
122 Hill Lane - Original Wash House - Location Plan

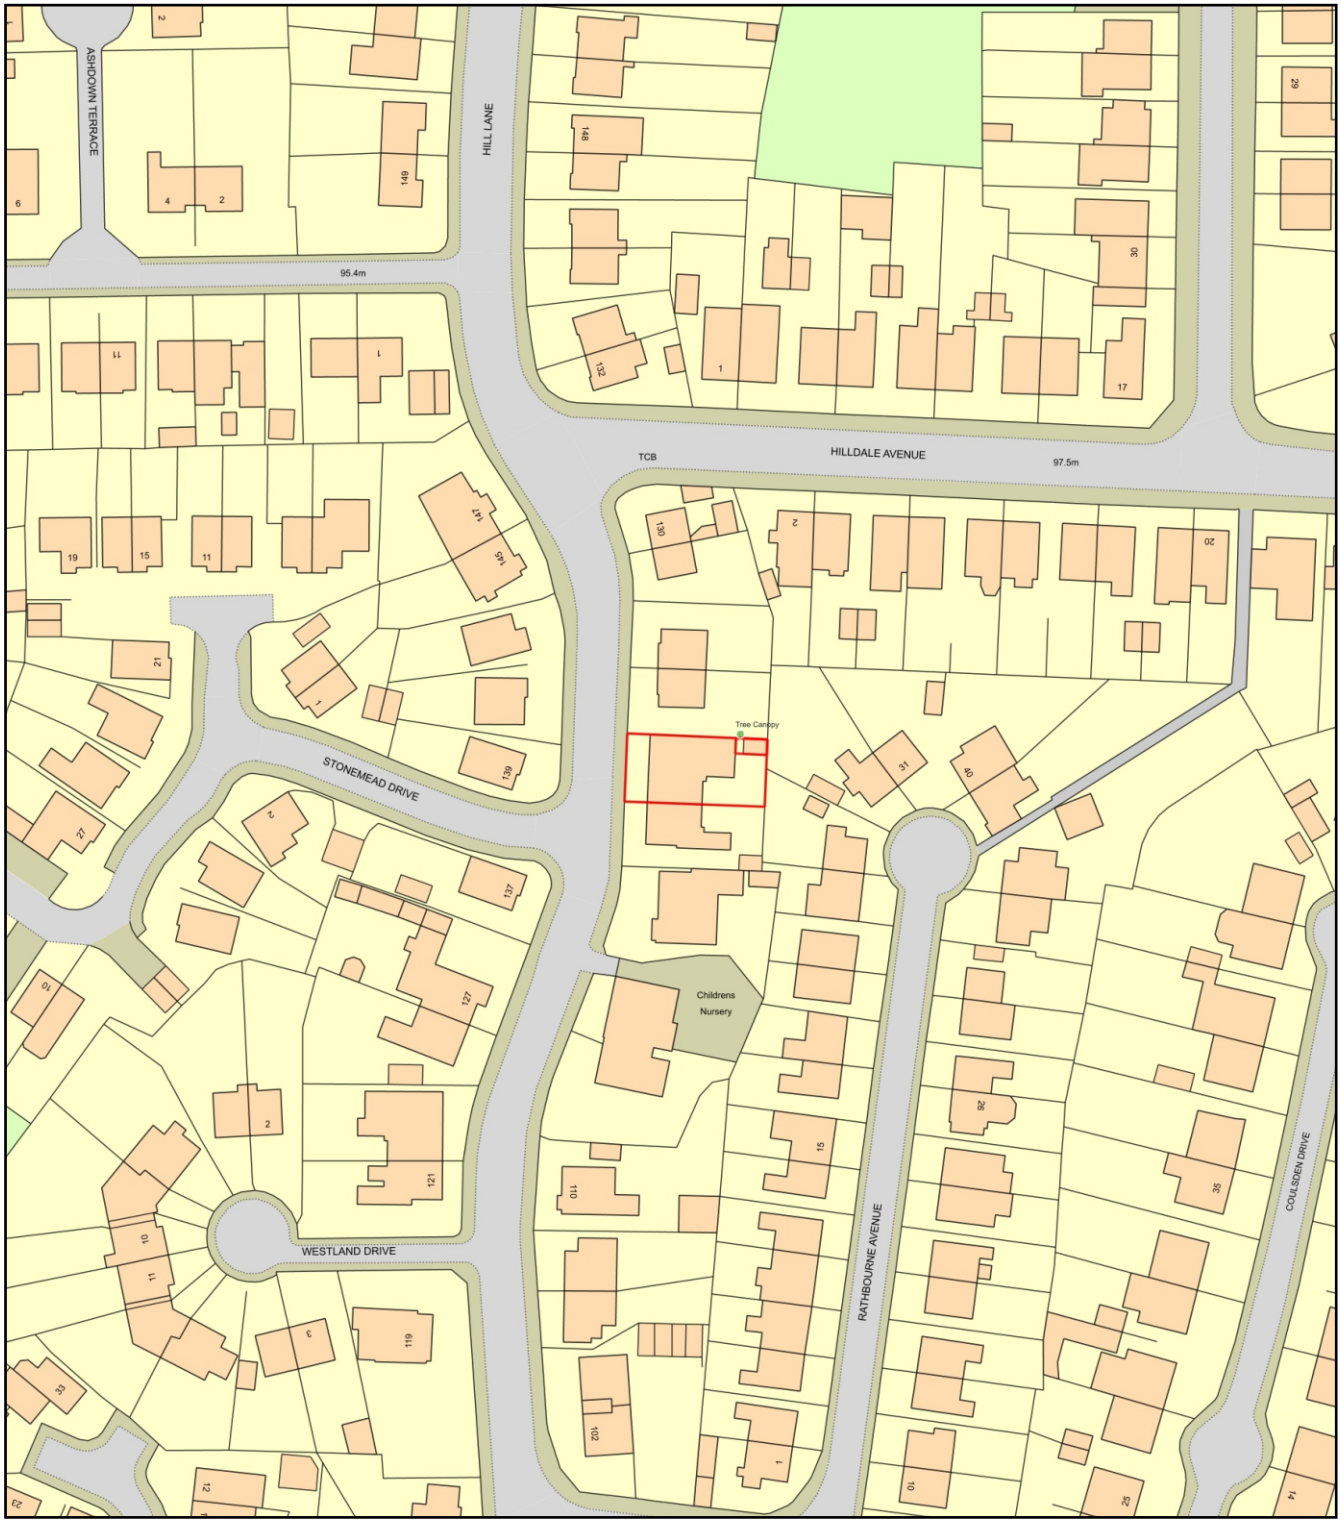

0 50
Metres

N

ReQuestaPlan

Plan Produced for:	Manchester City Council
Date Produced:	22 Apr 2024
Plan Reference Number:	TQRQM24113162640967
Scale:	1:1250 @ A4

© Crown copyright and database rights 2023 OS 100042766