

Notes

GENERAL NOTES

THE CONTRACTOR IS ADVISED TO VISIT THE SITE PRIOR TO ALL LOCAL CONDITIONS & RESTRICTIONS LIKELY TO AFFECT THE EXECUTION OF THE WORKS. NO CLAIMS ARISING FROM FAILURE TO DO SO WILL BE CONSIDERED.

THIS DRAWING IS TO BE READ IN CONJUNCTION WITH ALL OTHER DRAWINGS, SCHEDULES & SPECIFICATIONS RELATING TO THE PROJECT AND ANY DISCREPANCIES NOTIFIED TO THE CONTRACT ADMINISTRATOR IMMEDIATELY.

THE CONTRACTOR IS TO CHECK ALL DIMENSIONS ON SITE PRIOR TO COMMENCING WORKS OR ORDERING ANY MATERIALS. DO NOT SCALE OFF DRAWINGS..

ALL WORKMANSHIP AND MATERIALS TO COMPLY WITH BUILDING REGULATIONS,BRITISH STANDARDS,CODES OF PRACTICE, MANUFACTURERS INSTRUCTIONS,AGREEMENT CERTIFICATES ETC.ALL MATERIALS SHALL BE SUITABLE FOR PURPOSE.

THE CONTRACTOR IS TO MAKE GOOD ALL

- THE CONTRACTOR TO CHECK AND VERIFY ALL BUILDING AND SITE DIMENSIONS, LEVELS AND SEWER INVERT LEVELS AT CONNECTION POINTS BEFORE WORK COMMENCES. THIS DRAWING MUST BE READ WITH AND CHECKED AGAINST ANY STRUCTURAL OR SPECIALIST DRAWINGS PROVIDED.
- THE CONTRACTOR IS TO COMPLY IN ALL ASPECTS WITH THE CURRENT BUILDING REGULATIONS WHETHER OR NOT SPECIFICALLY STATED ON THESE DRAWINGS
- NO DIMENSIONS ARE TO BE SCALED FROM THIS DRAWING. ALL DIMENSION TO BE CHECKED BEFORE WORK COMMENCES AND ANY DISCREPANCY TO BE REPORTED TO CLIENT.
- ALL WORKS TO COMPLY WITH THE WORKMANSHIP CLAUSES IN BS8000 SERIES AND TO BE IN FULL COMPLIANCE WITH BUILDING REGULATIONS.
- CONTRACTOR IS TO NOTIFY BUILDING CONTROL AT THE APPROPRIATE STAGES IN CONSTRUCTION - NECESSARY FOR THEM TO DETERMINE THE WORKS STATUTORY COMPLIANCE.

WORKS DISTURBED.

THE CONTRACTOR TO COMPLY WITH CDM REGULATIONS AND HEALTH AND SAFETY REQUIREMENTS WHERE APPROPRIATE.

Text Key

- Proposed White K-Rend Coloured Render System
- Proposed Tiles to Match Existing Roof Covering
- Proposed Dormer Cembit Slate Habging Tiles
- Proposed White PVCu Double Glazed Windows
- Proposed White PVCu Obscured Double Glazed Windows
- Proposed Velux PVCu Roof Light
- Bi-Fold Aluminium Anthracite External Door
- GRP Flat Roof - Anthracite top cop finish
- Composite Double Glazed doors
- Feather Edge Treated Timber Fence
- To Match Existing Facing Brick and Type

Rev	Description	Date	Dr by	App by
original by		date created		
NK		27/01/24		NK




Drawings@nkarchitectural.co.uk
: 0161 816 4727

www.NKARCHITECTURAL.co.uk


19 HEXAGON CLOSE, MANCHESTER, M19 8BN

client name		
OWNER		
project		
101 DUDLEY ROAD, WHALLEY RANGE, MANCHESTER M16 8BW		
drawing		
PROPOSED ELEVATIONS		
computer file		plot date
C:\Users\TRAJED\Desktop\NKAR0101 DUDLEY ROAD, MANCHESTER M16 8BW\01 DUDLEY ROAD, LOFT CONVERSION.rvt		
project number	scale	
2024.0042.1108	1 : 50	@A1
drawing number	rev	issue status
A103		PLANNING


This drawing is to be read in conjunction with all related drawings. All dimensions must be checked and verified on site before commencing any work or producing shop drawings. The originator should be notified immediately of any discrepancy. This drawing is copyright and remains the property of NK Architectural.

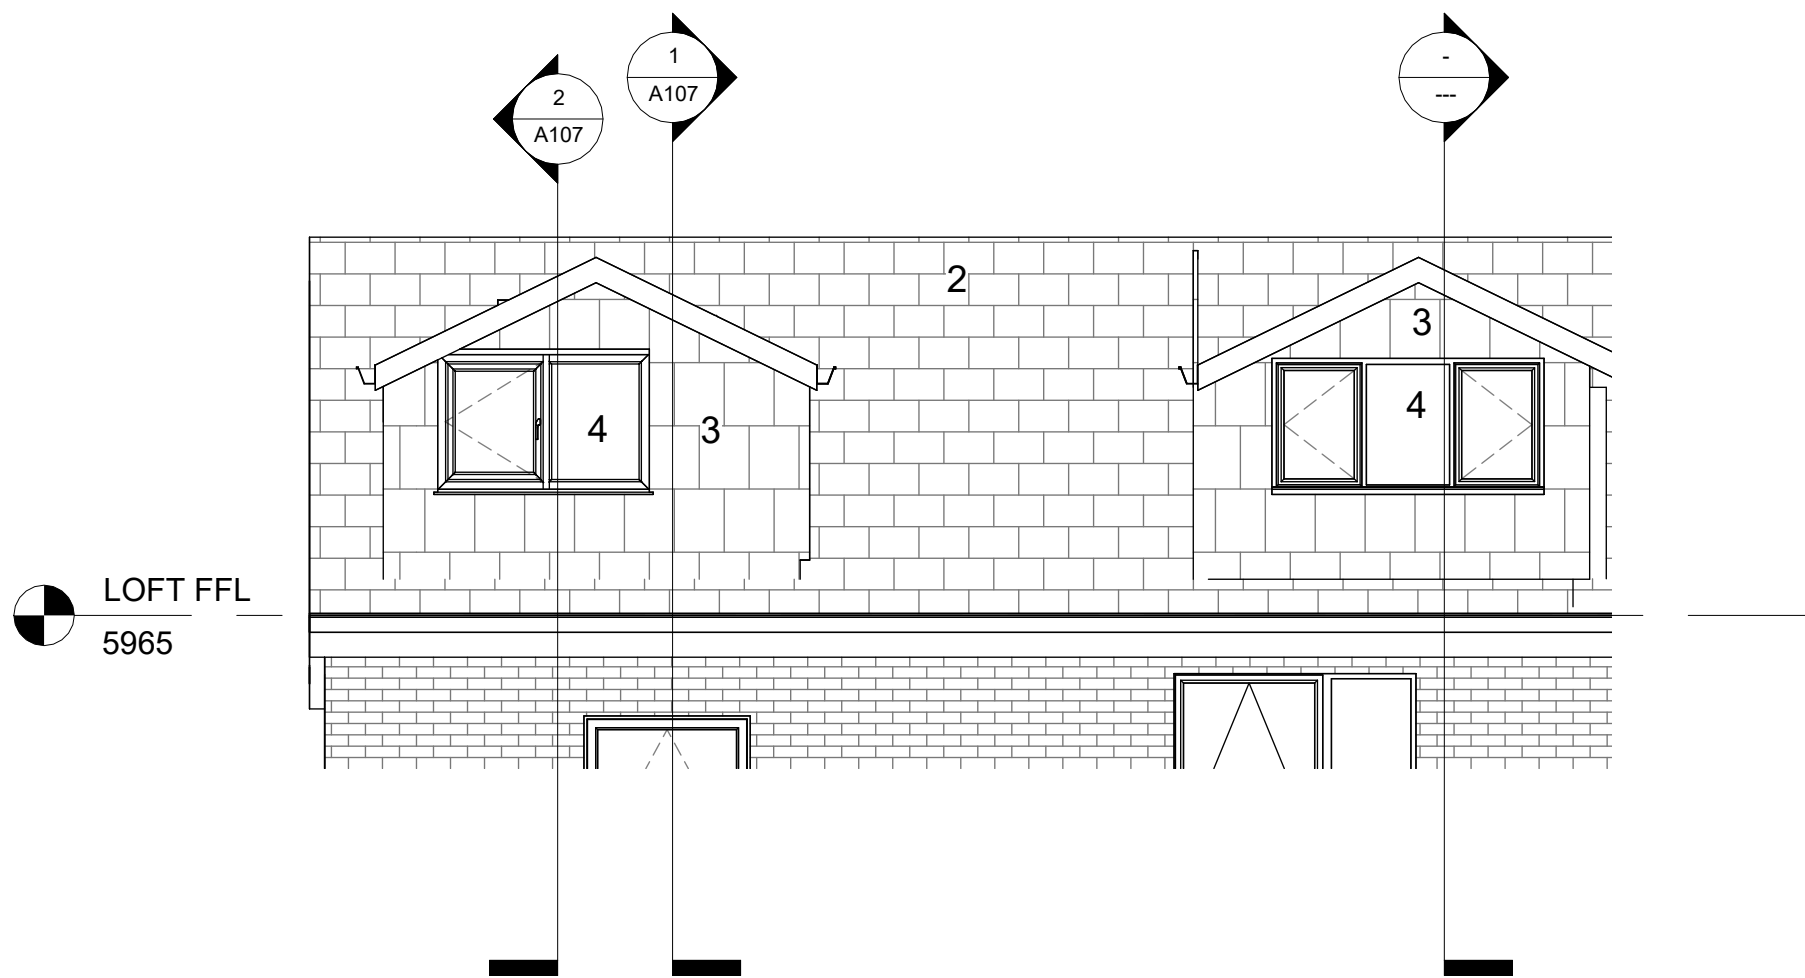

1 North
1 : 50

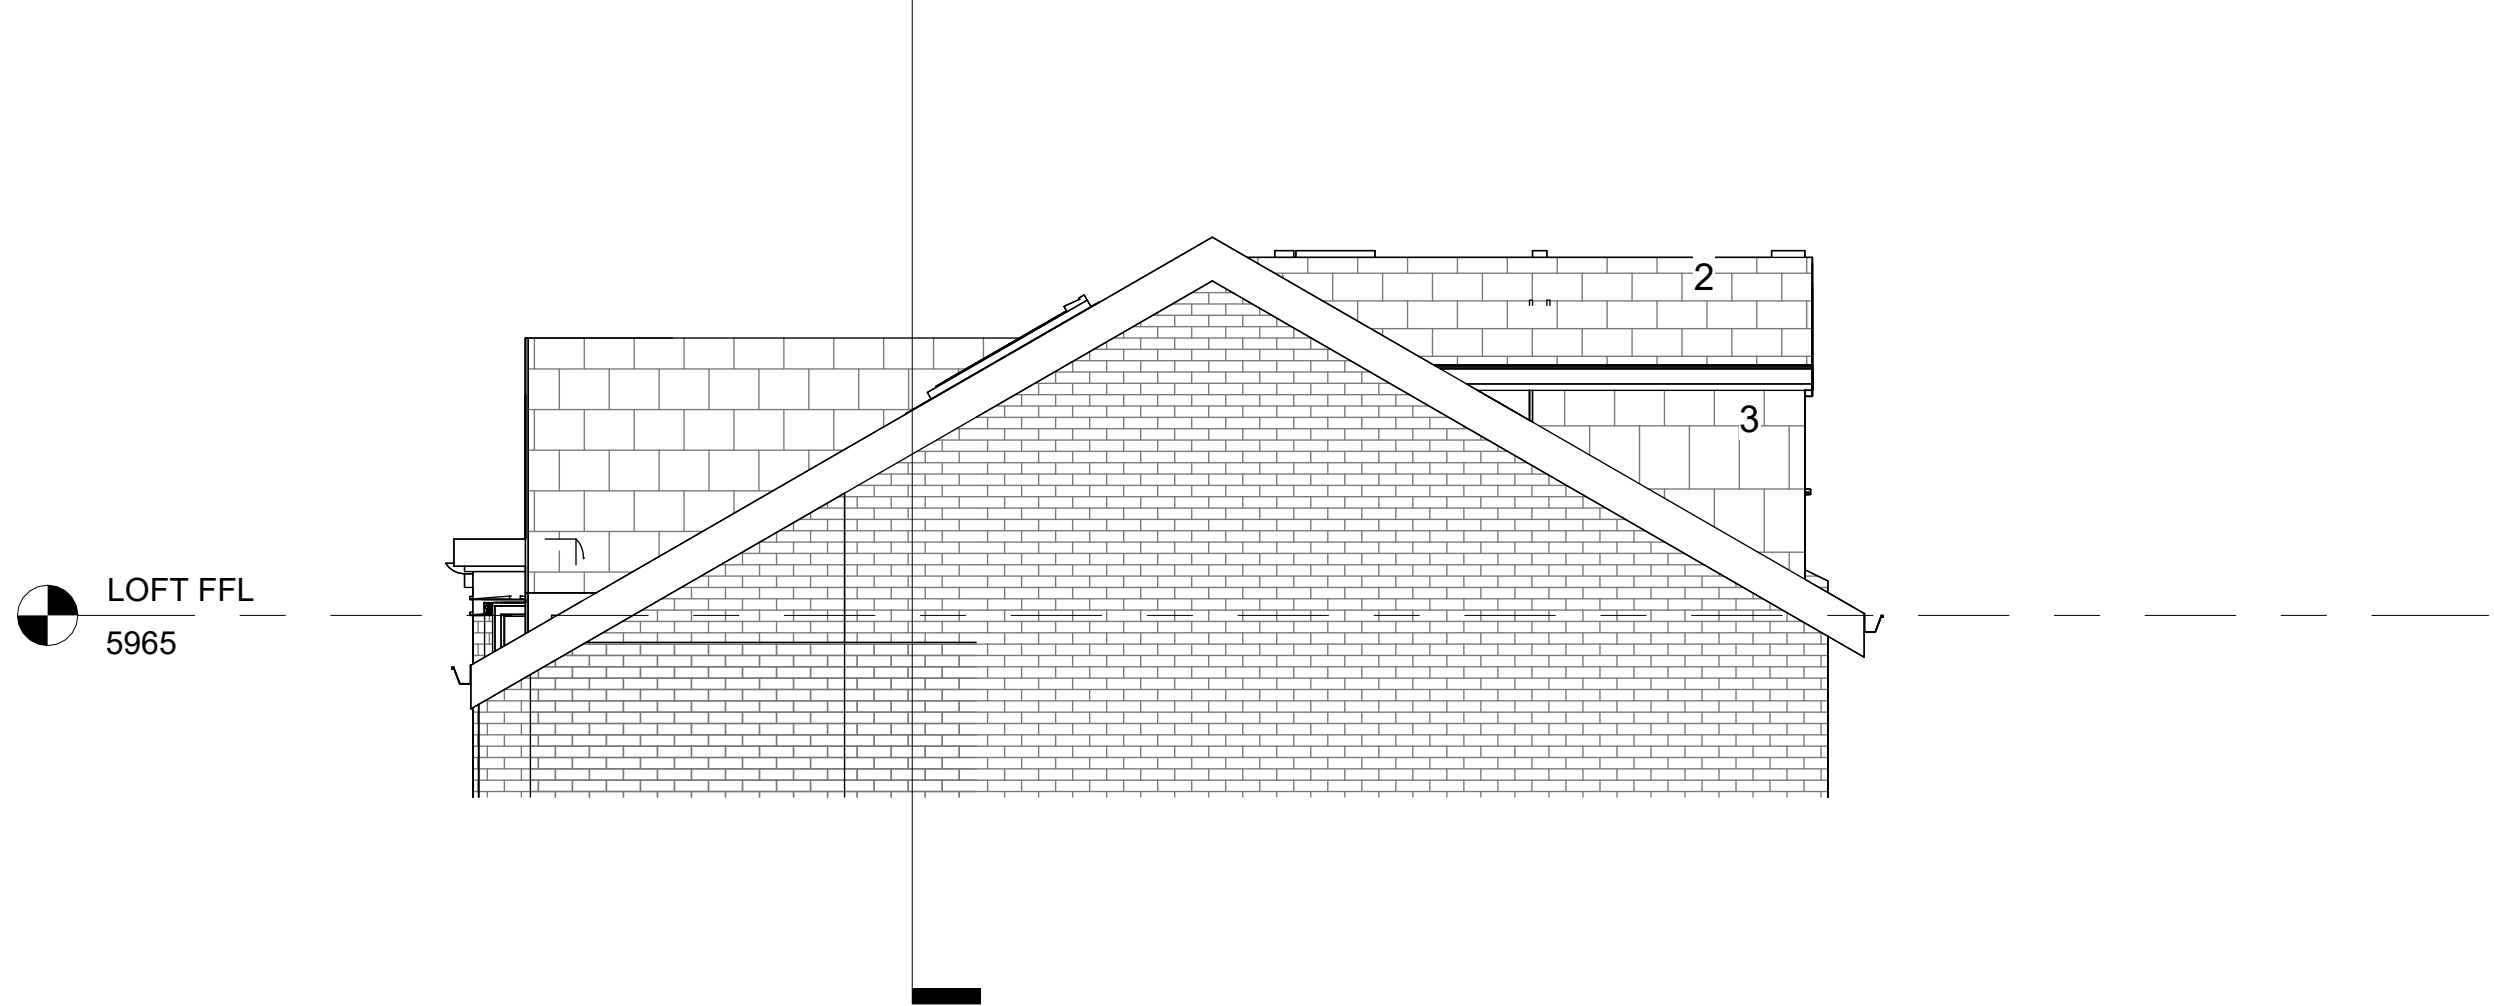

2 East
1 : 50

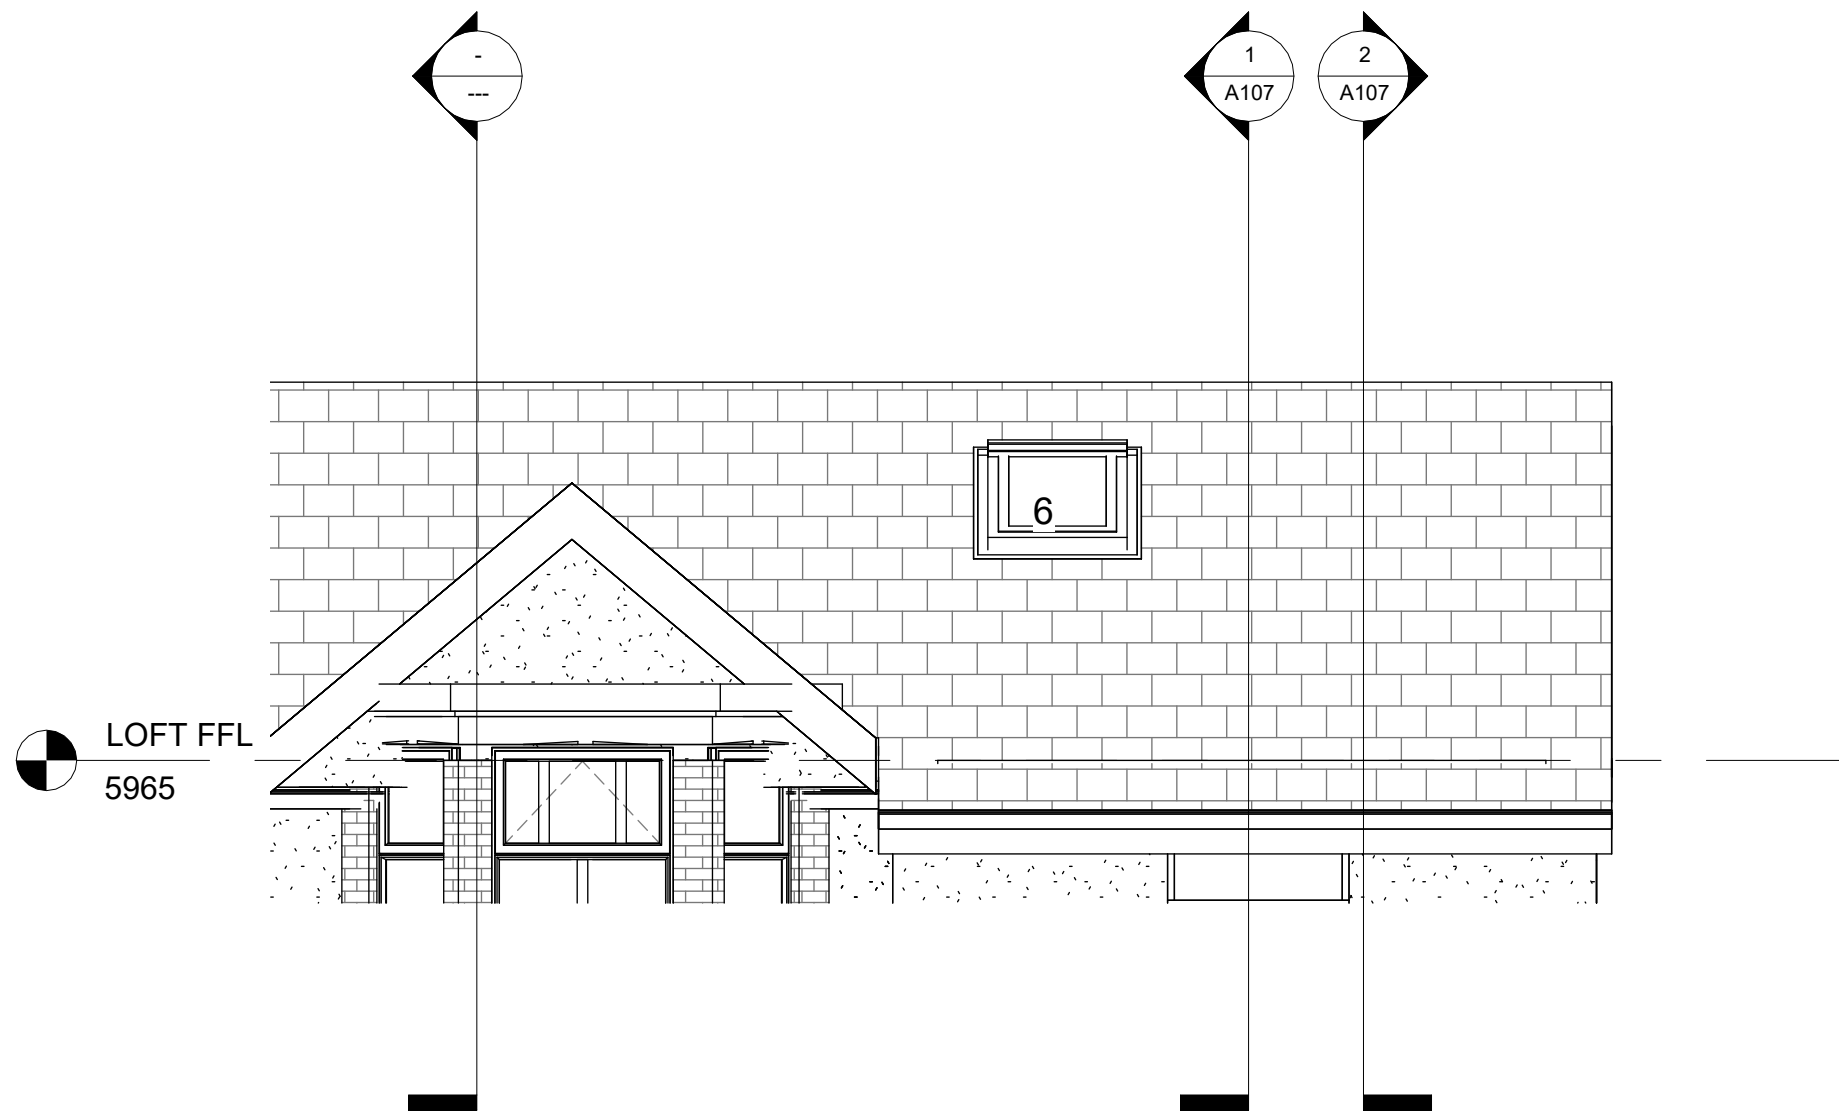

3 South
1 : 50