


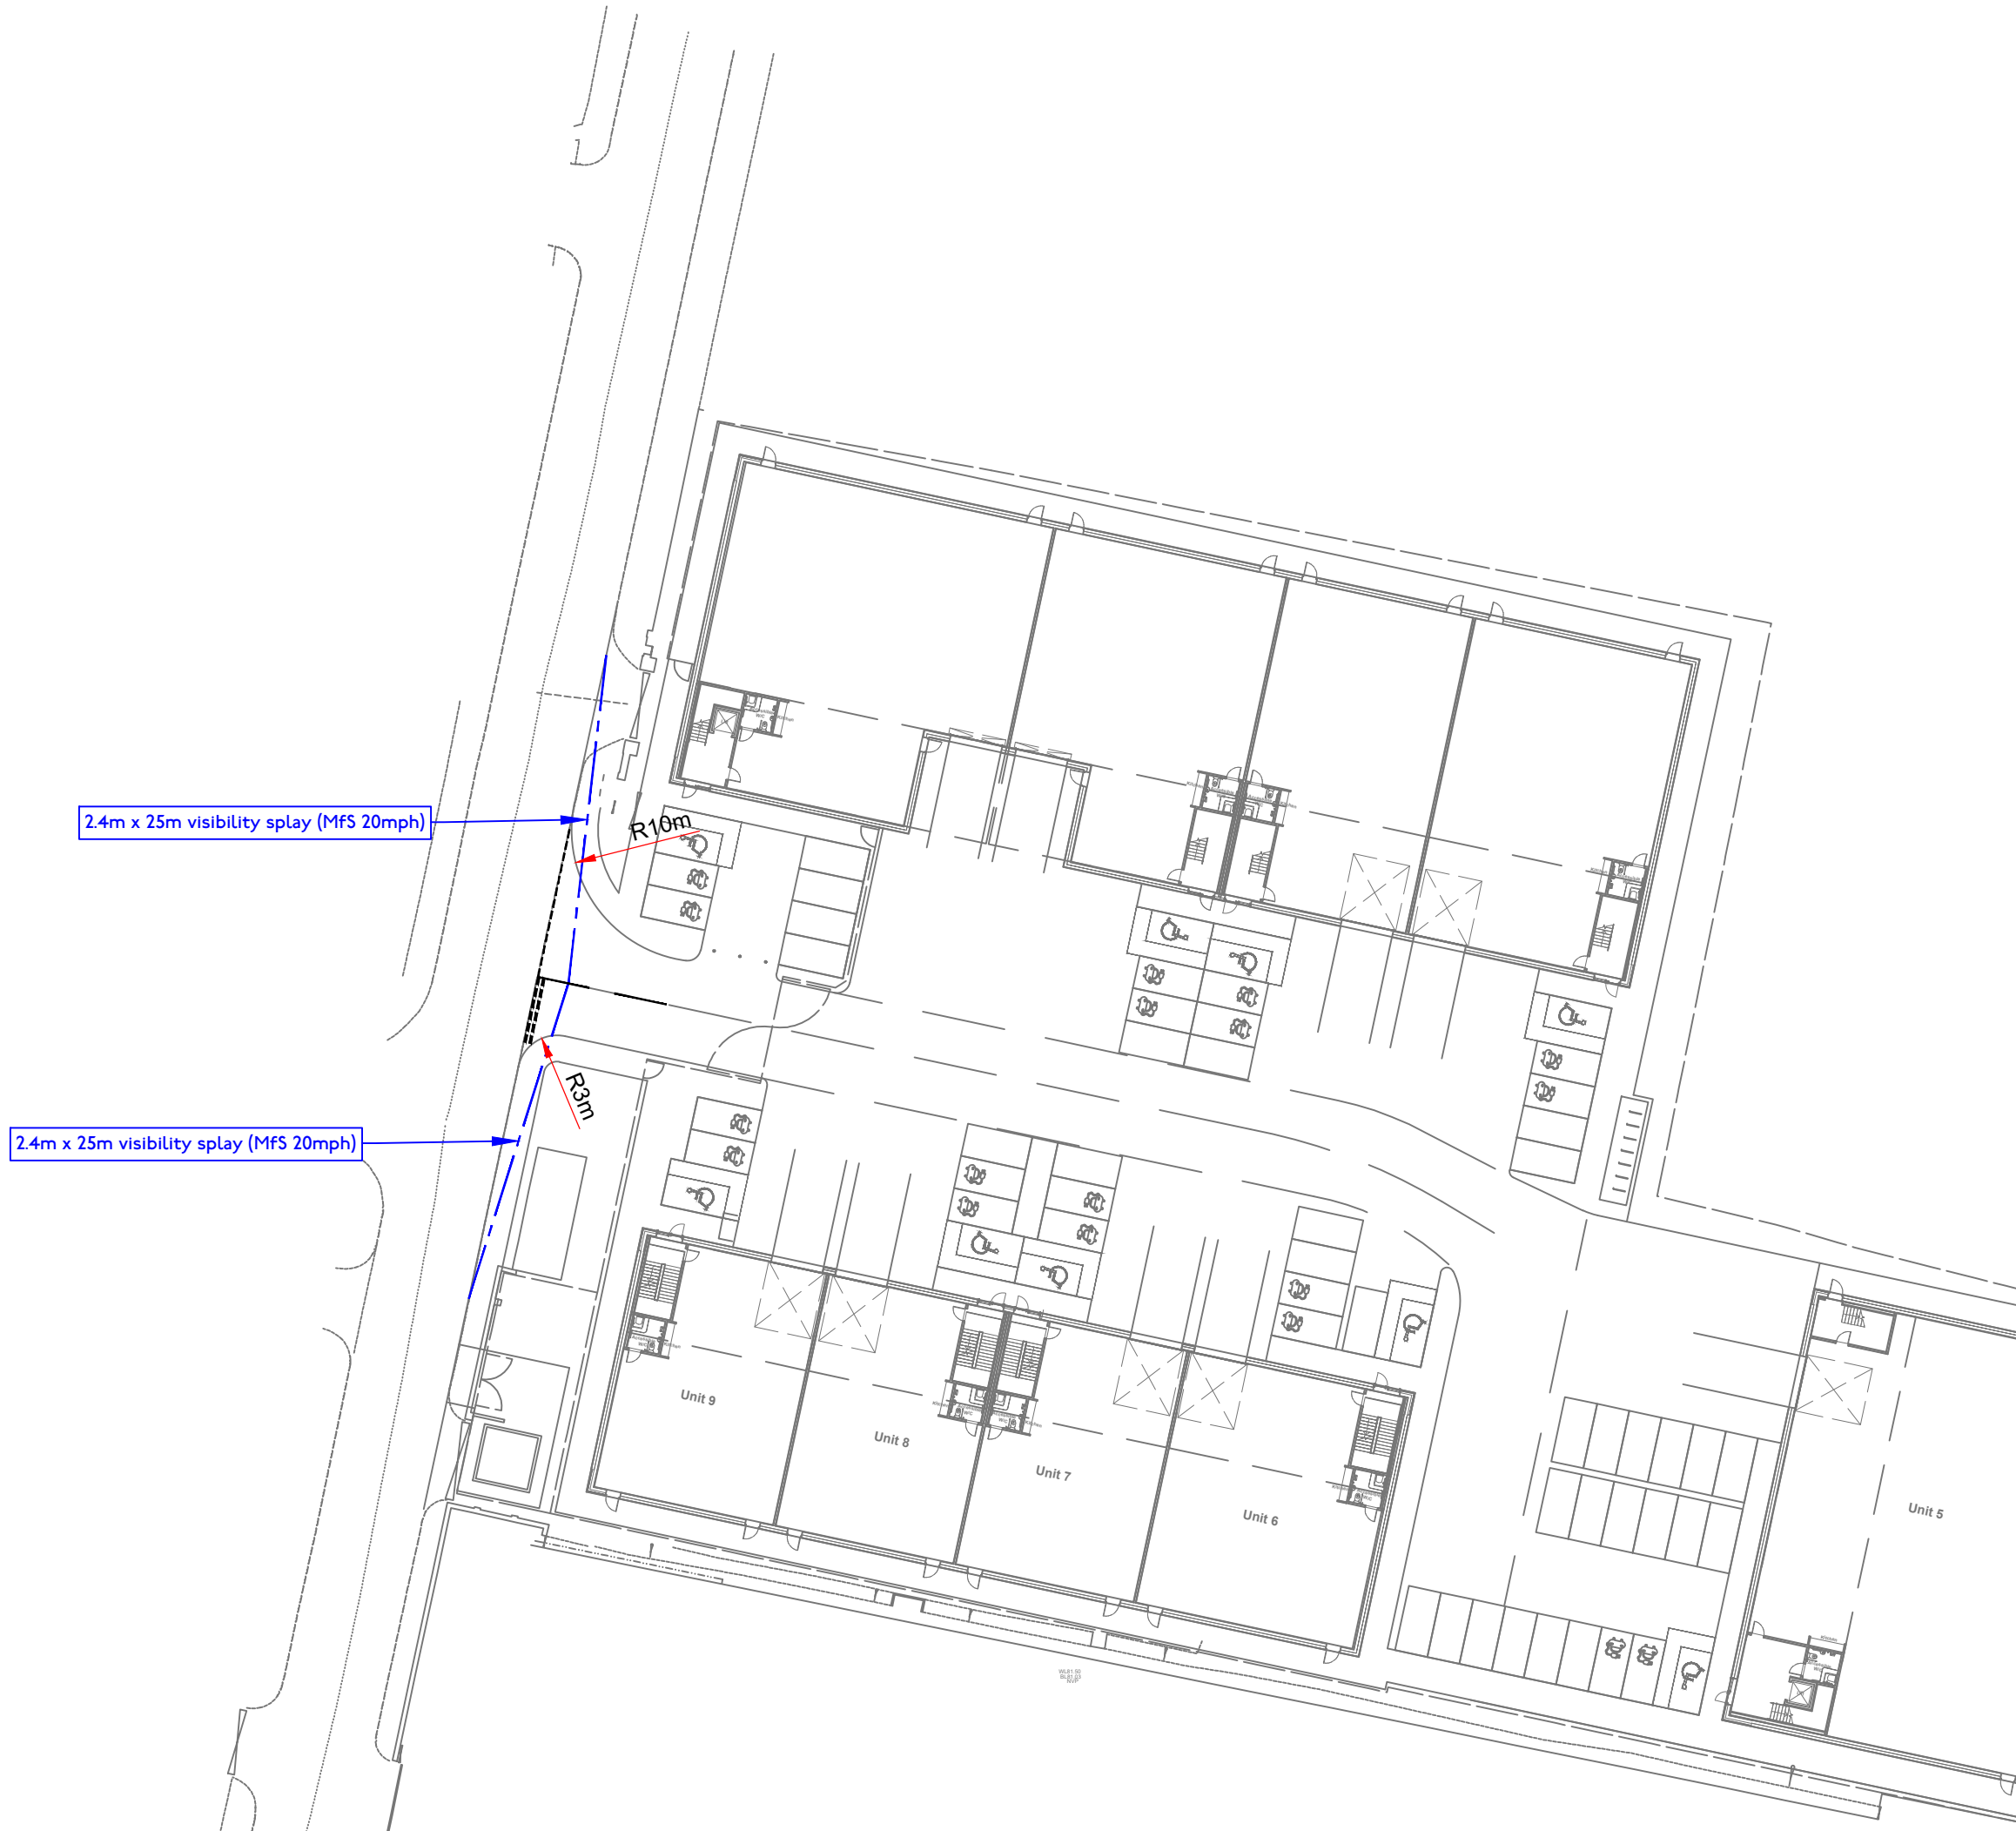

- notes:
1. this drawing is to be read in conjunction with all other relevant drawings, any discrepancies, errors or omissions to be brought to the attention of overseeing organisation.
 2. all dimensions to be checked before commencement of work on site.
 3. all dimensions in metres unless otherwise stated.
 4. the design is subject to approval of manchester city council.
 5. drawing based on os mapping.

issue/revision			
A	06/12/2023	issued	
-	28/11/2023	issued	
l/r	date	description	

client: chancery gate
project: crabtree lane, manchester
project number: J327475
scale: 1:500@A3
drawing title:
site access junction
drawing number:
J32-7475-PS-002