
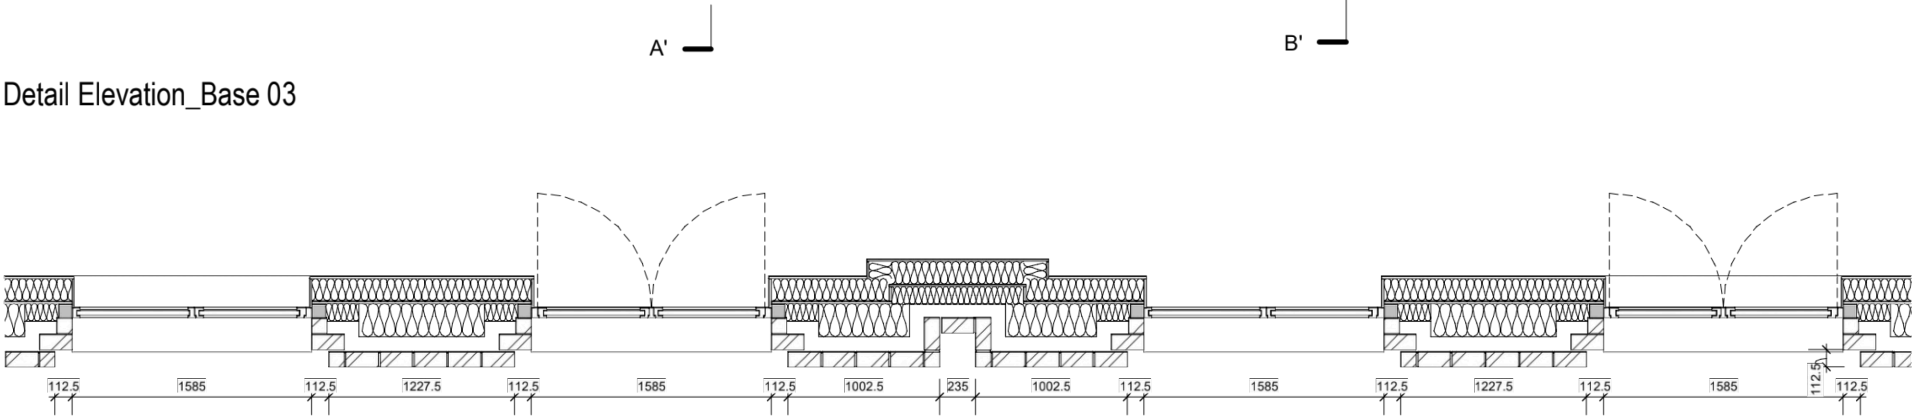
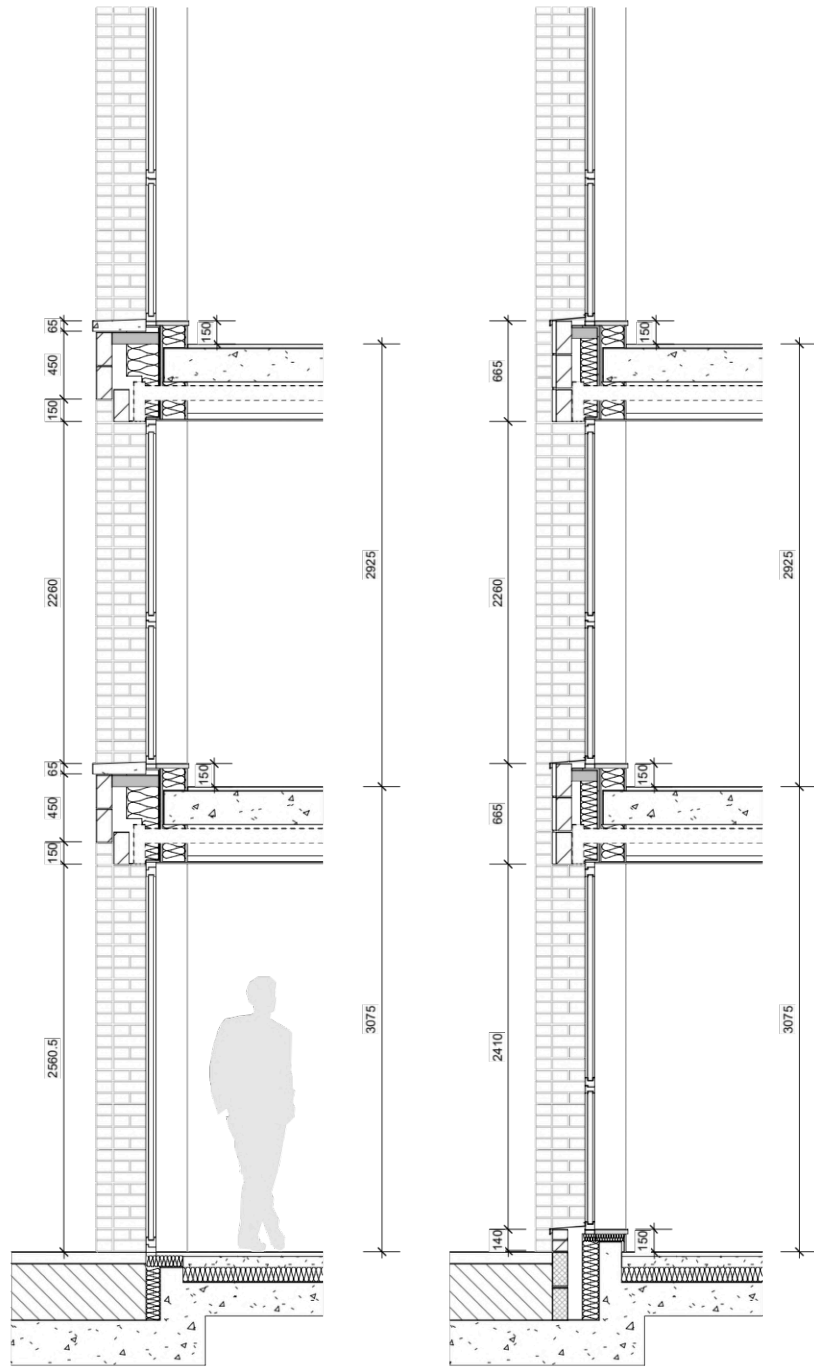


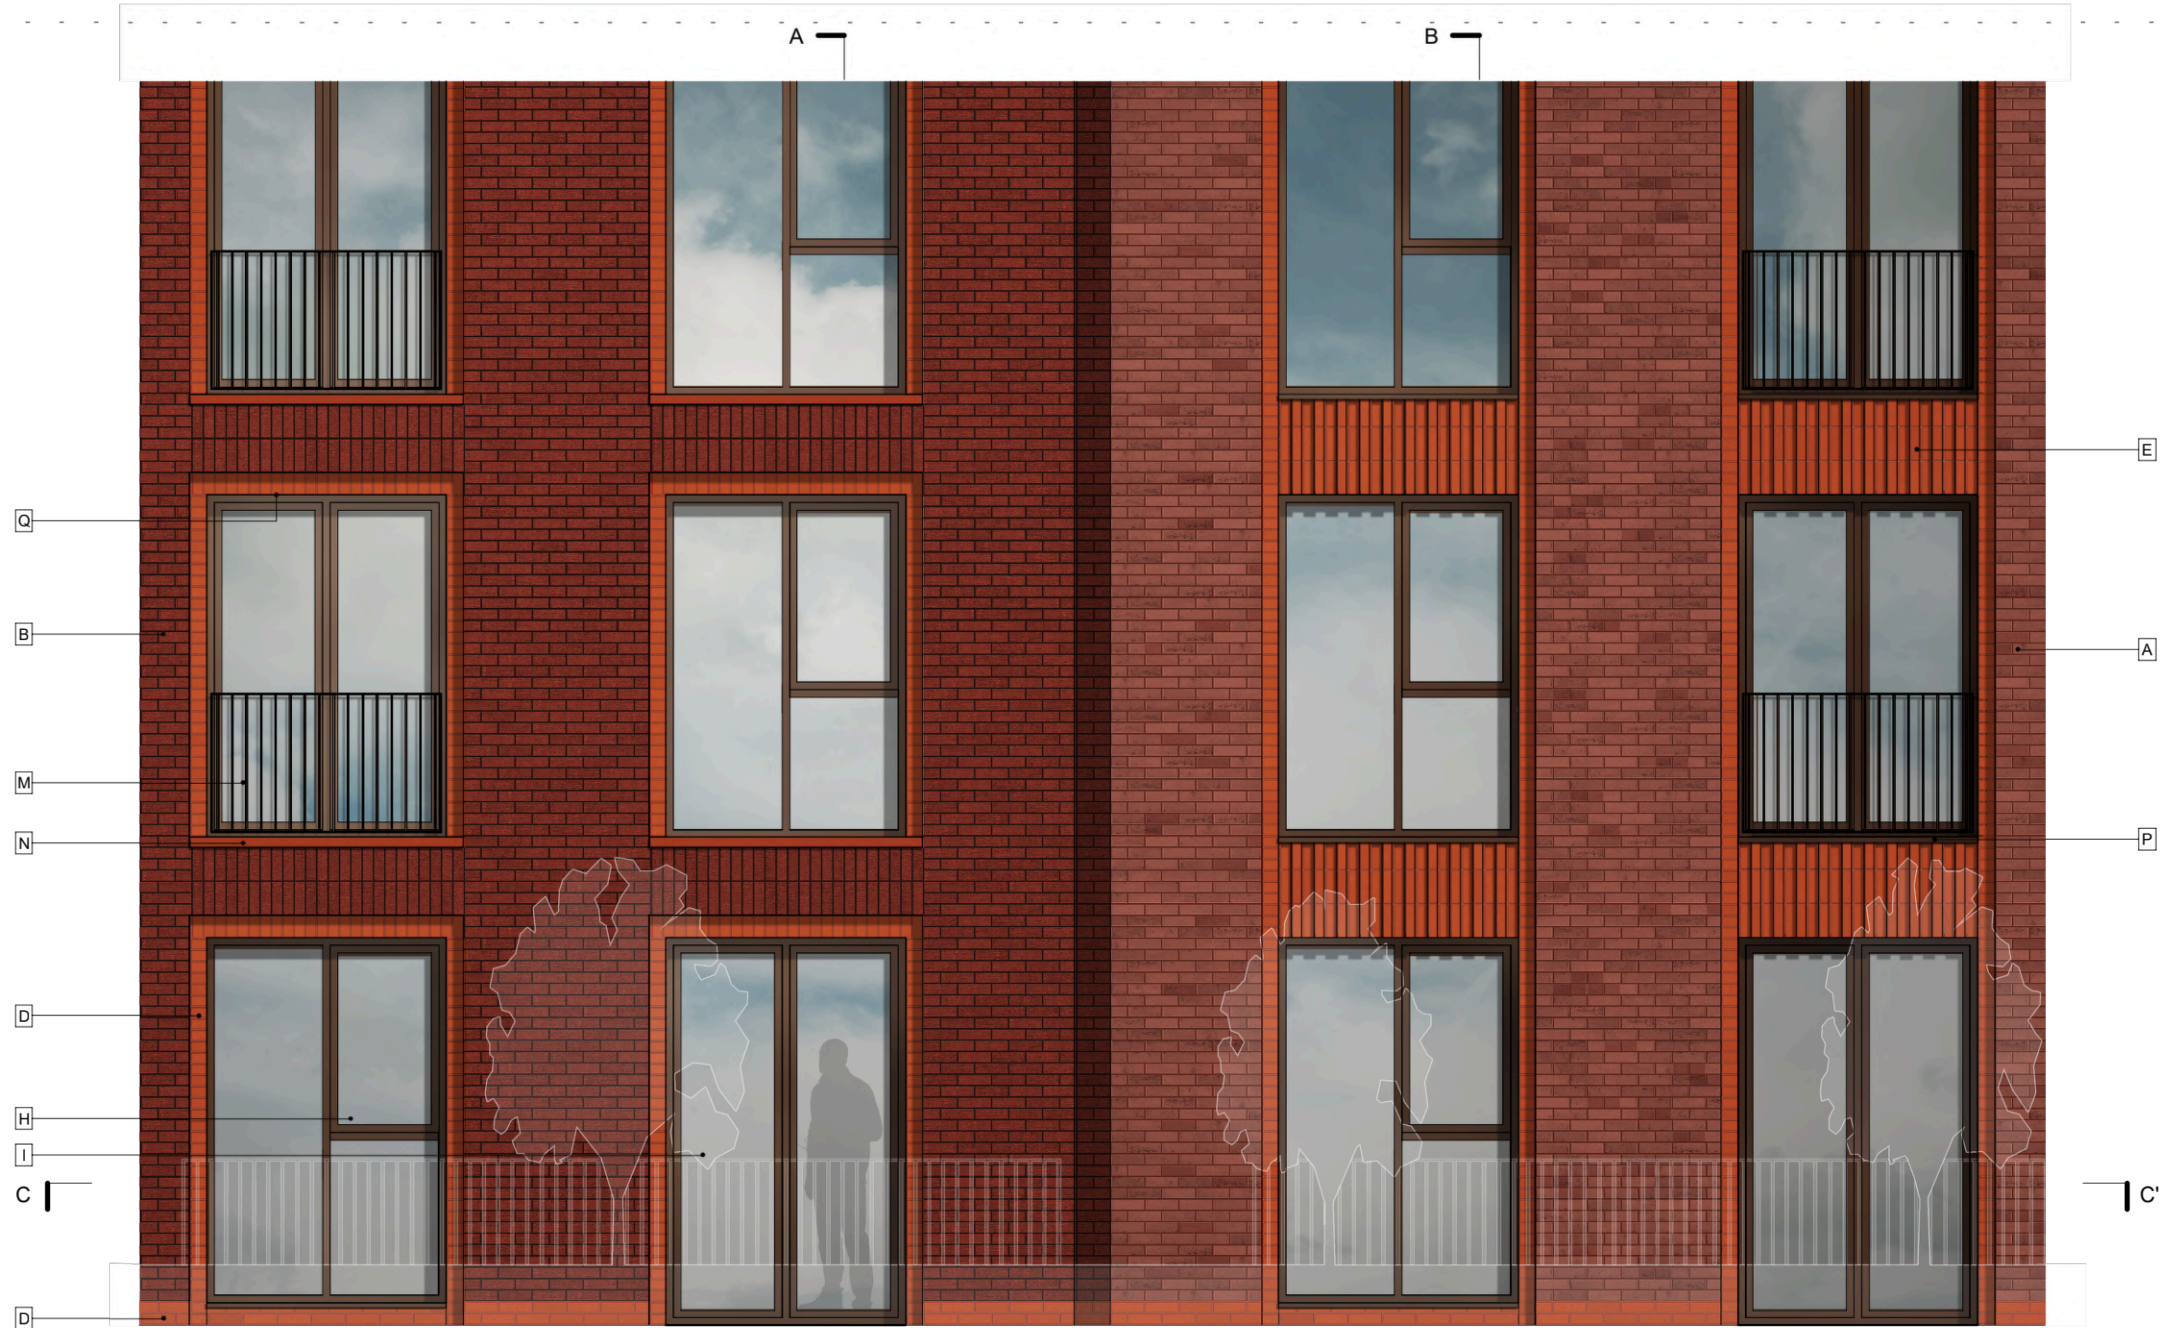

Detail Elevation_Base 03

Section AA'

Section BB'

Section CC'

DO NOT SCALE OFF DRAWING. REFER TO INDICATED DIMENSIONS ONLY. DRAWING TO BE READ IN CONJUNCTION WITH SHP SPECIFICATION. INDICATIVE DETAILS TO ILLUSTRATE VISUAL INTENT ONLY. ALL TO CONTRACTORS DESIGN. ALL DETAILS TO BE COORDINATED WITH ADJACENT TRADES AND SEE M+E ENGINEER DETAILS. THE CONTRACTOR IS RESPONSIBLE FOR MEETING THE SPECIFIED PERFORMANCE CRITERIA.	A Feature facing brickwork: Orangered brick with dark recessed mortar		F Feature facing brickwork: Dark red/brown smooth-faced brickwork in a decorative 'push/pull' pattern		K Vision Unit Type 4: Capped curtain wall, dark brown/bronze anodised aluminium profiles		P Aluminium sill: Colour to match window frame		Sparkle Street	10413-SHP-Z1-A-B5D8-G251-DE-TY-203		simpsongaugh Manchester +44 (0)161 835 2345 London +44 (0)20 7549 4000
	B Feature facing brickwork: Dark red/brown brick with dark recessed mortar		G Precast Panel: Light brown/red		L Openable Door: Dark brown/bronze anodised aluminium		Q Aluminium vent: Colour to match soffit brick/precast		PLANNING ISSUE	April 2024		
	C Feature facing brickwork: Light buff/pink brick with flush colour matching mortar		H Vision Unit Type 1: Glazed operable window, dark brown/bronze anodised aluminium profiles		M Metal balustrade: Dark brown/bronze to match window frame		R Aluminium panel: Dark brown/bronze anodised panel with vertical decorative profile		Building Facade - Proposed Typical External Wall Detail Base 03	10413		
	D Feature facing brickwork: Orangered smooth faced brick		I Vision Unit Type 2: Glazed operable door, dark brown/bronze anodised aluminium profiles		N Precast sill / coping: Colour to match orange/red smooth faced brickwork		S Aluminium louvre system: Dark brown/bronze anodised aluminium			P02		
	E Feature facing brickwork: Brown/red smooth-faced brickwork in a decorative 'push/pull' pattern		J Vision Unit Type 3: Fixed window, dark brown/bronze anodised aluminium profiles		O Precast sill / coping: colour to match light brown/ red panel		T Perforated aluminium panel with louvre system behind: Dark brown/bronze anodised aluminium			1 : 50 @A3		