

Doc Name: Plaster Removal Plan Level GF Central

Doc Reference: OTH-PUR-TH-GF-SKE-A-0583

Status: S4 Suitable for Construction


Document Type: Sketch



Purpose:	<i>To show areas requiring Terrix plaster applications</i>
Location:	<i>Ground floor</i>
Documents affected:	-
WPs affected:	<i>Specialist decoration</i>
Co-ordinated with:	
Purcell	Yes / No
Ramboll	Yes / No
Arup	Yes / No
Planit	Yes / No

Revision History:

REV.	DATE	DESCRIPTION OF CHANGE
-	29/01/2021	First Issue
01	26/04/2021	Room 049 scoping added
02	31/03/2022	Amended for Terrix plaster application use
03	24/02/2023	Updated following site reviews

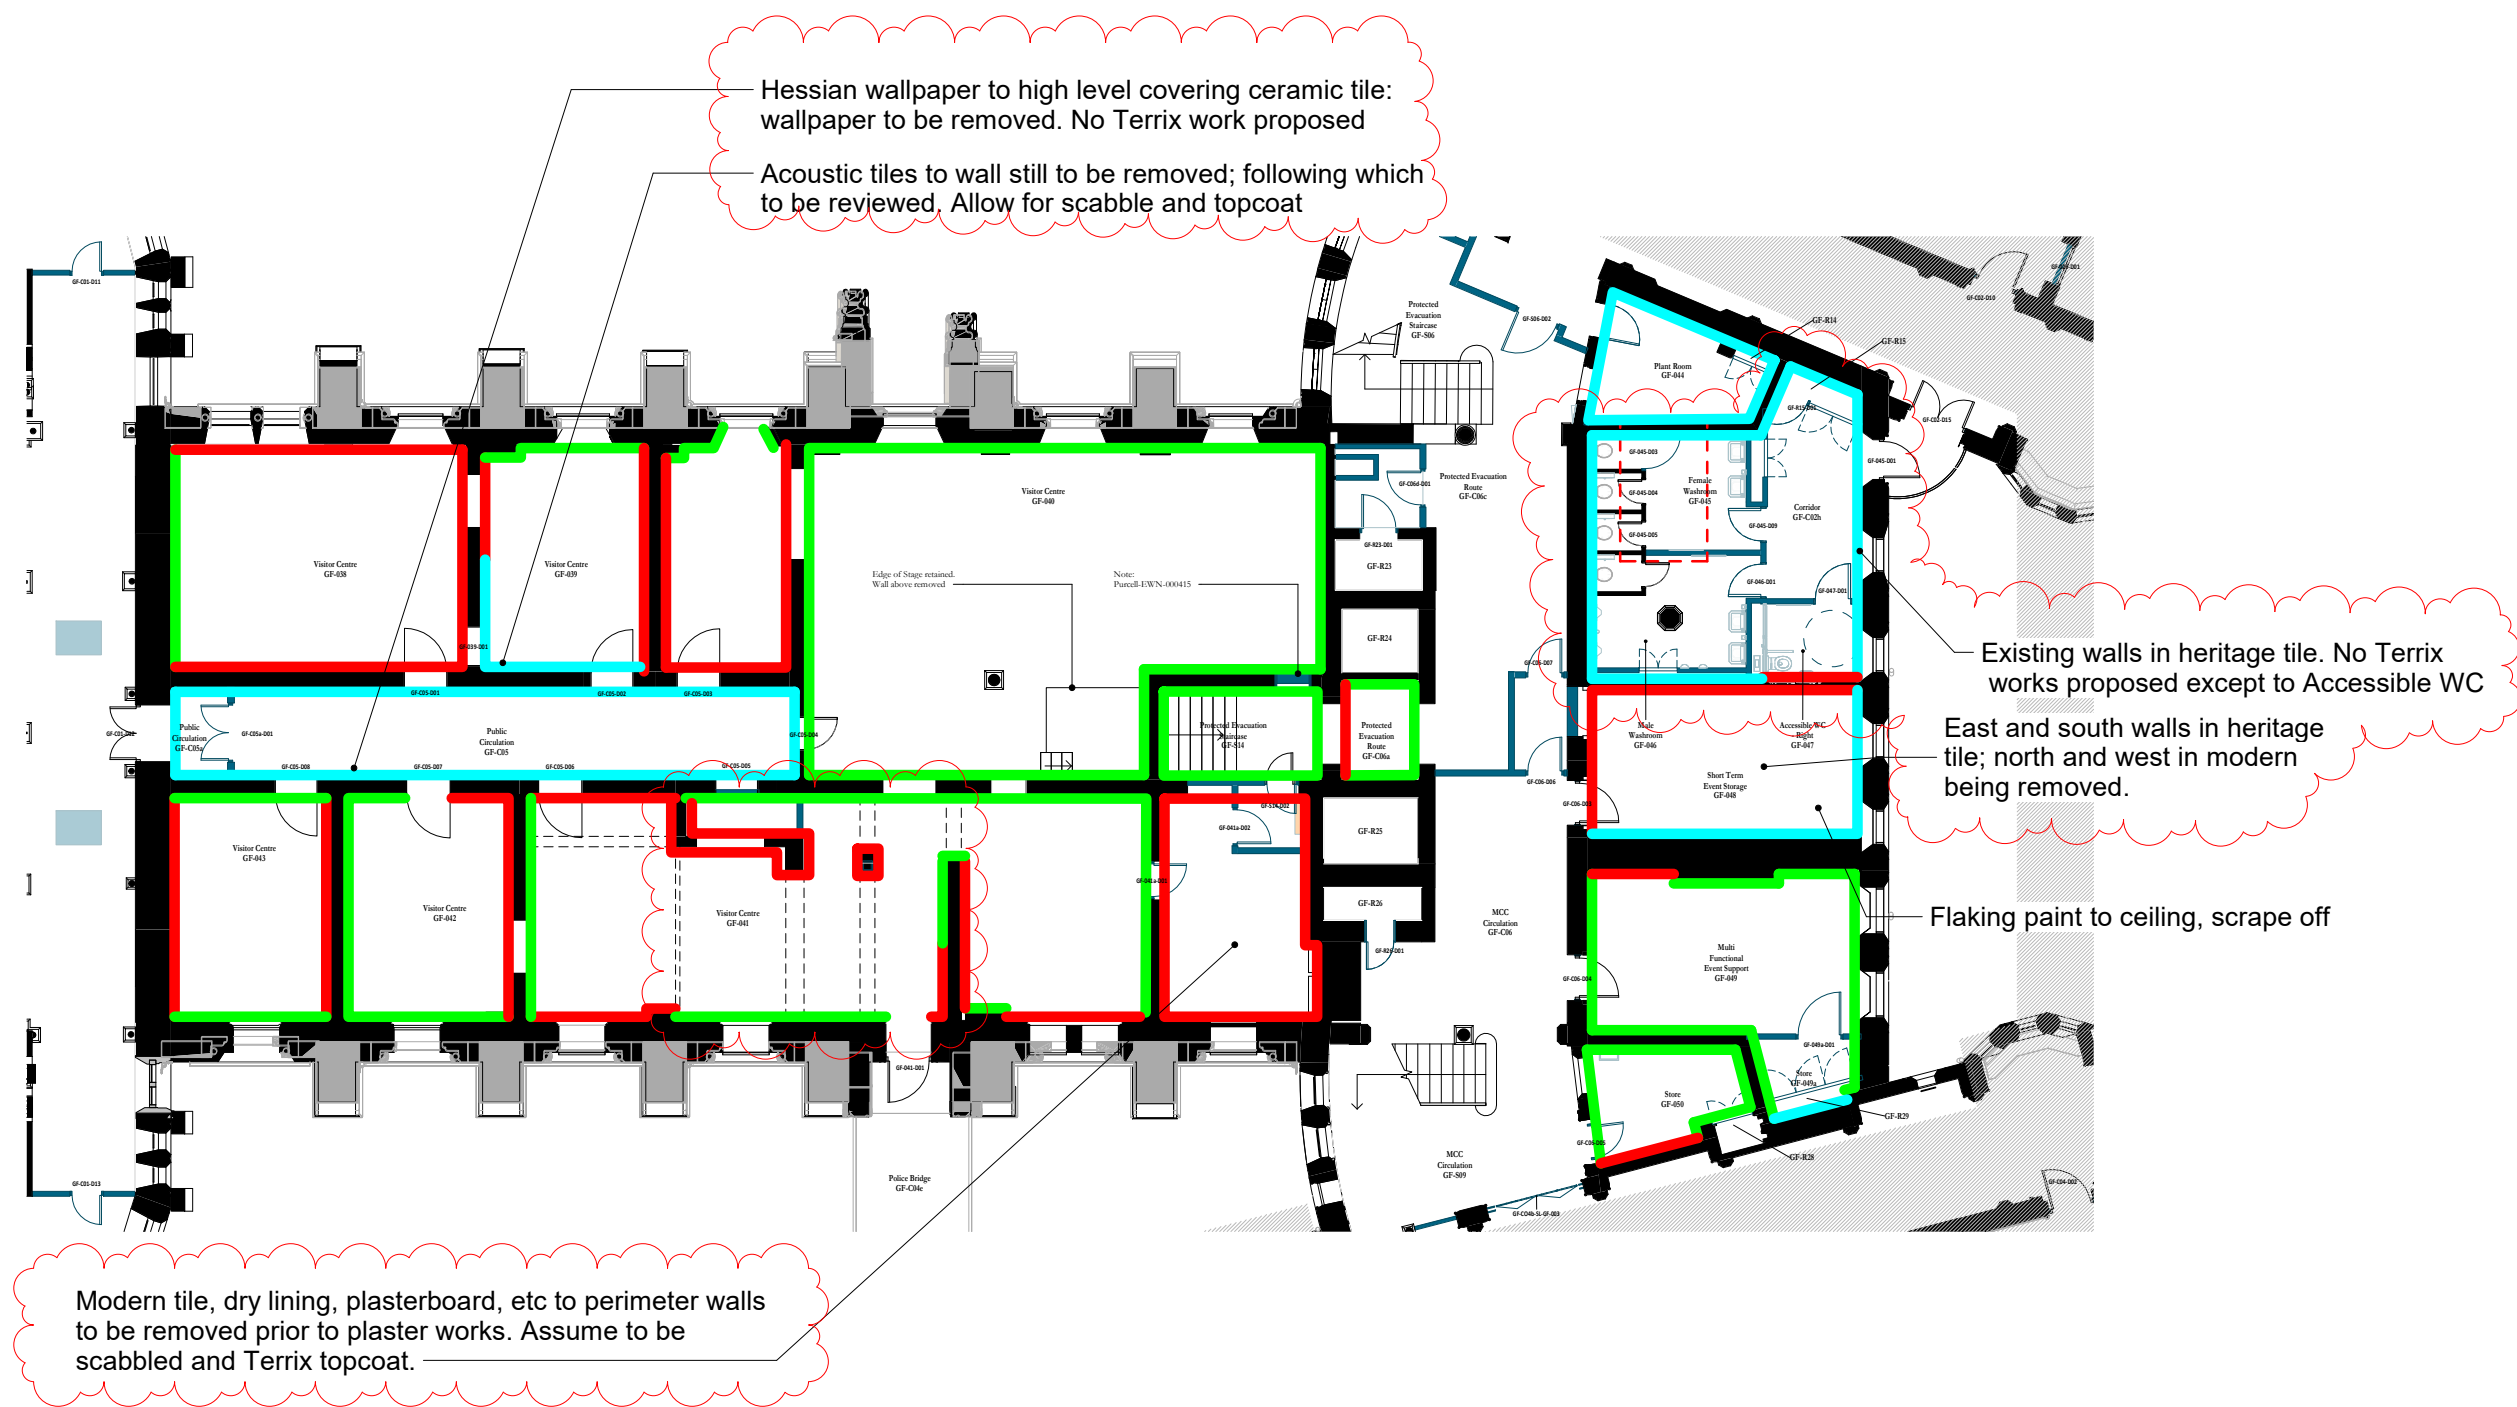

GA PLAN PROPOSED LEVEL GF - Plaster Removal Plan - 0583
1 : 100

- To be scabbled/scarified and to receive Terrix topcoat
- To receive full Terrix plaster
- Leave as existing; No Terrix treatment

NB Where perimeter service boxing is located, do not scarify and skim below 800mm above floor level

Scale Bars to be used as guidance only - refer to sheet size below

1:100	1000	2000	3000	4000	5000	6000	7000	8000
1:200	500	1000	1500	2000	2500	3000	3500	4000
1:500	200	400	600	800	1000	1200	1400	1600
1:1250	100	200	300	400	500	600	700	800

Notes:
Drawings are based on survey data and may not accurately represent what is physically present.
Do not scale from this drawing. All dimensions are to be verified on site before proceeding with the work.
All dimensions are in millimeters unless noted otherwise.
Purcell shall be notified in writing of any discrepancies.

Key Plan

03	24/02/2023	AB	MJBS	As revision clouds
02	28/03/2022	AB	MJBS	Amended for Terrix
01	26/04/2021	JC	MJBS	Room 049 scoping added
-	29/01/2021			First Issue
ISSUE	DATE	APPROVED	DRAWN	DESCRIPTION



OUR
TOWN
HALL
PROJECT



Project Office, Room 308, Town Hall, MANCHESTER M60 2L1
+44 (0) 7970 097 432
www.purcelluk.com

PROJECT STATUS	RIBA STAGE 5
CLIENT	Manchester City Council
PROJECT	OUR TOWN HALL
DRAWING TITLE	PLASTER REMOVAL LEVEL GF - CENTRAL
SIZE & SCALE	A1: 1 : 100
DRAWING STATUS	For Construction
JOB NUMBER	236959
DRAWING NO.	OTH-PUR-TH-GF-SKE-A-0583
REV	03

© PURCELL 2019. PURCELL IS THE TRADING NAME OF PURCELL ARCHITECTURE LTD.