


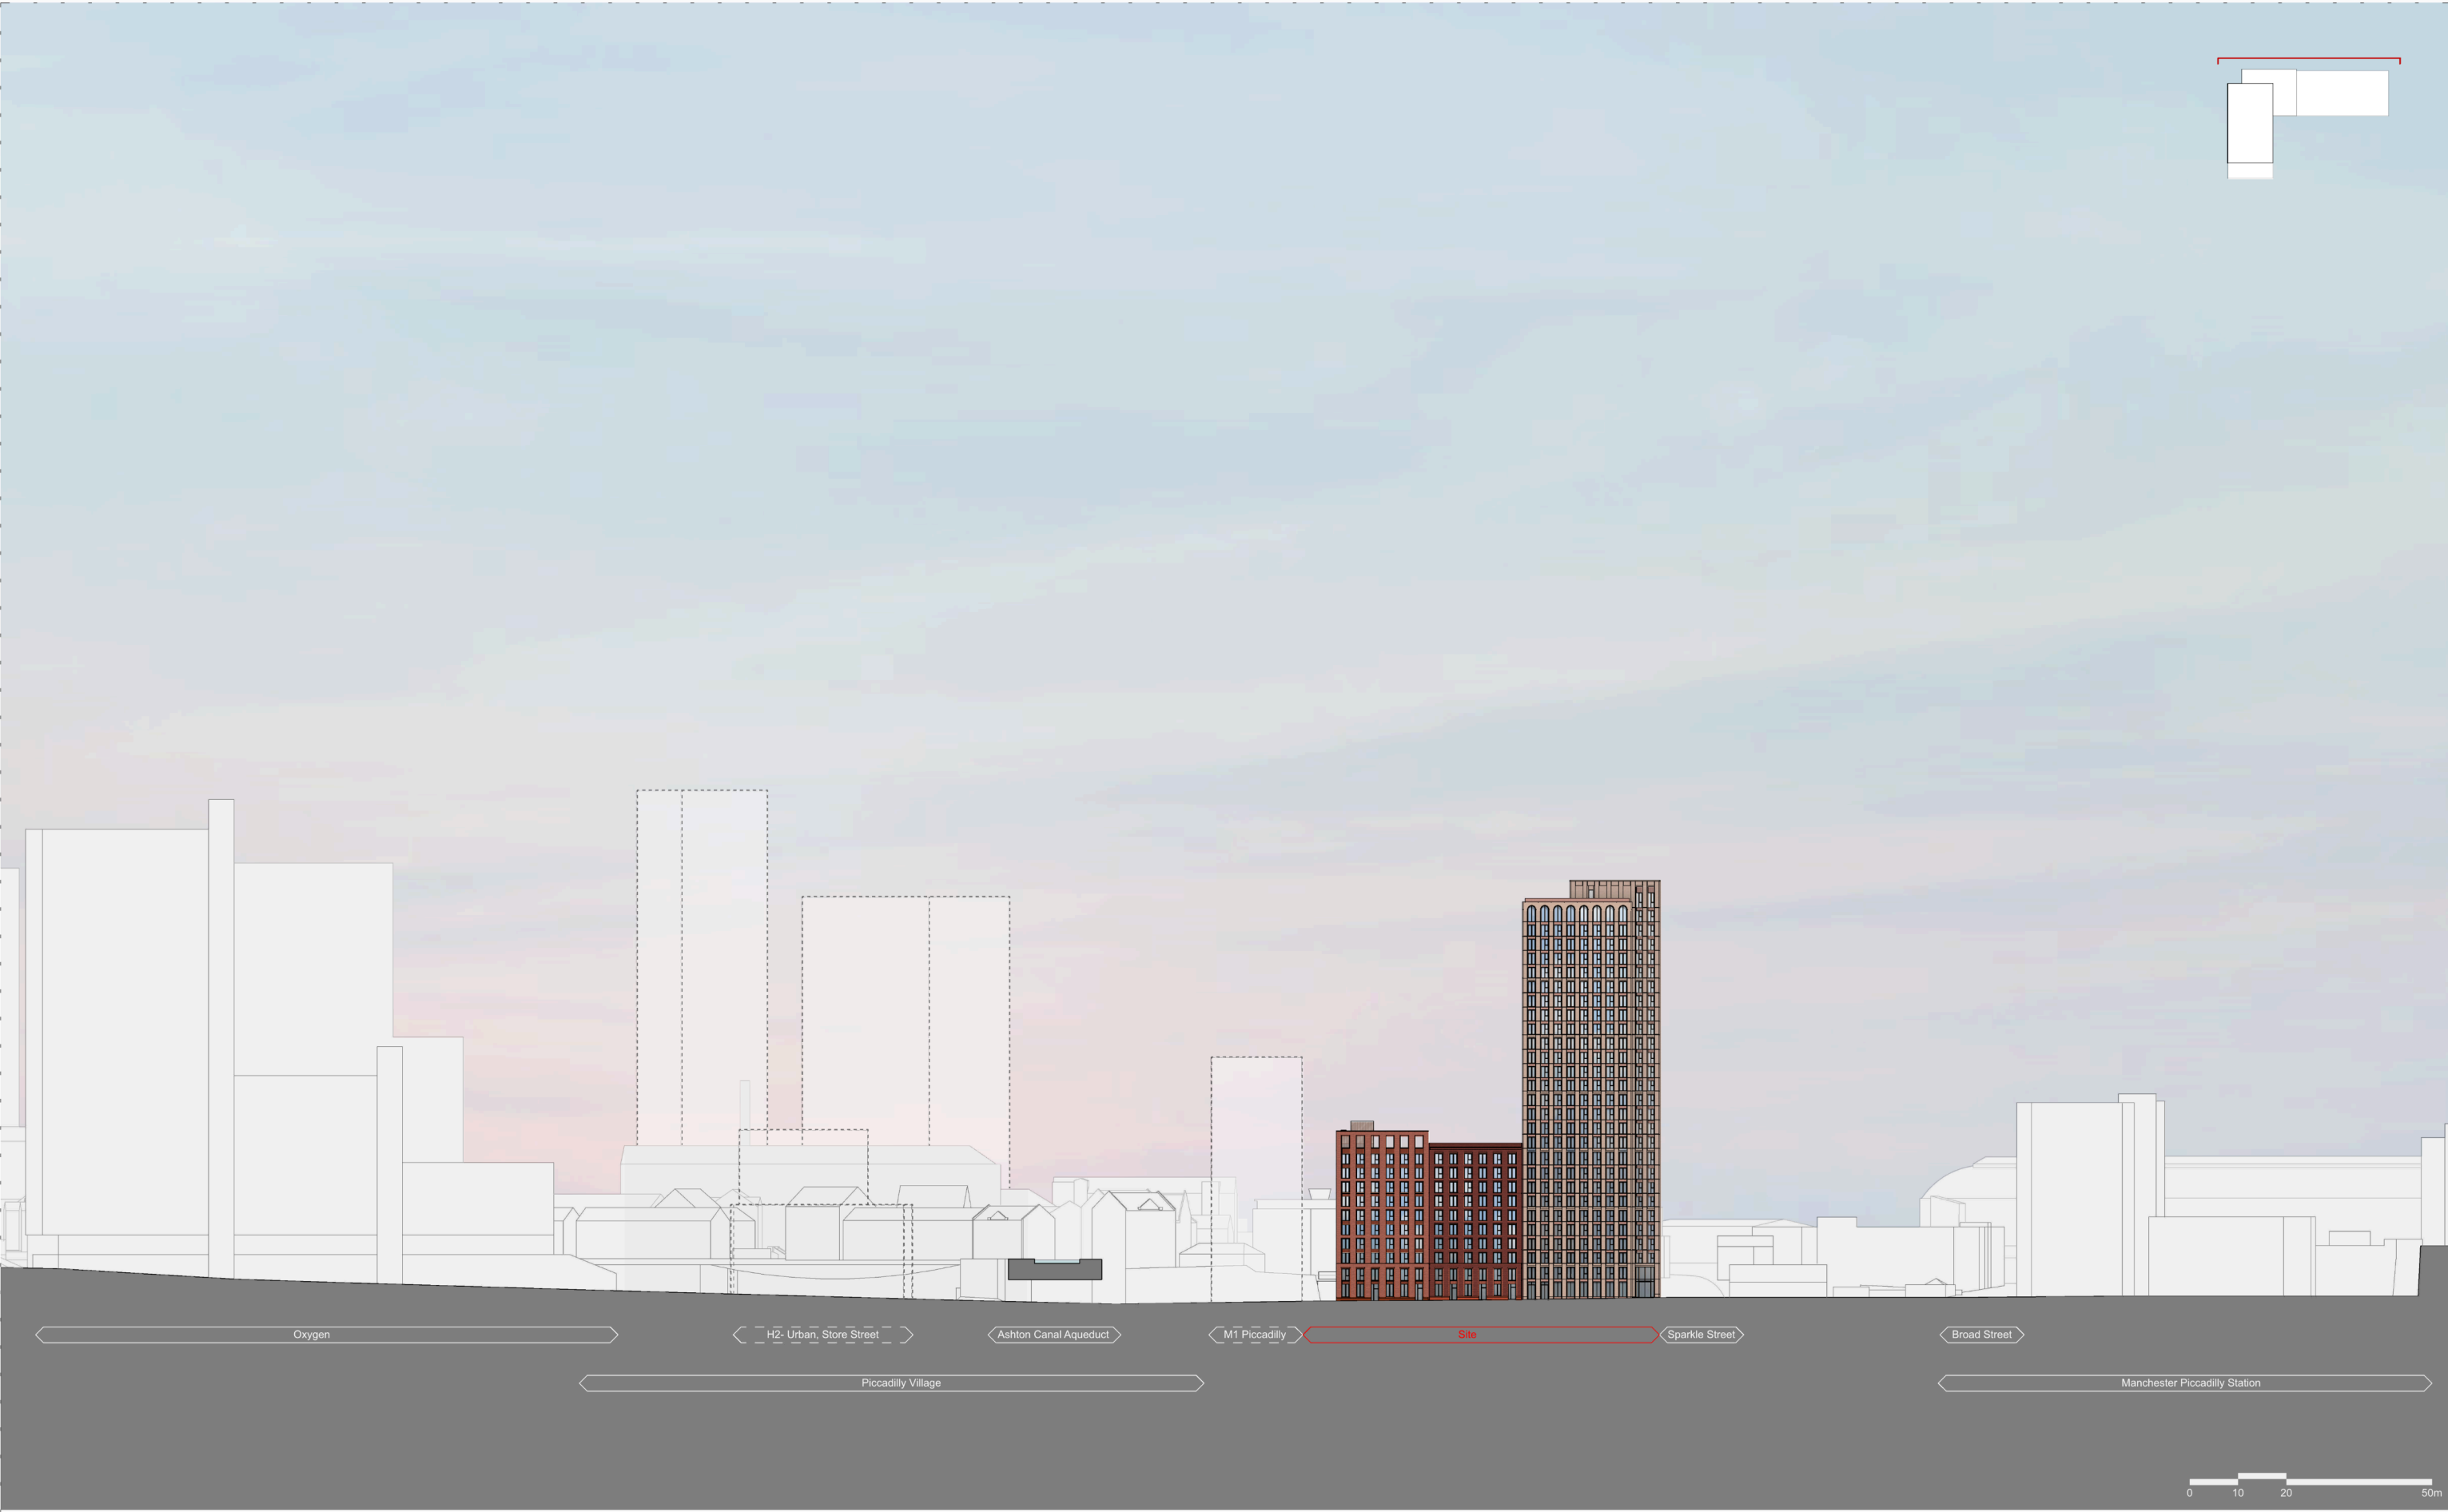

DO NOT SCALE OFF DRAWING. REFER TO INDICATED DIMENSIONS ONLY.
DRAWING TO BE READ IN CONJUNCTION WITH SHP SPECIFICATION.
INDICATIVE DETAILS TO ILLUSTRATE VISUAL INTENT ONLY. ALL TO CONTRACTORS DESIGN.
ALL DETAILS TO BE COORDINATED WITH ADJACENT TRADES AND SEE THE ENGINEER DETAILS.
THE CONTRACTOR IS RESPONSIBLE FOR MEETING THE SPECIFIED PERFORMANCE CRITERIA.

Sparkle Street	10413-SHP-Z0-A-B5D8-G100-EL-NW-001		simpsonhaugh Manchester +44 (0)161 835 2345 London +44 (0)20 7549 4000
PLANNING ISSUE	April 2024	P02	
Site Wide - Proposed North West (Store Street) Elevation	10413	1 : 1250 @A3	