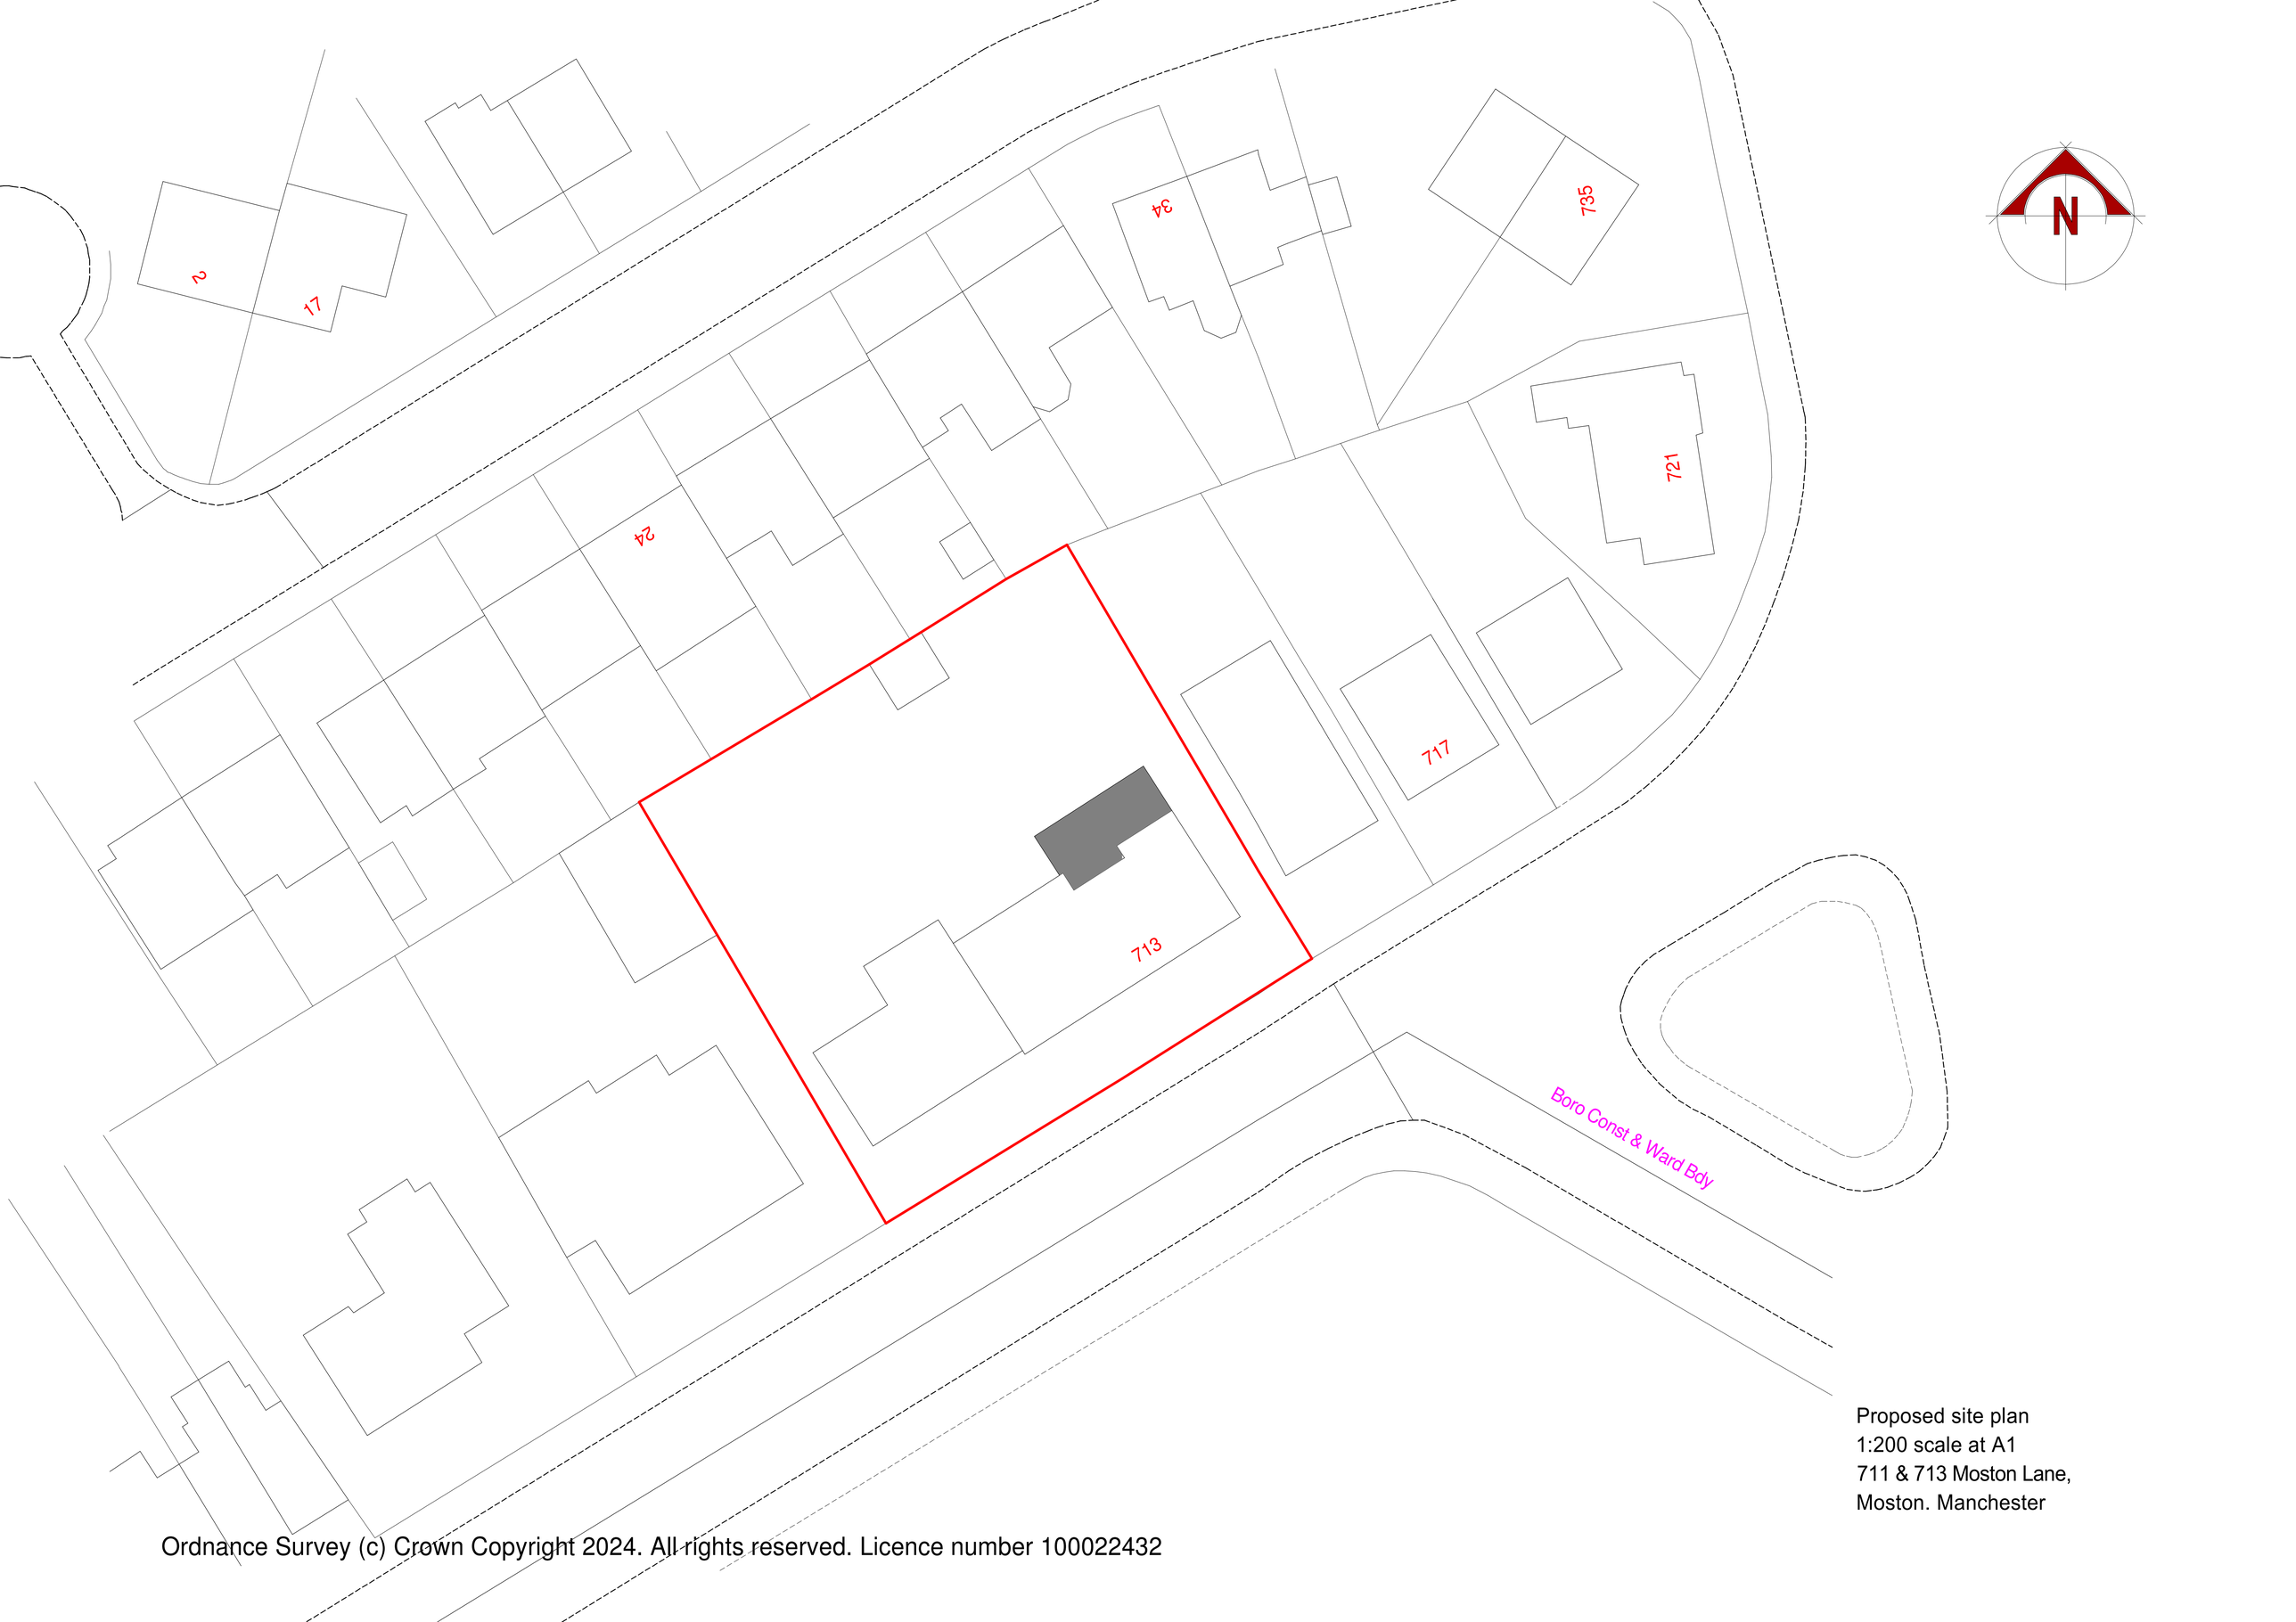


Proposed site plan
1:200 scale at A1
711 & 713 Moston Lane,
Moston. Manchester

Ordnance Survey (c) Crown Copyright 2024. All rights reserved. Licence number 100022432