
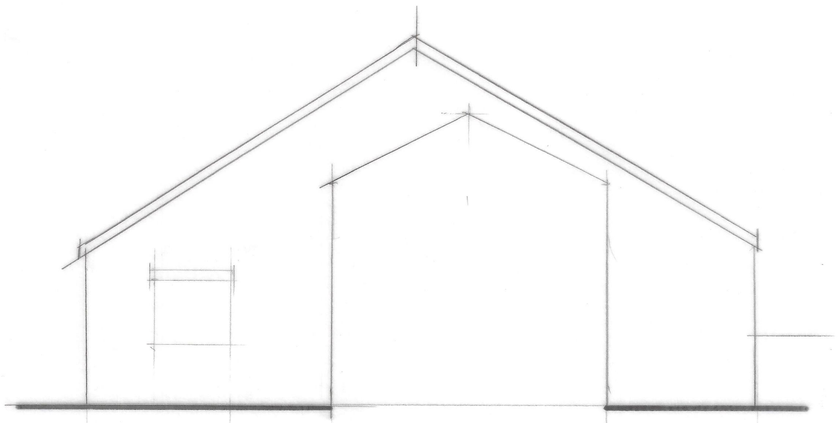


ELEVATION TO CARDUS STREET

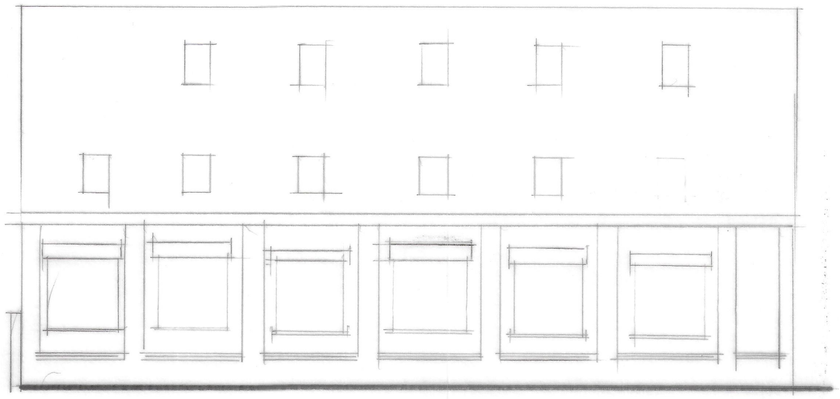

ELEVATION TO CARRILL GROVE EAST

CLIENT

UK WATER PLUS
2-4 CARRILL GROVE PLUS
MANCHESTER M19 3BT

JOB TITLE

DRAWING TITLE

ELEVATIONS AS EXISTING

HOLBOROW + ORMESHER LIMITED

architectural & interior design

COMPANY ADDRESS:
15 OVERTON CLOSE
MIDDLEWICH
CHESHIRE CW10 0PZ

PHONE: 0770 834 939

ISSUE	ORIGINAL	1	2	3	4	5	6	7
REVISION								
DATE								
DRAWN								
CHECKED								
APPROVED								

SCALE 1:100 at A2

DRAWING NUMBER 20241 23102