




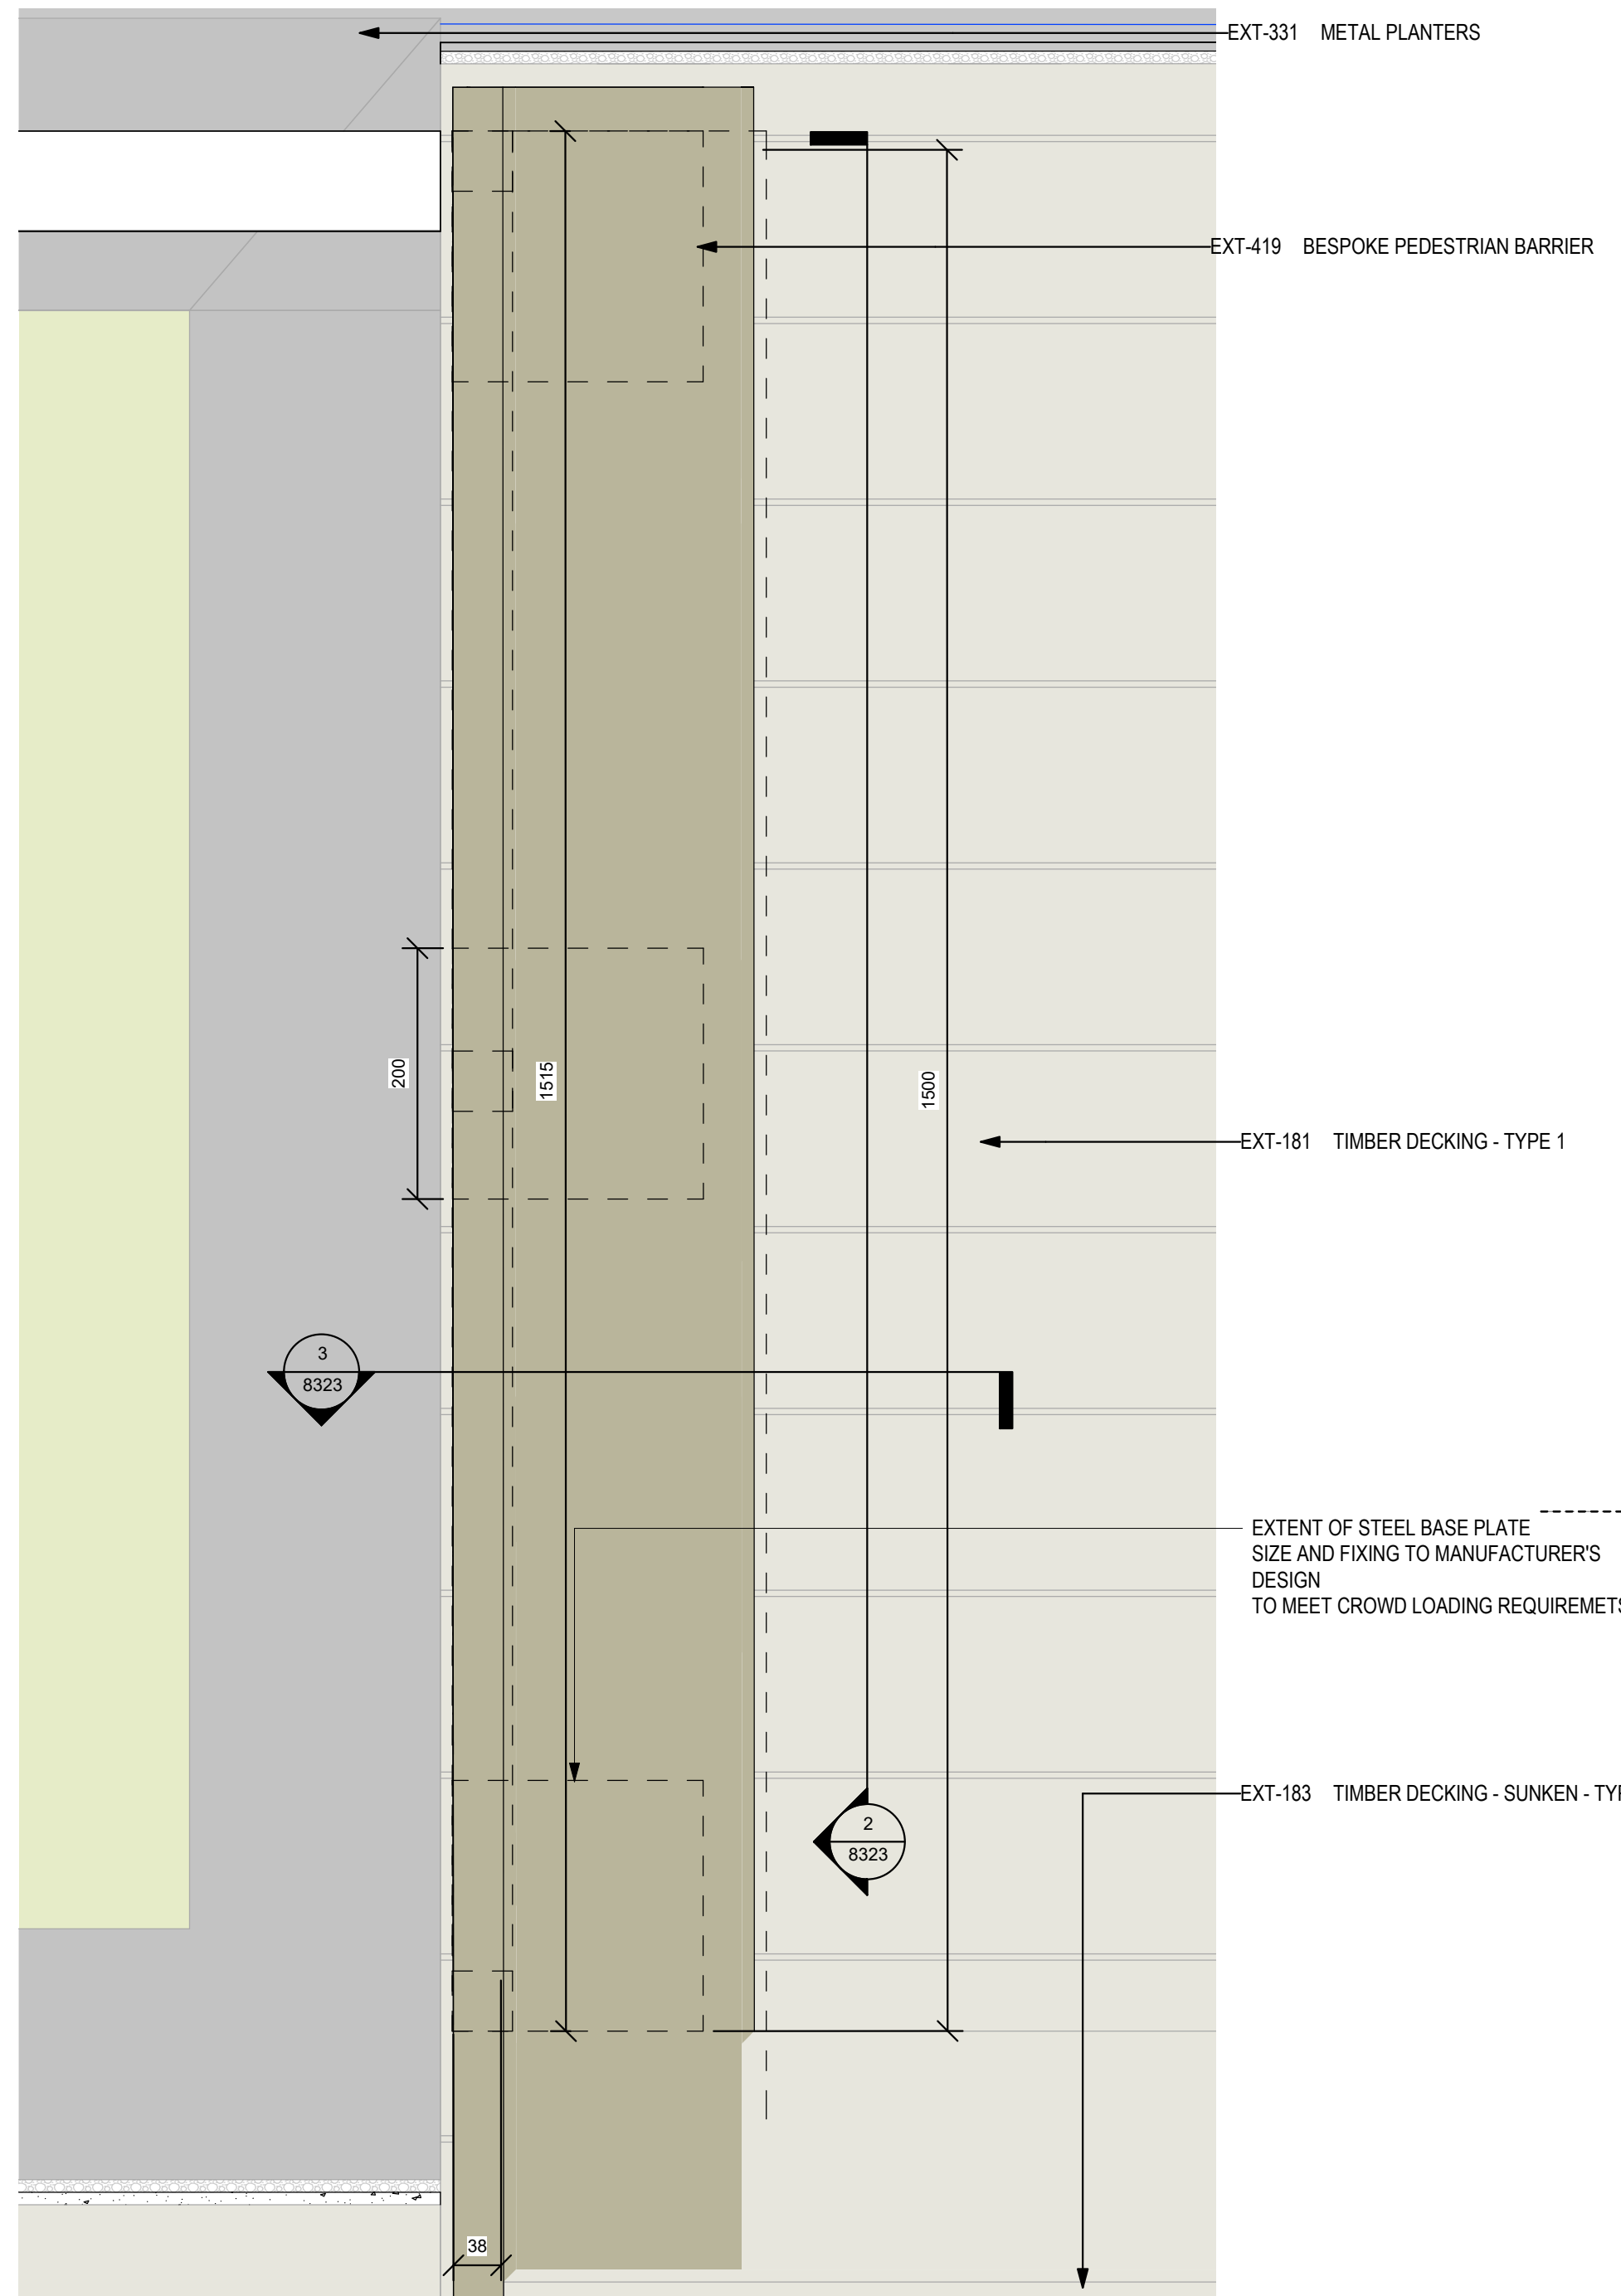


1 EXT-419 BESPOKE PEDESTRIAN BARRIER - SIDE MODULE PLAN

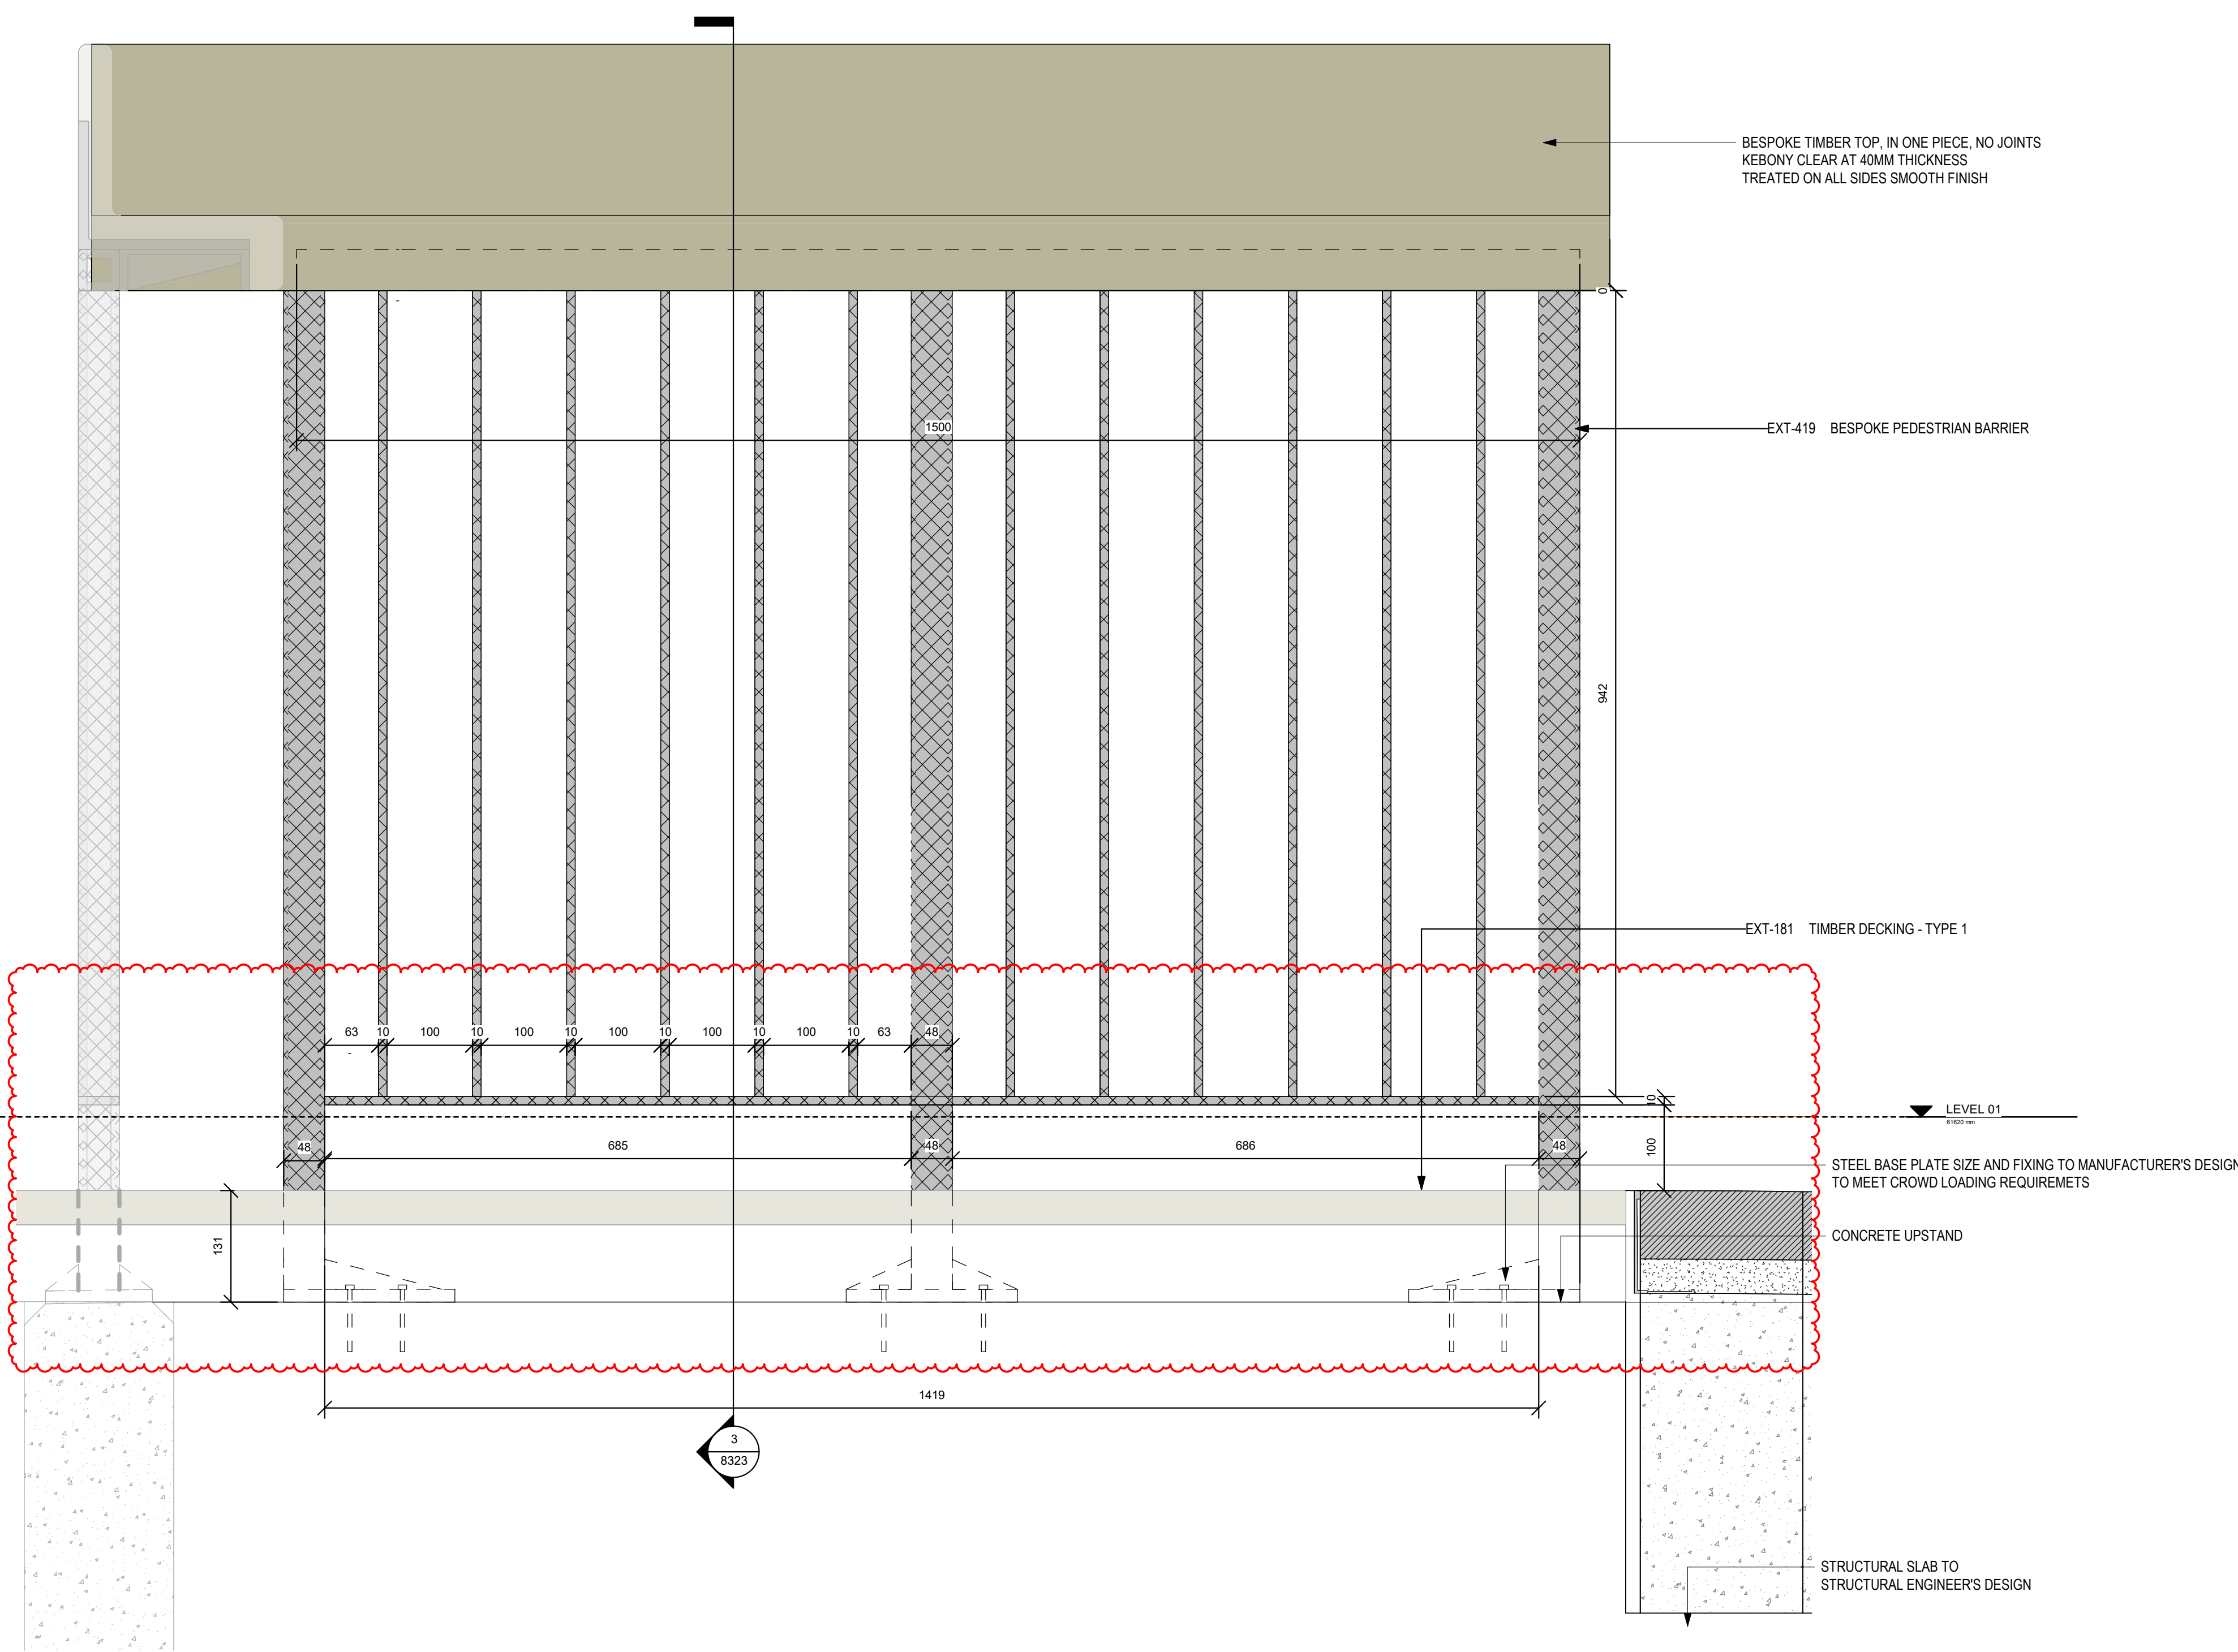


2 EXT-419 BESPOKE PEDESTRIAN BARRIER - SIDE MODULE ELEVATION

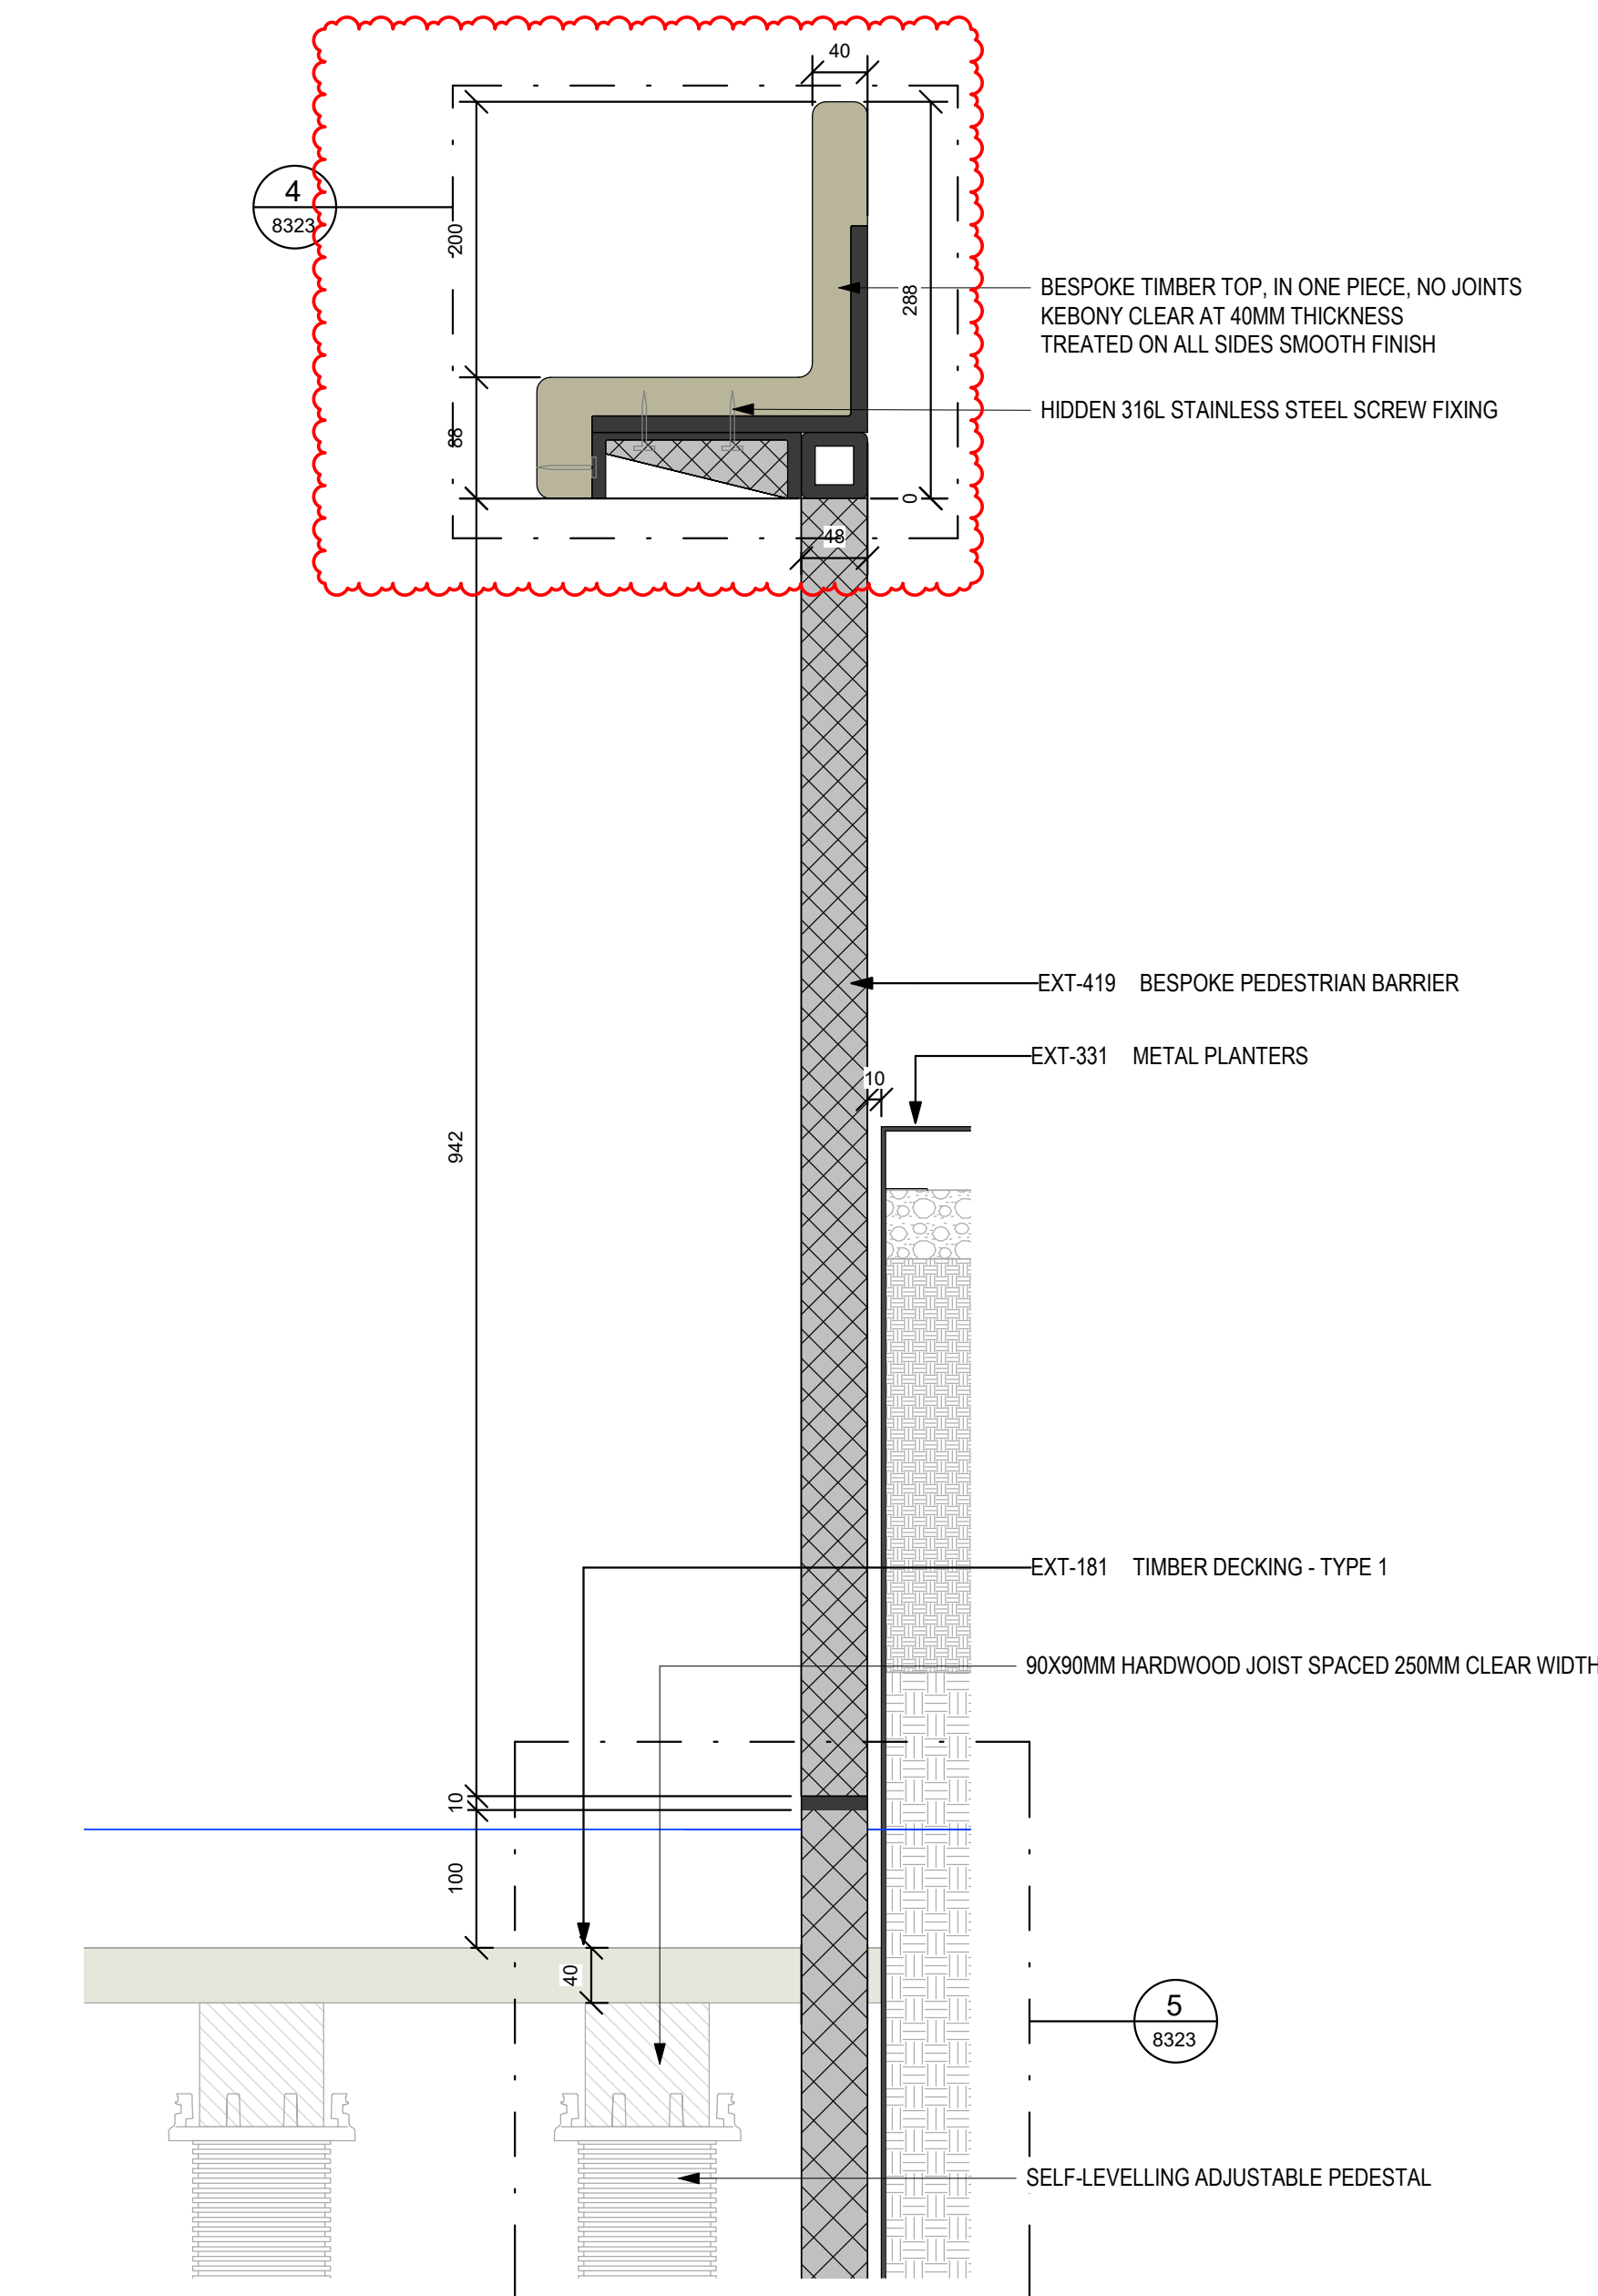


3 EXT-419 BESPOKE PEDESTRIAN BARRIER - SIDE MODULE SECTION

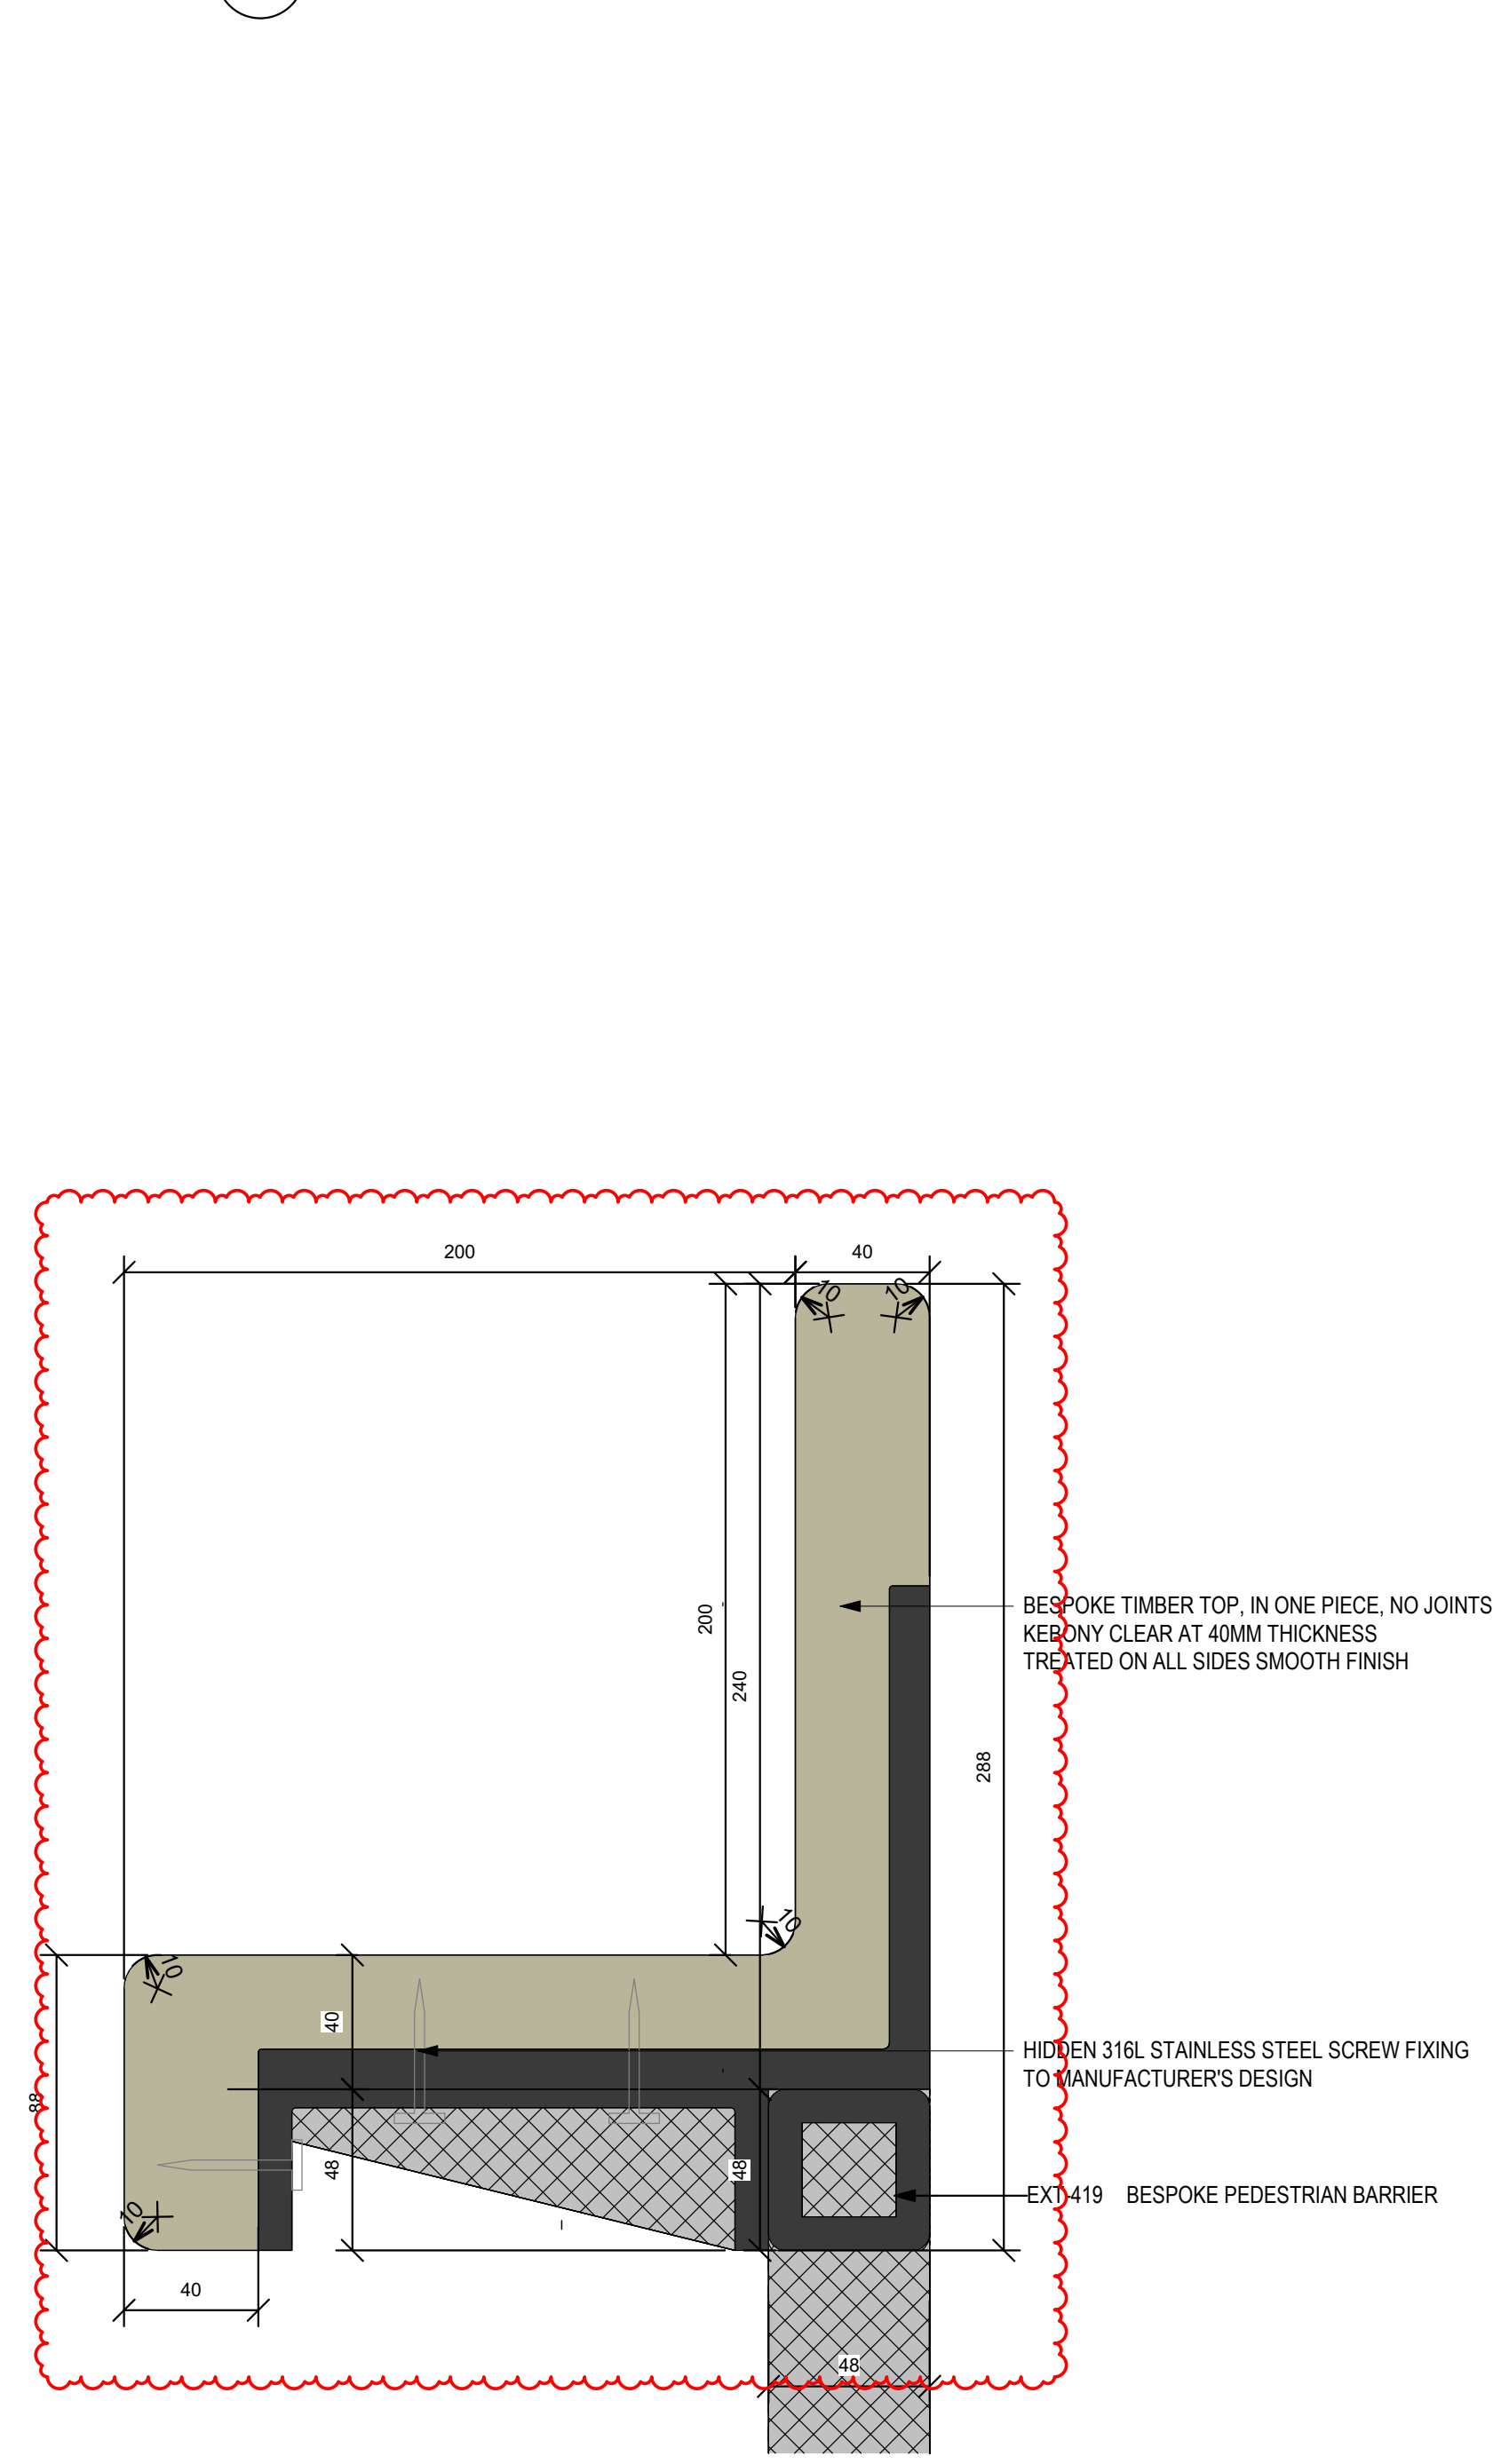

4 EXT-419 BESPOKE PEDESTRIAN BARRIER - SIDE MODULE TOP DETAIL

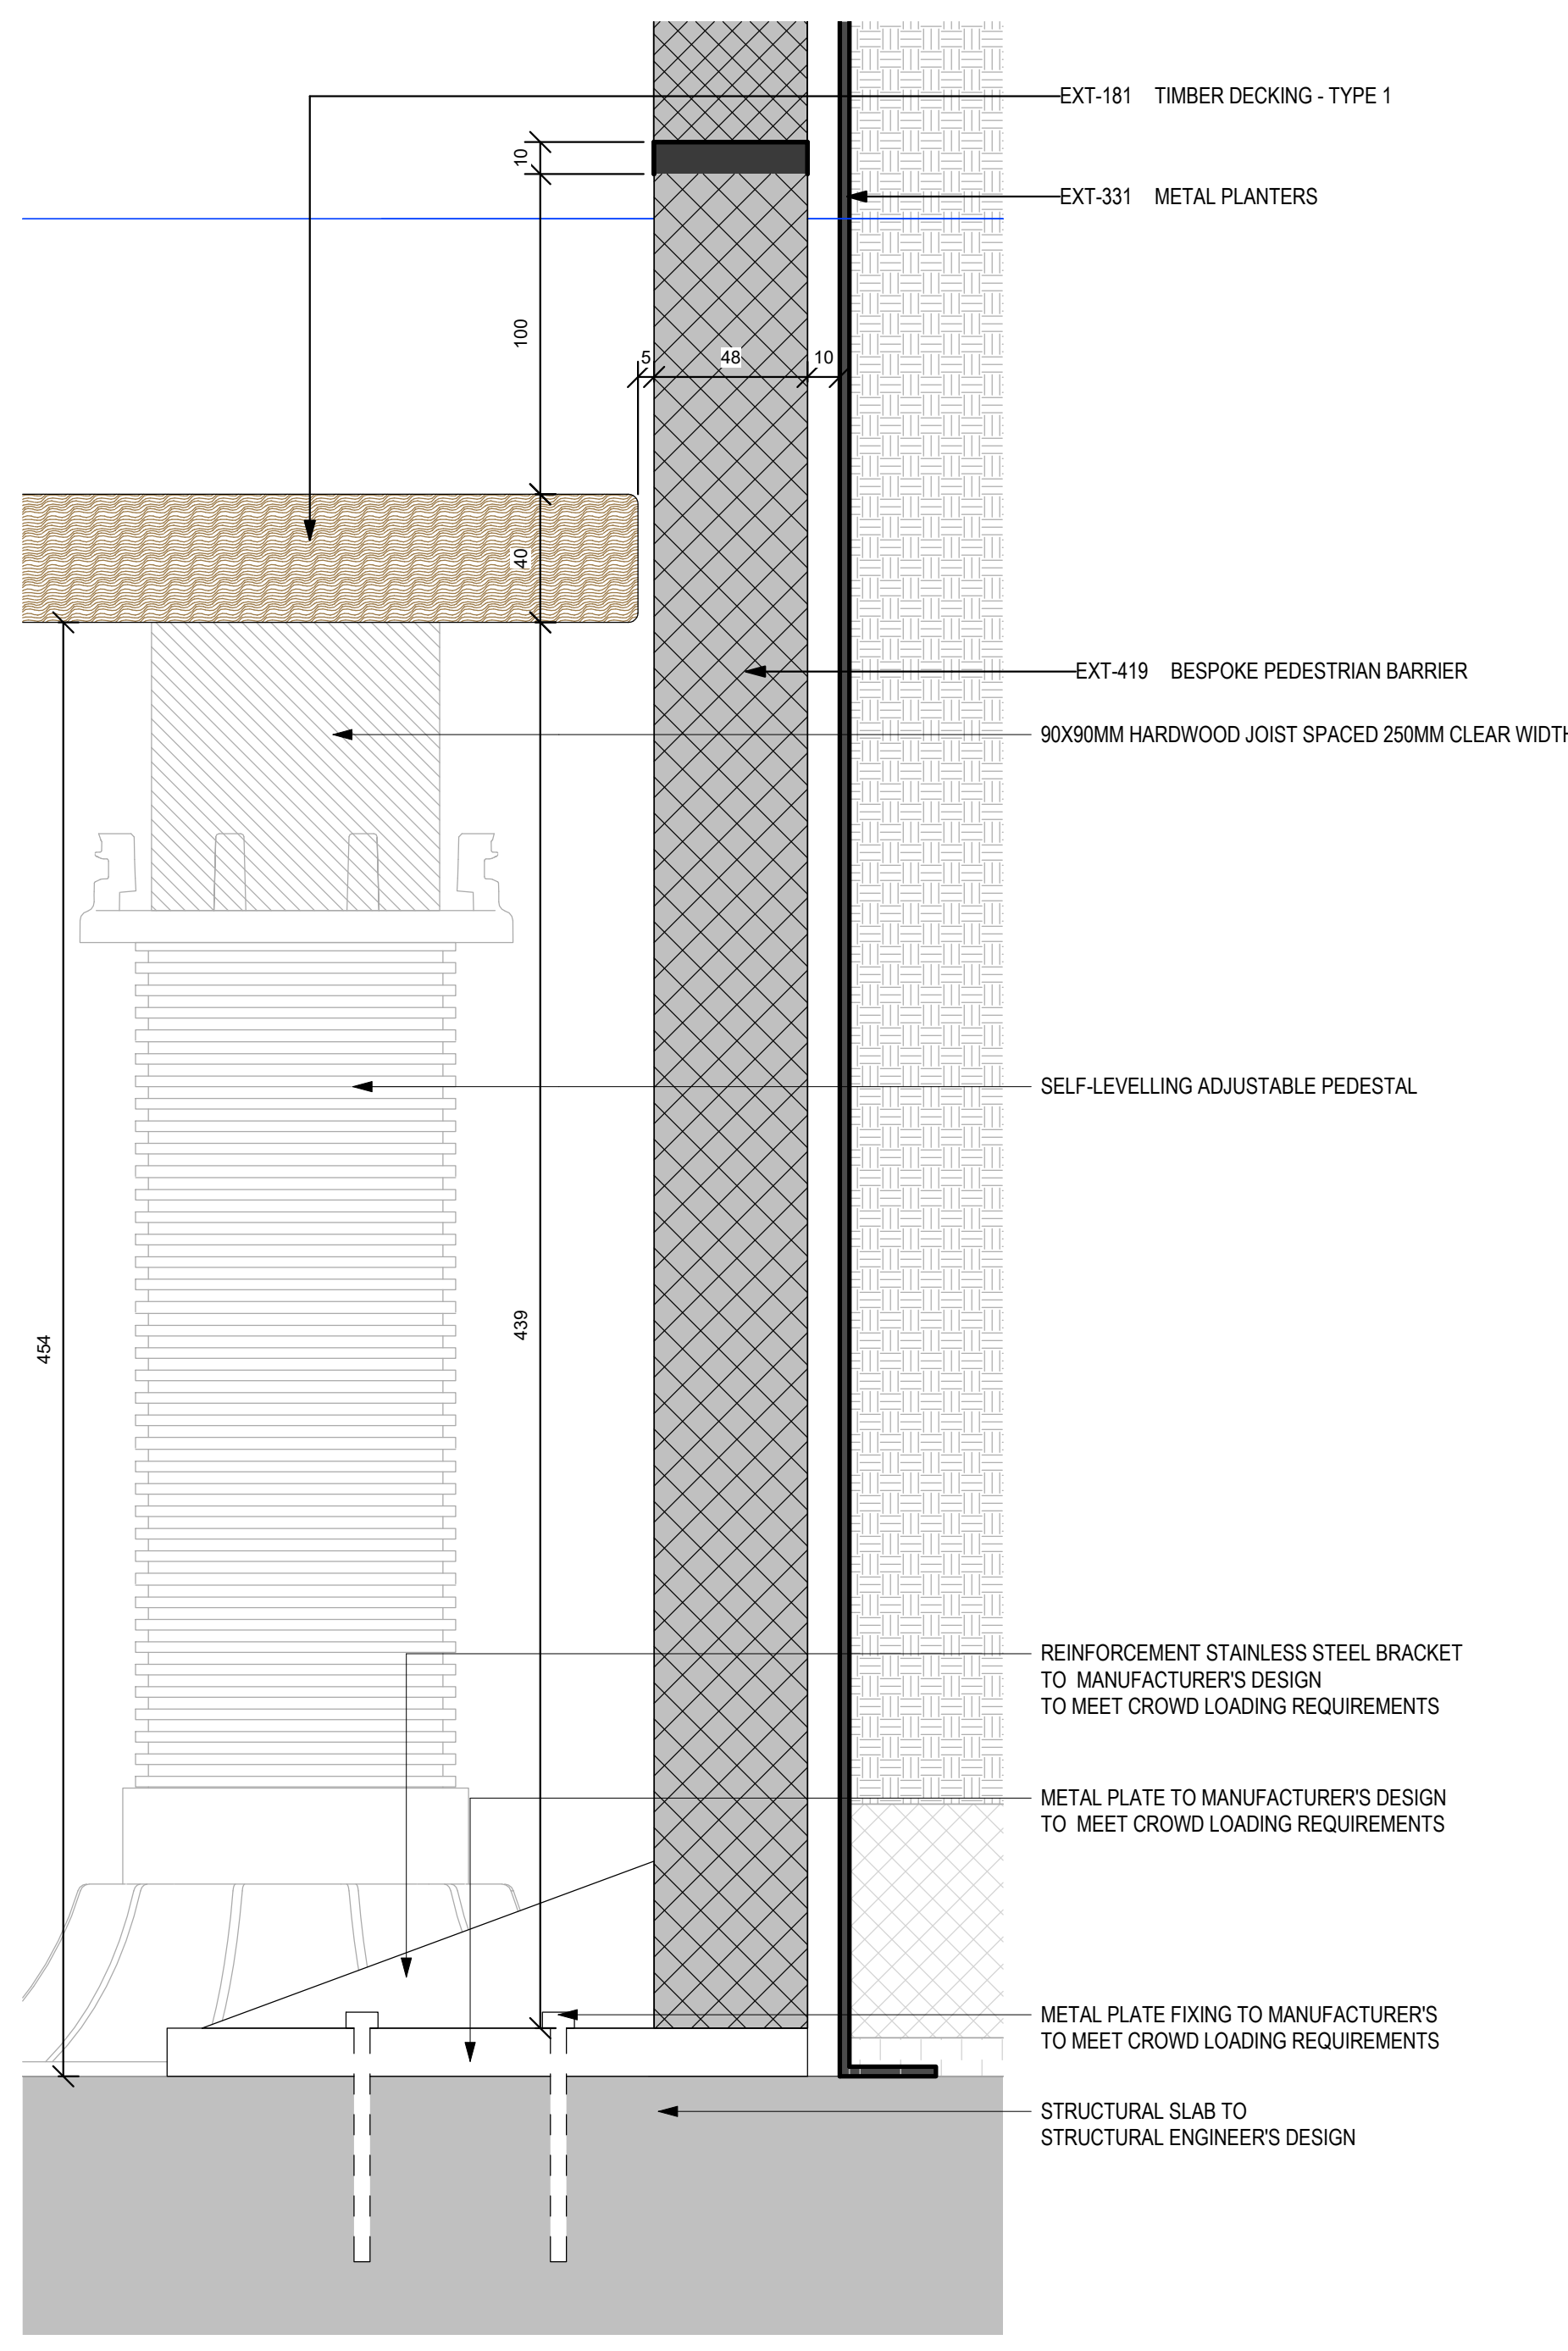

5 EXT-419 BESPOKE PEDESTRIAN BARRIER - SITE MODILE FIXING DETAIL

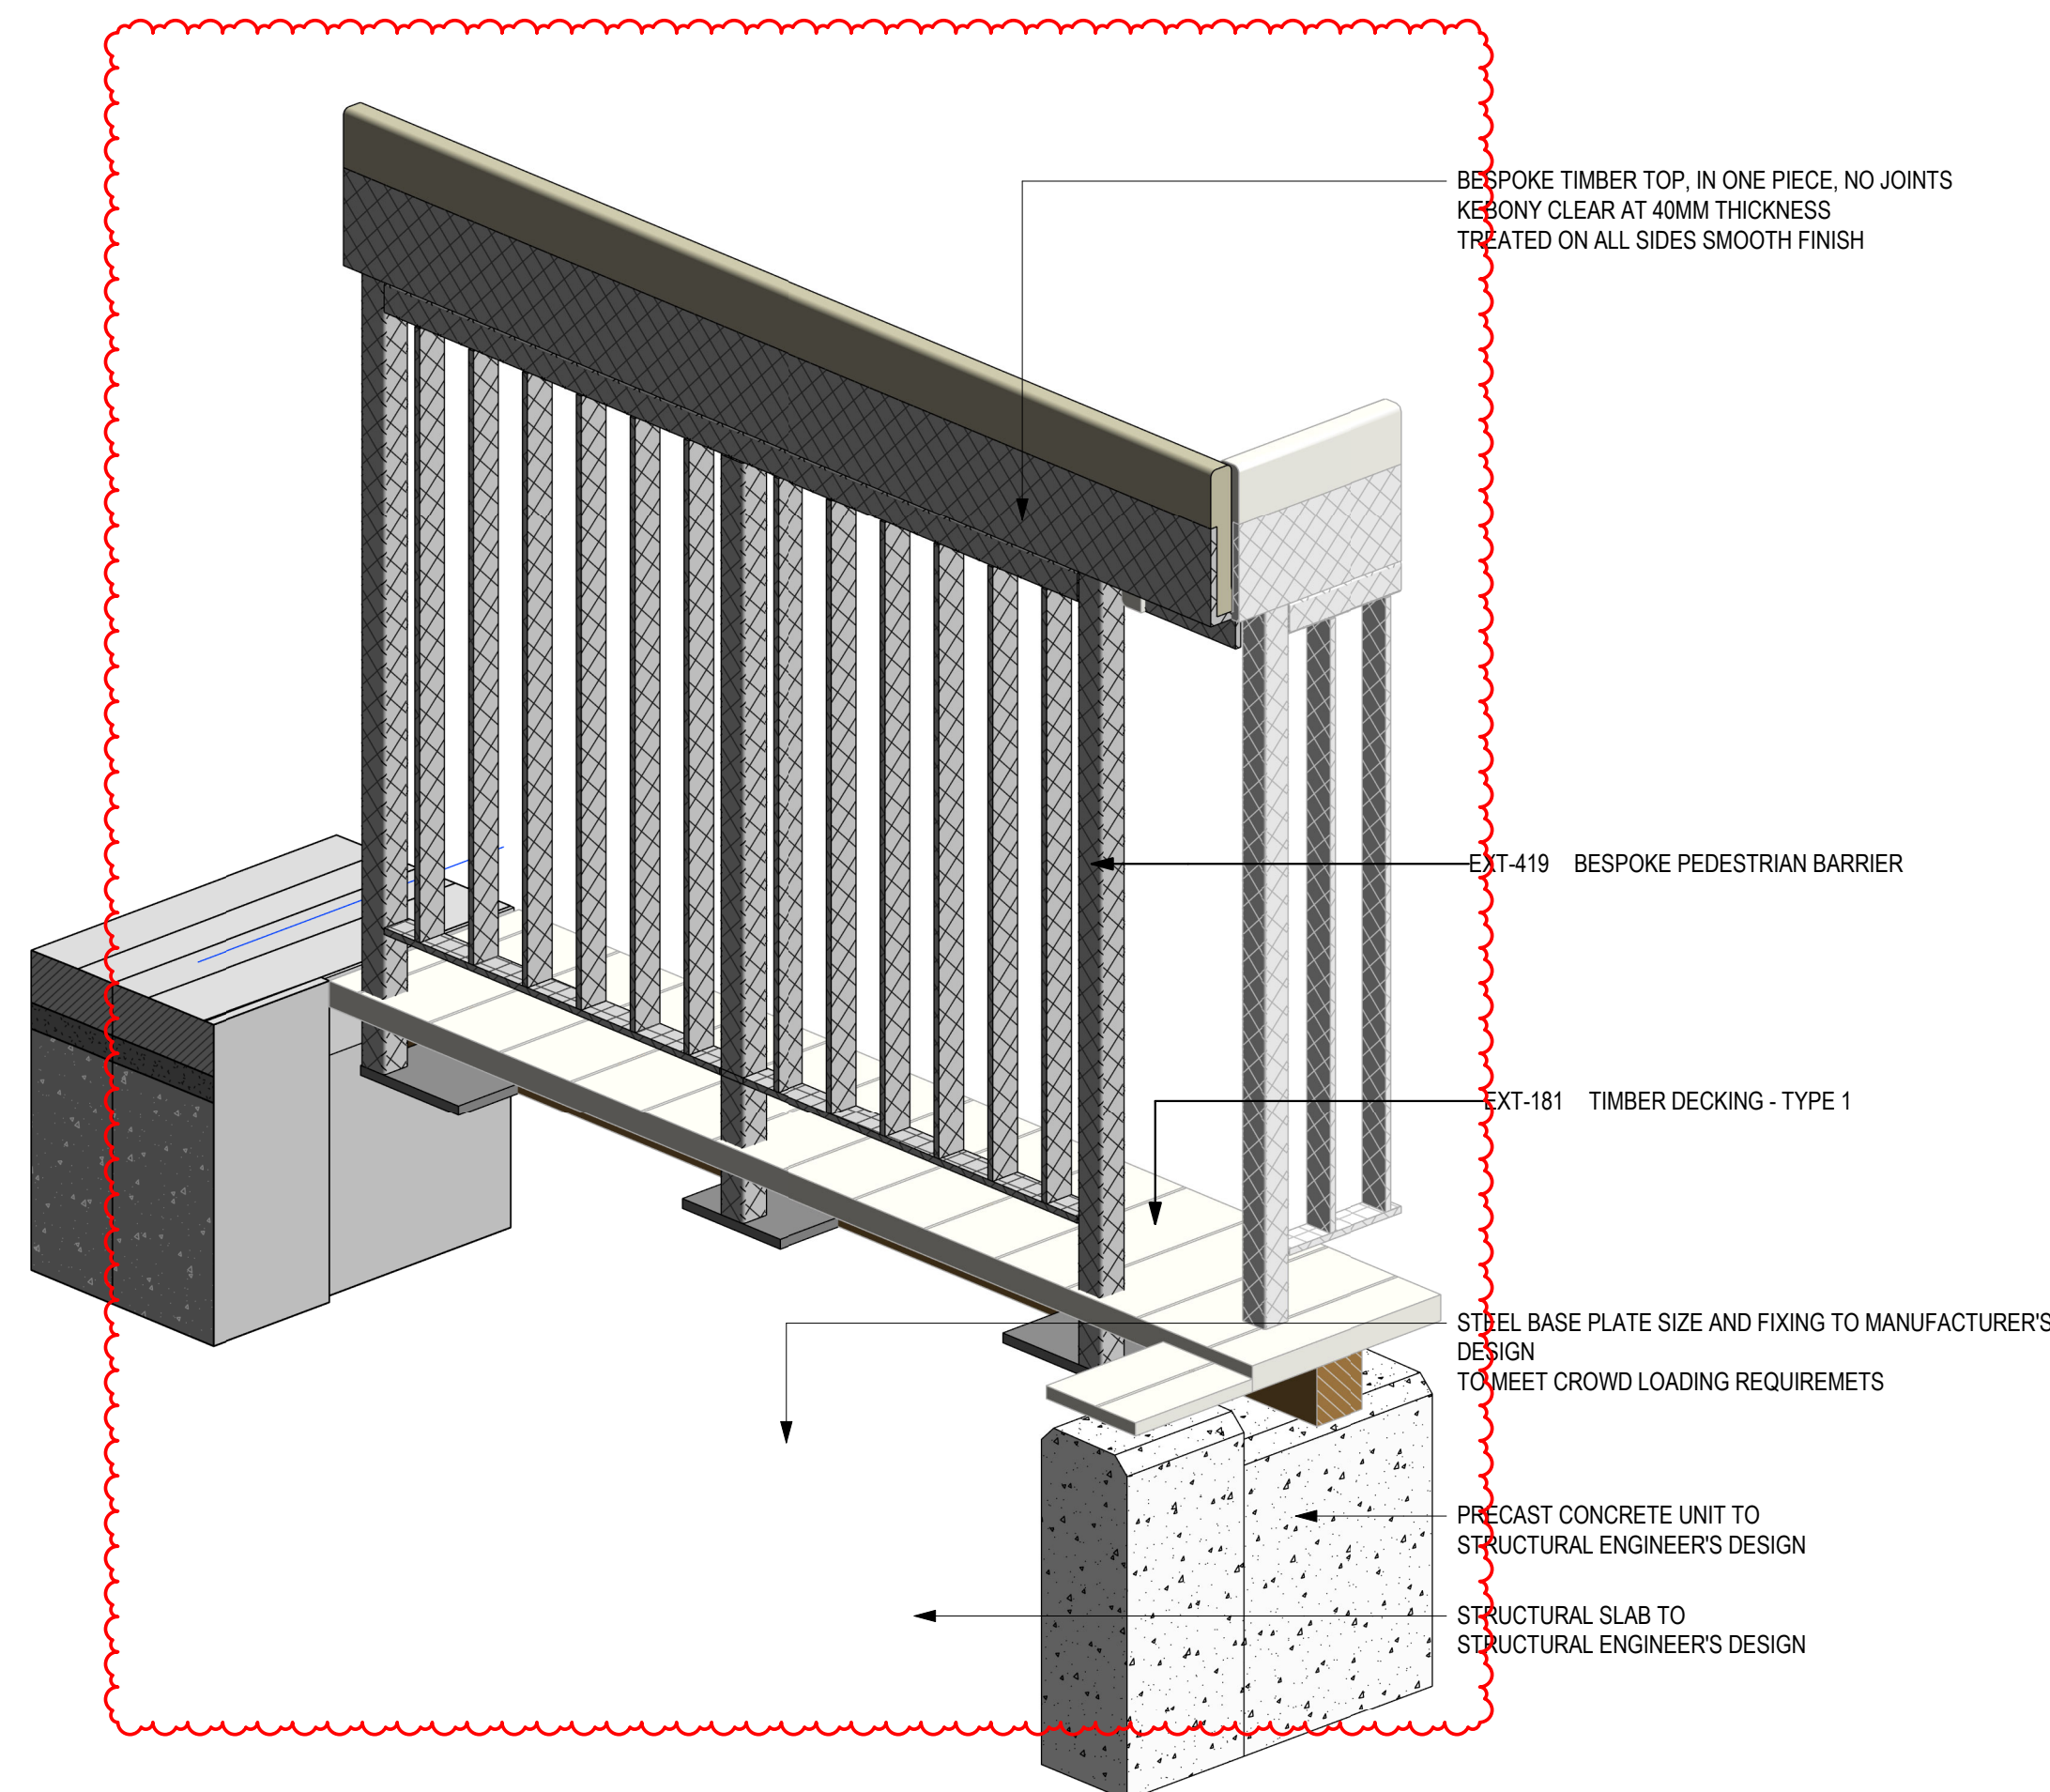

6 EXT-419 BESPOKE PEDESTRIAN BARRIER - SIDE MODULE AXO

Suitability Code (as defined in ISO 19650-2:2018)

Work in Progress (WIP)

50 - In-use Status

Shared (Non-Contractual)

S1 - Suitable for co-ordination

S2 - Suitable for information

S3 - Suitable for review & comment

S4 - Suitable for review & comment

S5 - Withdrawn

S6 - Suitable for PM authorisation

S7 - Suitable for AM authorisation

Published (Contractual)

A1, A2, A3, Etc - Authorised and accepted

B1, B2, B3, Etc - Partial sign-off (with comments)

Published (AIM Acceptance)

CR - As constructed record document

KEY PLAN