REVISION	DATE	DESCRIPTION
A	17/01/24	UPDATED TO PLANNING COMMENTS

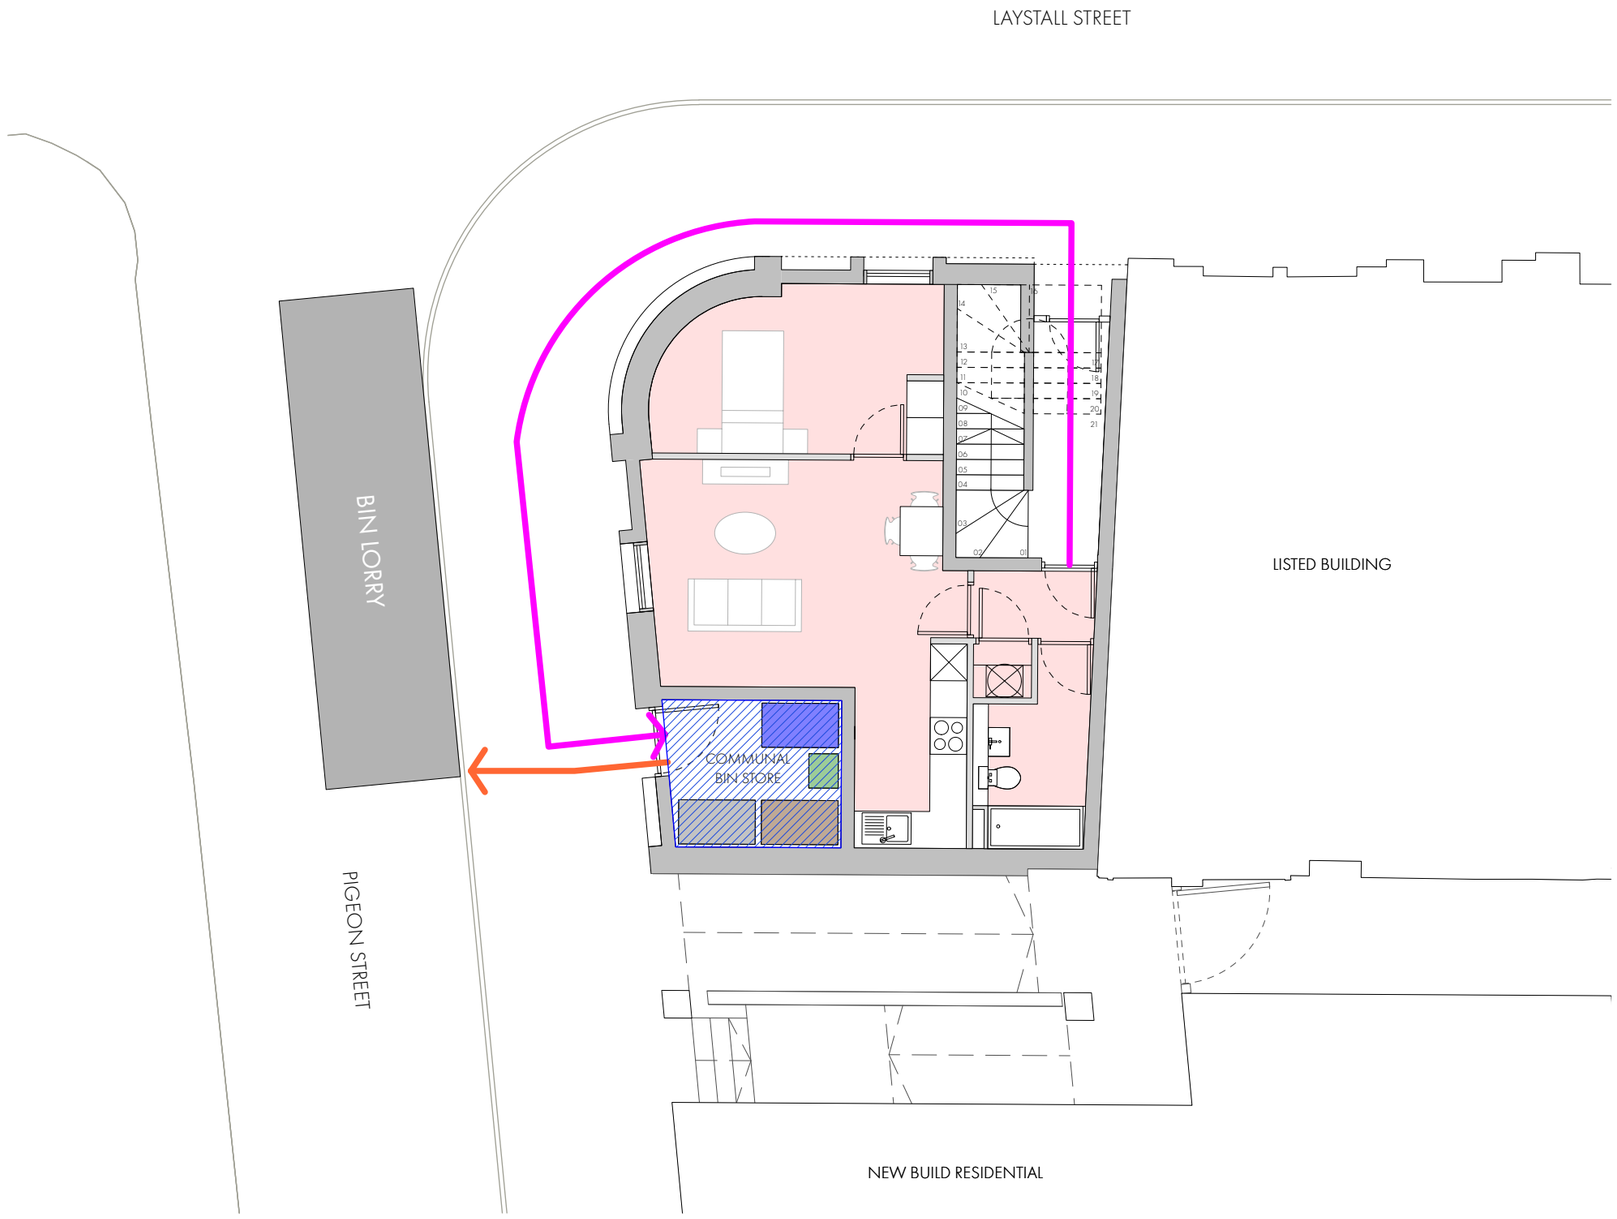

KEY

- DESIGNATED SECURE BIN STORAGE AREA LOCATED IN GROUND FLOOR OF NEW CORNER BLOCK
- ROUTE & CARRY DISTANCE FOR RESIDENTS TO TAKE WASTE TO BIN STORE
- CONTAINER COLLECTION BY COLLECTION CREW
- GENERAL REFUSE
- FOOD WASTE
- MIXED RECYCLING
- PULPABLE RECYCLING

REFUGE STRATEGY
1:100 @ A3

OMI Architects
31 Blackfriars Road, Salford, Manchester, M3 7AQ
+44(0)161 832 3242 / info@omiarchitects.com / www.omiarchitects.com

PROJECT	LAYSTALL STREET - LISTED BUILDING EXTENSION					
DRAWING	REFUSE STRATEGY					
DATE	AUG 23	DRAWN BY	DS	SCALE	1:100	@A3
JOB NO.	1383	DWG.NO.	L0302			