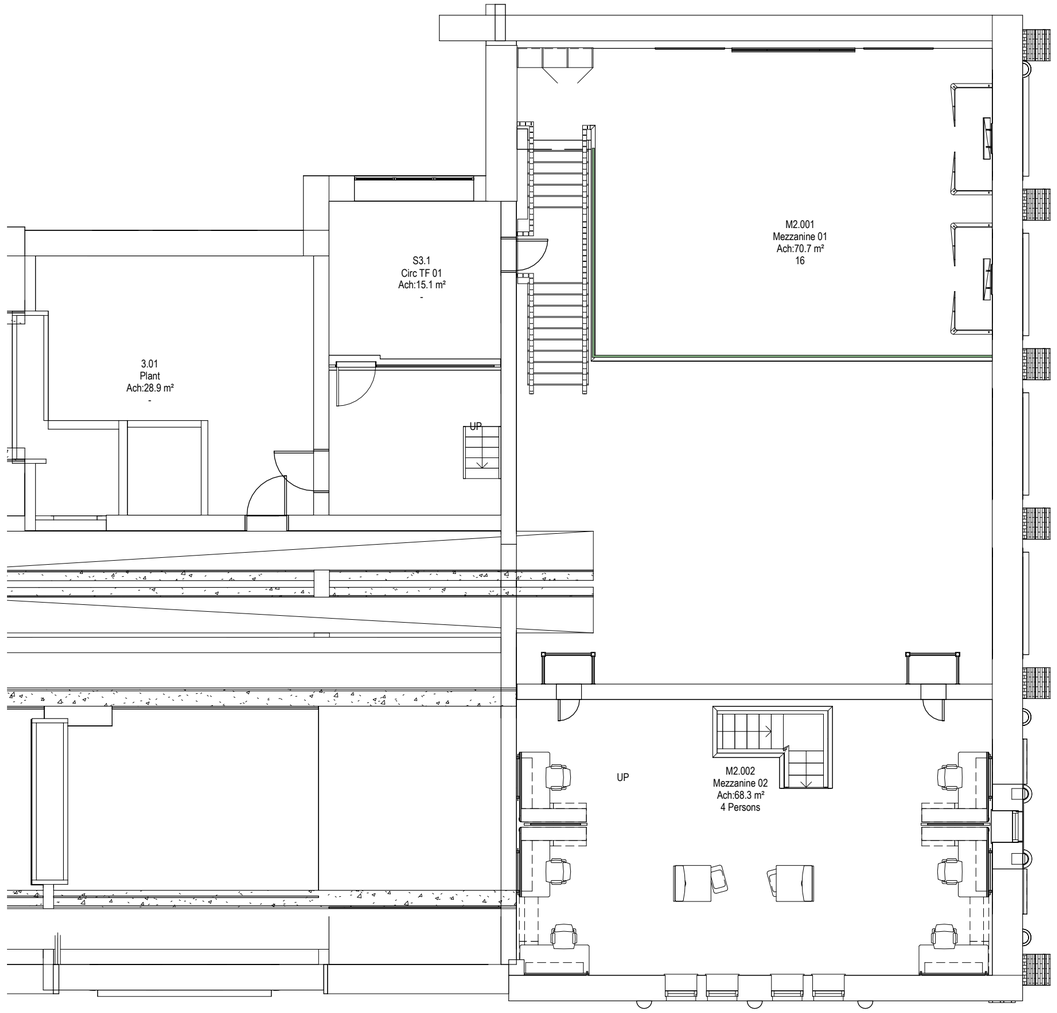

1 GA Plans - Sanitaryware Location Third Floor

1 : 100

Duravit DuraStyle White Sanitary Ware:

- WCs – Duravit – DuraStyle Range - Floor standing WC,
- Duravit single lever basin mixer for concealed installation– Brushed Bronze
- Duravit Shower system 1000 with thermostat– Brushed Bronze
- WHB - Duravit – DuraStyle Range – Wall mounted Wash hand basin (Overflow but no tap hole)

Accessible WC – Closomat system

Notes:

- This drawing is copyright.

- Do not scale dimensions from this drawing.
- This drawing is to be read in conjunction with all other relevant drawings.
- All discrepancies on this drawing are to be reported to the architect.
- Do not modify any element of this drawing.
- Use drawing only for purpose(s) issued.
- This drawing may contain colour.

North Point

Scale Bar

0 1m 3m 5m

Scale: 1:100

Key Plan

The following external model files are included within this drawing:

Rev	Date	Revision Notes	Drawn	Review
P2	2023/12/01	Listed Building Consent Submission.	AB	RM
P1	2023/10/06	Stage 4 Issue for Costing	AB	RM

The University of Manchester

ARCADIS

Project

Rutherford Building

Drawing Title

Sanitaryware Location Plan - Level 03

Job Number	Date	Security Classification	Drawn By
141532	13/06/2023		AJ
Scale@A2	Purpose		Reviewed By
1 : 100	LISTED BUILDING CONSENT		AB

Drawing Number	Revision
4403-RBUM-ARC-XX-03-DR-A-4403	P2