


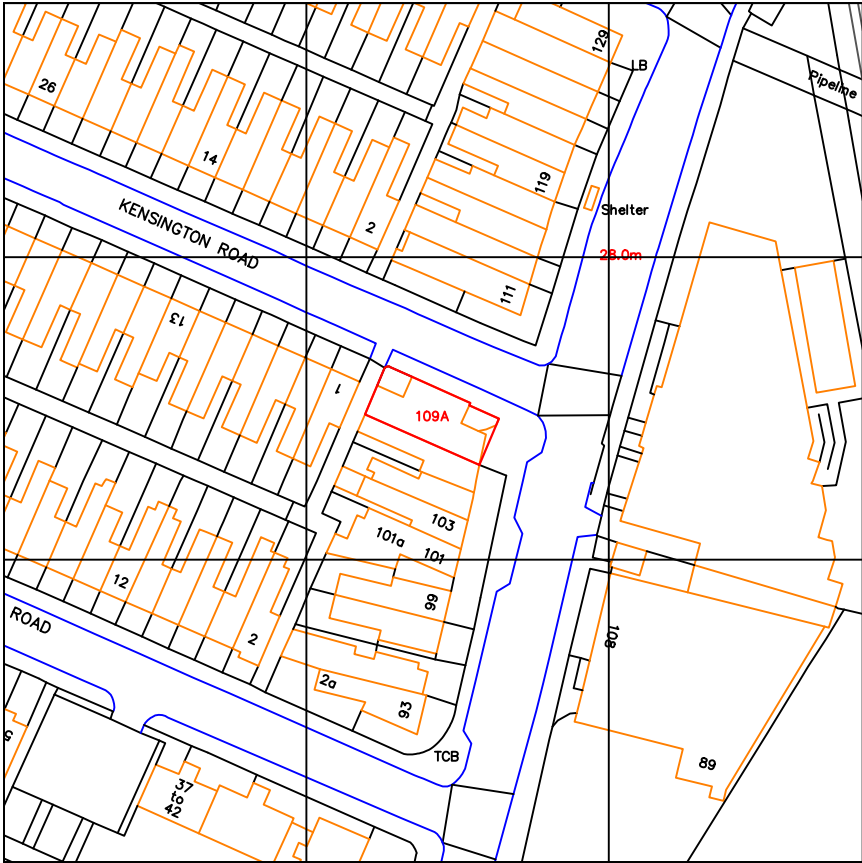

Notes:

NOTES

REV:	DESCRIPTION:	BY:	DATE:

CLIENT NAME: HASSAN
109A MANCHESTER ROAD,
CHORLTON CUM HARDY,
M21 9GA

PROJECT NAME: PROJECT QASIS
ERECTION OF PROPOSED CANOPY.

DRAWING TITLE: LOCATION PLAN

ARCHITECT: MR REUBEN RAMELIZE
BOX LIVING
109B MANCHESTER ROAD, CHORLTON,
MANCHESTER, M21 9GA

SCALE: 1:1250	SHEET SIZE: A3	SHEET NO: 03
---------------	----------------	--------------

PROJECT NO: 2024/00	STATUS: PLANNING ONLY
---------------------	-----------------------

DRAWN: REUBEN	CHECKED: checked	DATE: FEB 2024	REVISION: --
---------------	------------------	----------------	--------------

DRAWING NO: A3/03

