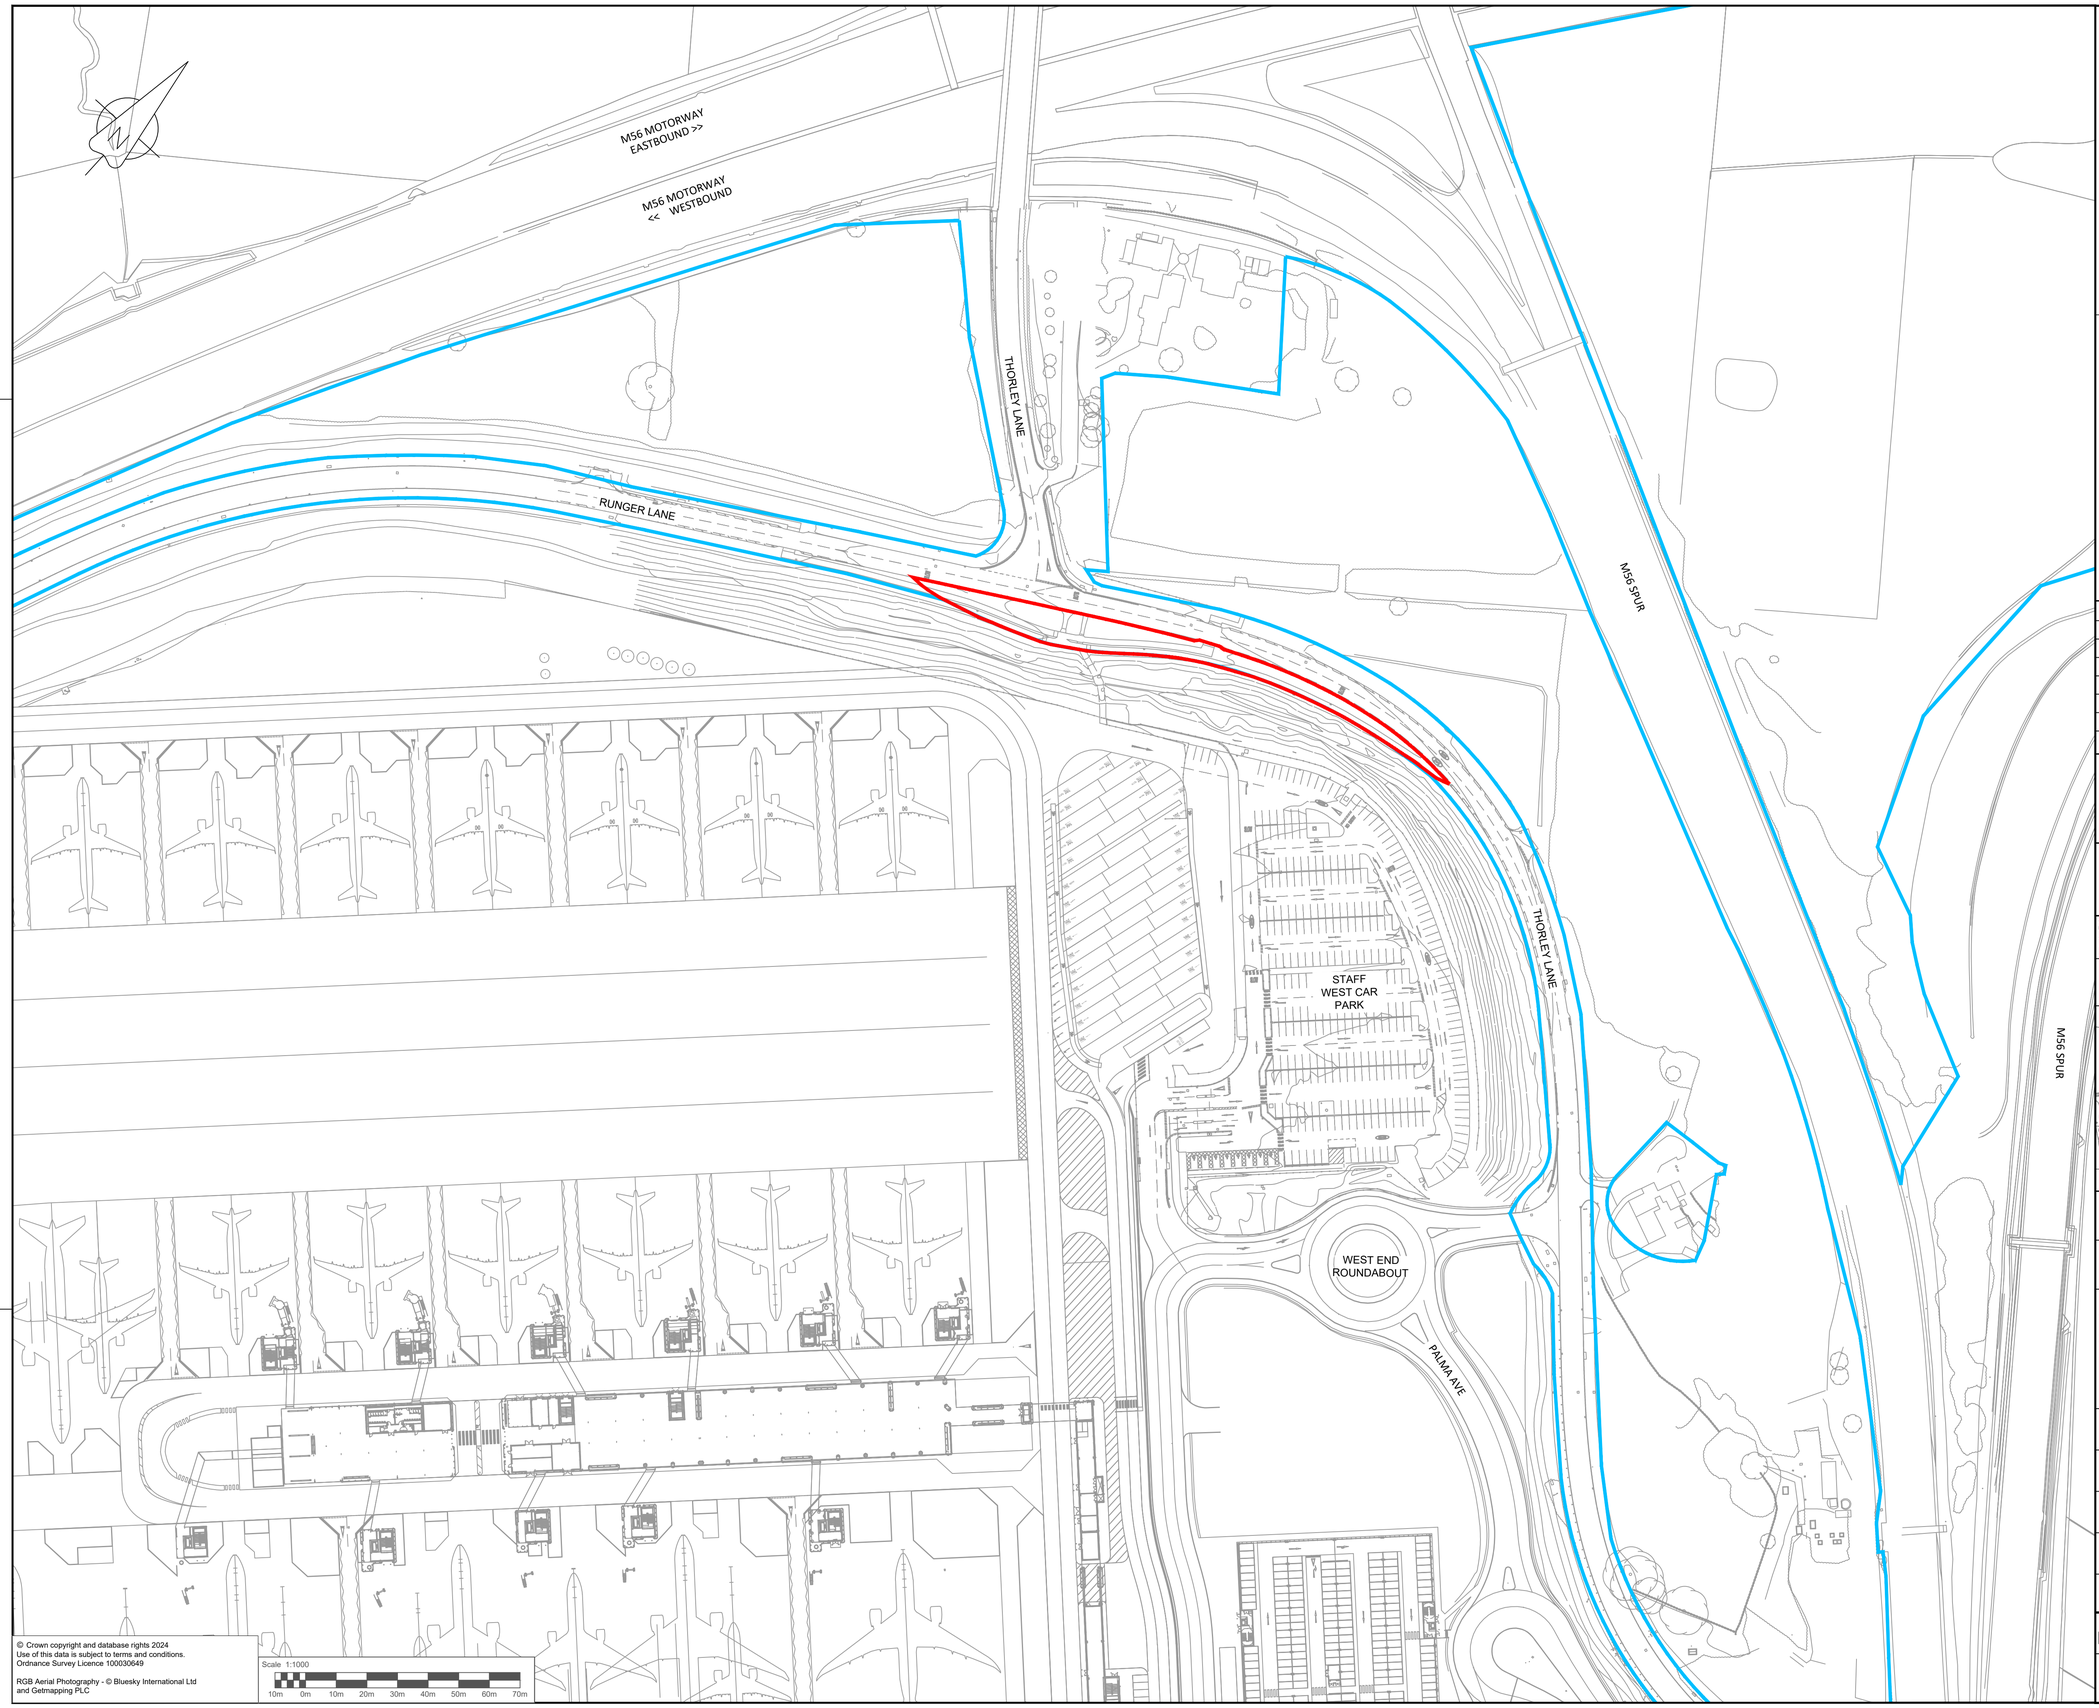

© Crown copyright and database rights 2024
Use of this data is subject to terms and conditions.
Ordnance Survey Licence 100030649

RGB Aerial Photography - © Bluesky International Ltd
and Getmapping PLC

Scale 1:1000

10m 0m 10m 20m 30m 40m 50m 60m 70m

NOTES:

1. ALL DIMENSIONS ARE IN METRES UNLESS STATED OTHERWISE.
2. DO NOT SCALE FROM THIS DRAWING.

KEY:

PLANNING APPLICATION BOUNDARY

OTHER LAND IN THE OWNERSHIP OF THE APPLICANT

Rev	Details	Date
1.0	FOR STAGE APPROVAL	30/04/24

MAG Manchester Airport

Jacobs

5 First Street, Manchester, M15 4GU
Tel: +44 (0) 161 235 6000 Fax: +44(0)161 235 6001
www.jacobs.com

© Copyright 2024 Jacobs U.K. Limited. The concepts and information contained in this document are the property of Jacobs. Use or copying of this document in whole or in part without the written permission of Jacobs constitutes an infringement of copyright. Limitation: This drawing has been prepared on behalf of, and for the exclusive use of Jacobs' Client, and is subject to, and issued in accordance with, the provisions of the contract between Jacobs and the Client. Jacobs accepts no liability or responsibility whatsoever for, or in respect of, any use of, or reliance upon, this drawing by any third party.

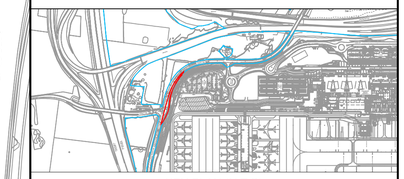

KEY PLAN (N.T.S)

Airport
Manchester Airport

Project Name
MAG LANDSIDE - FI, SA & VCC

Title
SYDNEY AVENUE
SITE LOCATION
PLAN

Discipline	Project Phase
General / Multi Discipline	Design - Phase 3 - GW 2
Drawing Originator: JACOBS	Originator's Job No.: MAG42040

Drawn By	Drawn Date	Checked By	Checked Date
JL	30/04/24	AD	30/04/24

Approved By	Approved Date	Scale and sheet size
SR	30/04/24	1:1000 @ A1

Manchester Airport Grid Reference

Project Number	Location Code	Origin
MT2RSYDN	MAN.LG.00.RD	JAC

Disc.	Doc. Type	ACC	Unique ID Number	Status	Rev.
Z	GA	LANDRD	0008	S4	1.0

A1 scale 100% = A3 scale 50%

MT2RSYDN-MAN.LG.00.RD-JAC-Z-GA-LANDRD-0008