
Belle Vue Speedway

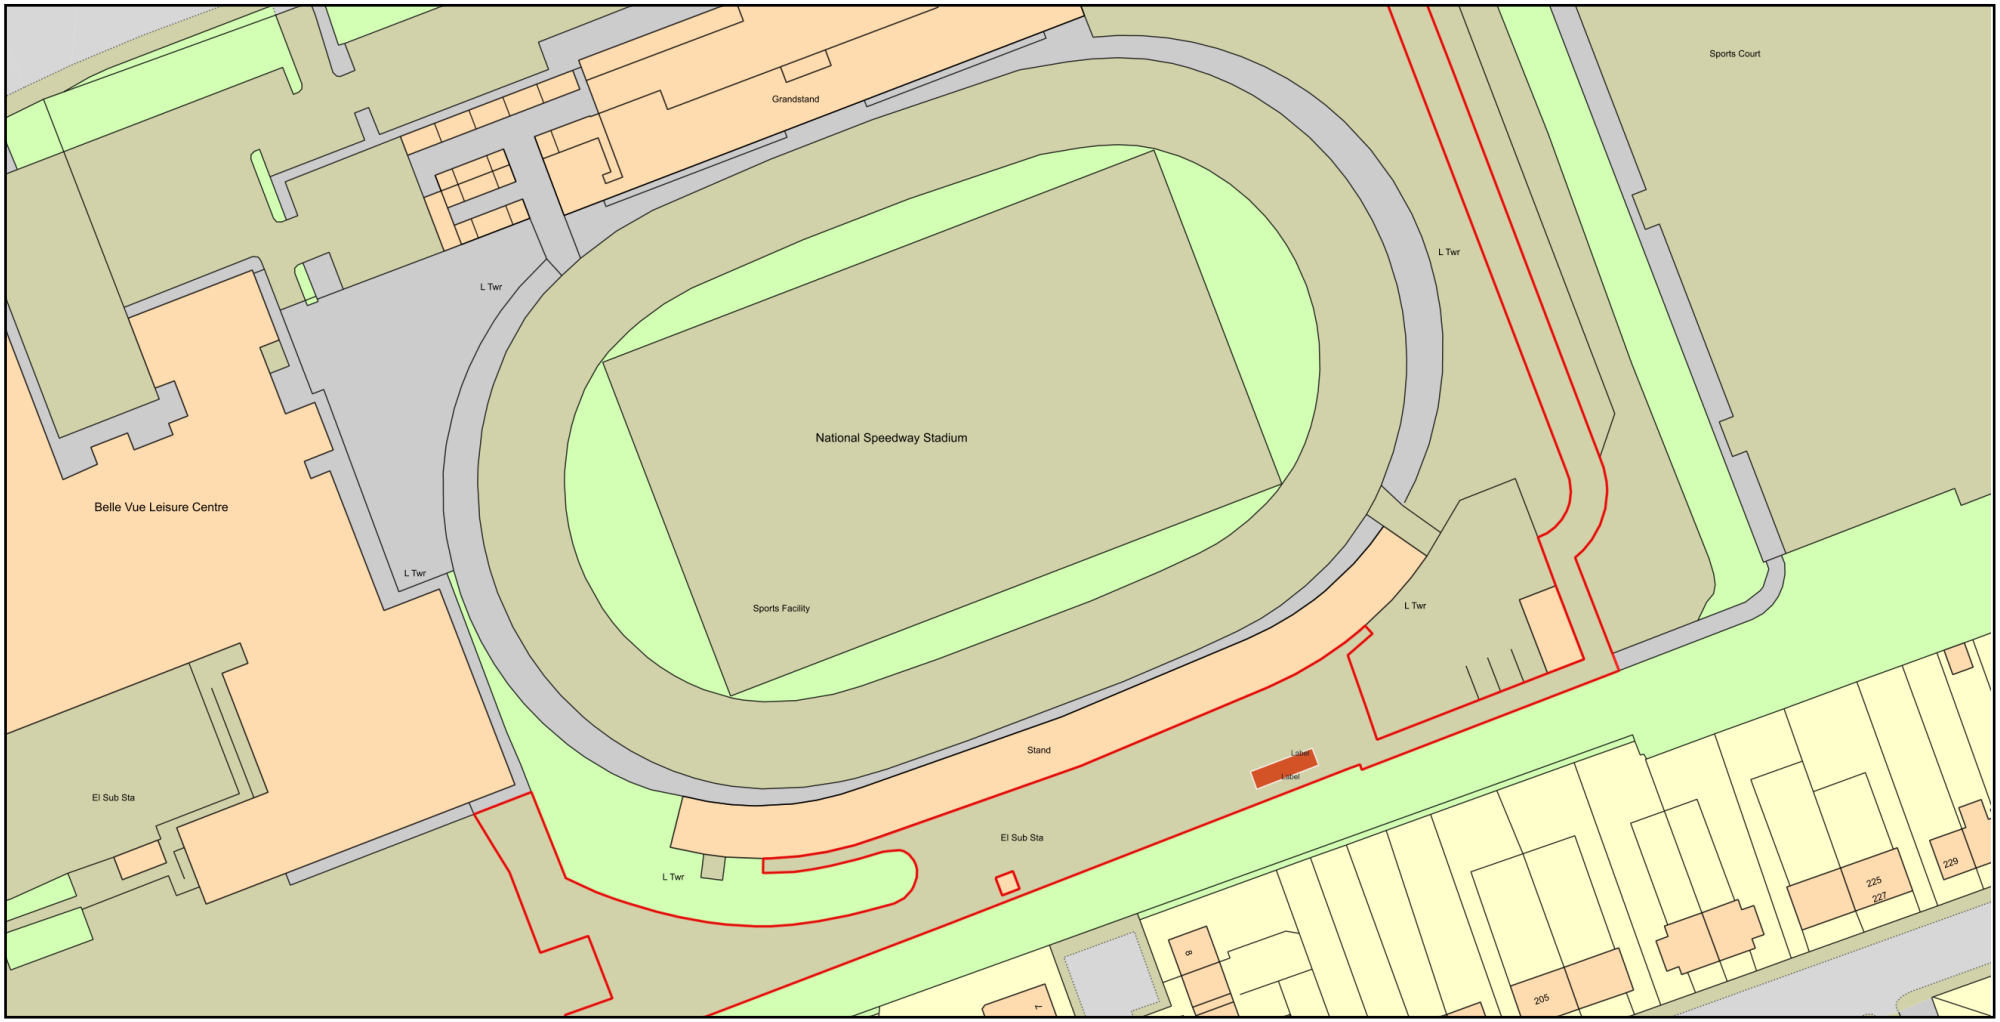

0 50

Metres

N

ReQuestaPlan

Plan Produced for: Manchester City Council

Date Produced: 05 Apr 2024

Plan Reference Number: TQRQM24096130353604

Scale: 1:1250 @ A4

© Crown copyright and database rights 2023 OS 100042766