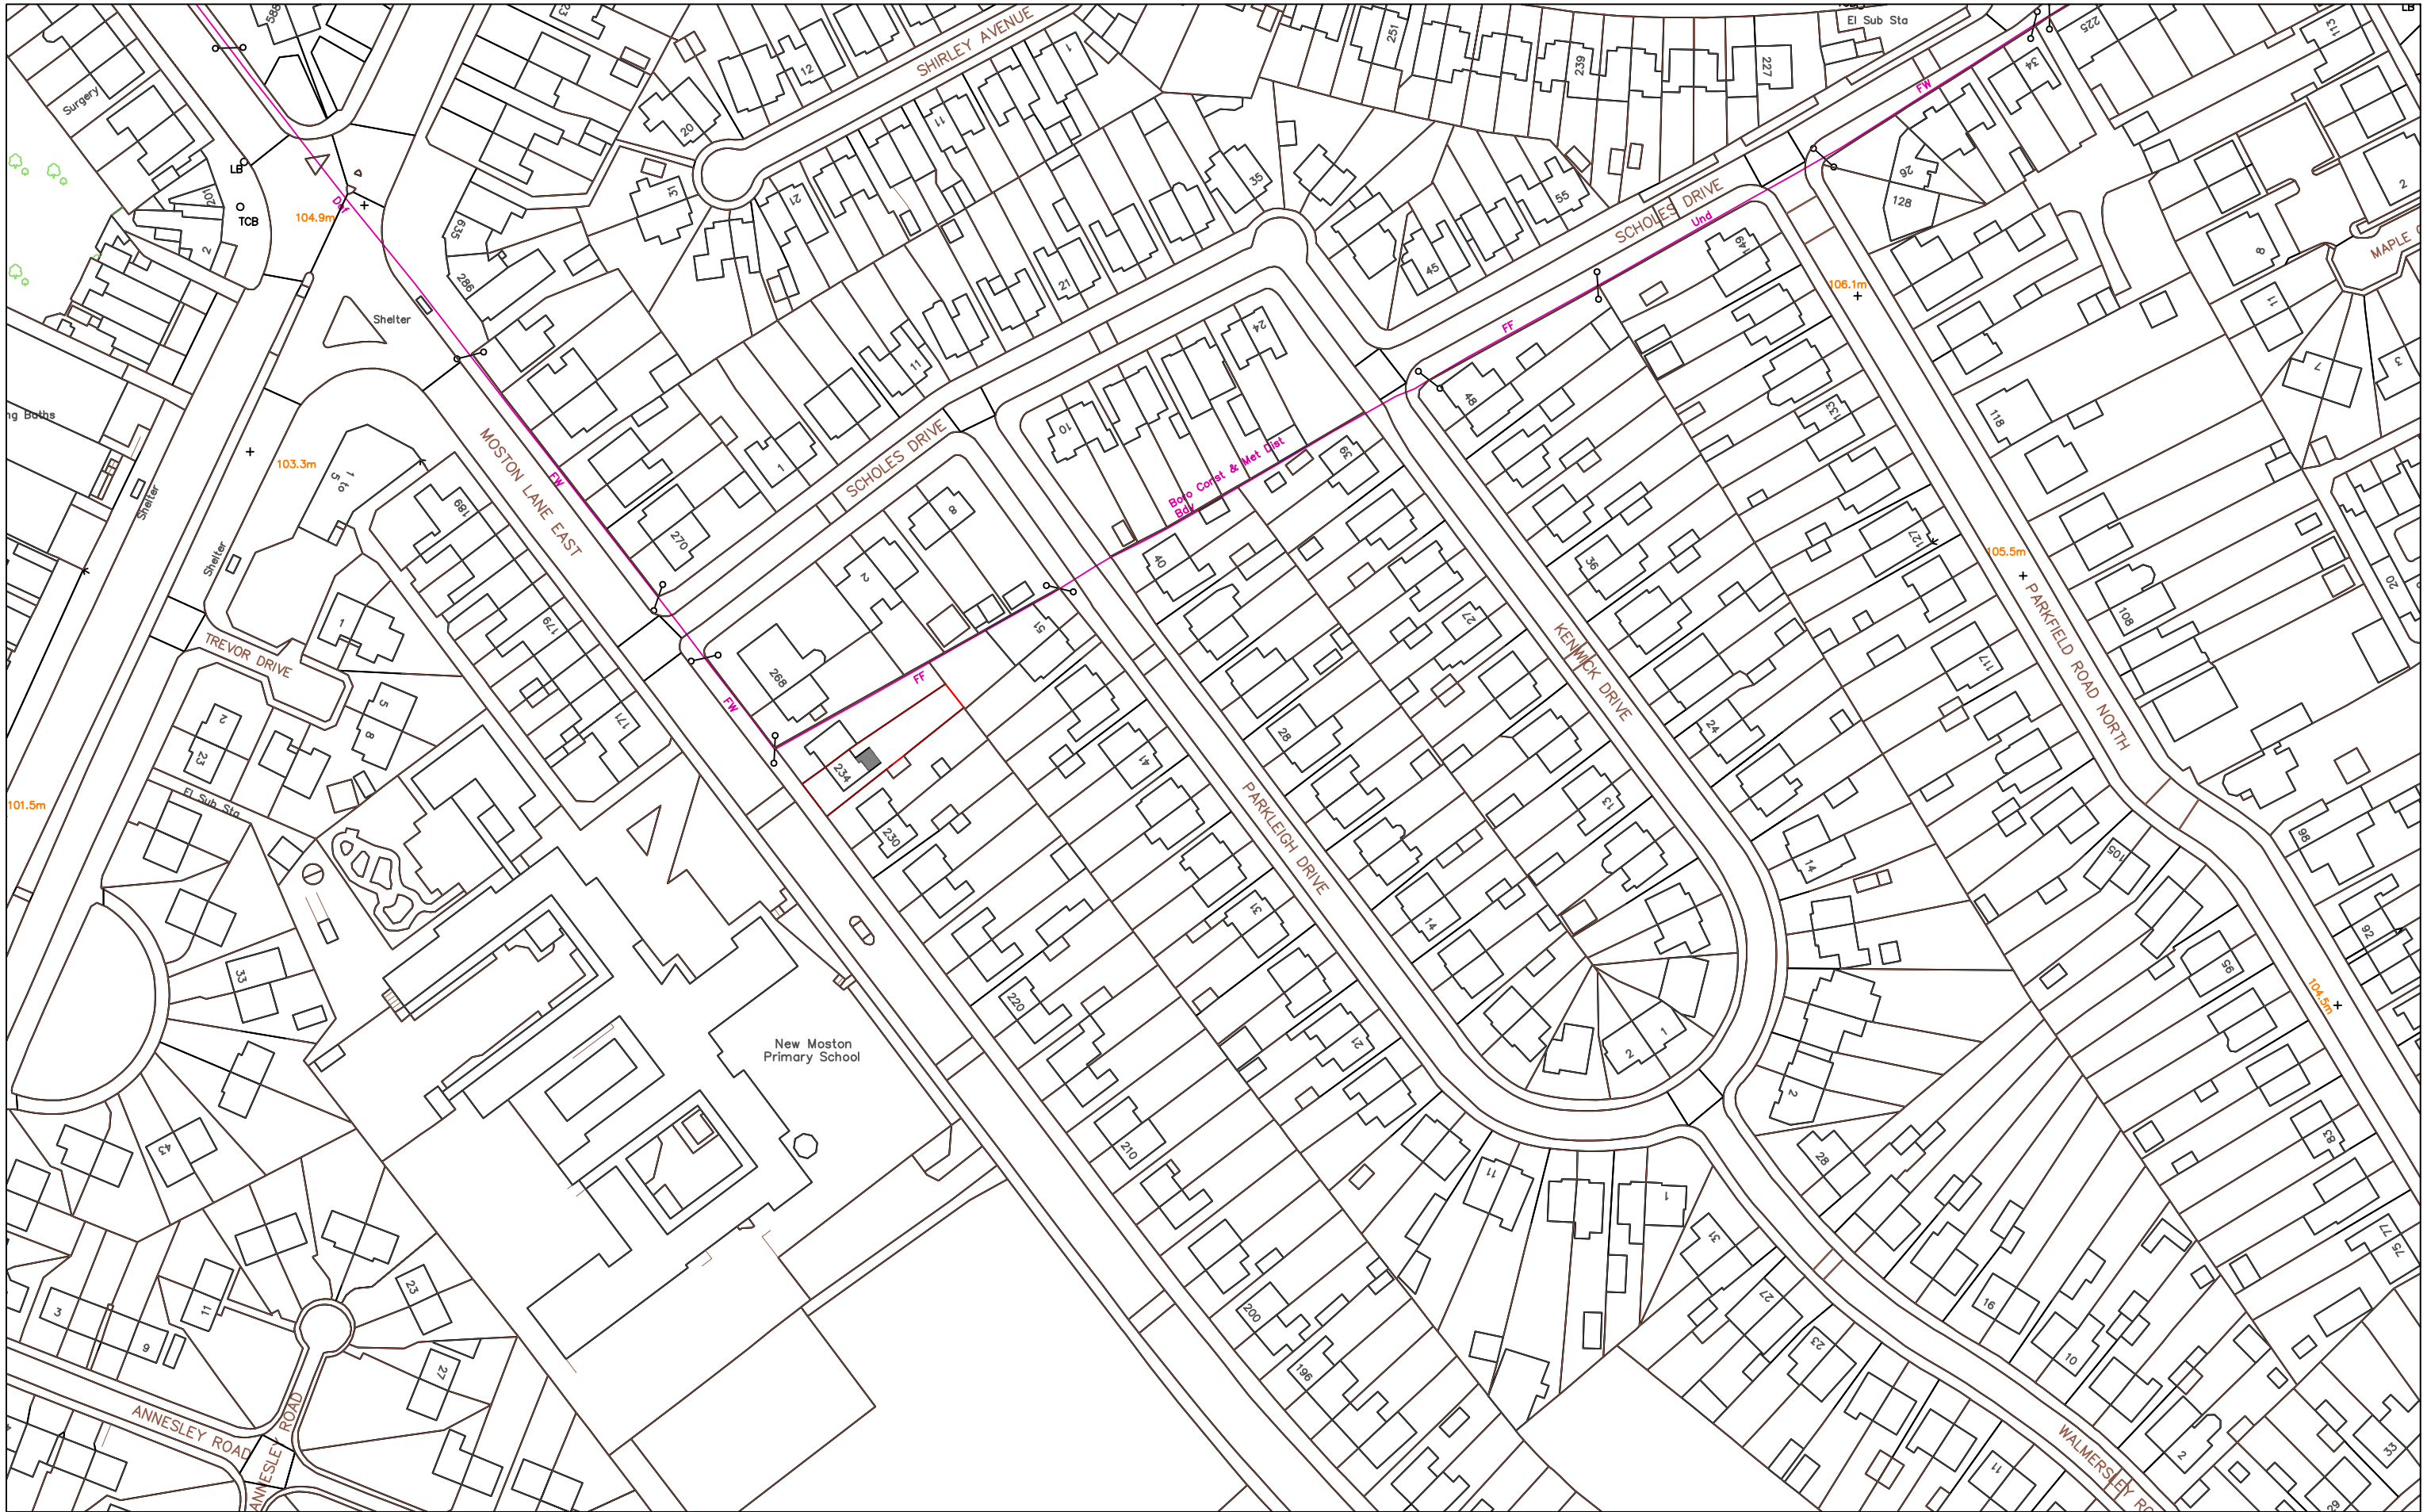


CRS Surveys **Tel : 07938 547622** **Email : CRSWigan@gmail.com**			
Client: Gina & Phil Martin			
Address: 234 Moston Lane East, Manchester. M40 3QH.			
Project: Two Storey Rear Extension			
Drawing Title: Location Plan			
Scale: 1:1250 A3	Date: 05.04.24	Plan Reference : MLE 001	Revision : A