Appendix B Existing Site and Proposed Plans

1 Location Site Plan

1 : 1250

2 Existing Site Plan

1 : 200

0 2 4 6 8m

1:200

RIBA Chartered Practice

General Notes

The Architect shall have no responsibility for any use made of this document other than for that which it was prepared and issued.
All dimensions should be checked on site. Do not scale from this drawing. To be read in conjunction with all other Consultant's drawings. The Architect to be immediately notified of any discrepancies.

Copyright on this drawing retained by the Architect.

LEGEND

Site Boundary

No.	Date	Dwn	Chk	App	Revision or reason for issue
A	17/11/21	SH	SH		Revised Annotations
-	12/08/21	HG	SH		Initial Issue

Client

-

Create It Studios (NW) Ltd
Universal Square
Devonshire Street North
Manchester M12 6JH
0161 974 6165
www.createitstudios.co.uk
info@createitstudios.co.uk

Project Title

30A Moulton St, Cheetham Hill, Manchester M8 8FQ

Scale / North Point

As indicated

Drawing Title

Existing Location and Site Plan

Drawing Number

A1383(01)AP001

Revision

A

Drawing Status

Preliminary

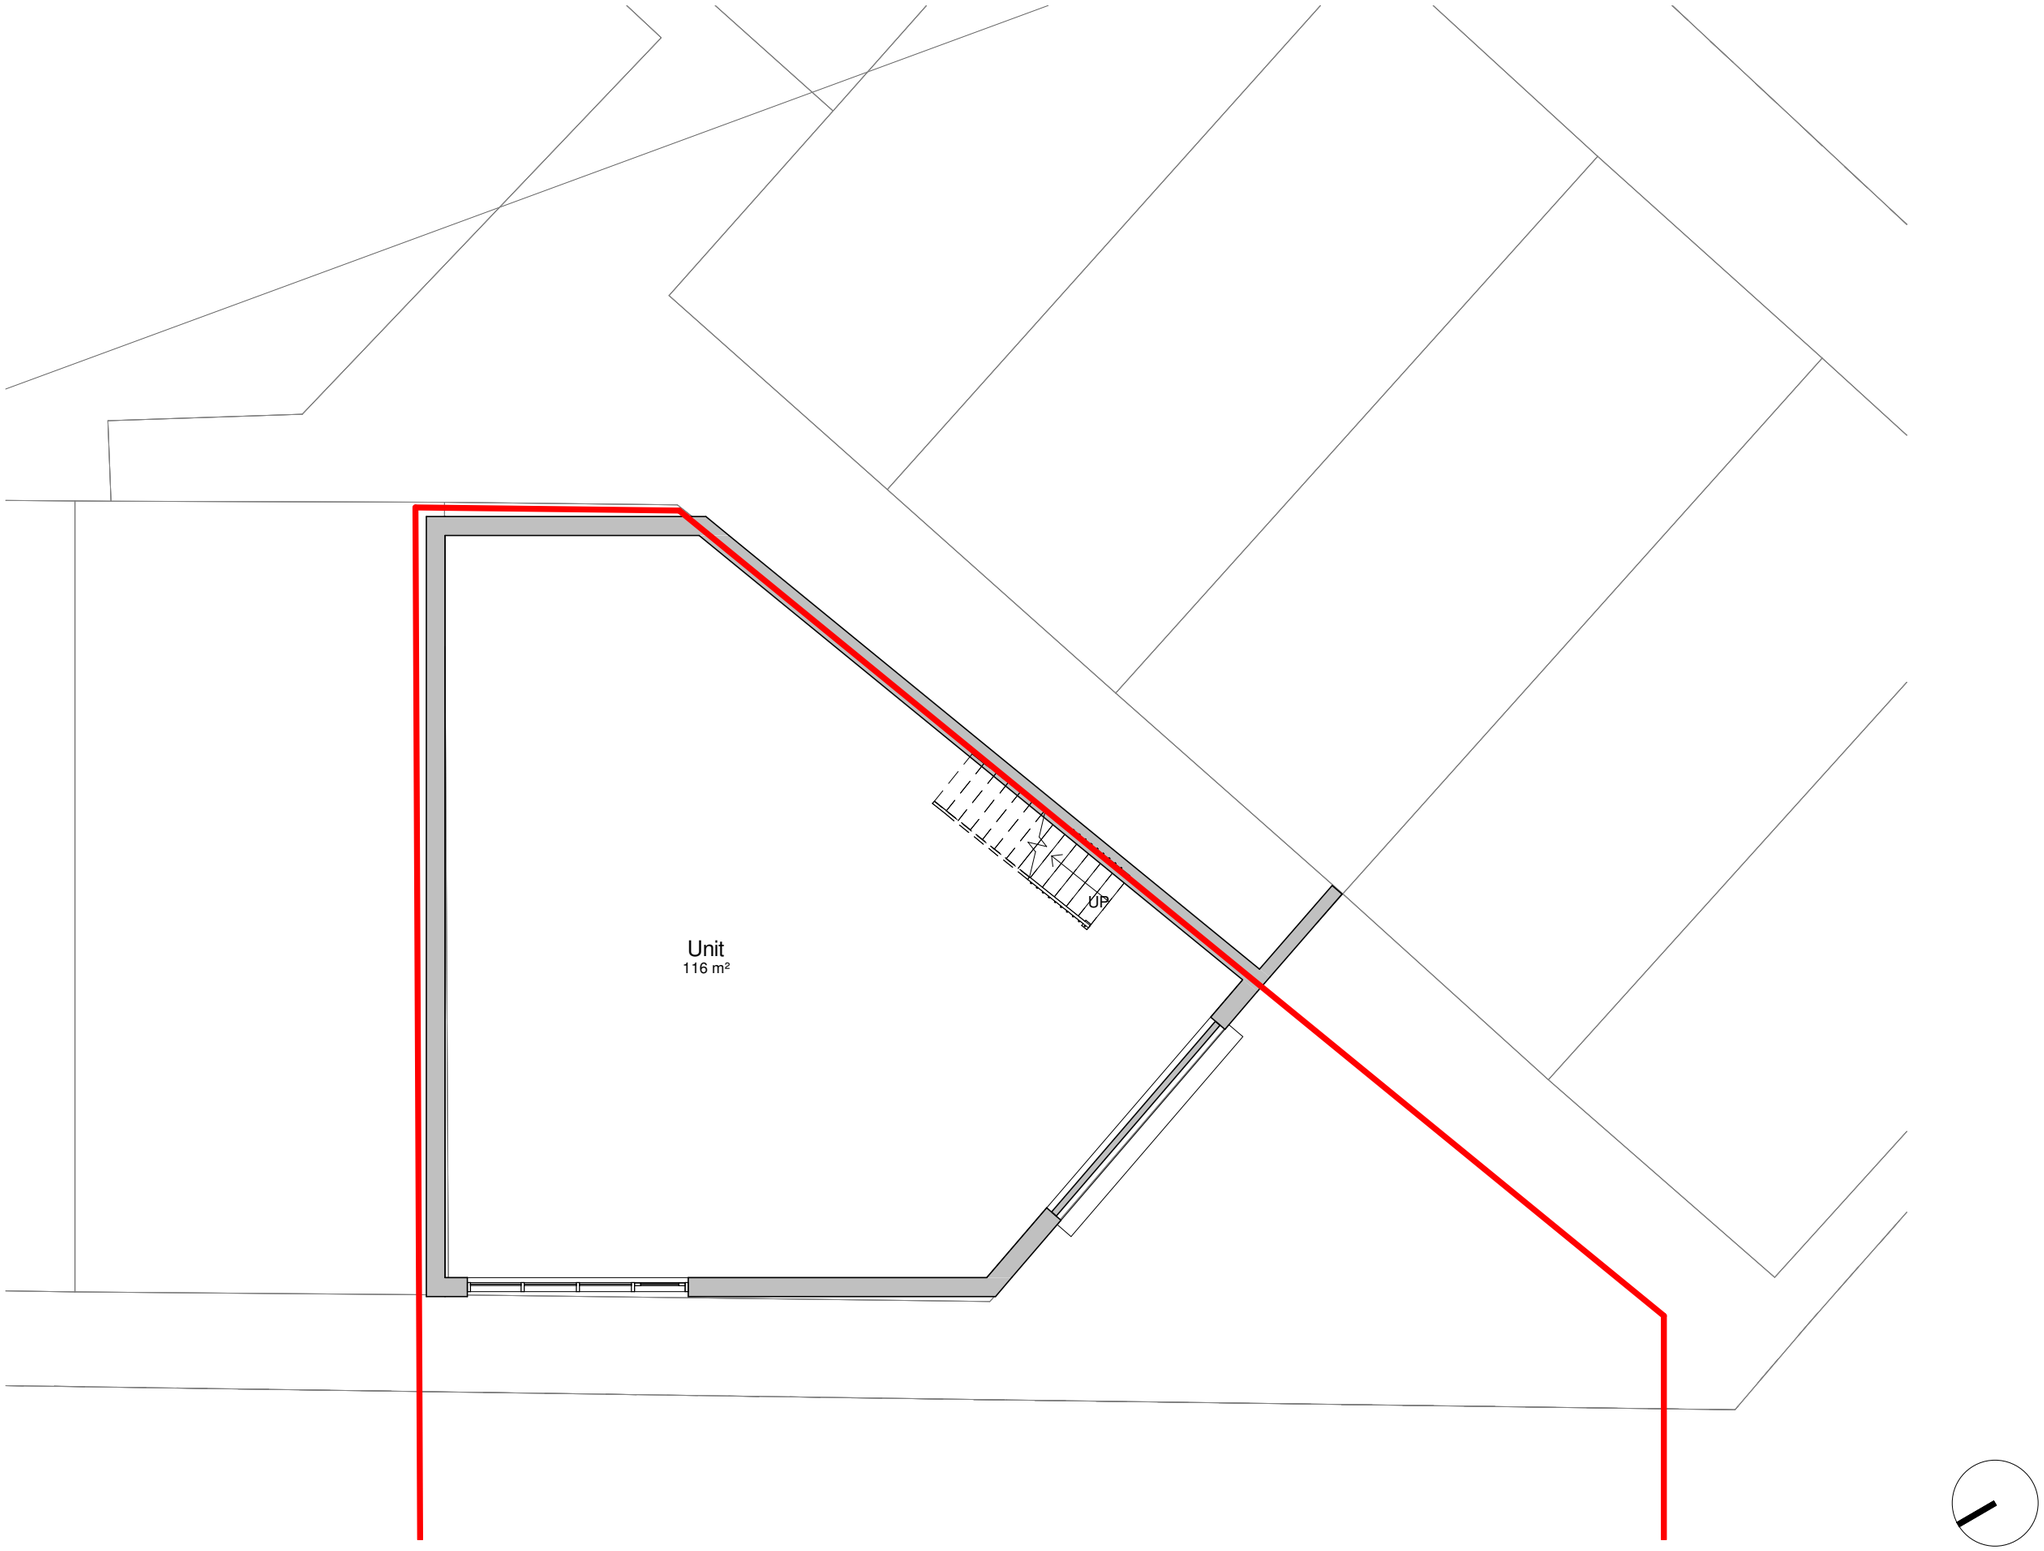

1 **Existing Ground Floor Plan**
1 : 100

0 1 2 3 4m
1:100

RIBA
Chartered Practice

General Notes

The Architect shall have no responsibility for any use made of this document other than for that which it was prepared and issued.
All dimensions should be checked on site. Do not scale from this drawing. To be read in conjunction with all other Consultant's drawings. The Architect to be immediately notified of any discrepancies.

Copyright on this drawing retained by the Architect.

LEGEND

Site Boundary

No.	Date	Dwn	Chk	App	Revision or reason for issue
A	17/11/21	SH	SH		Revised Annotations
-	12/08/21	HG	SH		Initial Issue

Client
-

create it studios
Architects & Designers

Create It Studios (NW) Ltd
Universal Square
Devonshire Street North
Manchester M12 6JH
0161 974 6165
www.createitstudios.co.uk
info@createitstudios.co.uk

Project Title
30A Moulton St, Cheetham Hill, Manchester M8 8FQ

Scale / North Point
1 : 100

Drawing Title
Existing Ground Floor Plans

Drawing Number
A1383(01)AP002

Revision
A

Drawing Status
Preliminary

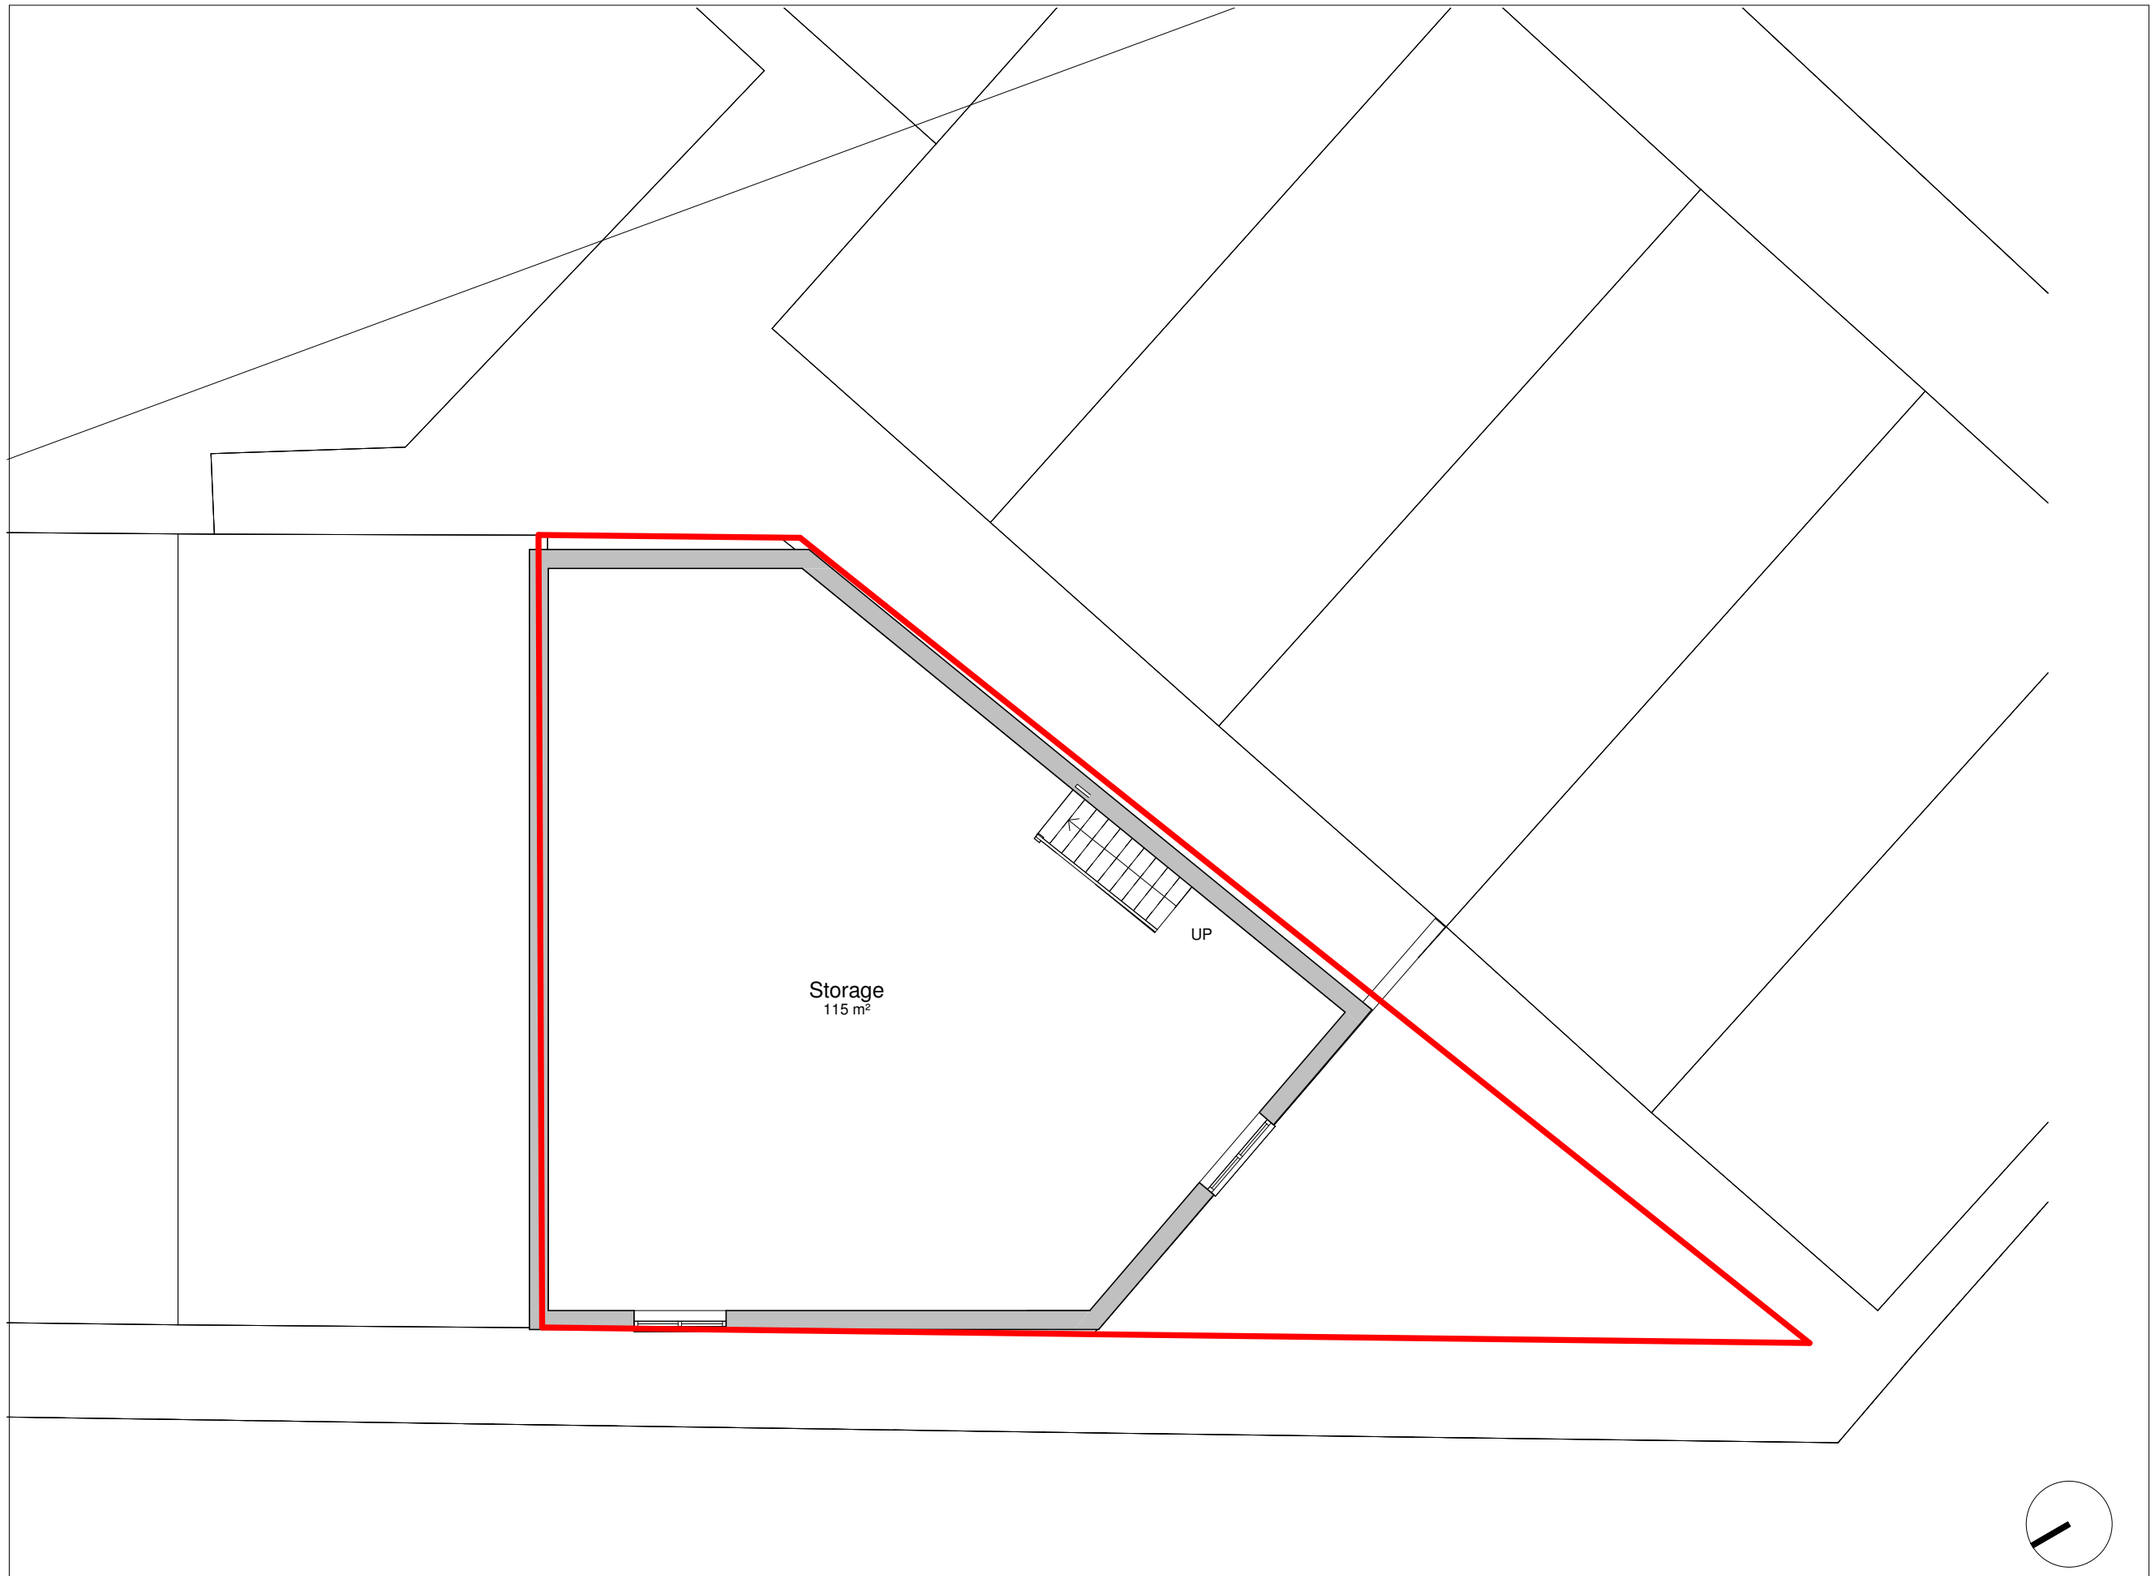

1 Existing First Floor Plan

1 : 100

RIBA
Chartered Practice

General Notes

The Architect shall have no responsibility for any use made of this document other than for that which it was prepared and issued.
All dimensions should be checked on site. Do not scale from this drawing. To be read in conjunction with all other Consultant's drawings. The Architect to be immediately notified of any discrepancies.

Copyright on this drawing retained by the Architect.

LEGEND

Site Boundary

No.	Date	Dwn	Chk	App	Revision or reason for issue
A	17/11/21	SH	SH		Revised Annotations
-	12/08/21	HG	SH		Initial Issue

Client

-

create it studios
Architects & Designers

Create It Studios (NW) Ltd
Universal Square
Devonshire Street North
Manchester M12 6JH
0161 974 6165
www.createitstudios.co.uk
info@createitstudios.co.uk

Project Title

30A Moulton St, Cheetham Hill, Manchester M8 8FQ

Scale / North Point

1 : 100

Drawing Title

Existing First Floor Plan

Drawing Number

A1383(01)AP003

Revision

A

Drawing Status

Preliminary

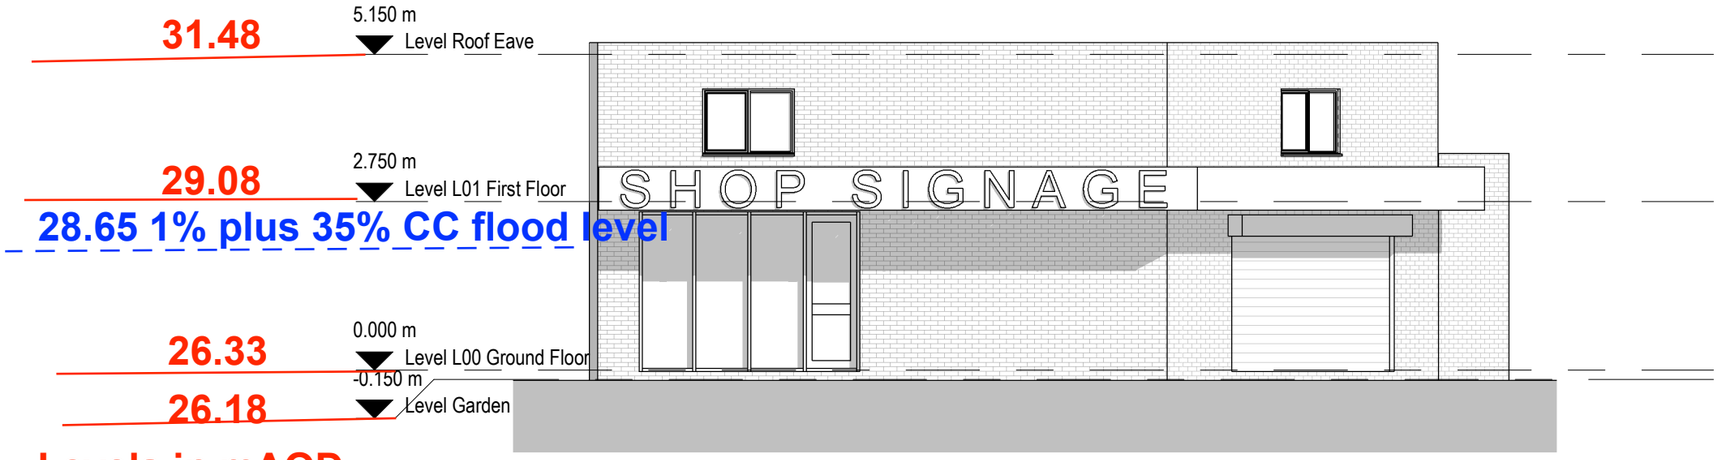

Levels in mAOD

1 Existing Front Elevation

1 : 100

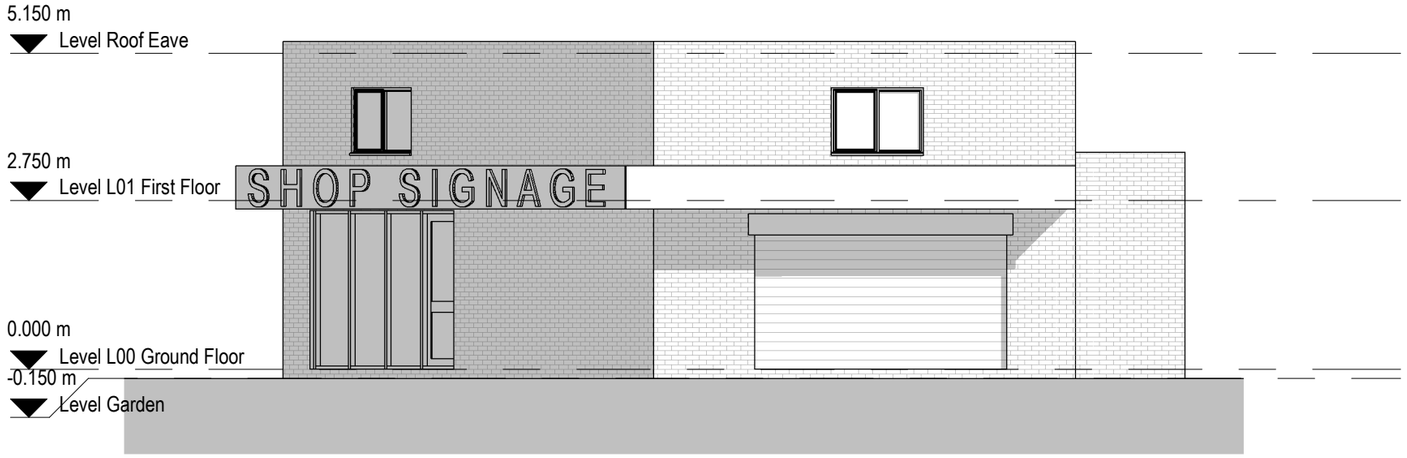

2 Existing Side Elevation

1 : 100

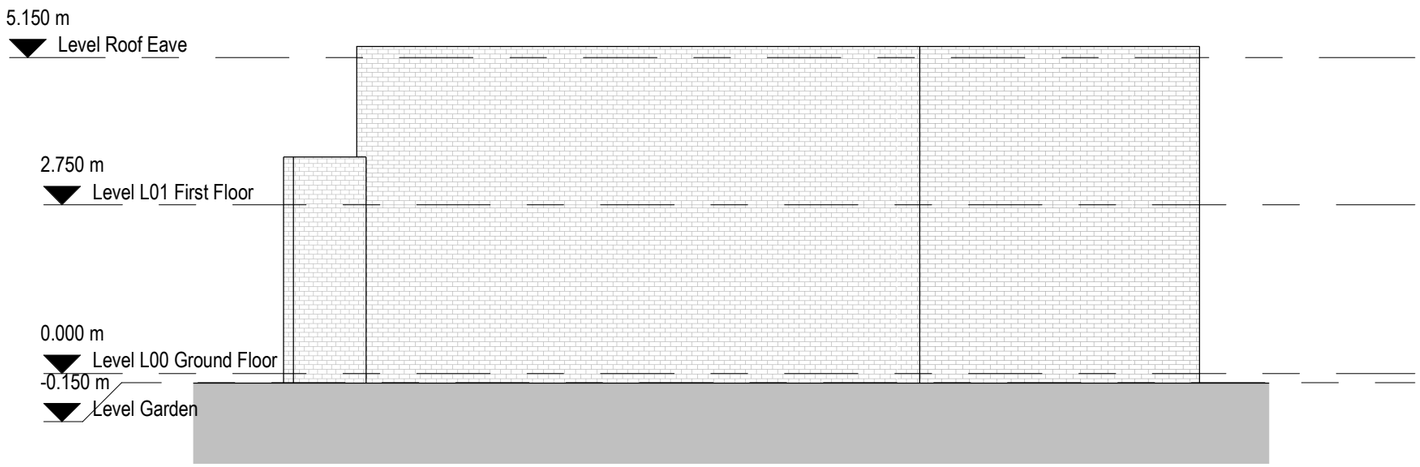

3 Existing Rear Elevation

1 : 100

0 1 2 3 4m
1:100

RIBA Chartered Practice

General Notes

The Architect shall have no responsibility for any use made of this document other than for that which it was prepared and issued.
All dimensions should be checked on site. Do not scale from this drawing. To be read in conjunction with all other Consultant's drawings. The Architect to be immediately notified of any discrepancies.

Copyright on this drawing retained by the Architect.

No.	Date	Dwn	Chk	App	Revision or reason for issue
A	17/11/21	SH	SH		Revised Annotations
-	12/08/21	HG	SH		Initial Issue

Client
-

create it studios Architects & Designers
Create It Studios (NW) Ltd
Universal Square
Devonshire Street North
Manchester M12 6JH
0161 974 6165
www.createitstudios.co.uk
info@createitstudios.co.uk

Project Title
30A Moulton St, Cheetham Hill, Manchester M8 8FQ

Scale / North Point
1 : 100

Drawing Title
Existing Elevations

Drawing Number
A1383(01)AP004

Revision
A

Drawing Status
Preliminary

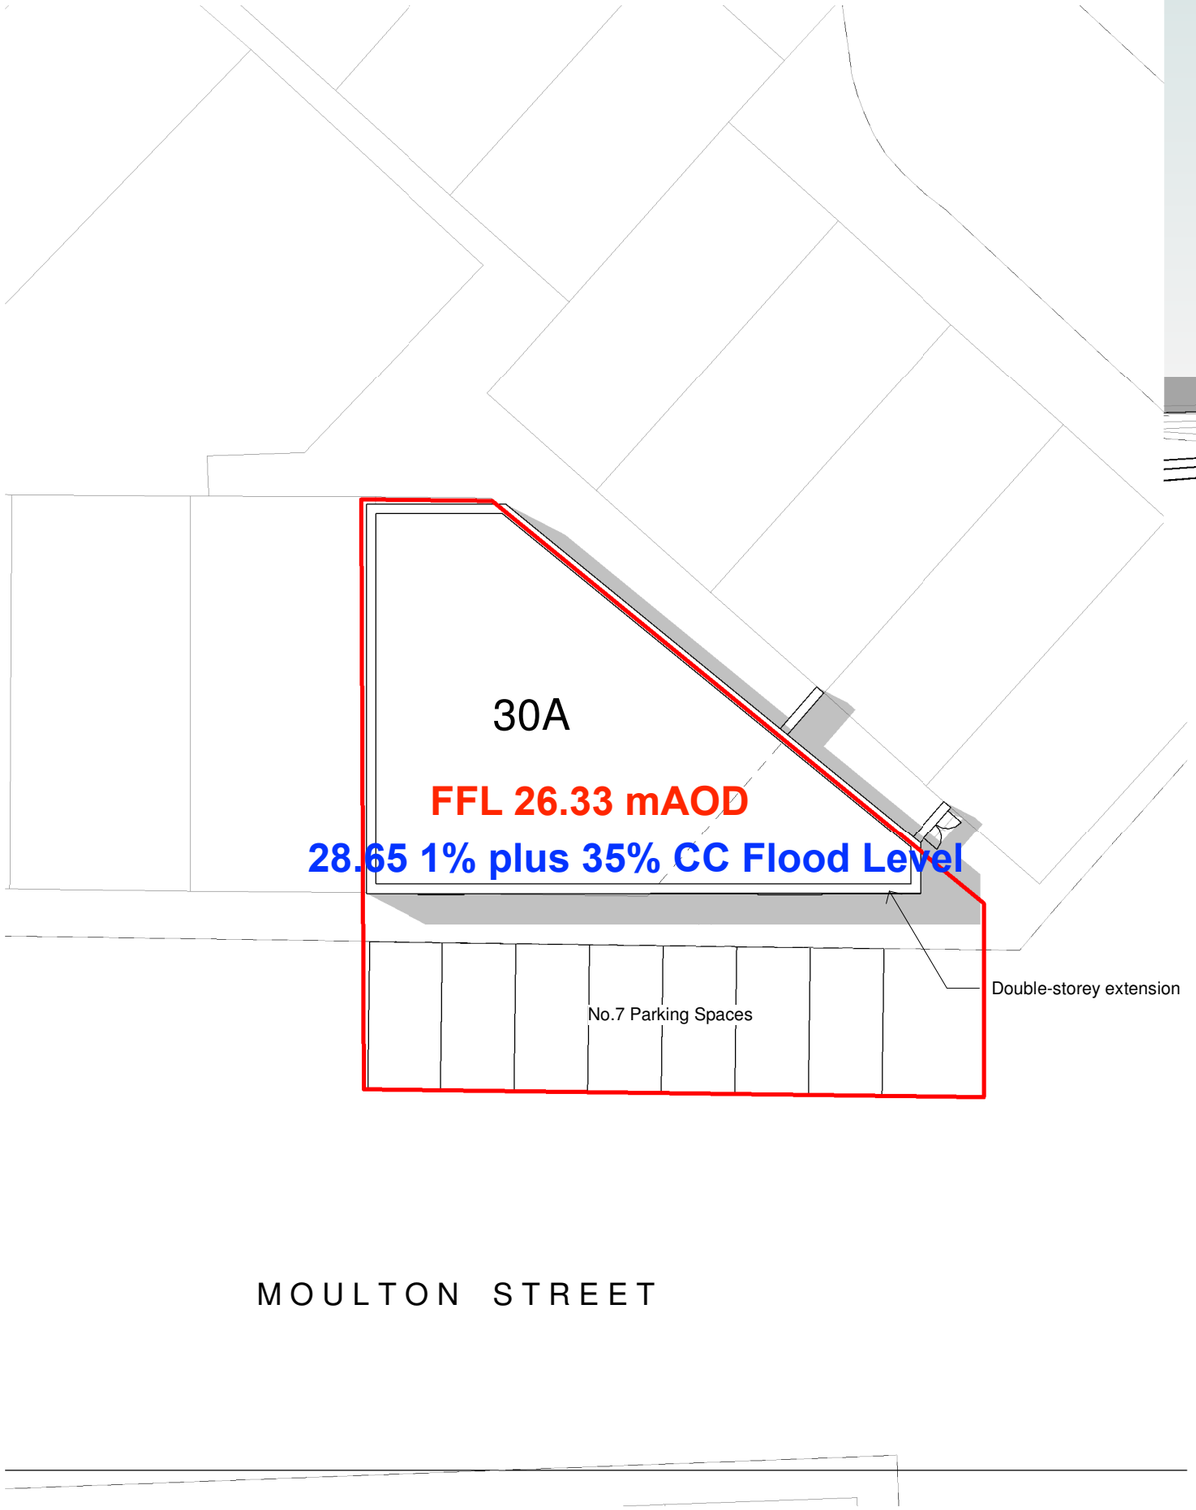

1 **Proposed Site Plan**
1 : 200

2 **Proposed View**

0 2 4 6 8m
1:200

RIBA Chartered Practice

General Notes

The Architect shall have no responsibility for any use made of this document other than for that which it was prepared and issued.
All dimensions should be checked on site. Do not scale from this drawing. To be read in conjunction with all other Consultant's drawings. The Architect to be immediately notified of any discrepancies.

Copyright on this drawing retained by the Architect.

LEGEND

Site Boundary

No.	Date	Dwn	Chk	App	Revision or reason for issue
E	17/01/22	SA	SH		Added fire escape doors
D	17/11/21	SH	SH		Revised annotations
C	08/10/21	SA	SH		Red Line & Car Park
B	21/09/21	HG	SH		Bin store added
A	16/08/21	HG	SH		Amended plans
-	12/08/21	HG	SH		Initial Issue

Client
-

Create It Studios (NW) Ltd
Universal Square
Devonshire Street North
Manchester M12 6JH
0161 974 6165
www.createitstudios.co.uk
info@createitstudios.co.uk

Project Title
30A Moulton St, Cheetham Hill, Manchester M8 8FQ

Scale / North Point
1 : 200

Drawing Title
Proposed Site Plan and 3D View

Drawing Number
A1383(02)AP001

Revision
E

Drawing Status
Preliminary

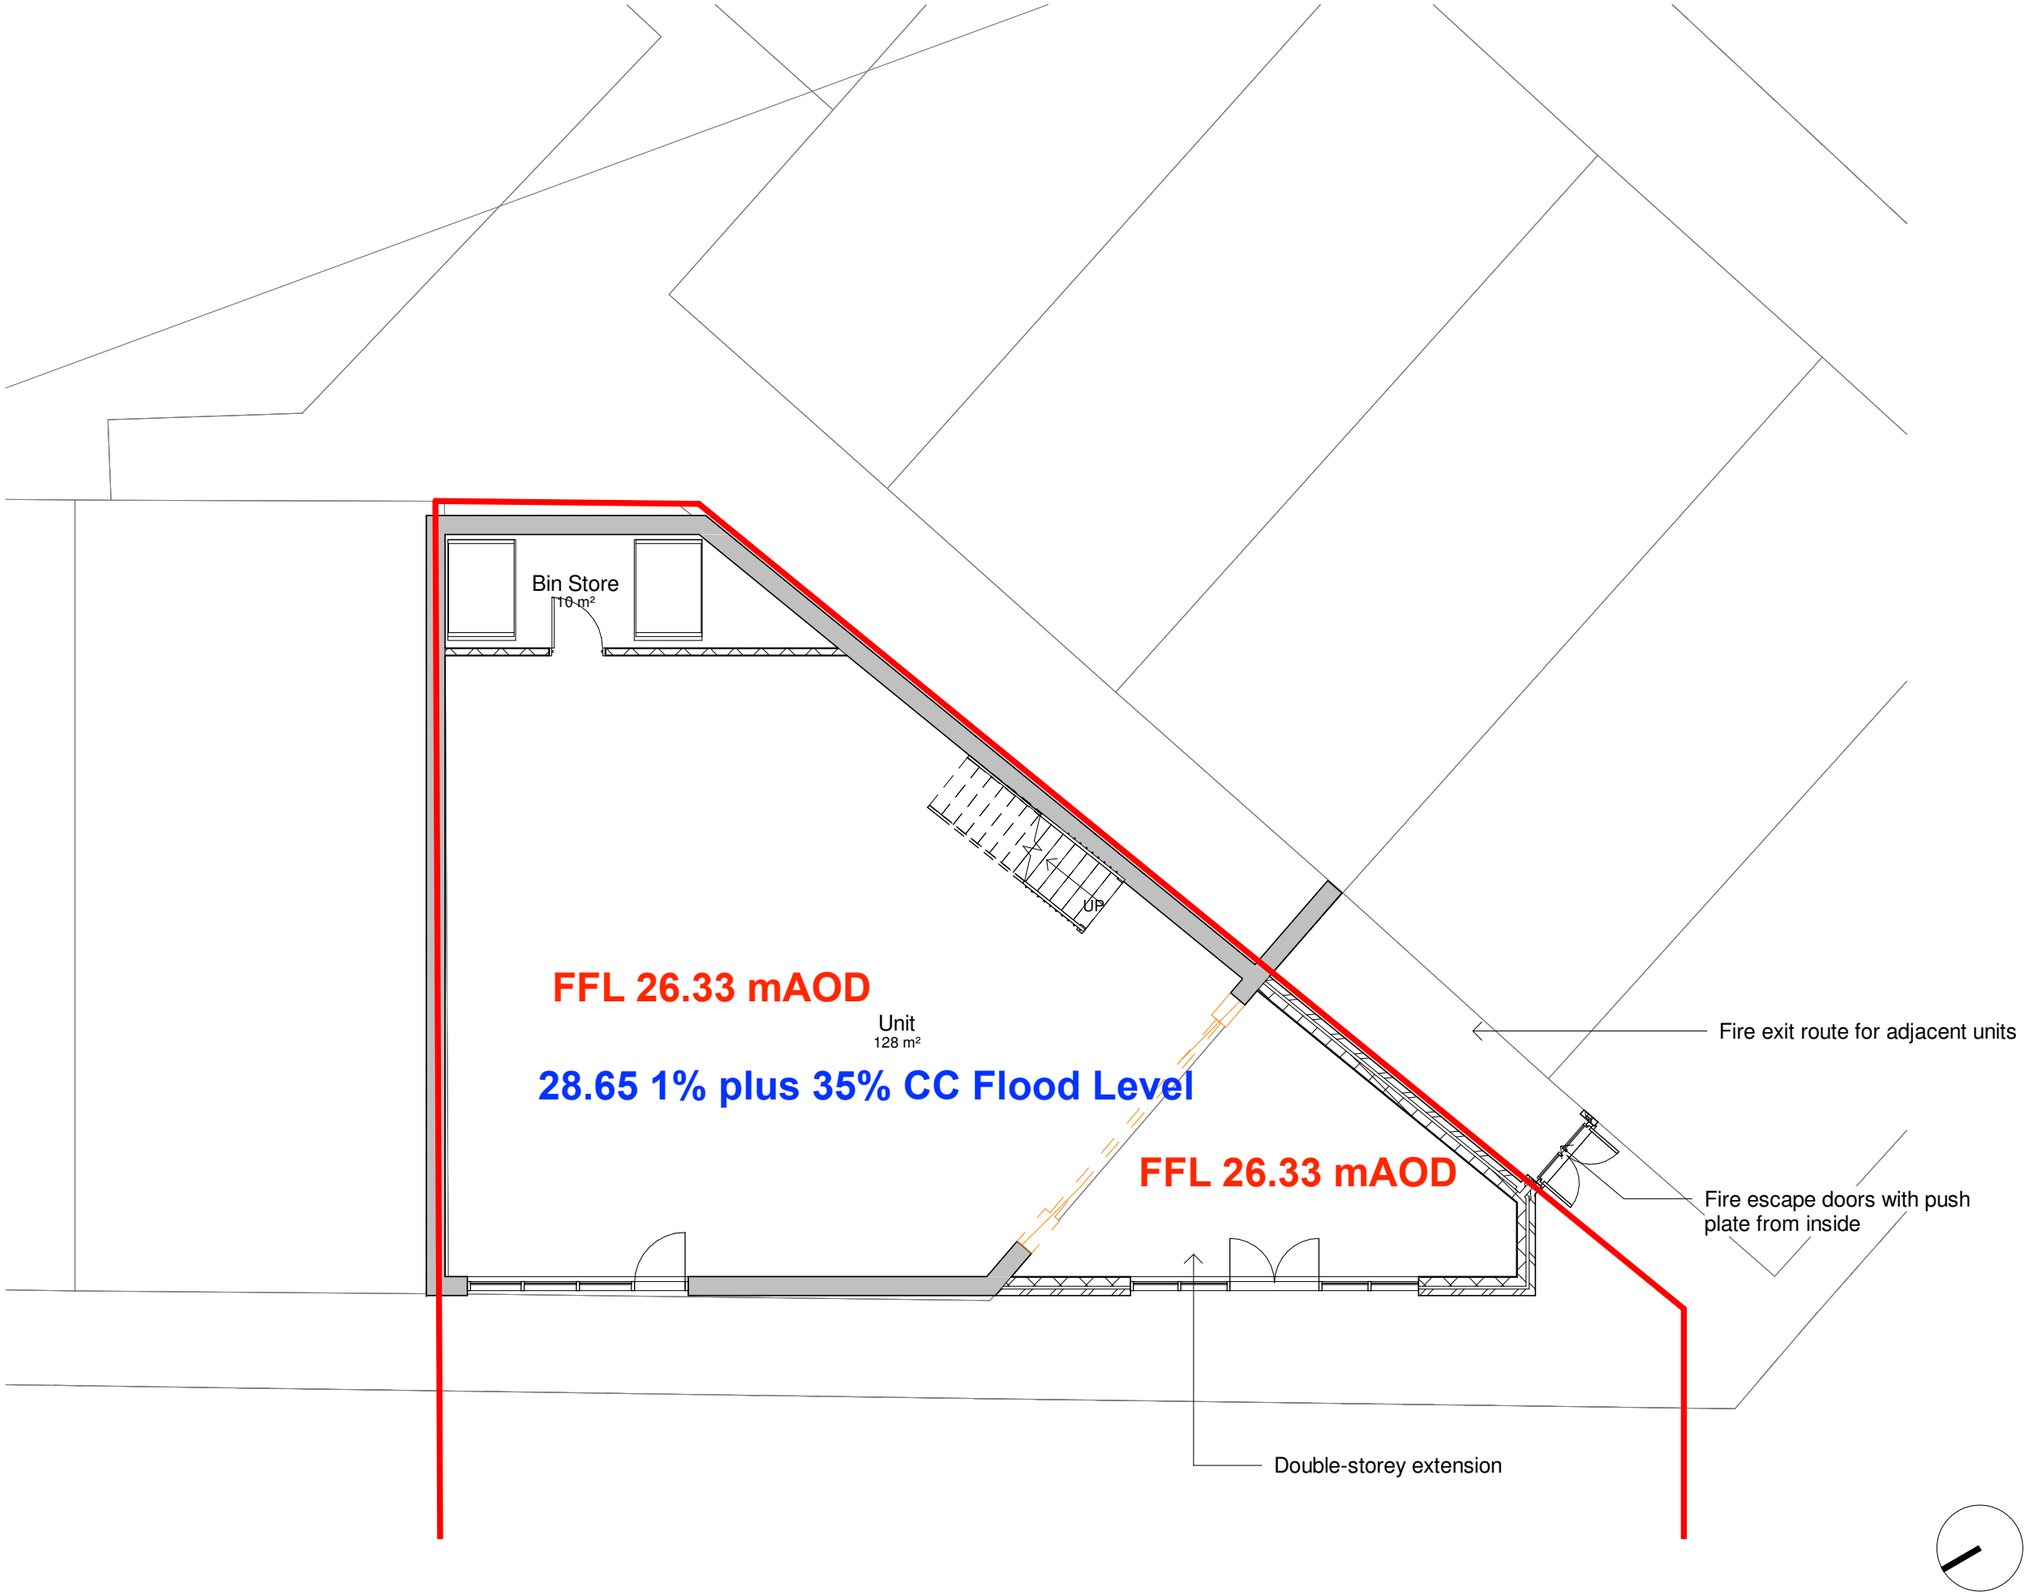

1 **Proposed Ground Floor Plan**
1 : 100

RIBA Chartered Practice

General Notes

The Architect shall have no responsibility for any use made of this document other than for that which it was prepared and issued.
All dimensions should be checked on site. Do not scale from this drawing. To be read in conjunction with all other Consultant's drawings. The Architect to be immediately notified of any discrepancies.

Copyright on this drawing retained by the Architect.

LEGEND

Site Boundary

No.	Date	Dwn	Chk	App	Revision or reason for issue
E	17/01/22	SA	SH		Added fire escape doors
D	17/11/21	SH	SH		Revised annotations
C	08/10/21	SA	SH		Red Line & Car Park
B	21/09/21	HG	SH		Bin store added
A	16/08/21	HG	SH		Amended plans
-	12/08/21	HG	SH		Initial Issue

Client
-

create it studios Architects & Designers
Create It Studios (NW) Ltd
Universal Square
Devonshire Street North
Manchester M12 6JH
0161 974 6165
www.createitstudios.co.uk
info@createitstudios.co.uk

Project Title
30A Moulton St, Cheetham Hill, Manchester M8 8FQ

Scale / North Point
1 : 100

Drawing Title
Proposed Ground Floor Plans

Drawing Number
A1383(02)AP002

Revision
E

Drawing Status
Preliminary

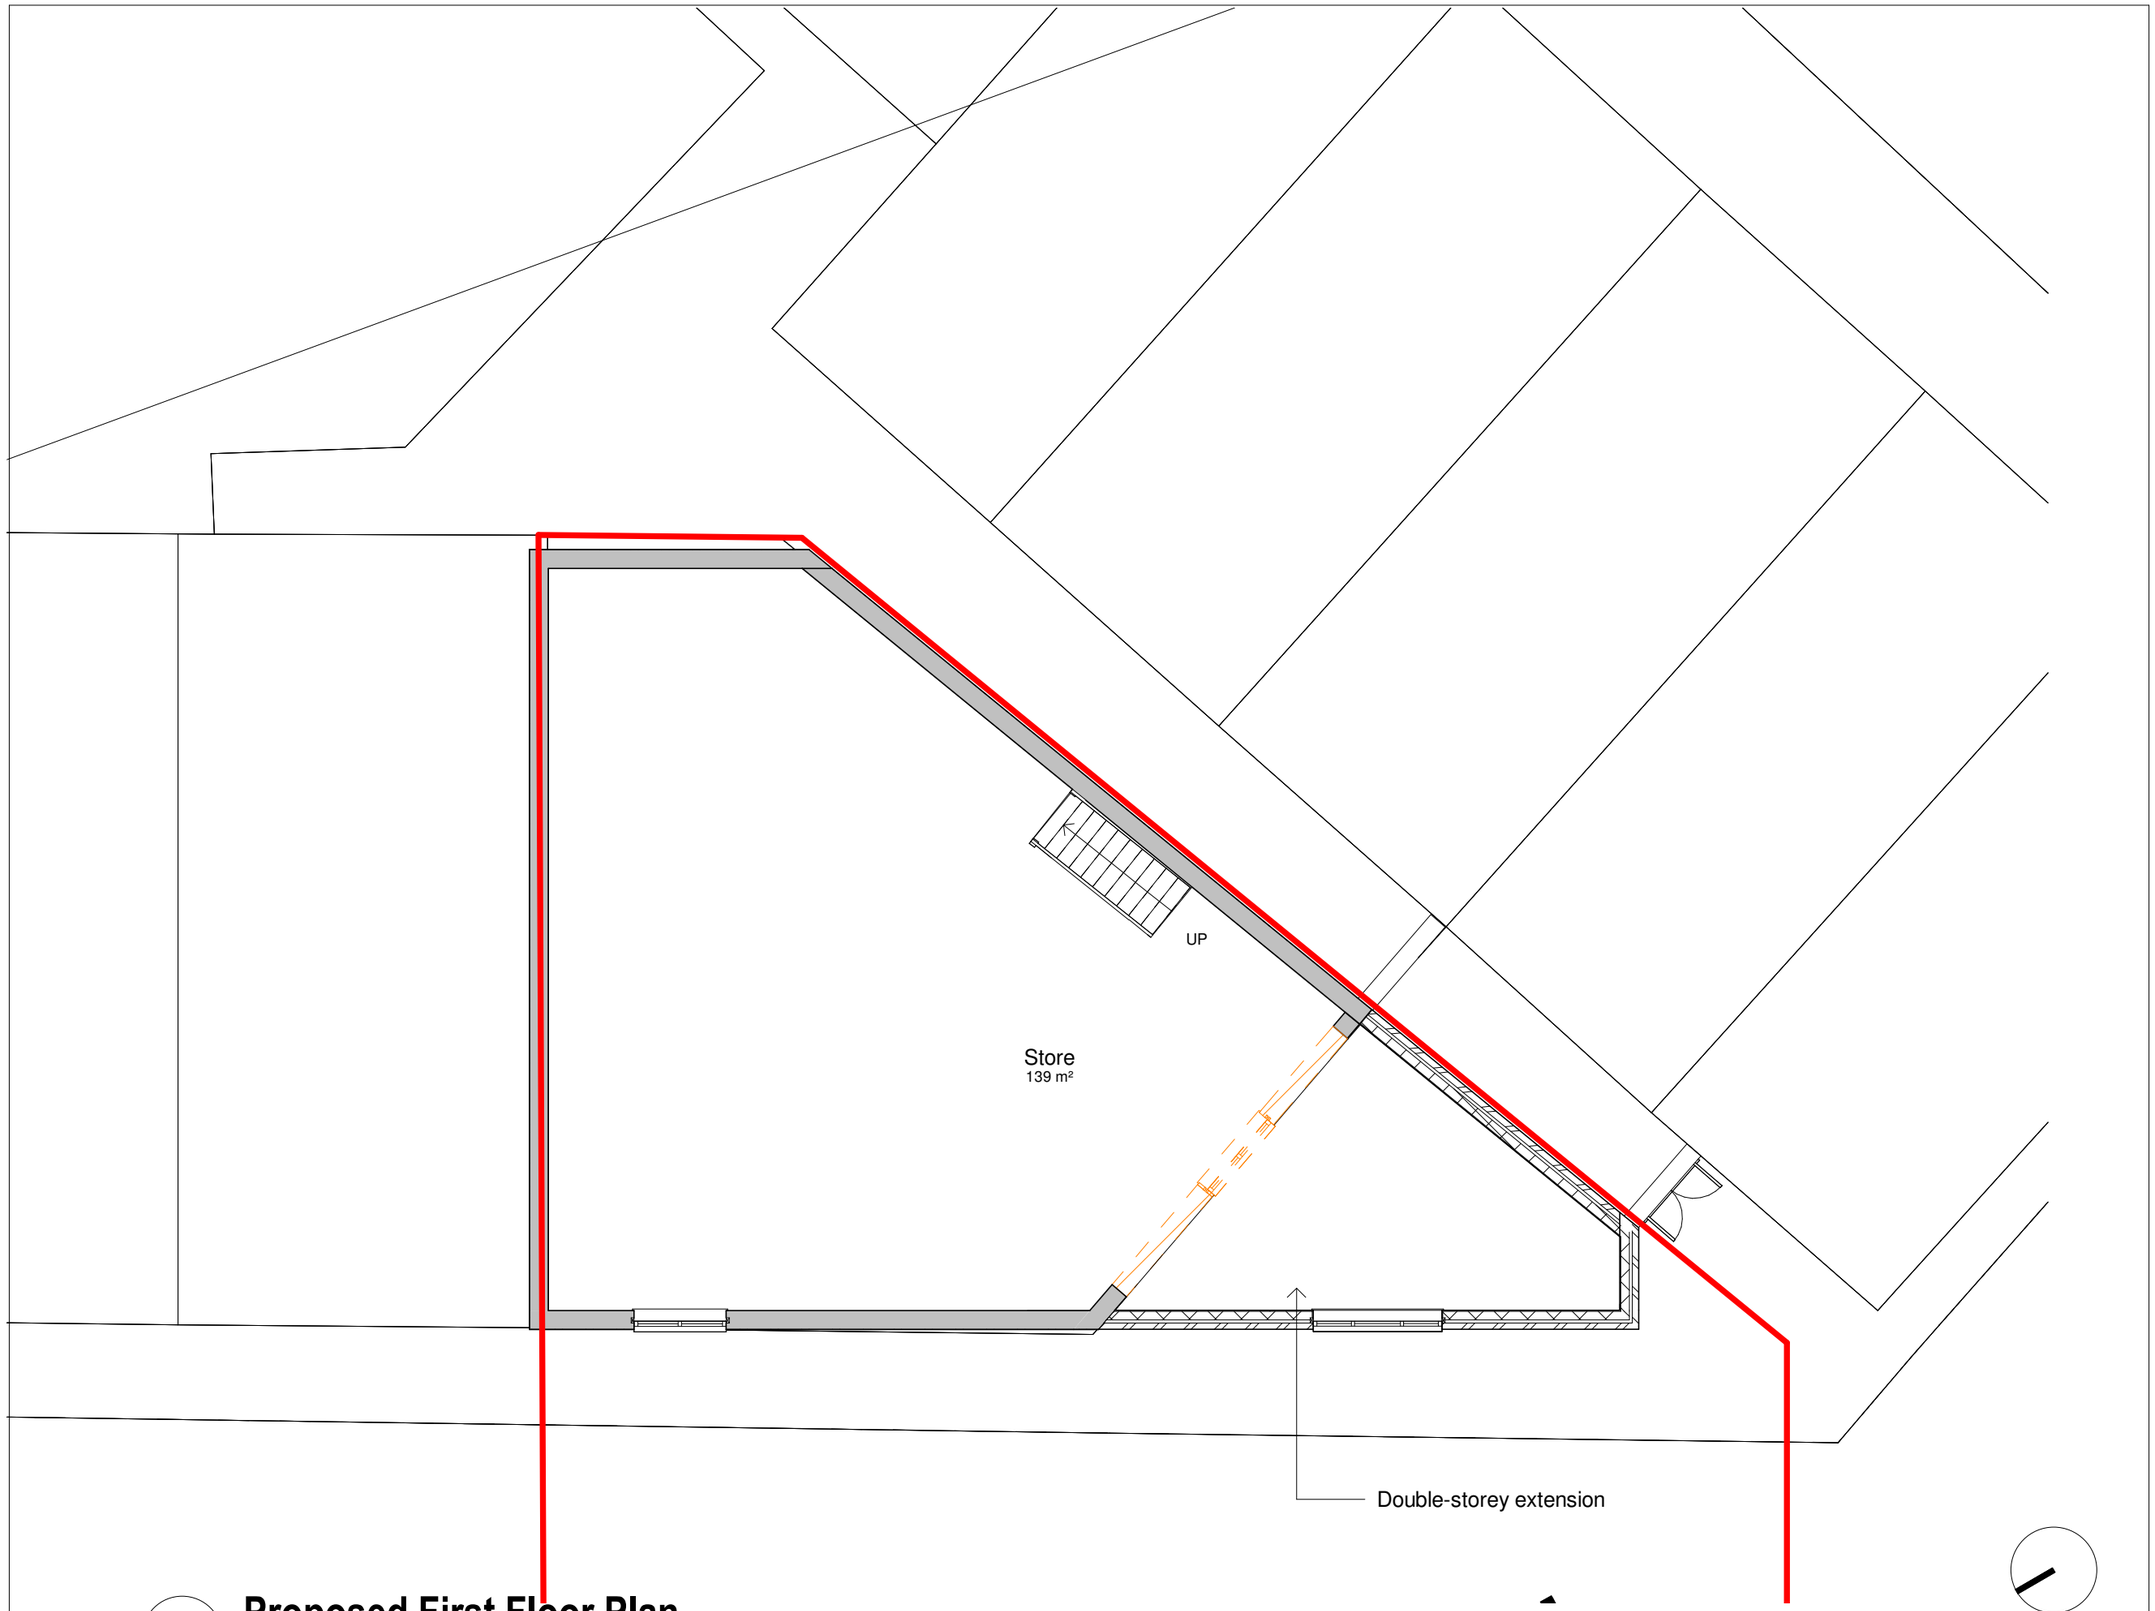

1 **Proposed First Floor Plan**
1 : 100

RIBA
Chartered Practice

General Notes

The Architect shall have no responsibility for any use made of this document other than for that which it was prepared and issued.
All dimensions should be checked on site. Do not scale from this drawing. To be read in conjunction with all other Consultant's drawings. The Architect to be immediately notified of any discrepancies.

Copyright on this drawing retained by the Architect.

LEGEND

Site Boundary

No.	Date	Dwn	Chk	App	Revision or reason for issue
E	17/01/22	SA	SH		Added fire escape doors
D	17/11/21	SH	SH		Revised annotations
C	08/10/21	SA	SH		Red Line & Car Park
B	21/09/21	HG	SH		Bin store added
A	16/08/21	HG	SH		Amended plans
-	12/08/21	HG	SH		Initial Issue

Client
-

create it studios
Architects & Designers

Create It Studios (NW) Ltd
Universal Square
Devonshire Street North
Manchester M12 6JH

0161 974 6165
www.createitstudios.co.uk
info@createitstudios.co.uk

Project Title
30A Moulton St, Cheetham Hill, Manchester M8 8FQ

Scale / North Point
1 : 100

Drawing Title
Proposed First Floor Plan

Drawing Number
A1383(02)AP003

Revision
E

Drawing Status
Preliminary

Levels in mAOD

1 Proposed Front Elevation

1 : 100

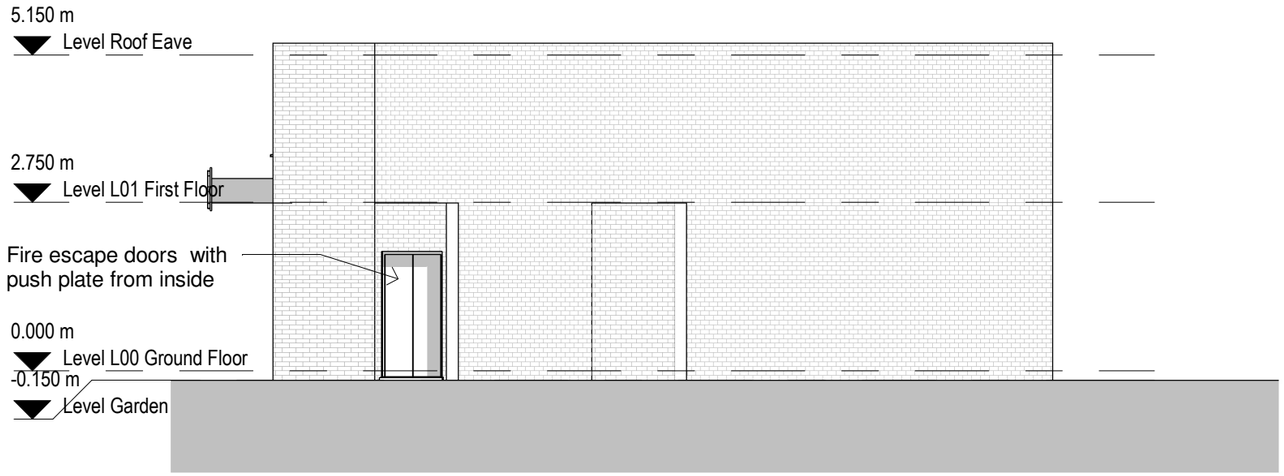

Double Fire Exit Door , Panic Escape Steel Security Metal Doors

2 Proposed Side Elevation

1 : 100

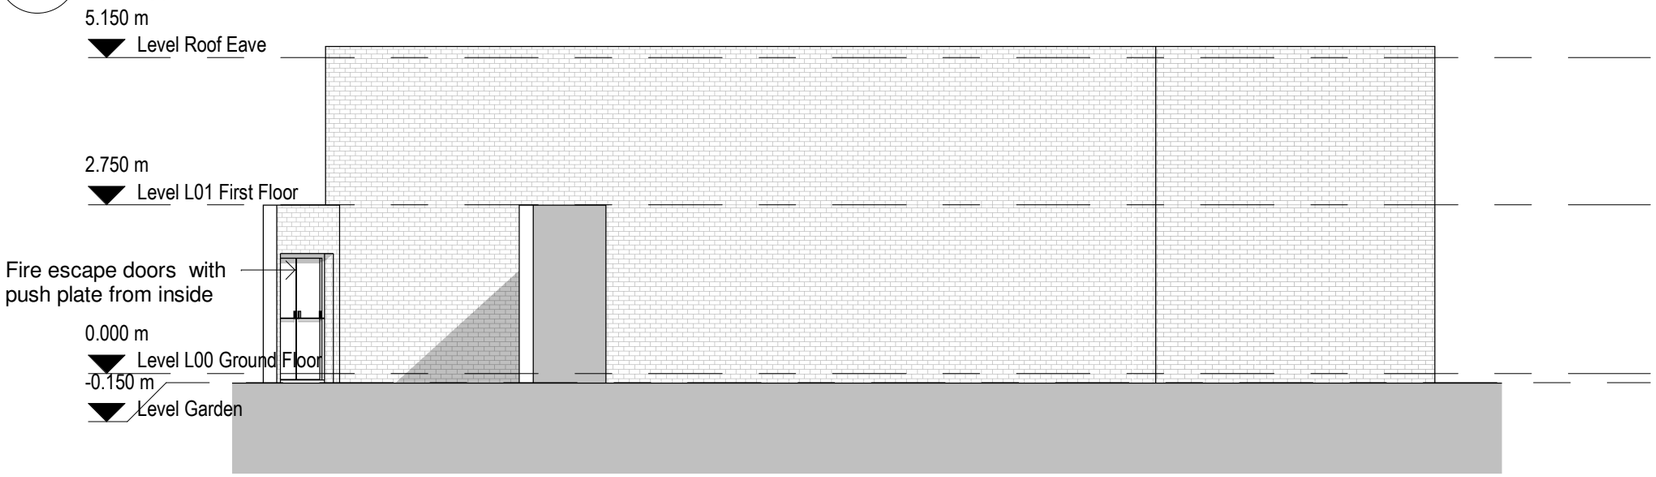

3 Proposed Rear Elevation

1 : 100

0 1 2 3 4m
1:100

RIBA Chartered Practice

General Notes

The Architect shall have no responsibility for any use made of this document other than for that which it was prepared and issued.
All dimensions should be checked on site. Do not scale from this drawing. To be read in conjunction with all other Consultant's drawings. The Architect to be immediately notified of any discrepancies.

Copyright on this drawing retained by the Architect.

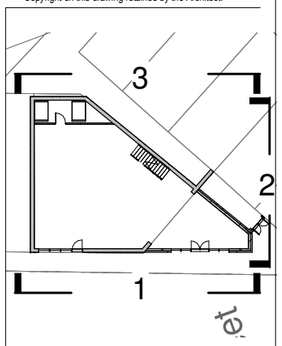

No.	Date	Dwn	Chk	App	Revision or reason for issue
E	17/01/22	SA	SH		Added fire escape doors
D	17/11/21	SH	SH		Revised annotations
C	08/10/21	SA	SH		Red Line & Car Park
B	21/09/21	HG	SH		Bin store added
A	16/08/21	HG	SH		Amended plans
-	12/08/21	HG	SH		Initial Issue

Client
-

Create It Studios (NW) Ltd
Universal Square
Devonshire Street North
Manchester M12 6JH
0161 974 6165
www.createitstudios.co.uk
info@createitstudios.co.uk

Project Title
30A Moulton St, Cheetham Hill, Manchester M8 8FQ

Scale / North Point
As indicated

Drawing Title
Proposed Elevations

Drawing Number
A1383(02)AP004

Revision
E

Drawing Status
Preliminary

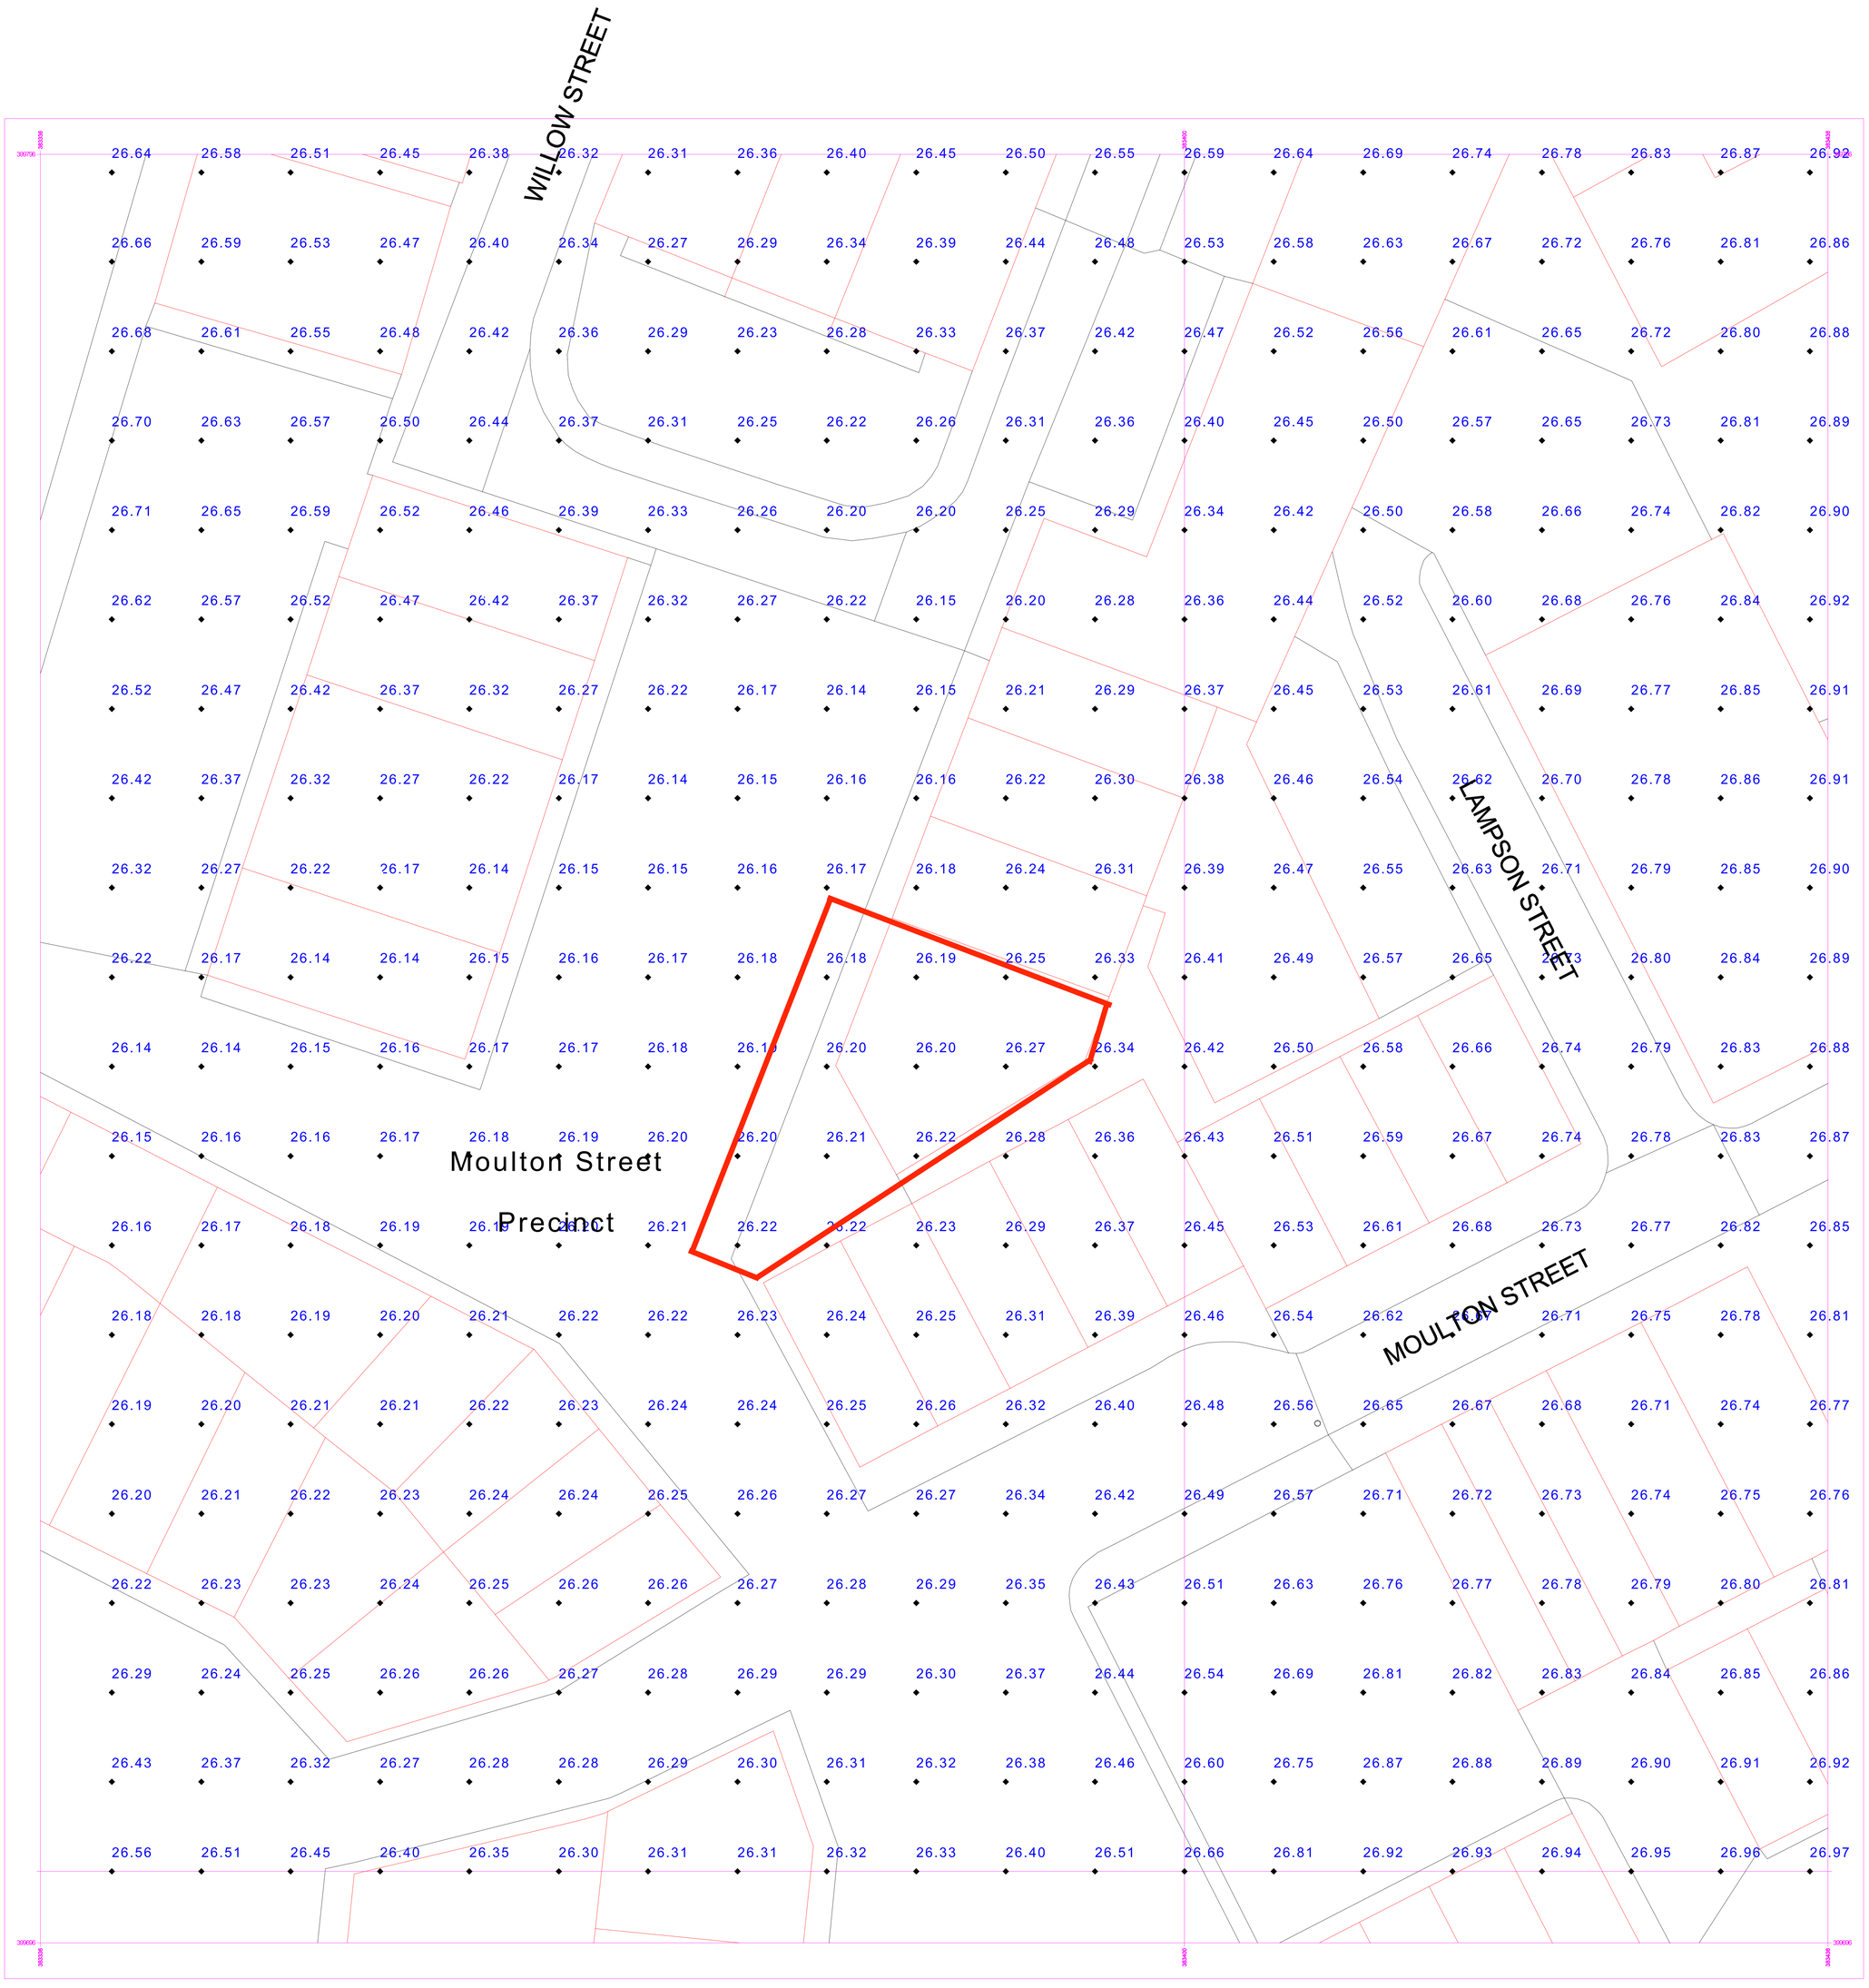
WILLOW STREET
LAMPSON STREET
MOULTON STREET
Moulton Street
Precinct