

Crown copyright and database rights (2021) OS (100063368)

Title
Site Location Plan

Address
371 Oldham Road, Manchester, M40
8RR

Client


Job No. 15148	Issued 01/04/24
-------------------------	---------------------------

Scale
1:1250 @ A3


Key
1. Site Boundary

All information is to be checked on site for accuracy and fit. Only drawings with WD status with the most recent revision are to be used for construction.

0 20m 40m 100m

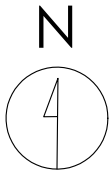

Crown copyright and database rights (2021) OS (100063368)

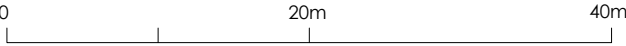

Title
Existing Site Plan

Address
371 Oldham Road, Manchester, M40
8RR


Client

Job No. 15148
Issued 01/04/24


Scale
1:500 @ A3

- Key**
- 1. Site Boundary
 - 2. Existing Illuminated Advertising Panel to be Removed

All information is to be checked on site for accuracy and fit. Only drawings with WD status with the most recent revision are to be used for construction.

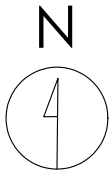

Crown copyright and database rights (2021) OS (100063368)

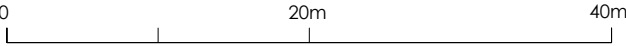

Title
Proposed Site Plan

Address
371 Oldham Road, Manchester, M40
8RR

Client


Job No. 15148 **Issued** 01/04/24

Scale
1:500 @ A3


Key

—	1. Site Boundary
- - -	2. Proposed Digital Display


All information is to be checked on site for accuracy and fit. Only drawings with WD status with the most recent revision are to be used for construction.

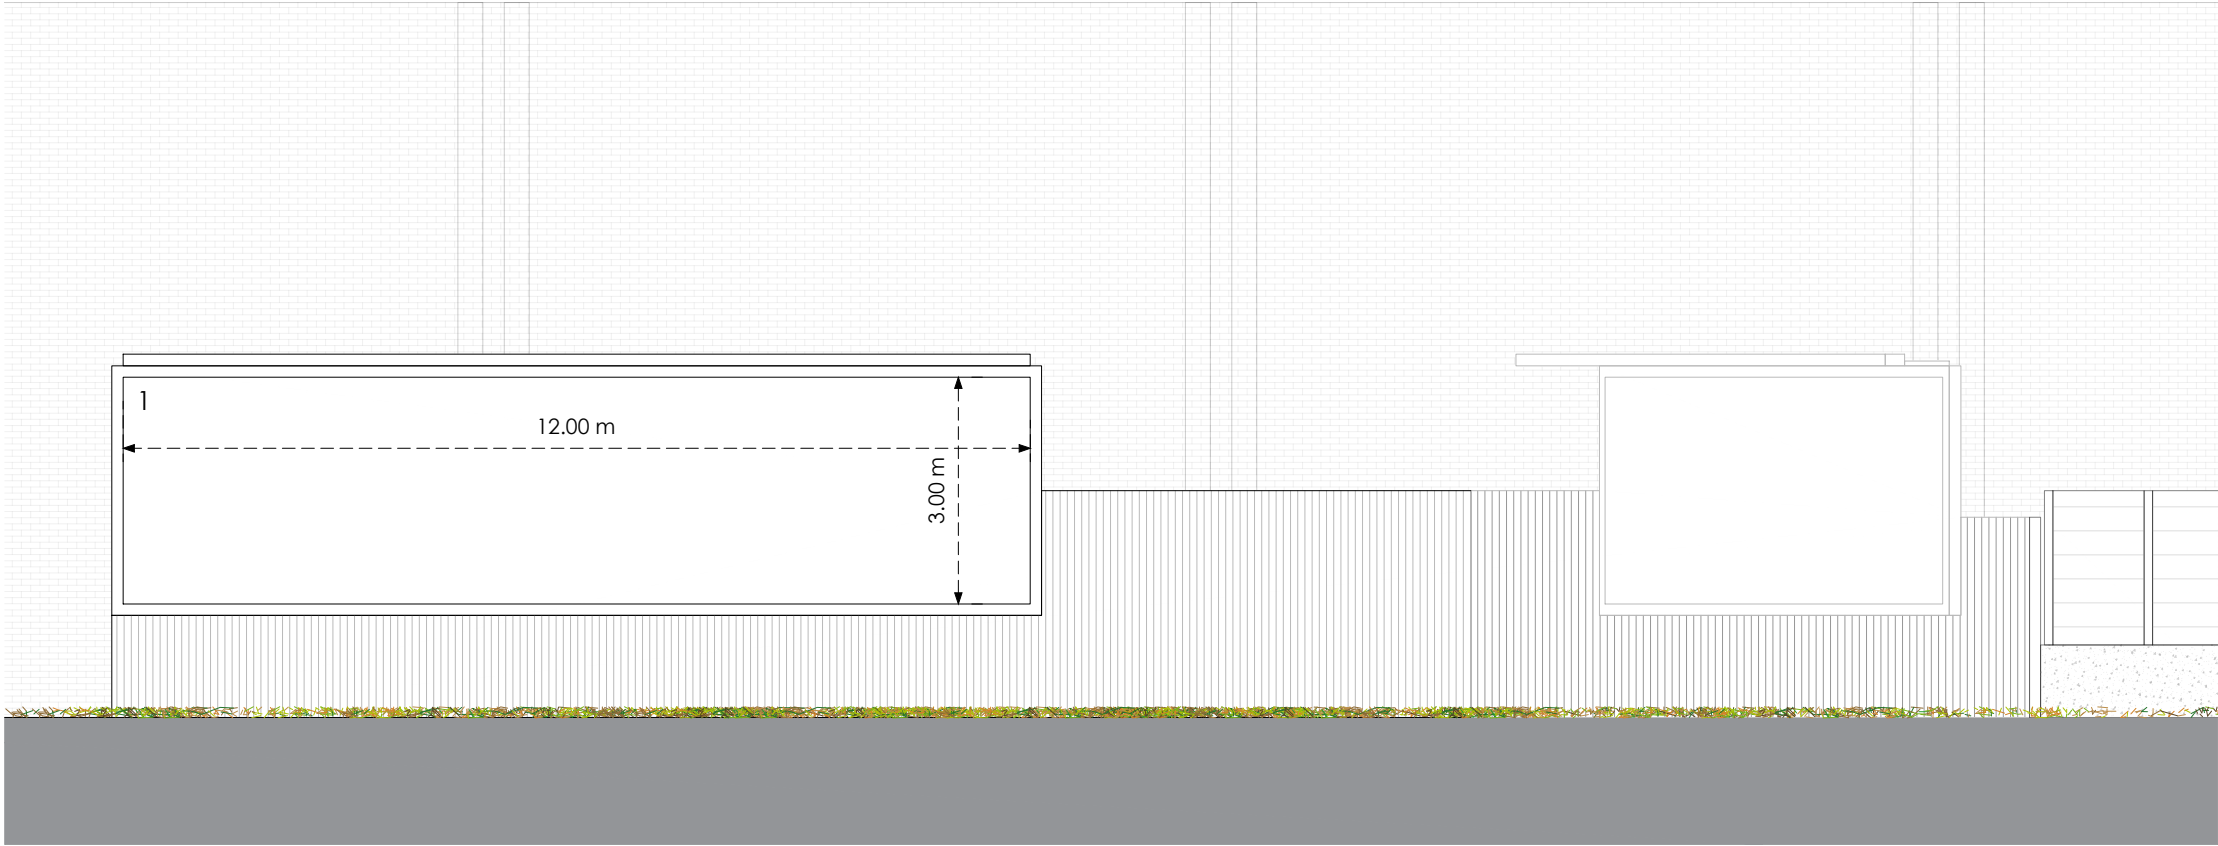


Front Panel A

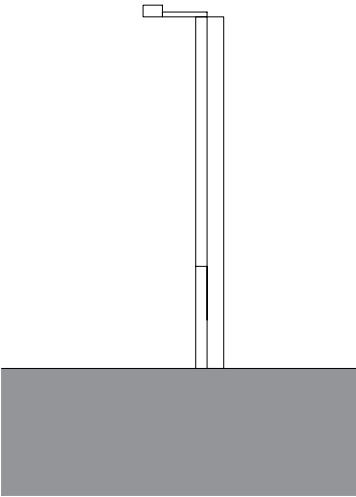

Side
Existing

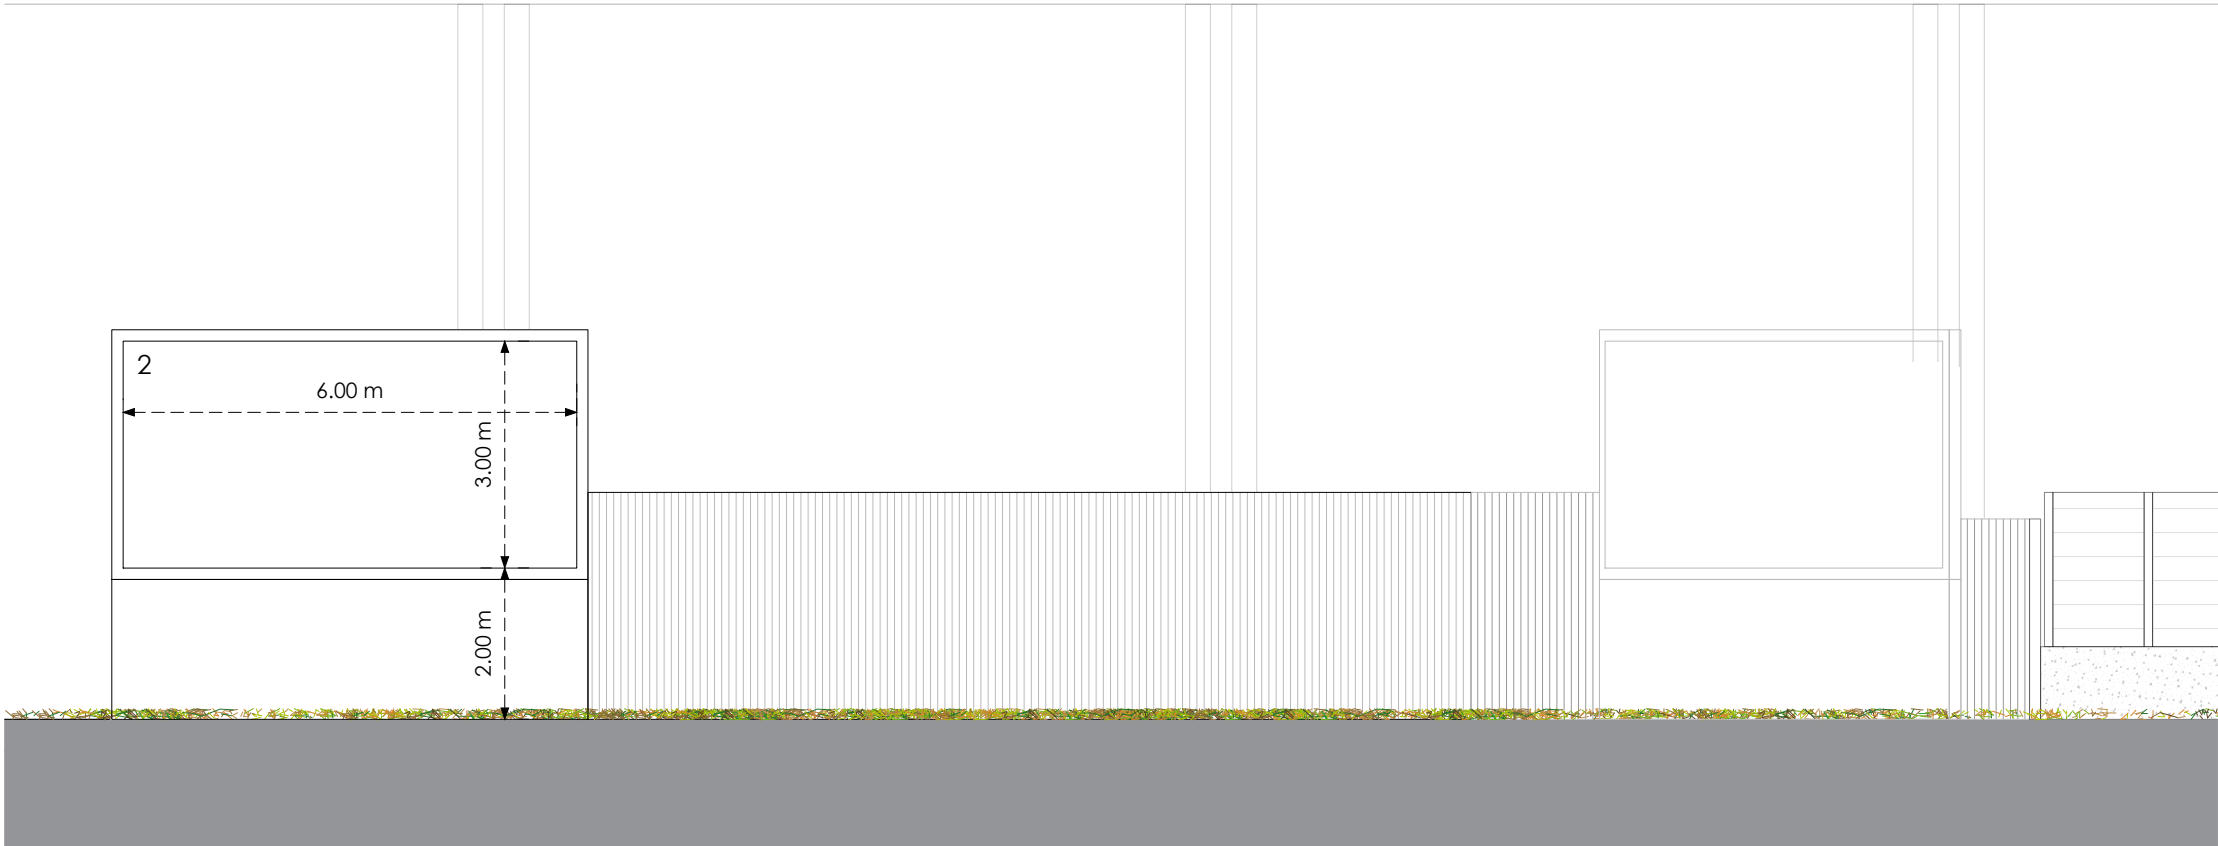

Front Panel C

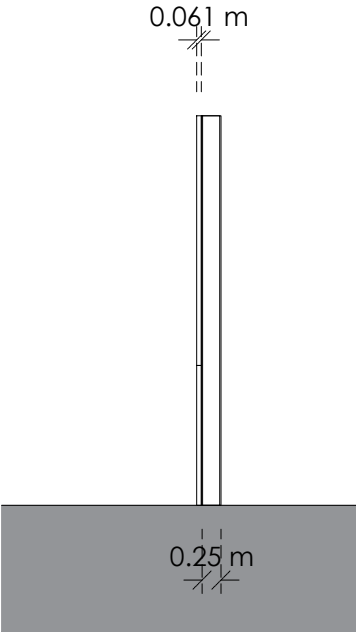

Side
Proposed

0 4m 8m

Title
Existing and Proposed Elevations

Address
371 Oldham Road, Manchester, M40 8RR

Client

Job No. 15148
Issued 01/04/24


Scale
1:100 @ A3

- Key**
- 1. Existing Illuminated Advertising Panel
 - 2. Proposed Digital Display


All information is to be checked on site for accuracy and fit. Only drawings with WD status with the most recent revision are to be used for construction.




Front Panel B

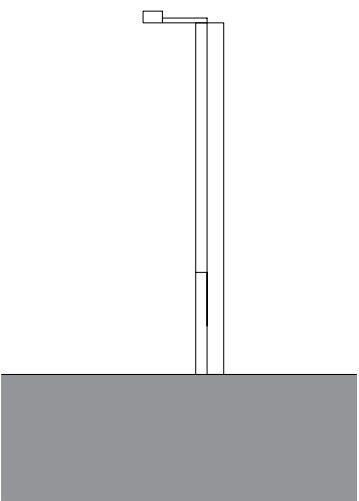

Side
Existing

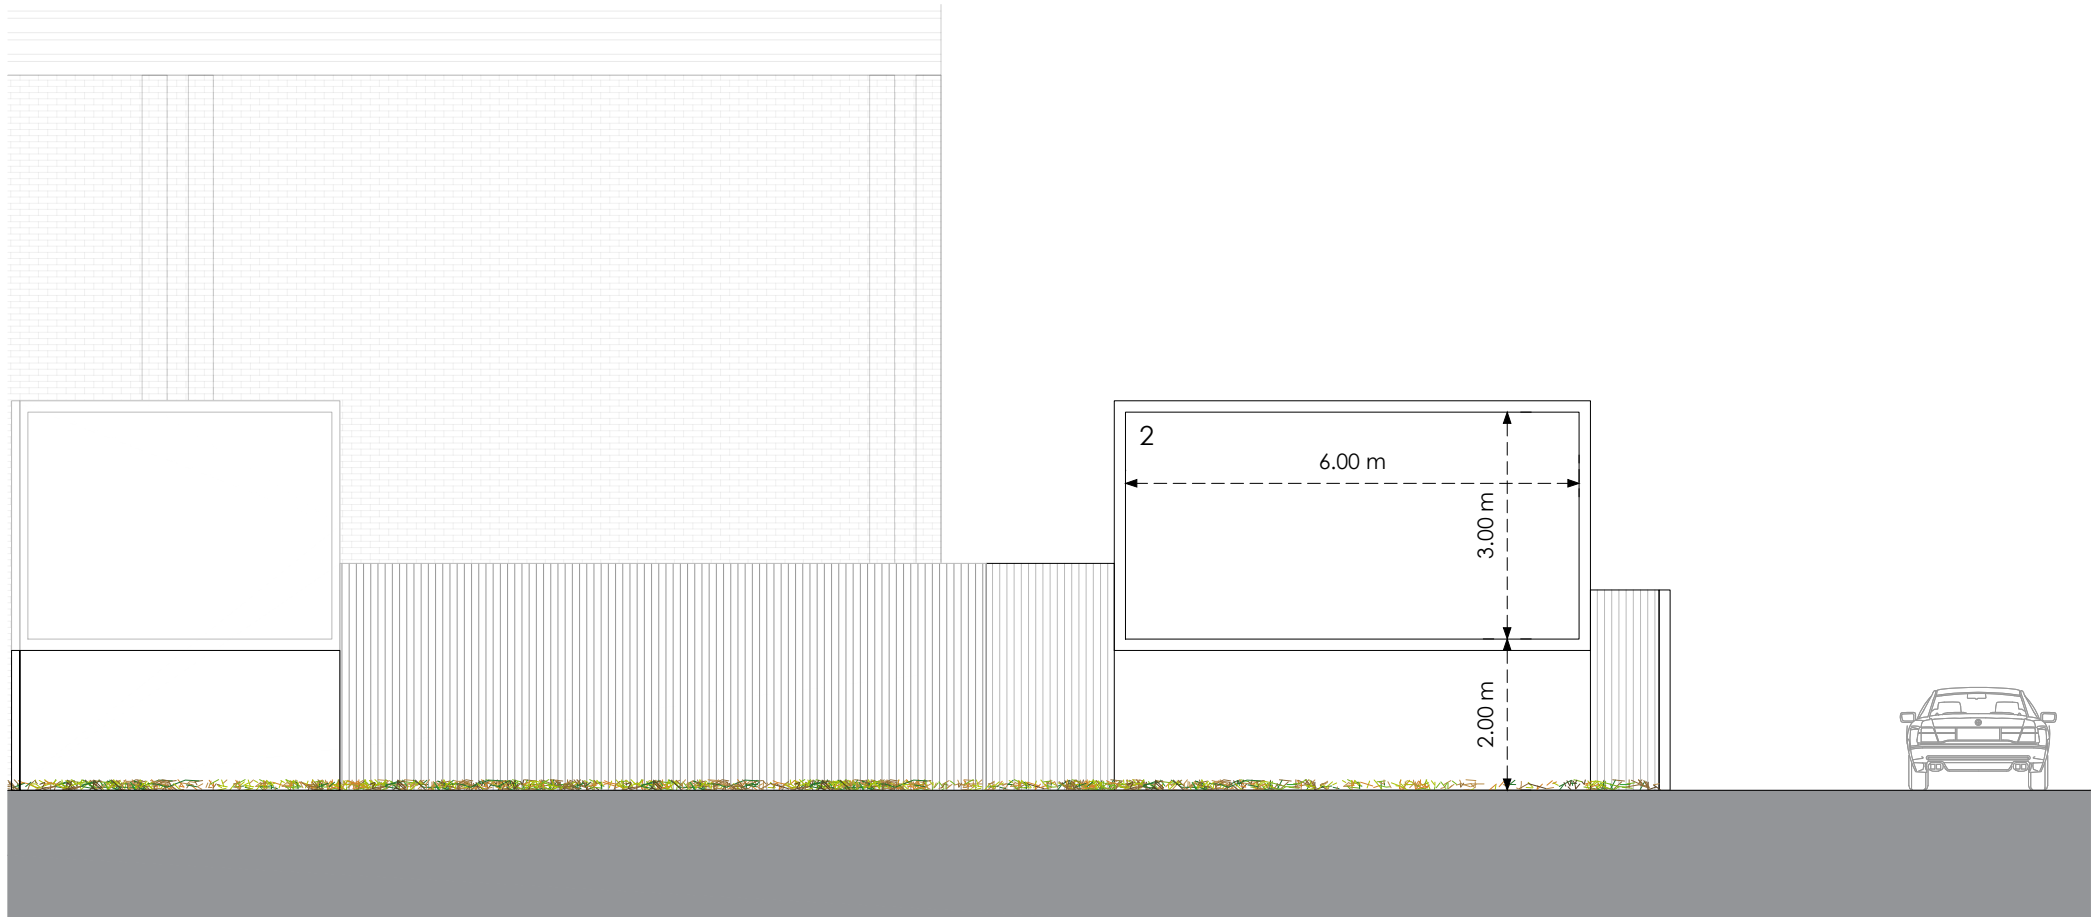

Front Panel D

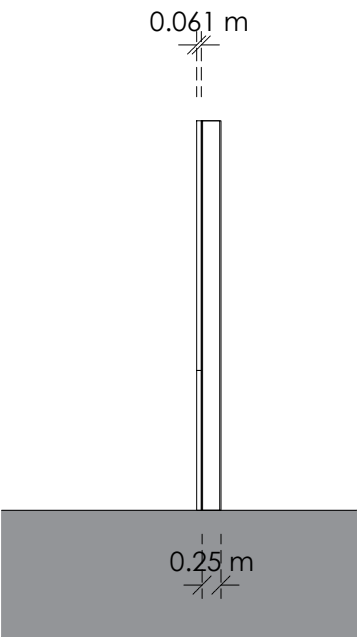

Side
Proposed

0 4m 8m

Title
Existing and Proposed Elevations

Address
371 Oldham Road, Manchester, M40 8RR

Client

Job No. 15148 **Issued** 01/04/24

Scale
1:100 @ A3

Key
1. Existing Illuminated Advertising Panel
2. Proposed Digital Display

All information is to be checked on site for accuracy and fit. Only drawings with WD status with the most recent revision are to be used for construction.