


All dimensions are in millimetres unless stated otherwise. No dimensions to be taken from drawings. All dimensions to be checked on site prior to construction.

Any discrepancies between drawings and site conditions are to be reported to the contract manager.

This drawing is to be used in conjunction with all relevant Structural specifications.

© COPYRIGHT
No part of this drawing is to be used in any form or by any means or for any purpose or assignment of any kind has been, or is, granted to any third party without the prior written agreement of Obi Property Ltd and no licence or permission of any kind has been, or is, granted to any third party without the prior written agreement of Obi Property Ltd.

Full height smoked mirror

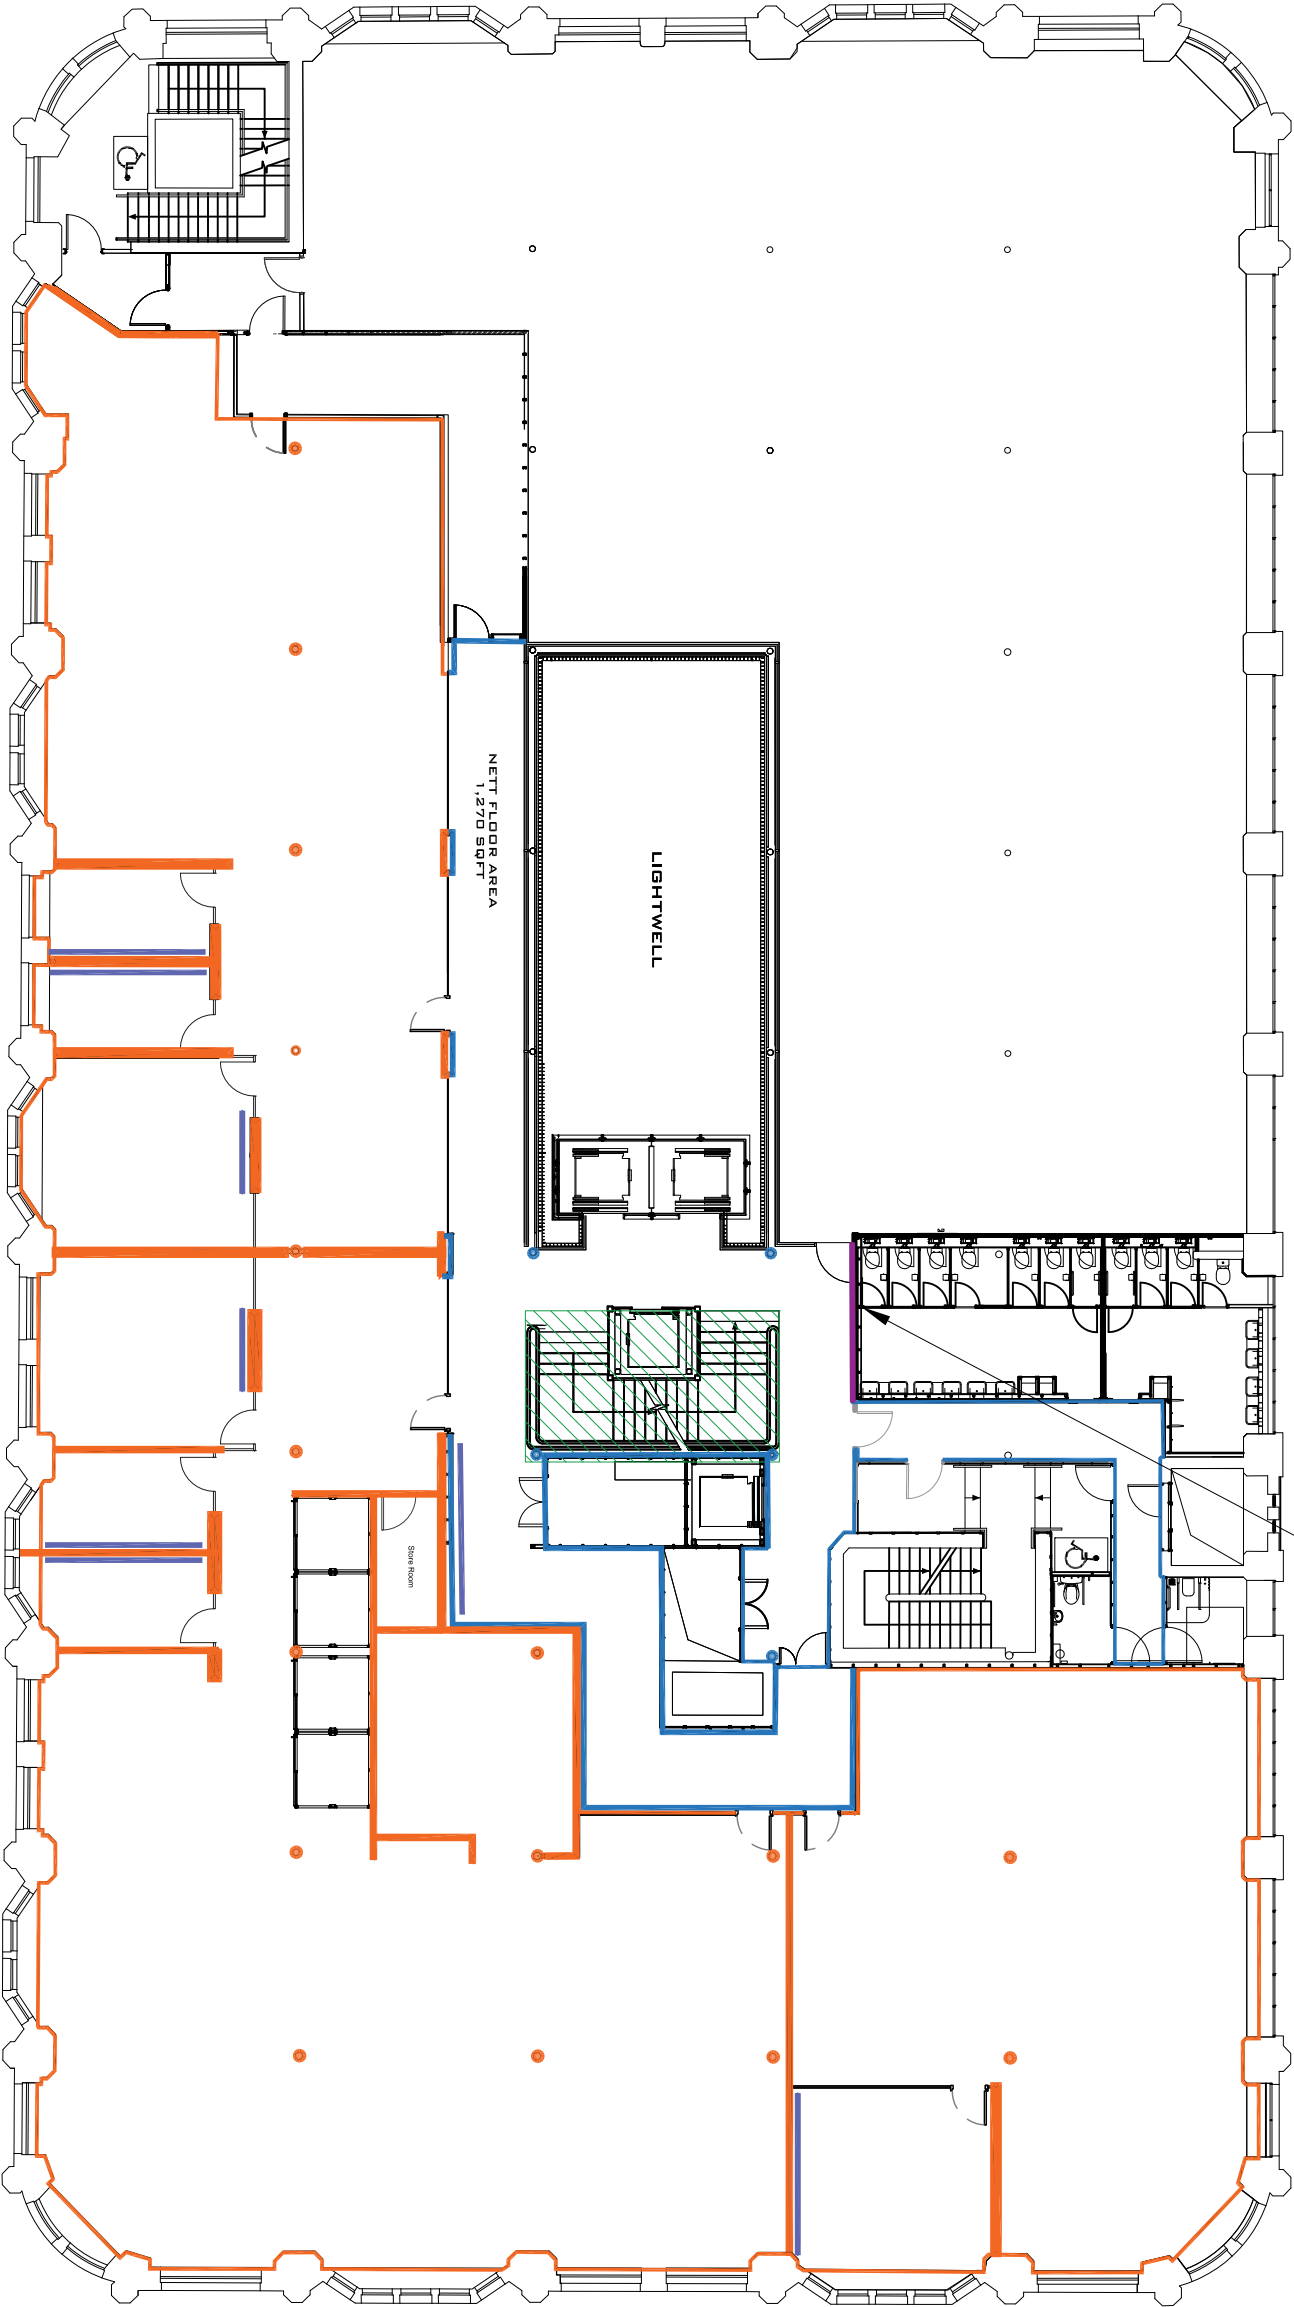

Wall Decor

Staircase to be varnished

WD01
Dulux Paint 595BB 81/022

WD02
Feature Wall panneling to be painted in the same colour as the walls

WD03
Dulux Paint TBC

WD04
Wall mural behind the feature illuminated screen - Image TBC

WD05
Smoked Glass mirror

NOTE: PLEASE PAINT ALL SKIRTINGS AND ARCHITRAVES THE SAME COLOUR AS THE WALLS

REV	DESCRIPTION	DATE	BY	CHK
E	Wall colour chosen	08/11/23	RG	
D	Issued For Tender	14/11/23	RG	
C	Issued For Tender	08/09/23	RG	
B	First Issue	24/09/23	RG	

CLIENT NAME

Philip J Davies Holdings plc

PROJECT NAME

Sevendale House

DWG TITLE

First Floor - Decoration

DWG NO: 18_100

REVISION: -

SCALE 1 : 200 @A3

DRAWN: RG

DWG STATUS:

TENDER