

NOTES



ORIGINAL A1

DO NOT SCALE FROM THIS DRAWING.  
ALL DIMENSIONS TO BE CHECKED ON SITE.  
(DRAWINGS MAYBE SCALED FOR LOCAL AUTHORITY & PLANNING PURPOSE ONLY)  
COPYRIGHT PROTECTED.


FOR PLANNING  
DO NOT USE FOR CONSTRUCTION

CONSULTANT REFERENCES IN DRAWING:


STRUCTURAL - REF/REVISION

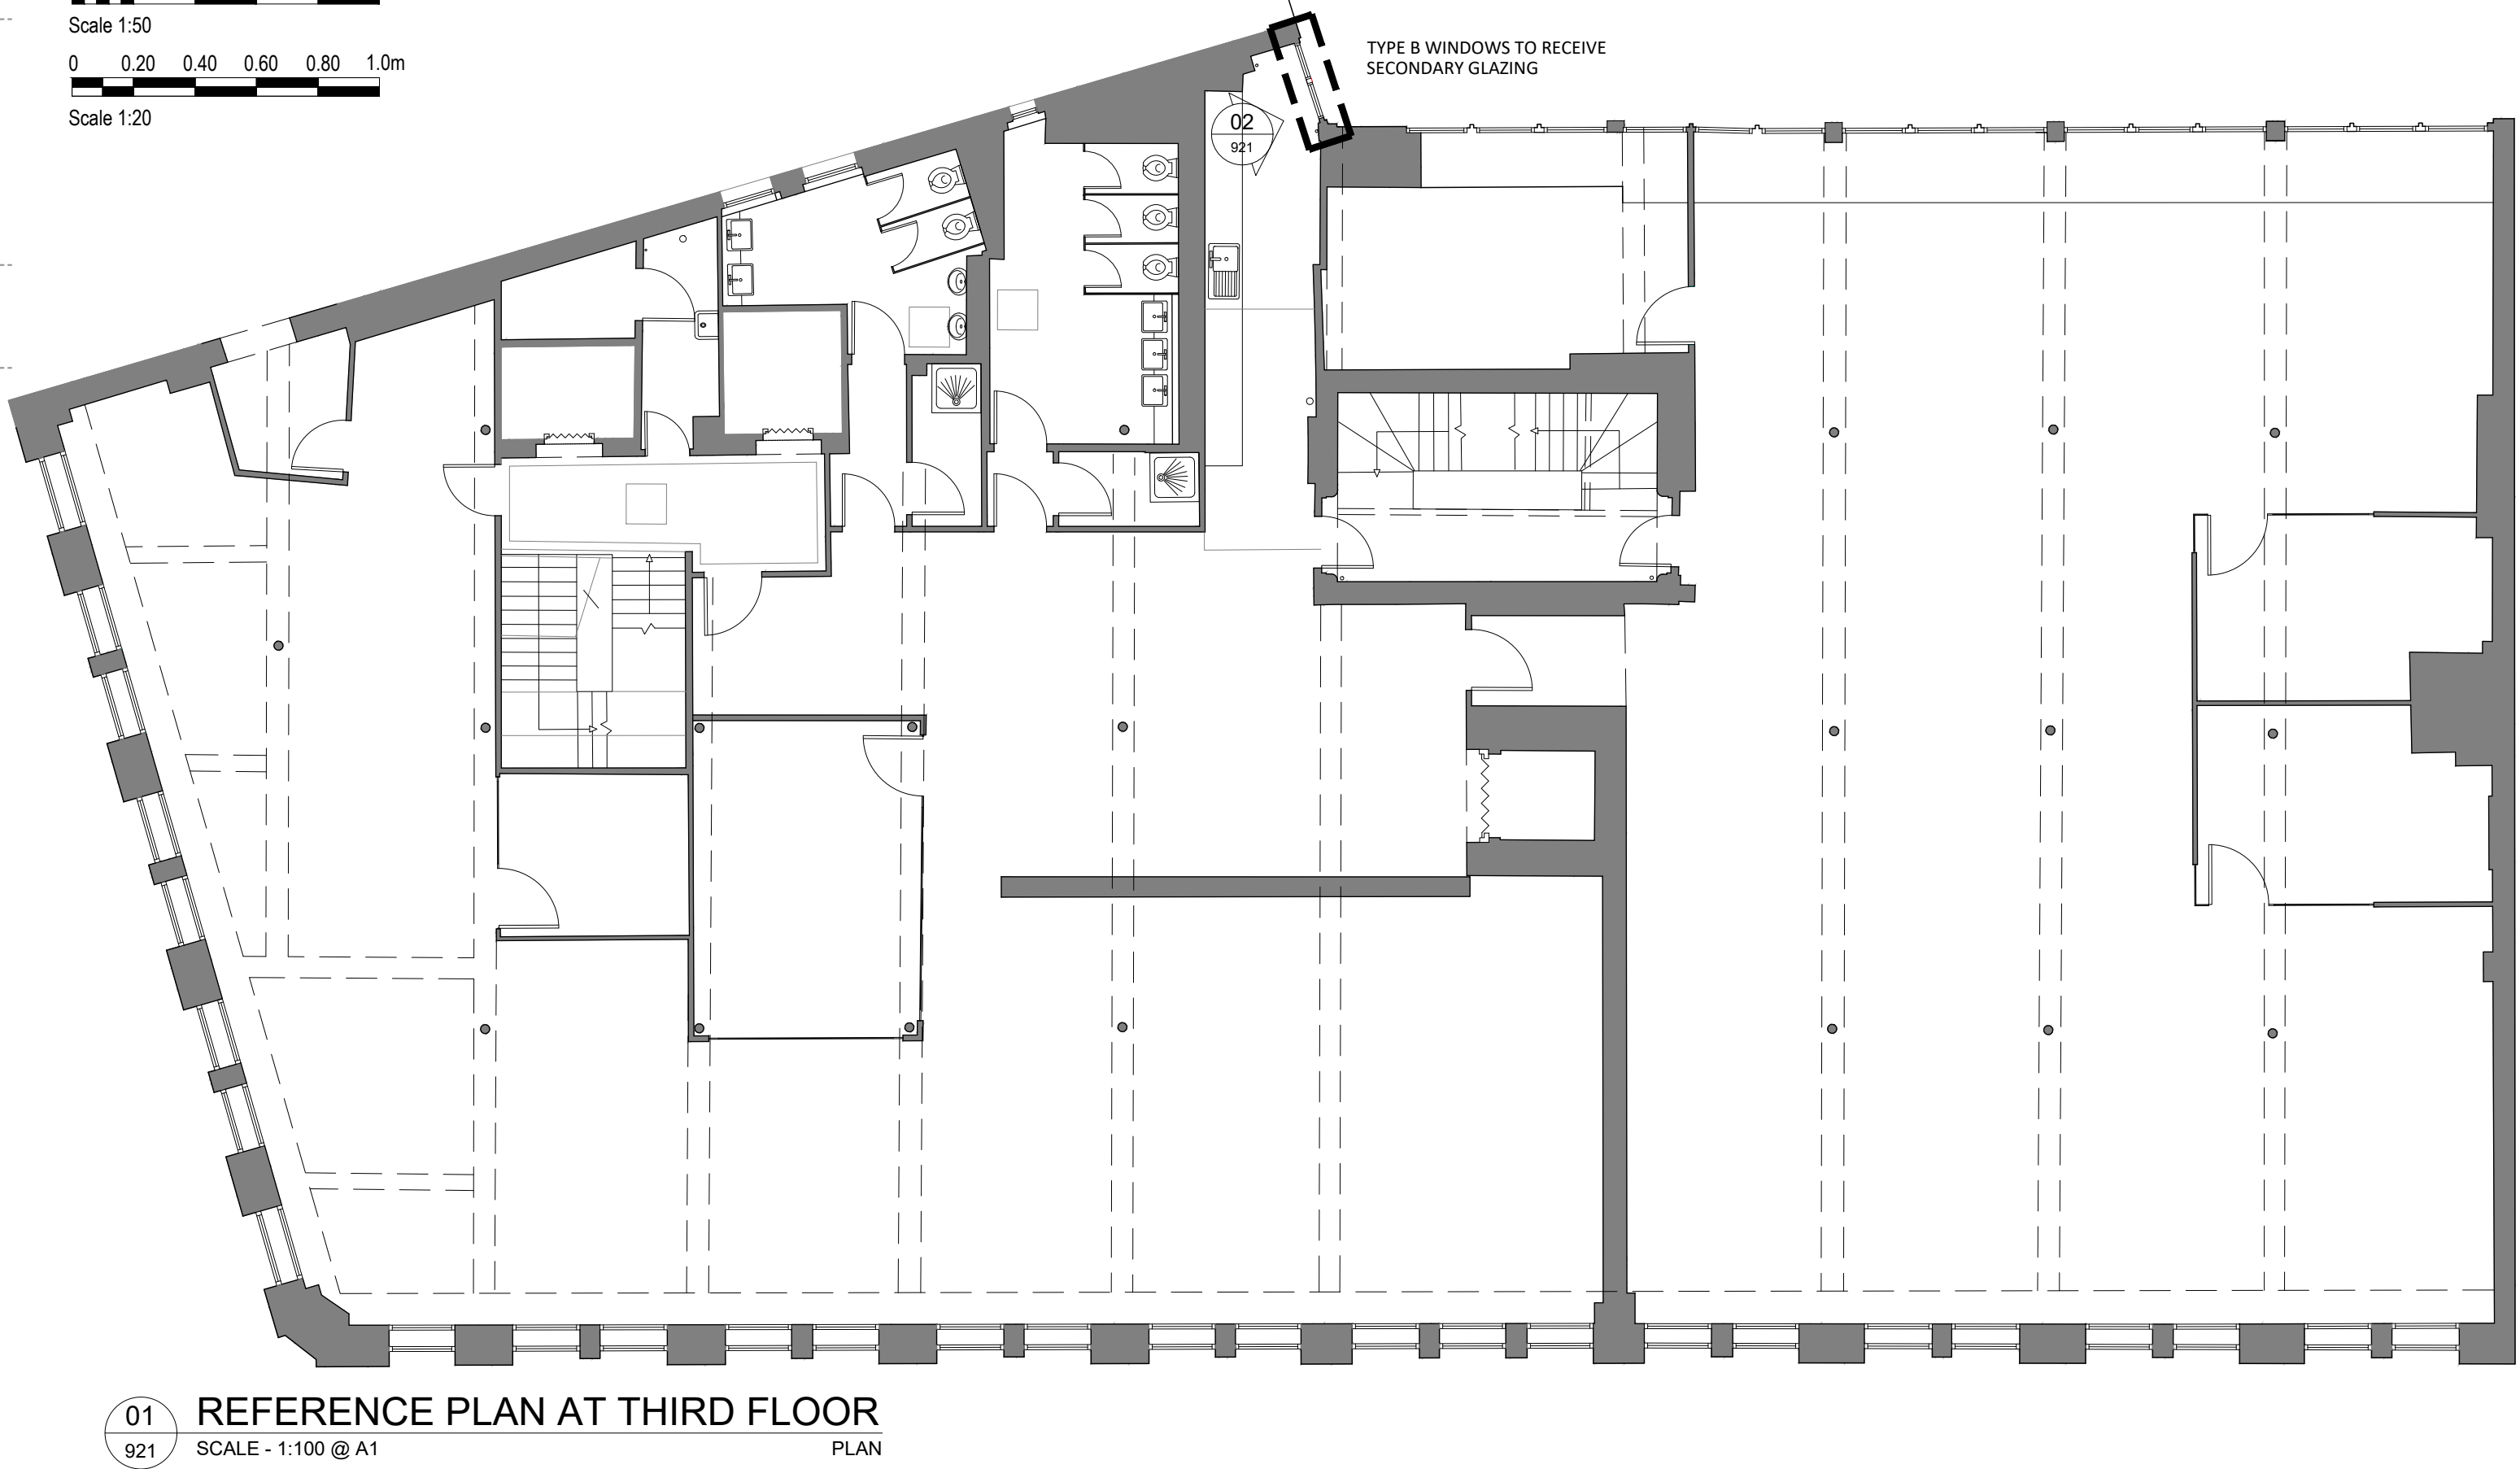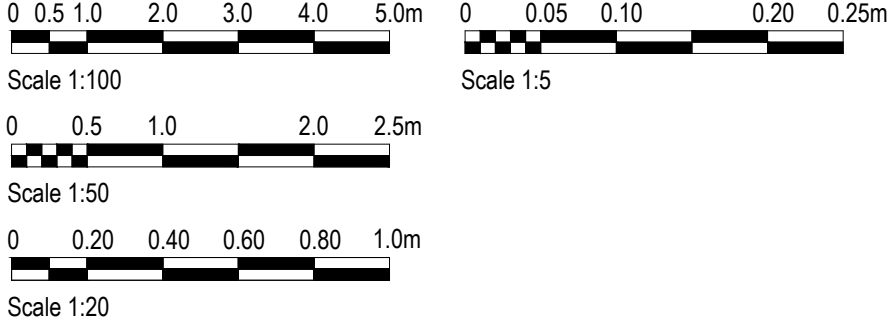


01 REFERENCE PLAN AT THIRD FLOOR  
921 SCALE - 1:100 @ A1 PLAN

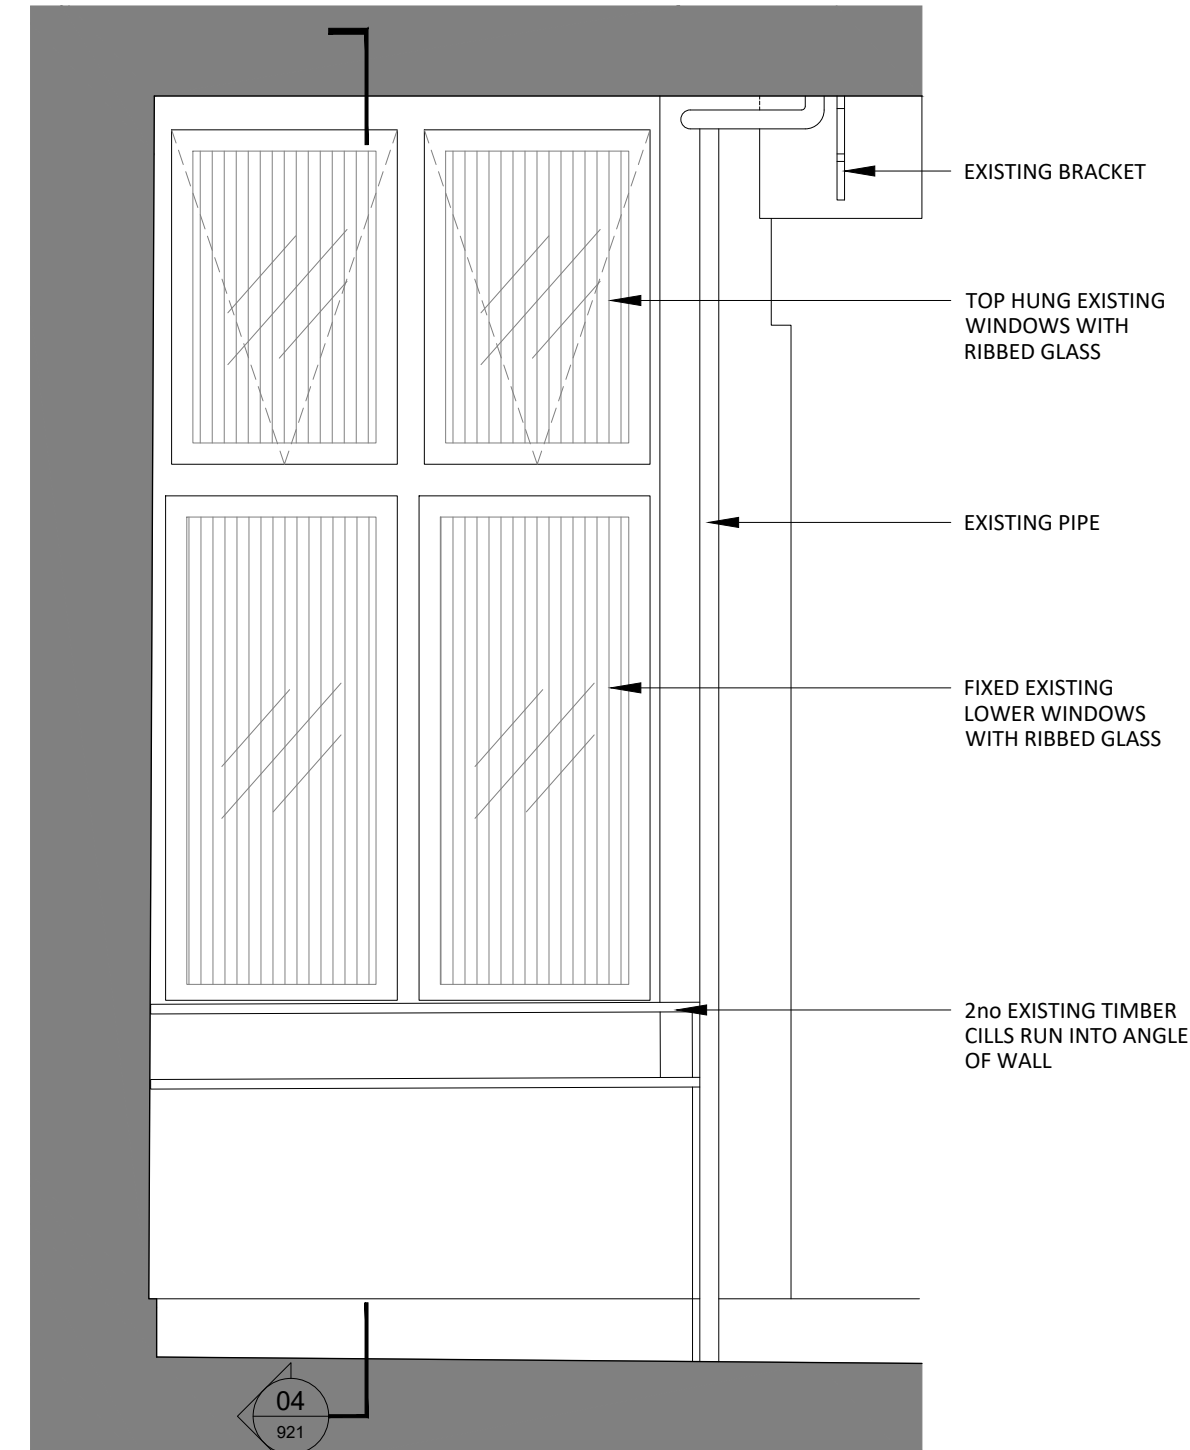


02 TYPICAL TYPE B WINDOW ELEVATION AS EXISTING  
921 SCALE - 1:20 @ A1

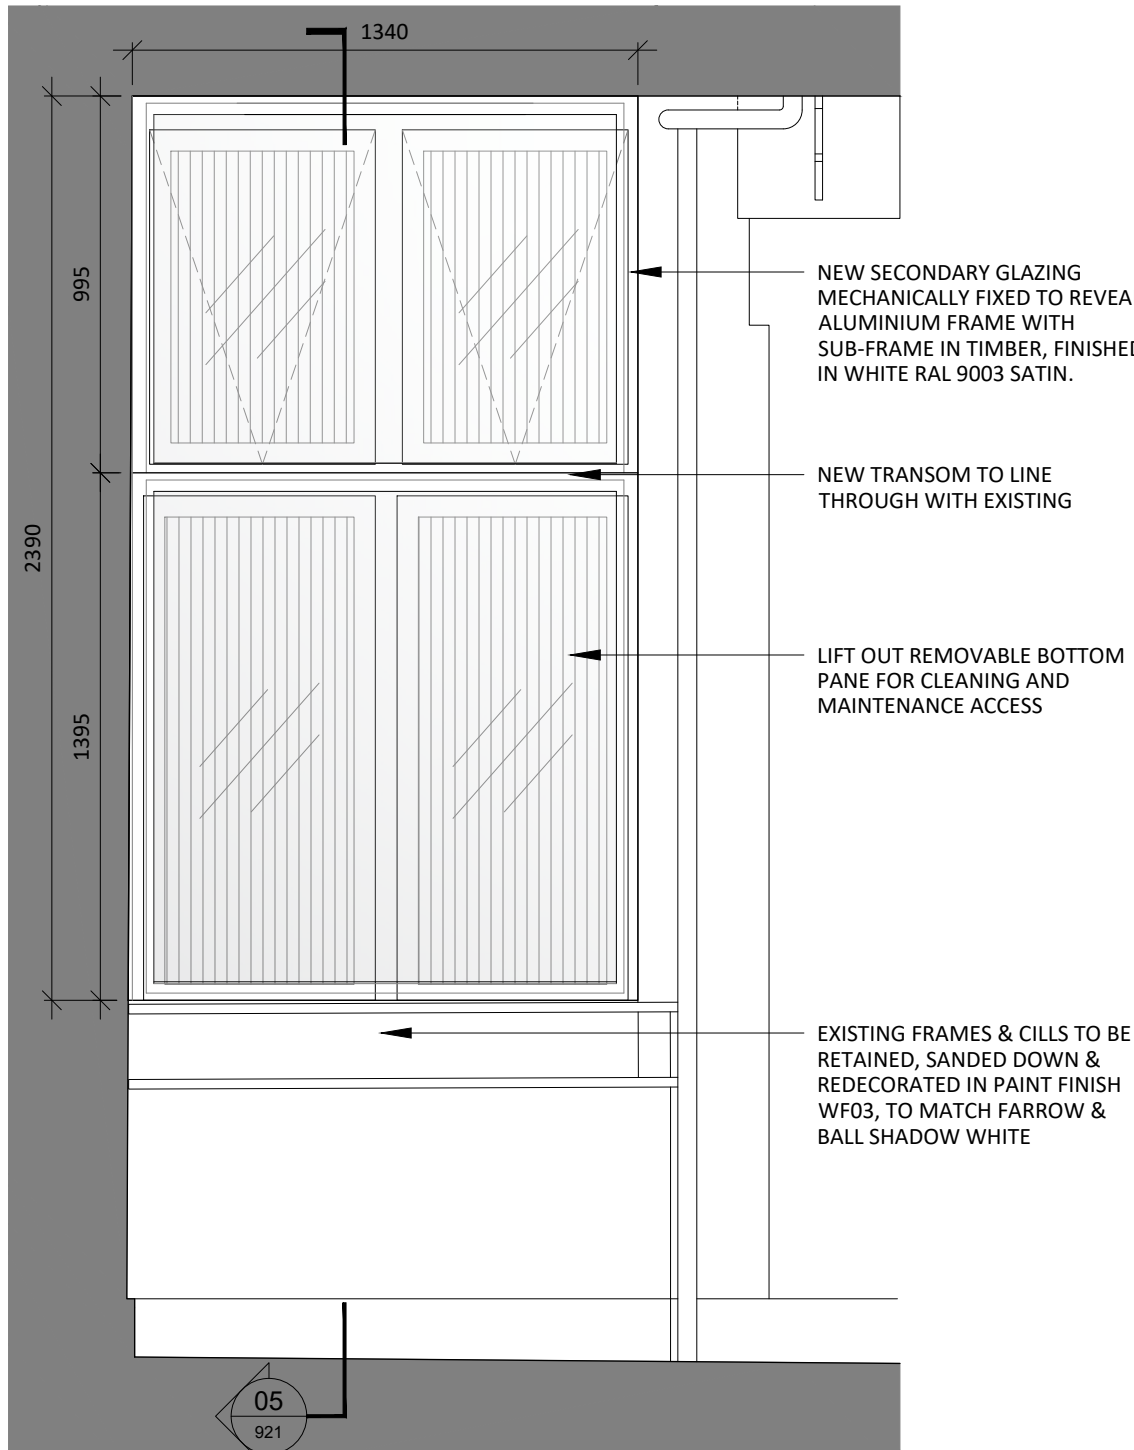


03 TYPICAL TYPE B WINDOW ELEVATION AS PROPOSED  
921 SCALE - 1:20 @ A1 PLAN DETAIL

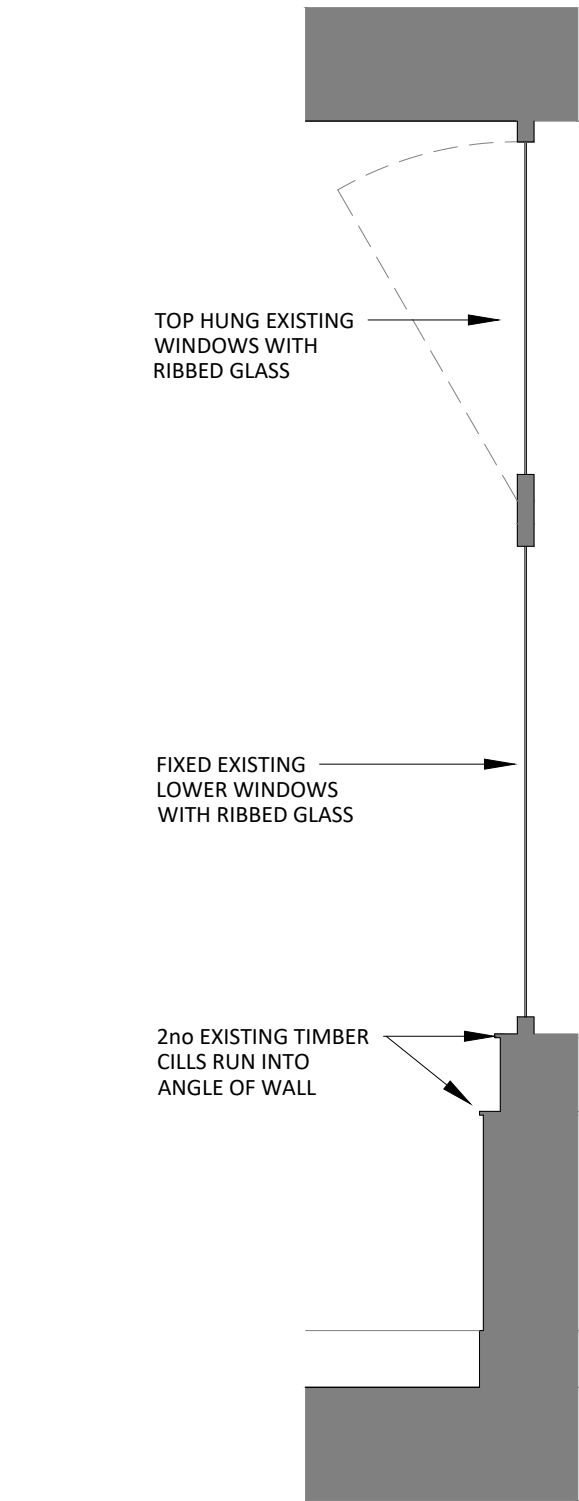


04 TYPE B EXISTING SECTION  
921 SCALE - 1:20 @ A1 SECTION AGAINST BEAM

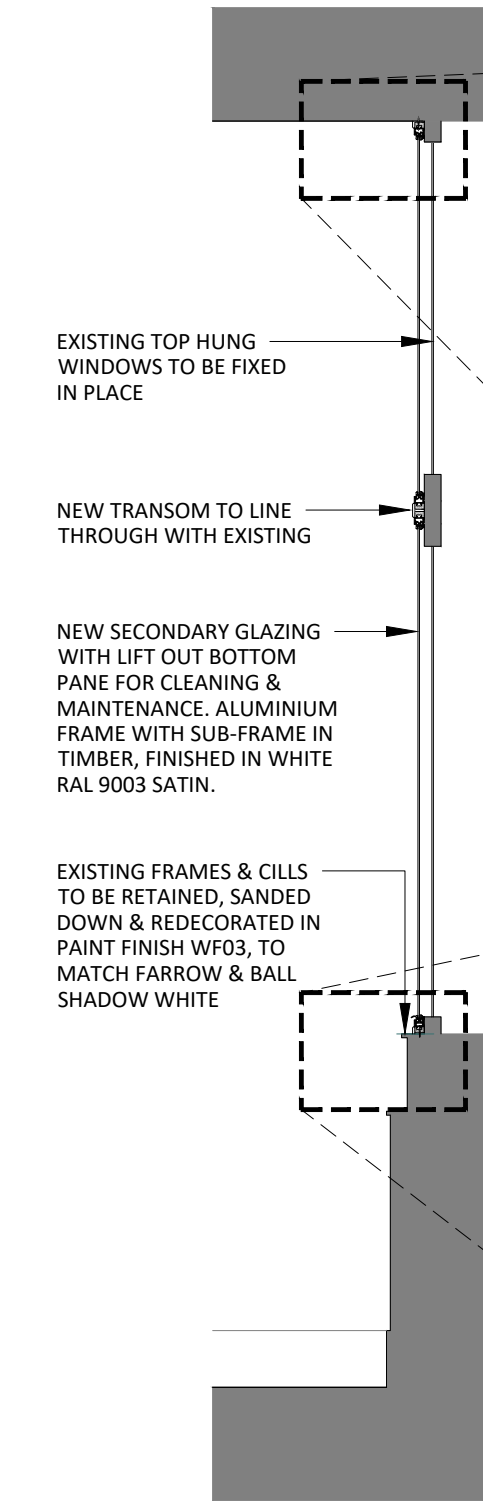


05 TYPE B PROPOSED SECTION  
921 SCALE - 1:20 @ A1 SECTION AGAINST BEAM

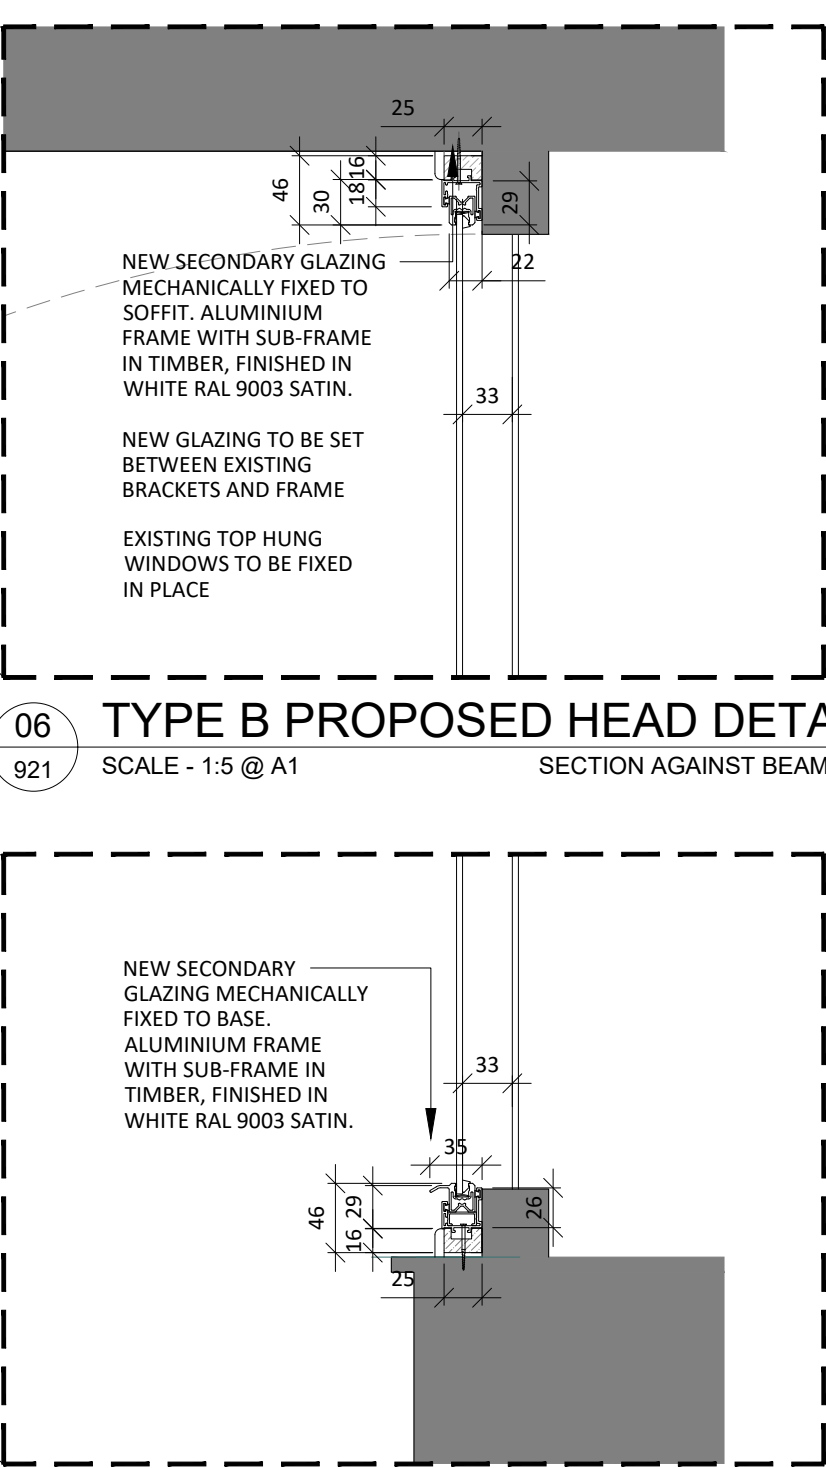


06 TYPE B PROPOSED HEAD DETAIL  
921 SCALE - 1:5 @ A1 SECTION AGAINST BEAM

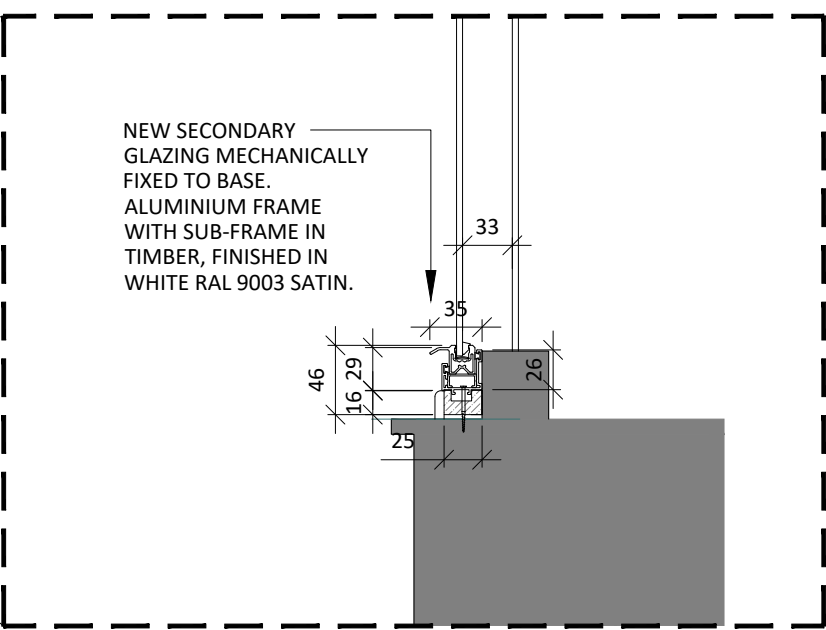


07 TYPE B PROPOSED BASE DETAIL  
921 SCALE - 1:5 @ A1 SECTION AGAINST BEAM

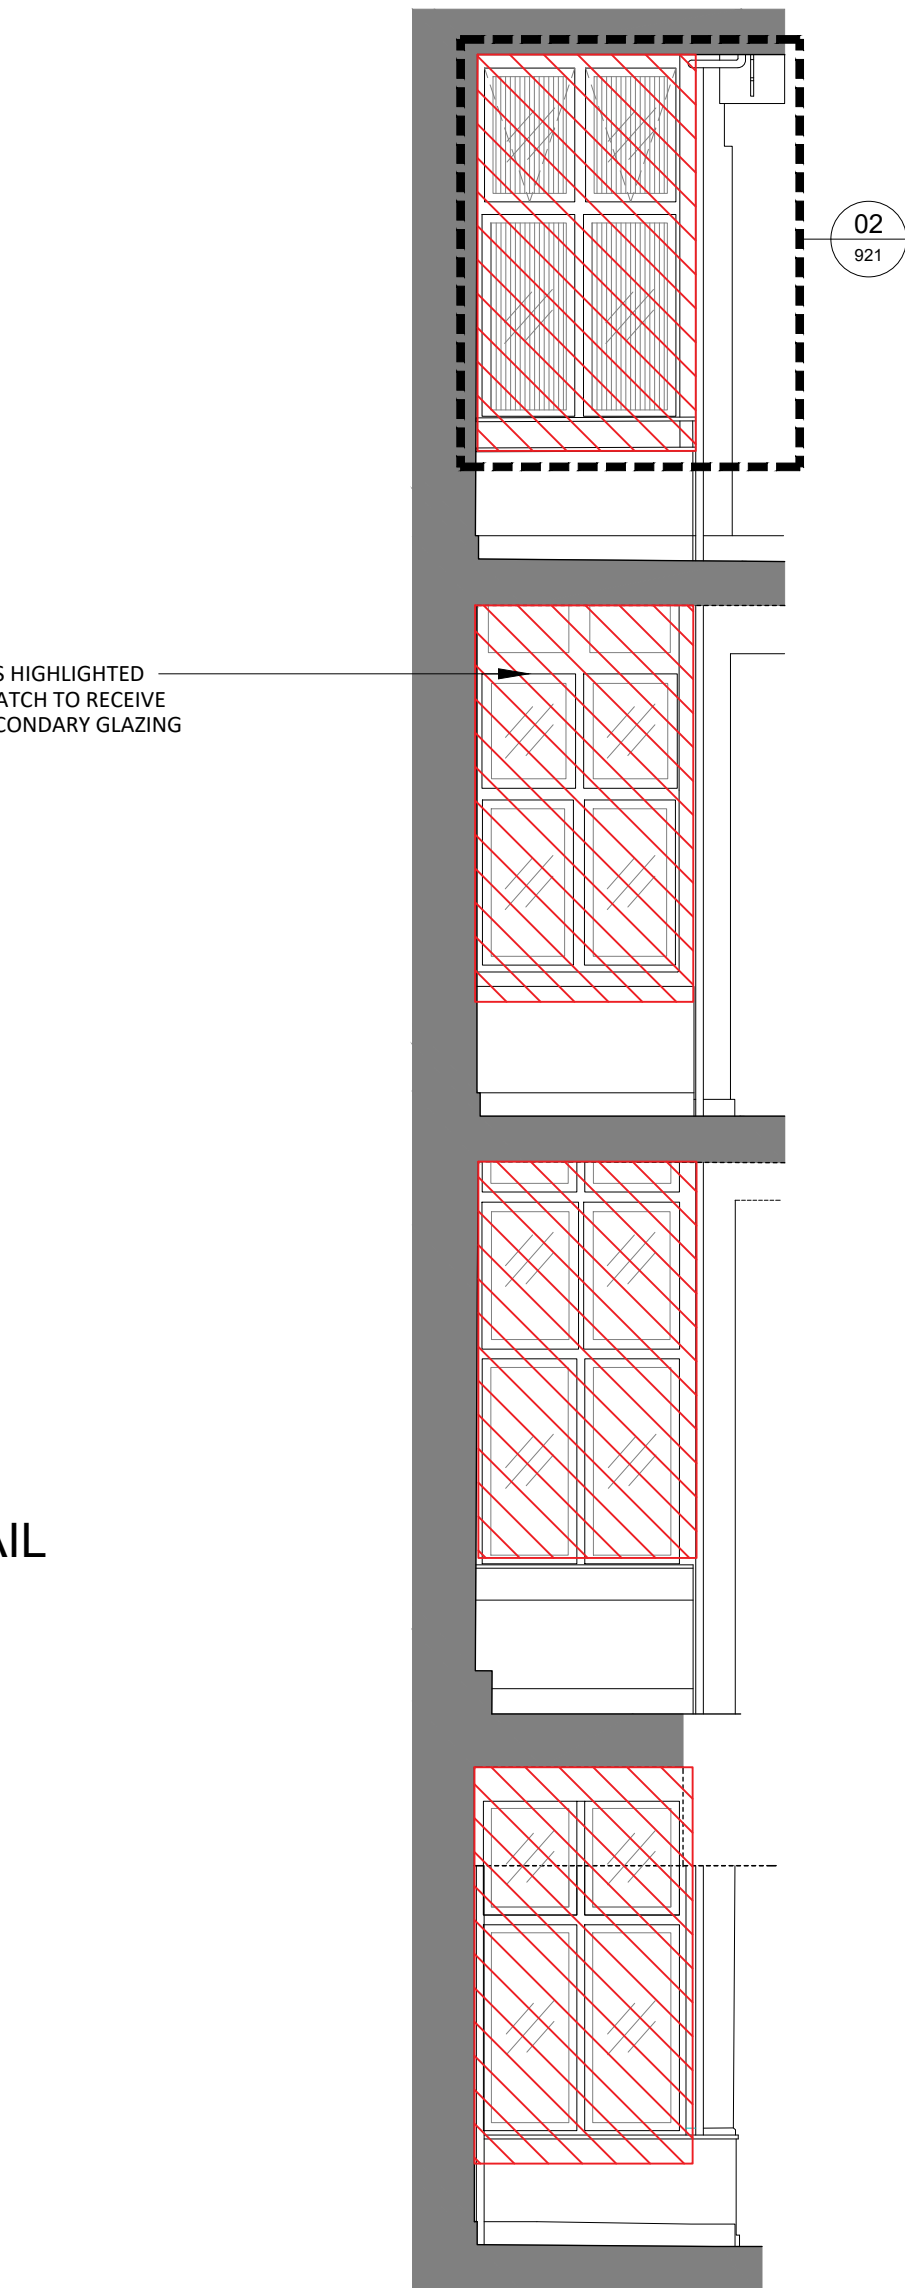


08 TYPE B WINDOW INTERNAL ELEVATION  
921 SCALE - 1:50 @ A1 ELEVATION

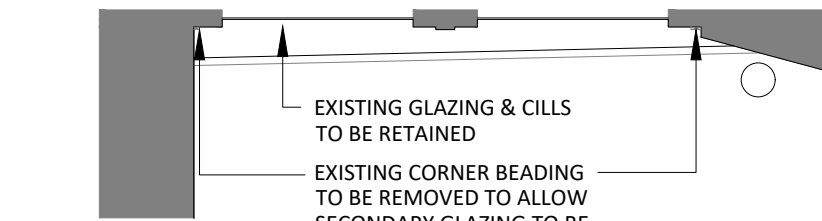

09 WINDOW TYPE B PLAN AS EXISTING  
921 SCALE - 1:20 @ A1 PLAN DETAIL

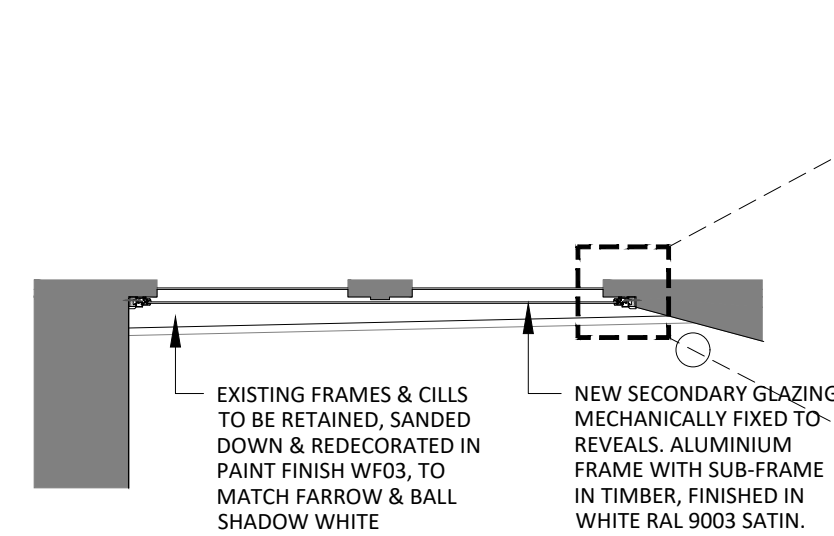

10 WINDOW TYPE B PLAN AS PROPOSED  
921 SCALE - 1:20 @ A1 PLAN DETAIL

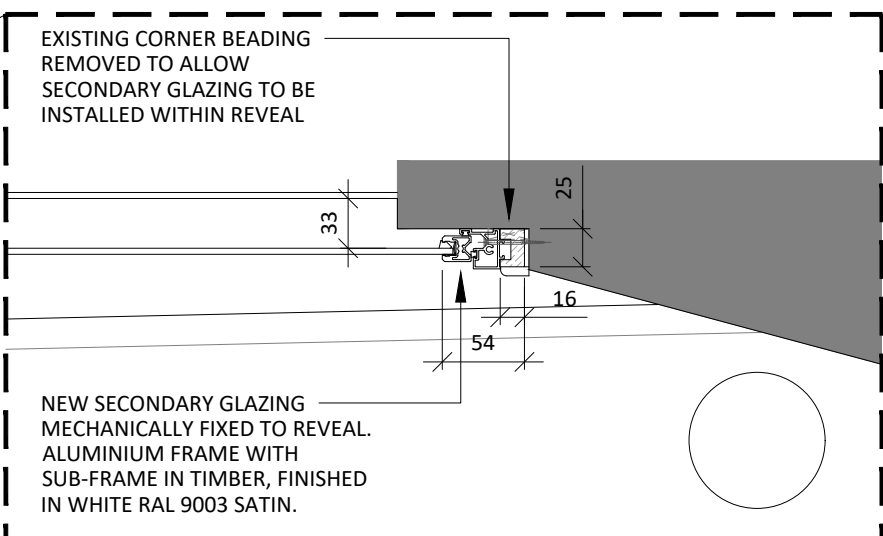

11 TYPE B PROPOSED SECTION  
921 SCALE - 1:5 @ A1 SECTION AGAINST WALL ANGLE

|      |          |                     |       |         |
|------|----------|---------------------|-------|---------|
| 3.00 | 04/04/24 | ISSUED FOR PLANNING | SO    | ARB     |
| REV  | DATE     | DESCRIPTION         | DRAWN | CHECKED |

A X I

ADDRESS : 4th FLOOR CALICO 55-55 MOSLEY STREET, MANCHESTER, M2 3HQ  
TELEPHONE : +44 (0)161 879 7357  
EMAIL : www.axi.studio  
COMPANY NO : 11847325

CLIENT

bruntwood  
SciTech

PROJECT

117 - 119  
PORTLAND STREET  
MANCHESTER

DRAWING REFERENCE

TYPE B WINDOW DETAILS  
EXISTING & PROPOSED

|               |               |          |       |         |
|---------------|---------------|----------|-------|---------|
| JOB REFERENCE | DRAWING SCALE | DATE     | DRAWN | CHECKED |
| 23 - 192      | varies@A1     | 25.03.24 | ARB   | FWF     |

|                   |       |     |
|-------------------|-------|-----|
| DRAWING REFERENCE | STAGE | REV |
| AXI - 921         | 3     | 00  |