



NOTES:

1. Do not scale from this drawing.
2. Always work to noted dimensions.
3. All dimensions are in millimetres unless otherwise stated.
4. All setting out, levels and dimensions must be agreed on site.
5. The dimensions of all materials must be checked on site before being laid out.
6. This drawing must be read with the relevant specification clauses and detail drawings.
7. Order of construction and setting out to be agreed on site.

LOCATION PLAN

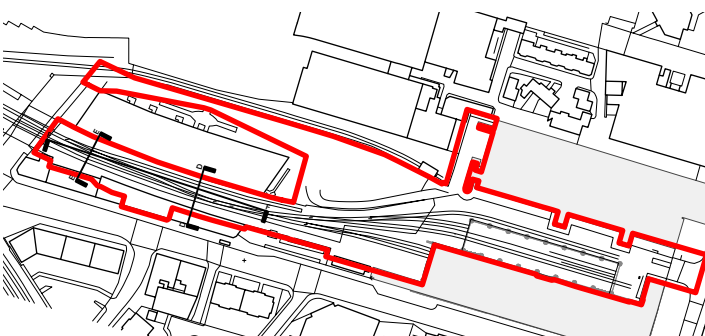


Scale 1:3500

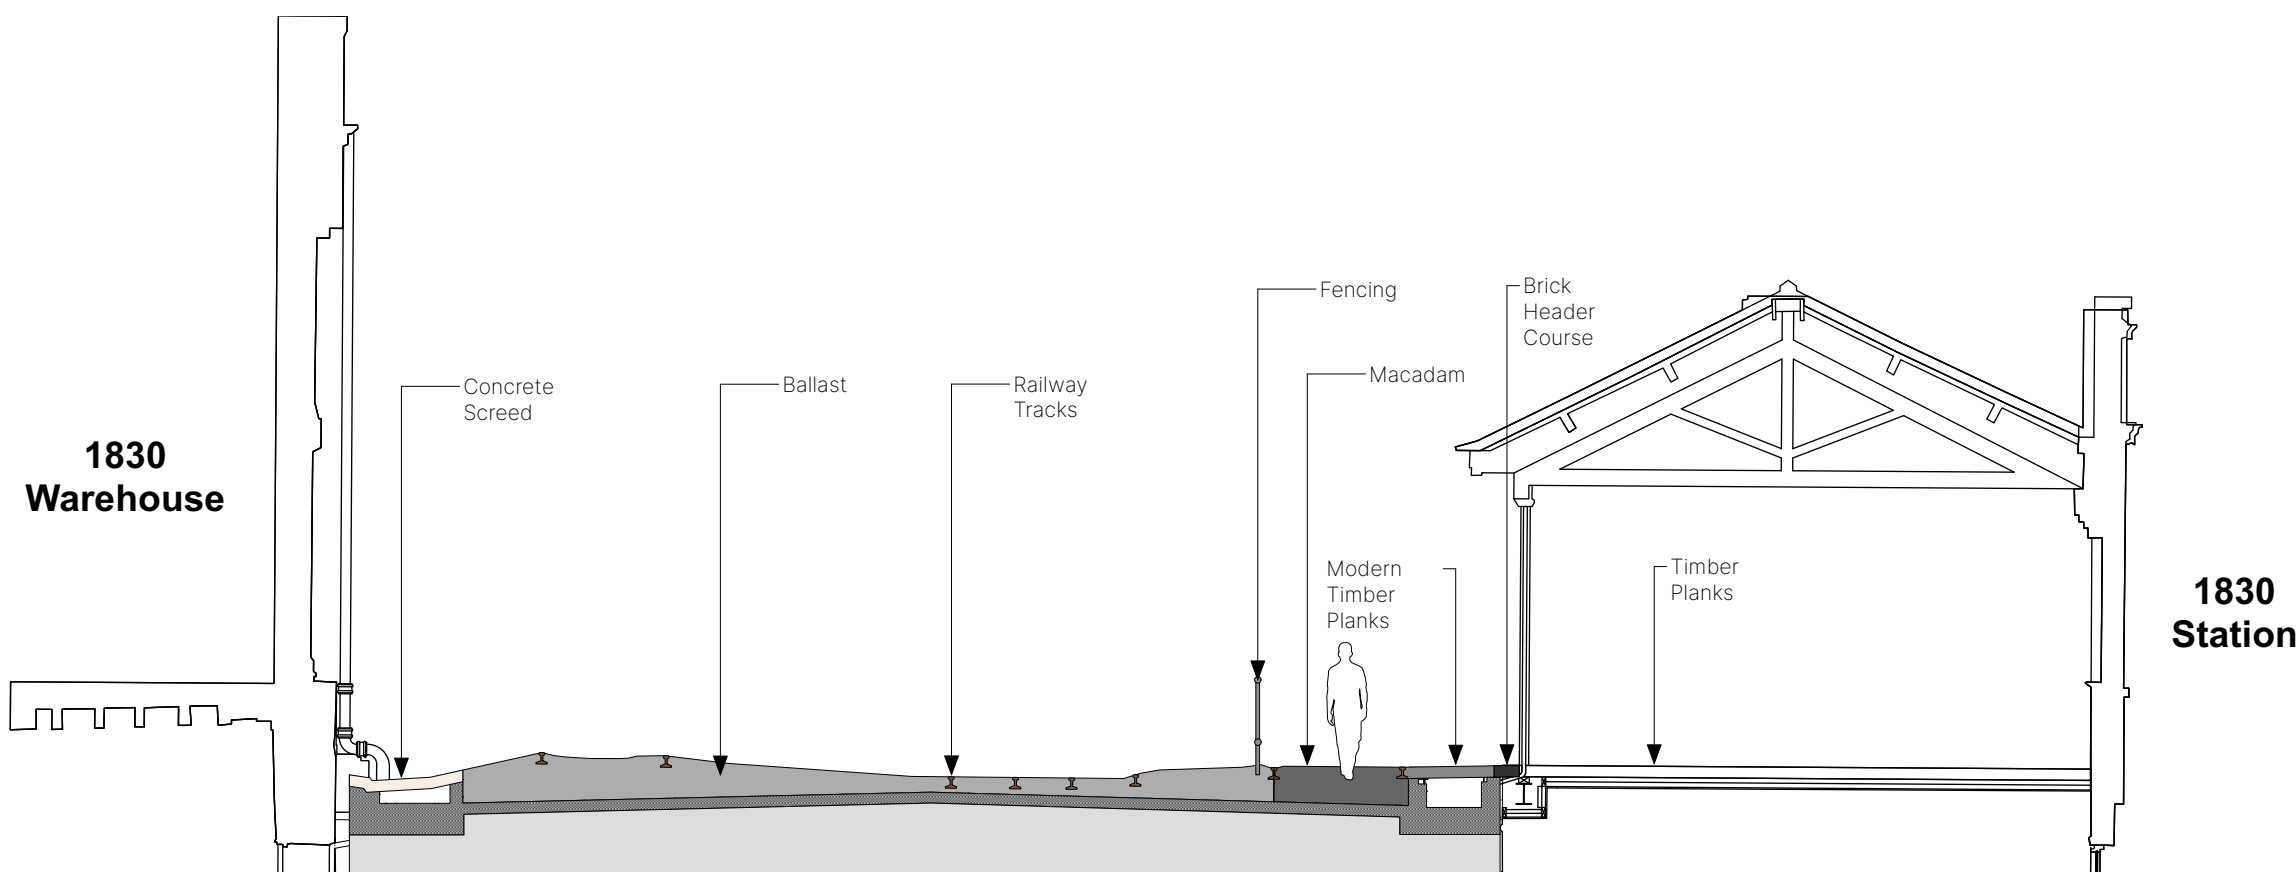


1 Existing Section D-D

Scale: 1:100

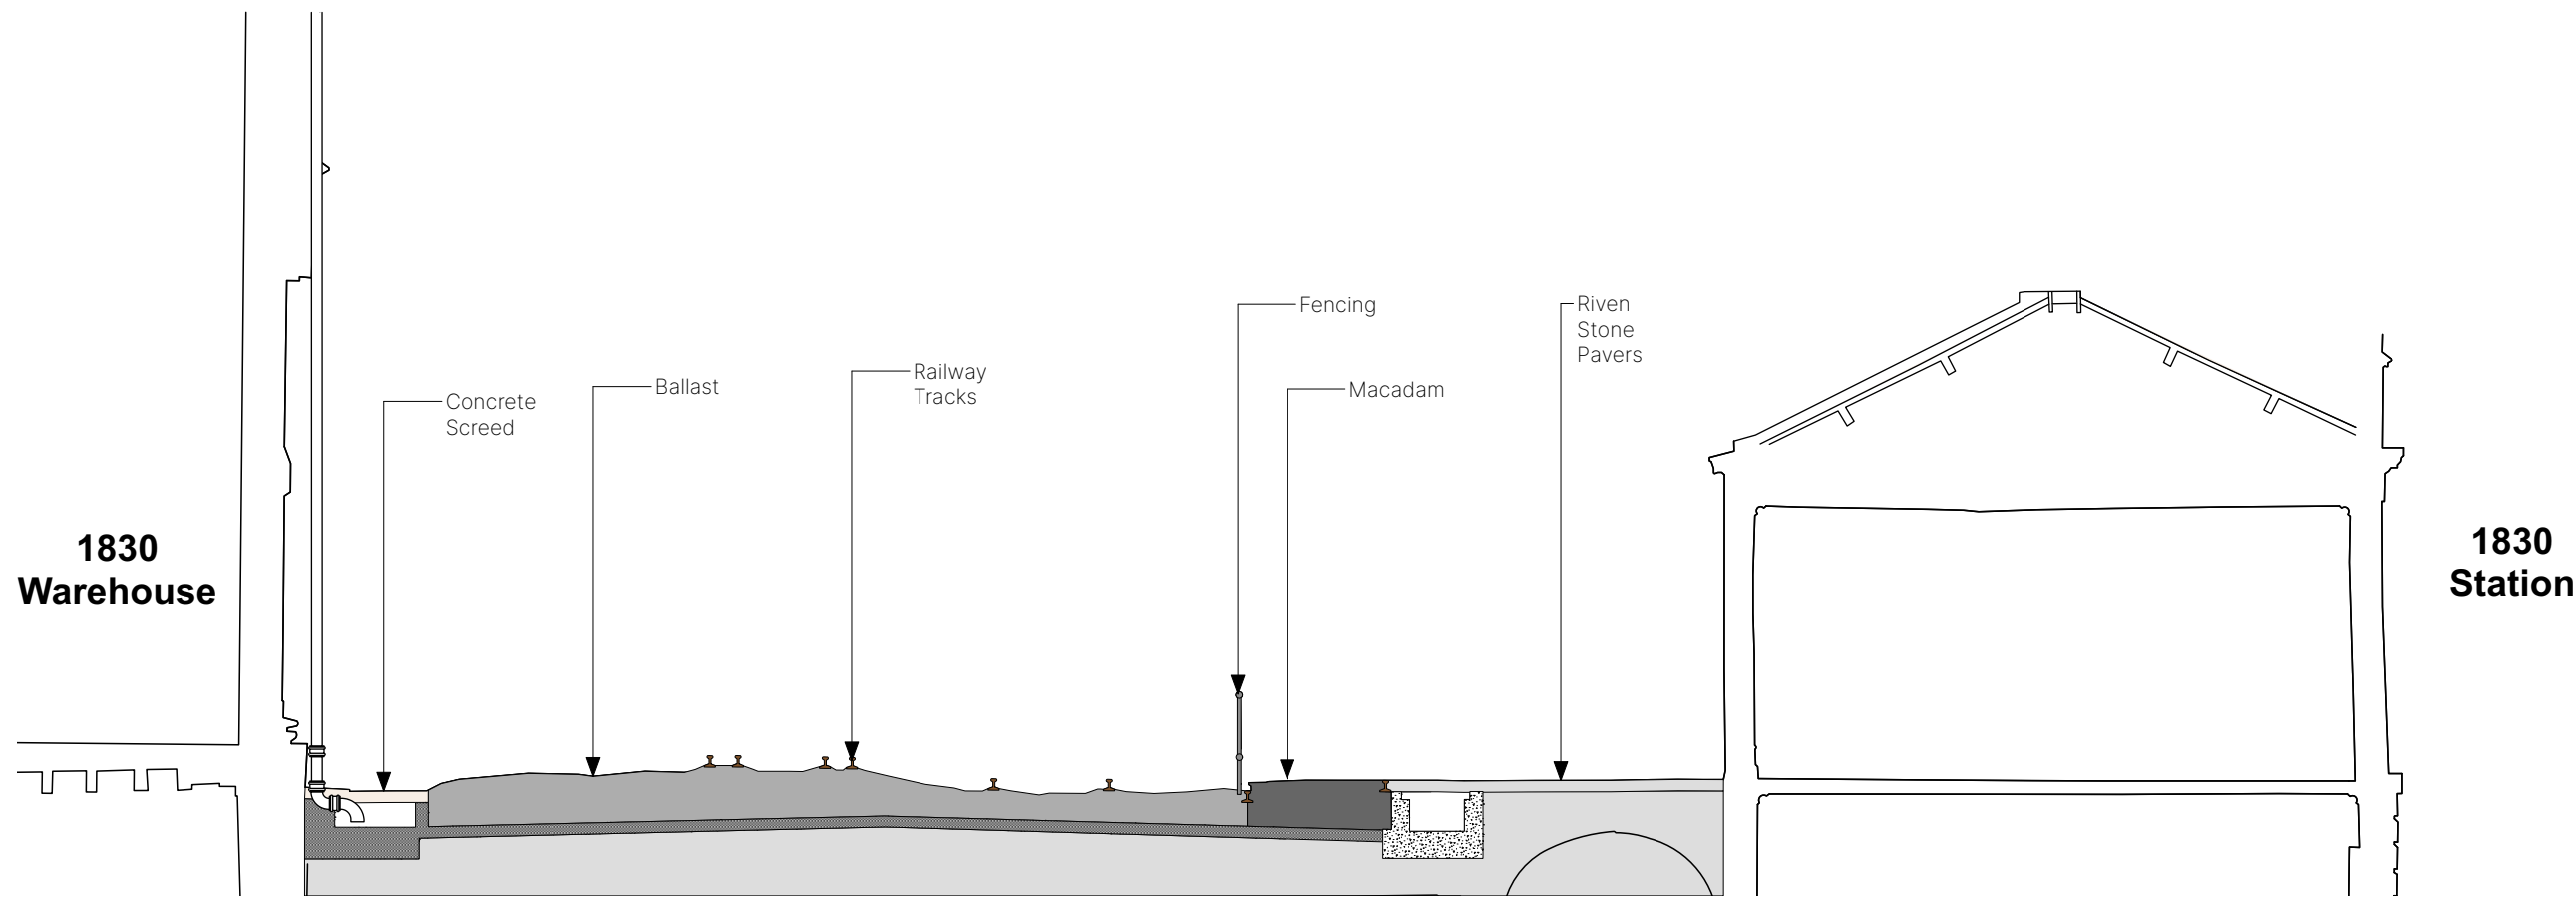


2 Existing Section E-E

Scale: 1:100

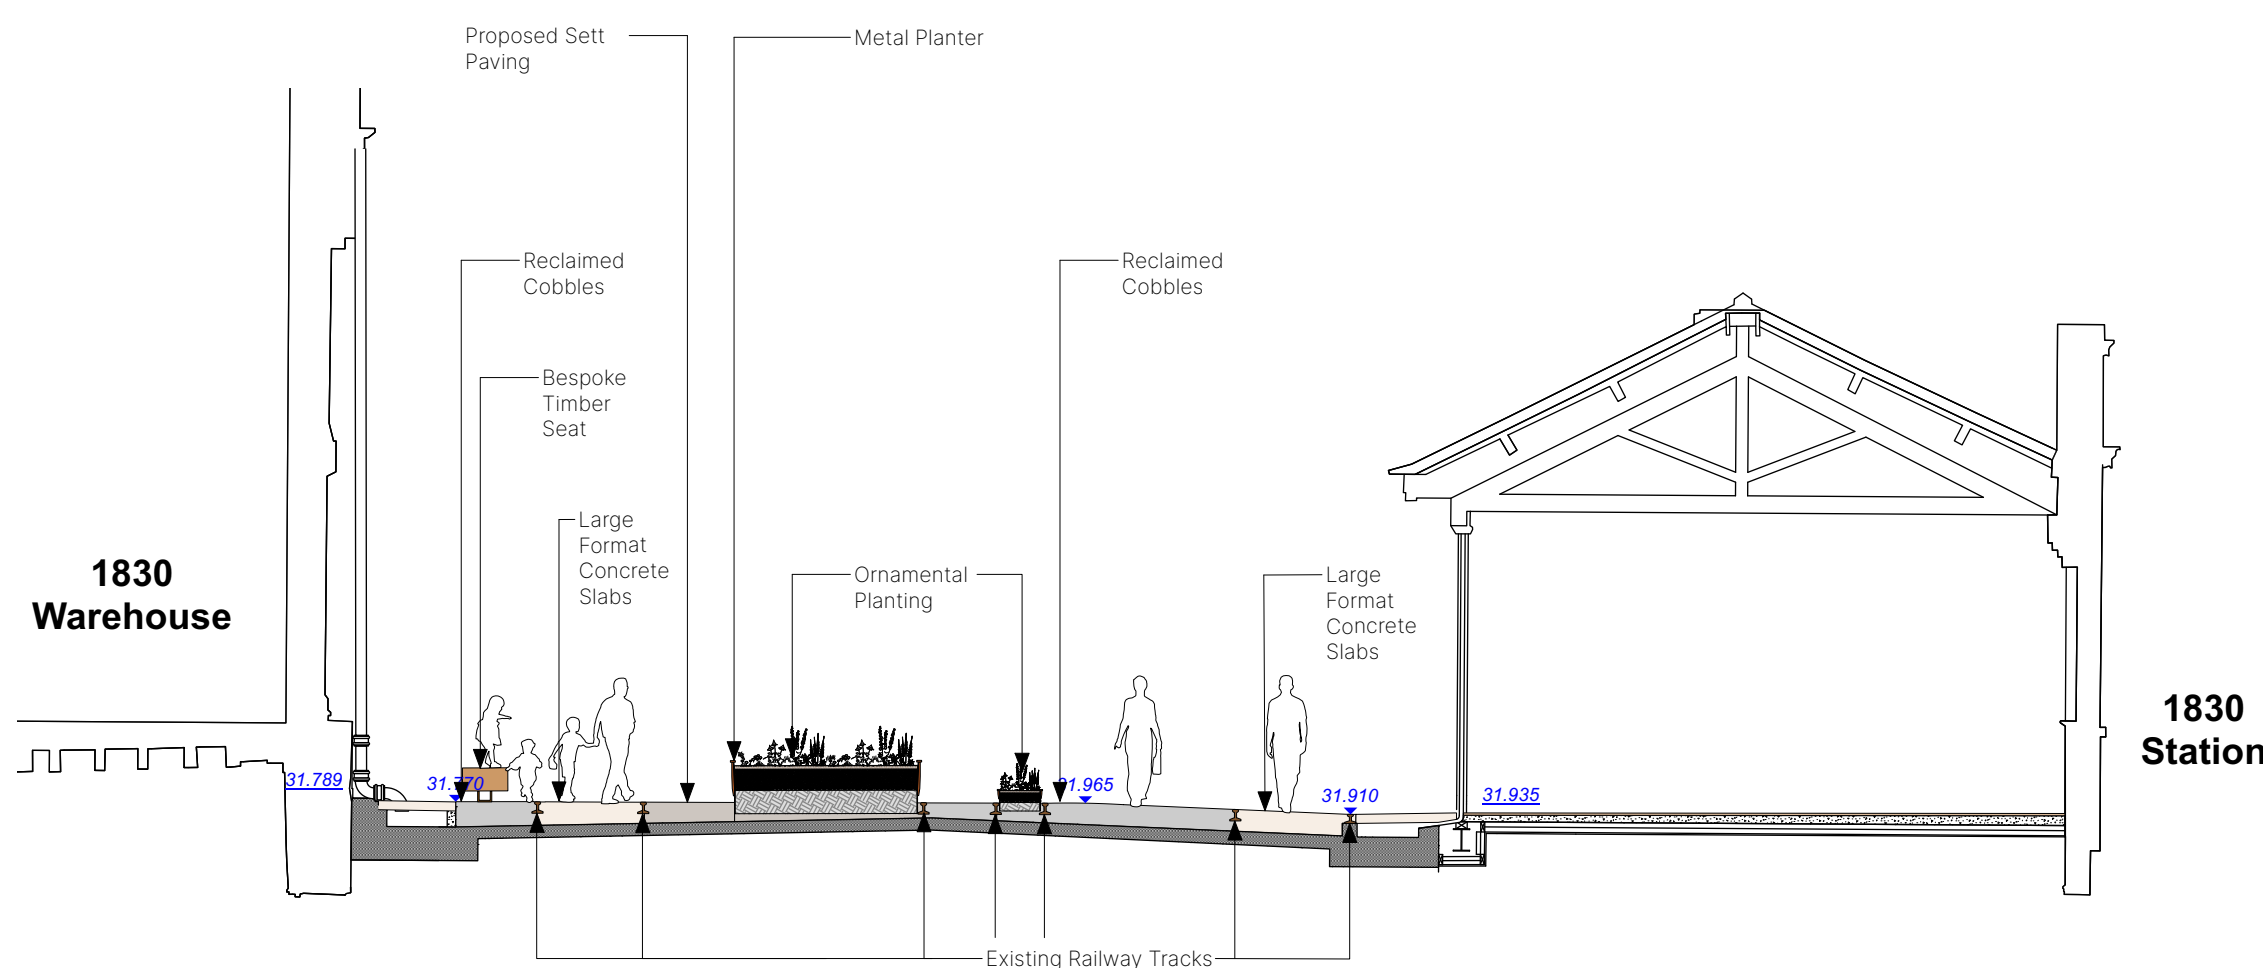

3 Proposed Section D-D

Scale: 1:100

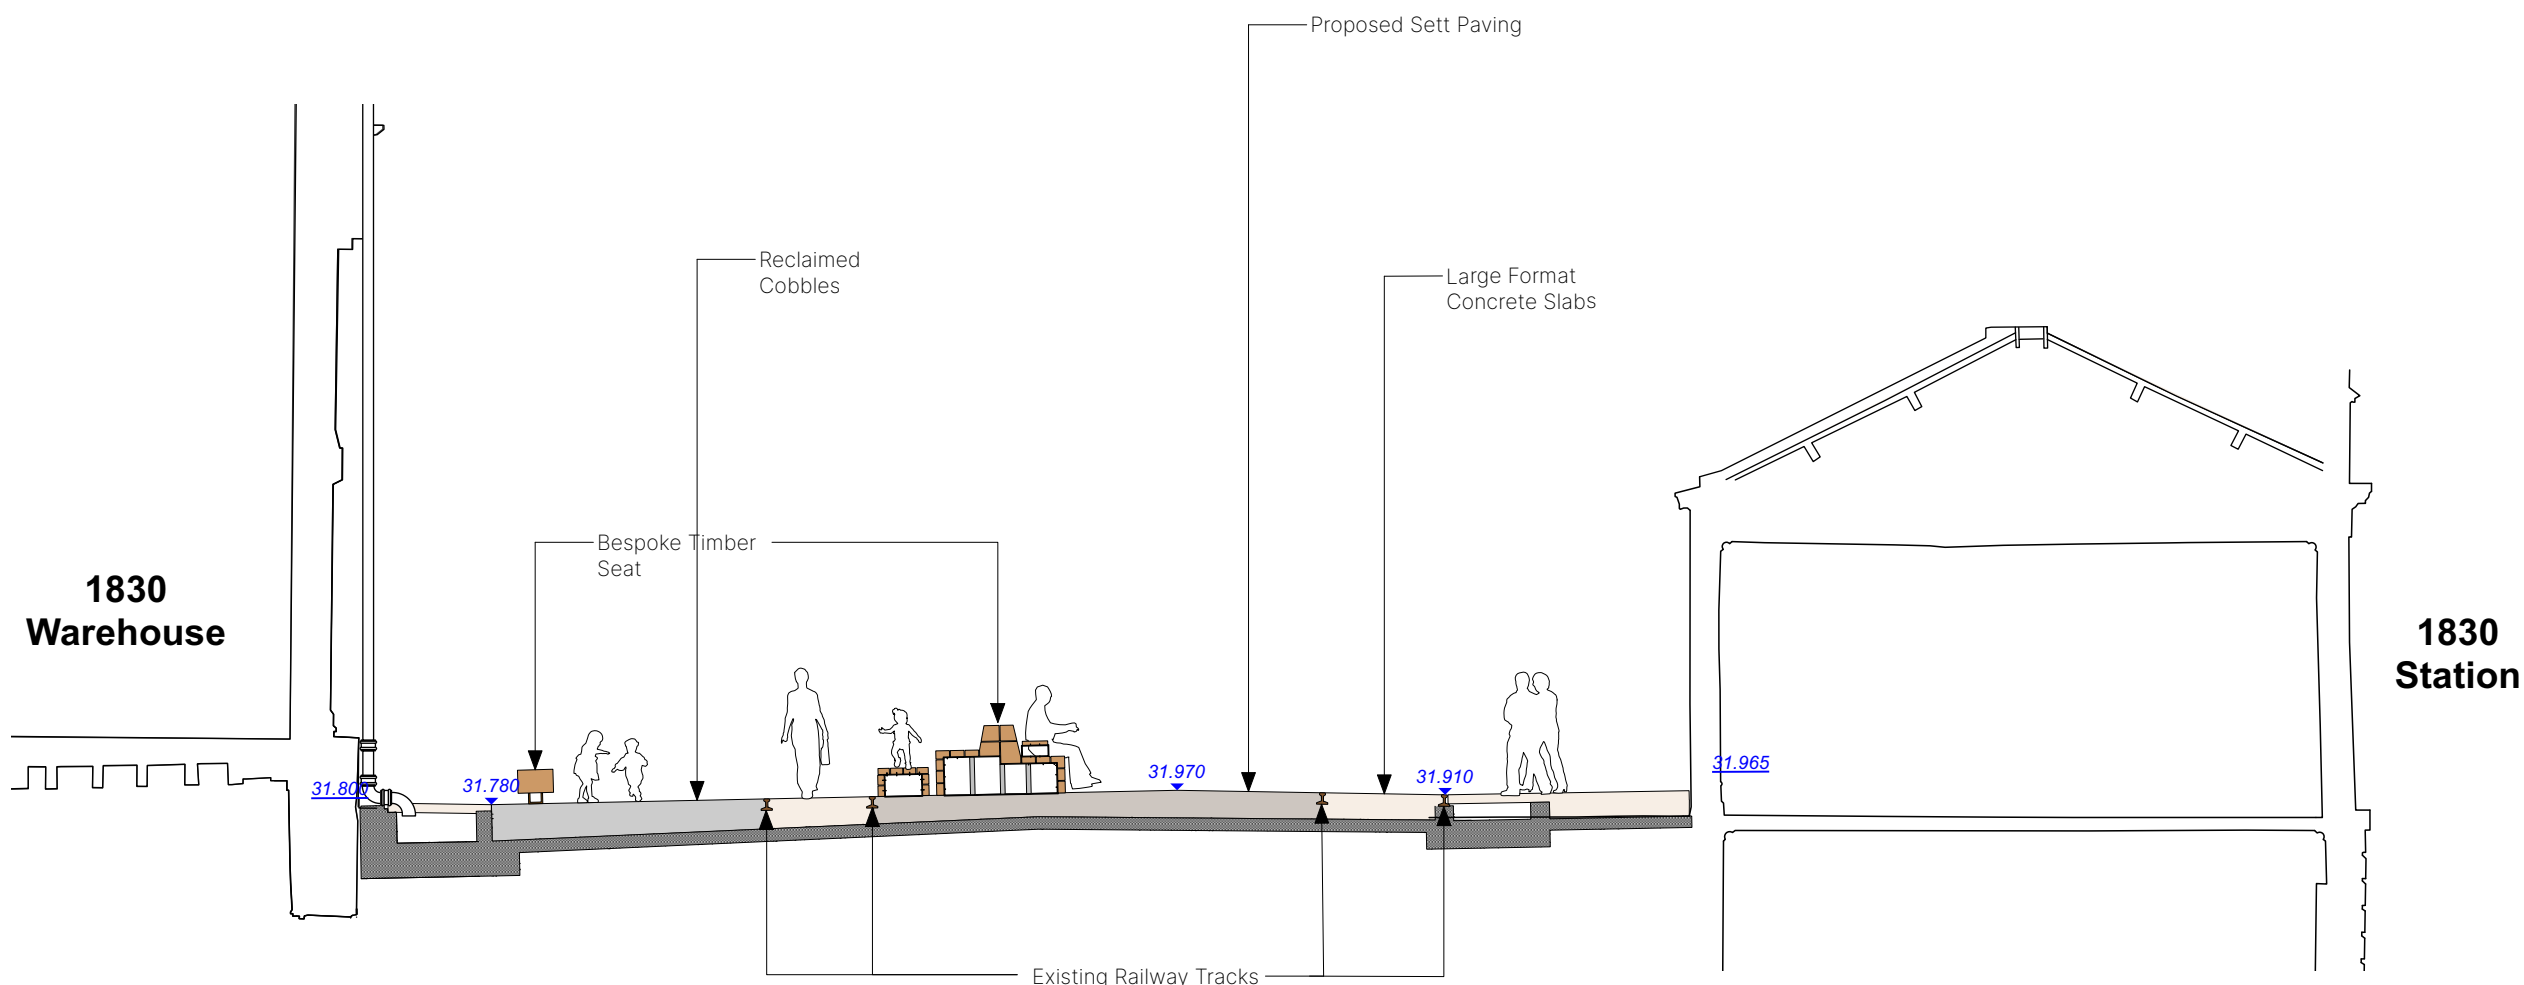

4 Proposed Section E-E

Scale: 1:100



5 Existing Section F-F

Scale: 1:150



6 Proposed Section F-F

Scale: 1:150



P05	08/05/24	Planning Issue	RT	AM
P04	25/04/24	Planning Issue	CS	AM
P03	05/04/24	Planning Issue	CS	AM
P02	08/03/24	Planning Issue	AM	AM
P01	19/01/24	Draft Planning Issue	CS	AM

Revision	Date	Description	Drawn	Apprvd.
----------	------	-------------	-------	---------



Planit I.E. Limited

Manchester | London | Liverpool | Leeds | Standish
E: info@planit-ie.com W: planit-ie.com



MANCHESTER

2 Back Grafton St.,
Altrincham,
WA14 1DY
T: 0161 928 9281

Client Science Museum Group

Project Science Industry Museum

Drg Title Station Approach
Existing and Proposed Sections/Elevation

Created on 1710.23 Created by LK Approved by AM

Scale Varies Size A1 Workstage PLANNING Status

Drg No. 2913-PLA-XX-XX-DR-L-3005 Suitability Revision S4 P05