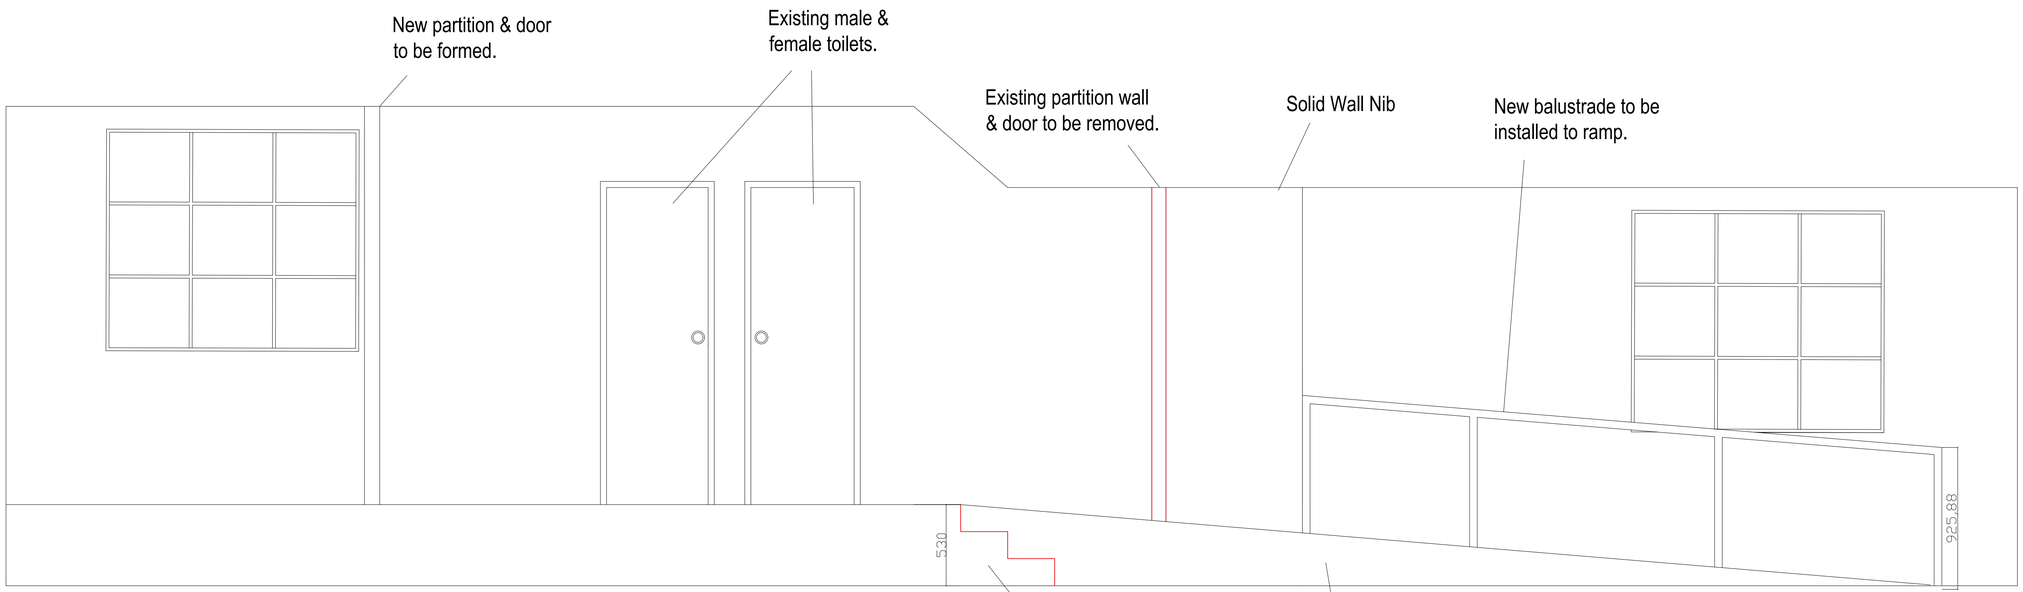


Existing steps to be covered with installation of new ramp.

New ramp to be constructed from timber with an 18mm ply top finished with carpet tile to match existing space.

Rev	Detail Amends	24.04.24	NS
Rev	Description	Date	By

Status:
Approval

Client:
ST JOHNS BUILDINGS BARRISTERS CHAMBERS

Contract:
24A, 26, 28 St Johns Street
Manchester
M3 4DJ

Drawing:
First Floor
Ramp Elevation

Drawing No:	Revision:	Scales:
AI-102	-	1:20@A1
Drawn:	Checked:	Date:
NS	_	24.04.24

Redbridge
1 Stockport Road
Marple
Stockport SK6 6BD
Tel : 0161 236 4321
www.redbridge-interiors.co.uk

AIS Association of Interior Specialists member

This drawing is the property of Redbridge Interiors Ltd. Copyright is reserved by them and the drawing is issued on the condition that it is not reproduced, copied, retained or disclosed to any unauthorised person's either wholly or in part without the prior written consent of Redbridge Interiors Ltd.

Do not scale from this drawing. All Dimensions to be checked on site. Figured dimensions to be taken in preference to those scaled and are show in millimetres unless otherwise annotated.

Read in conjunction with all other drawings and specification spreadsheet.