



MANCHESTER FORT

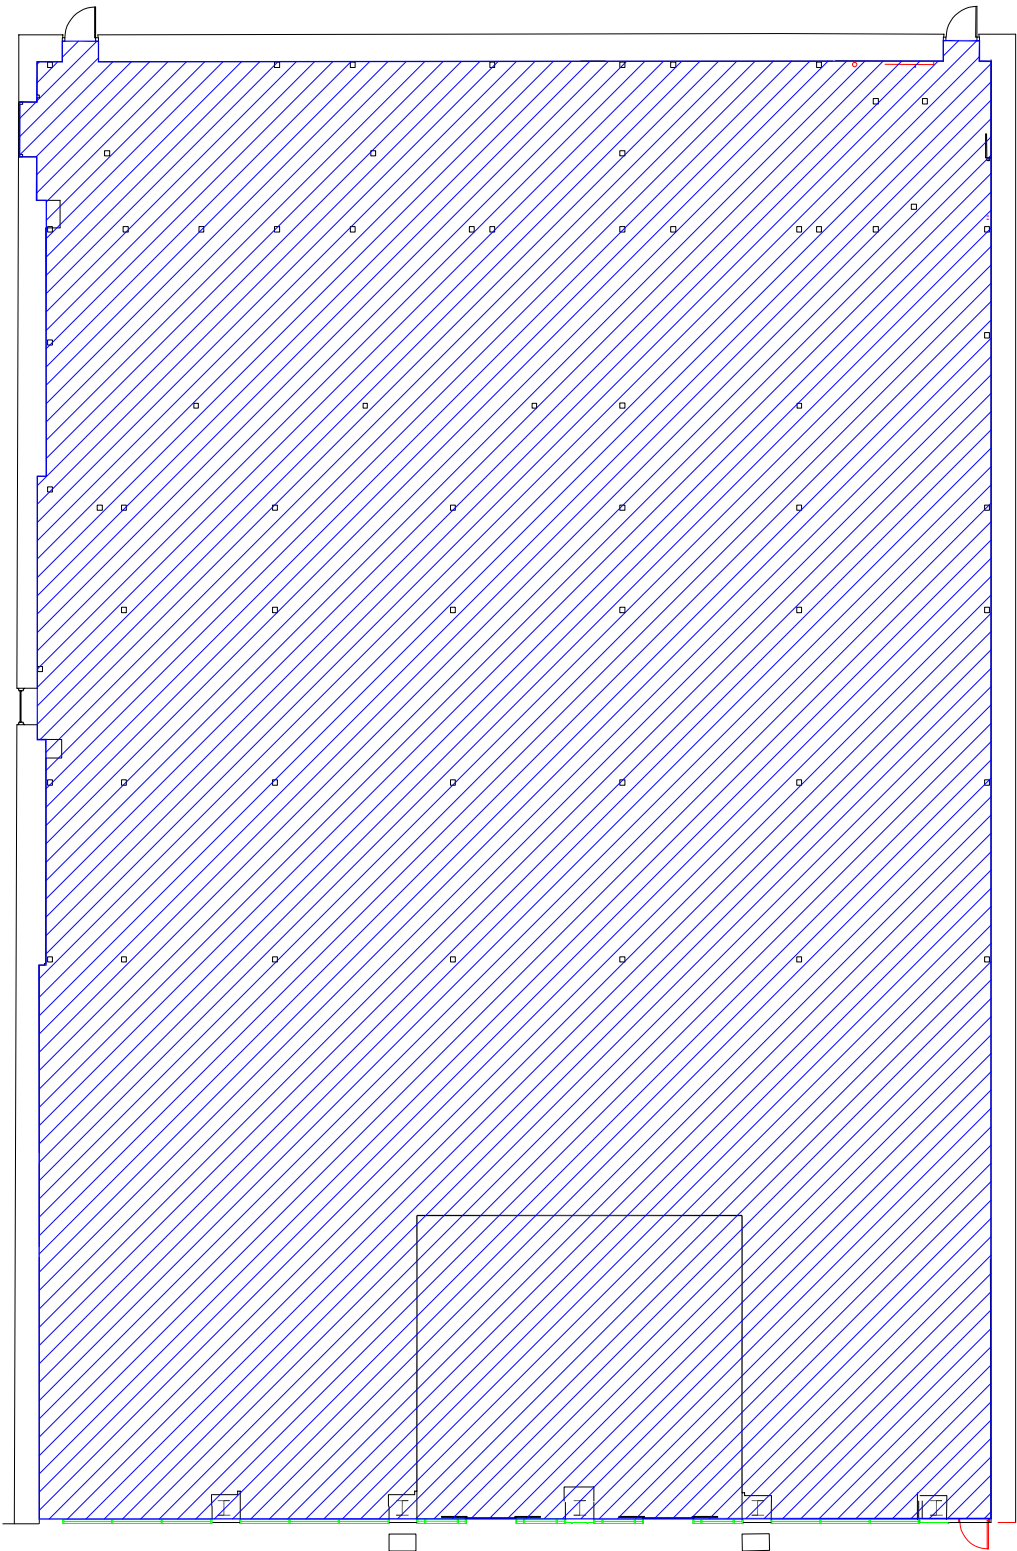

Ground Floor

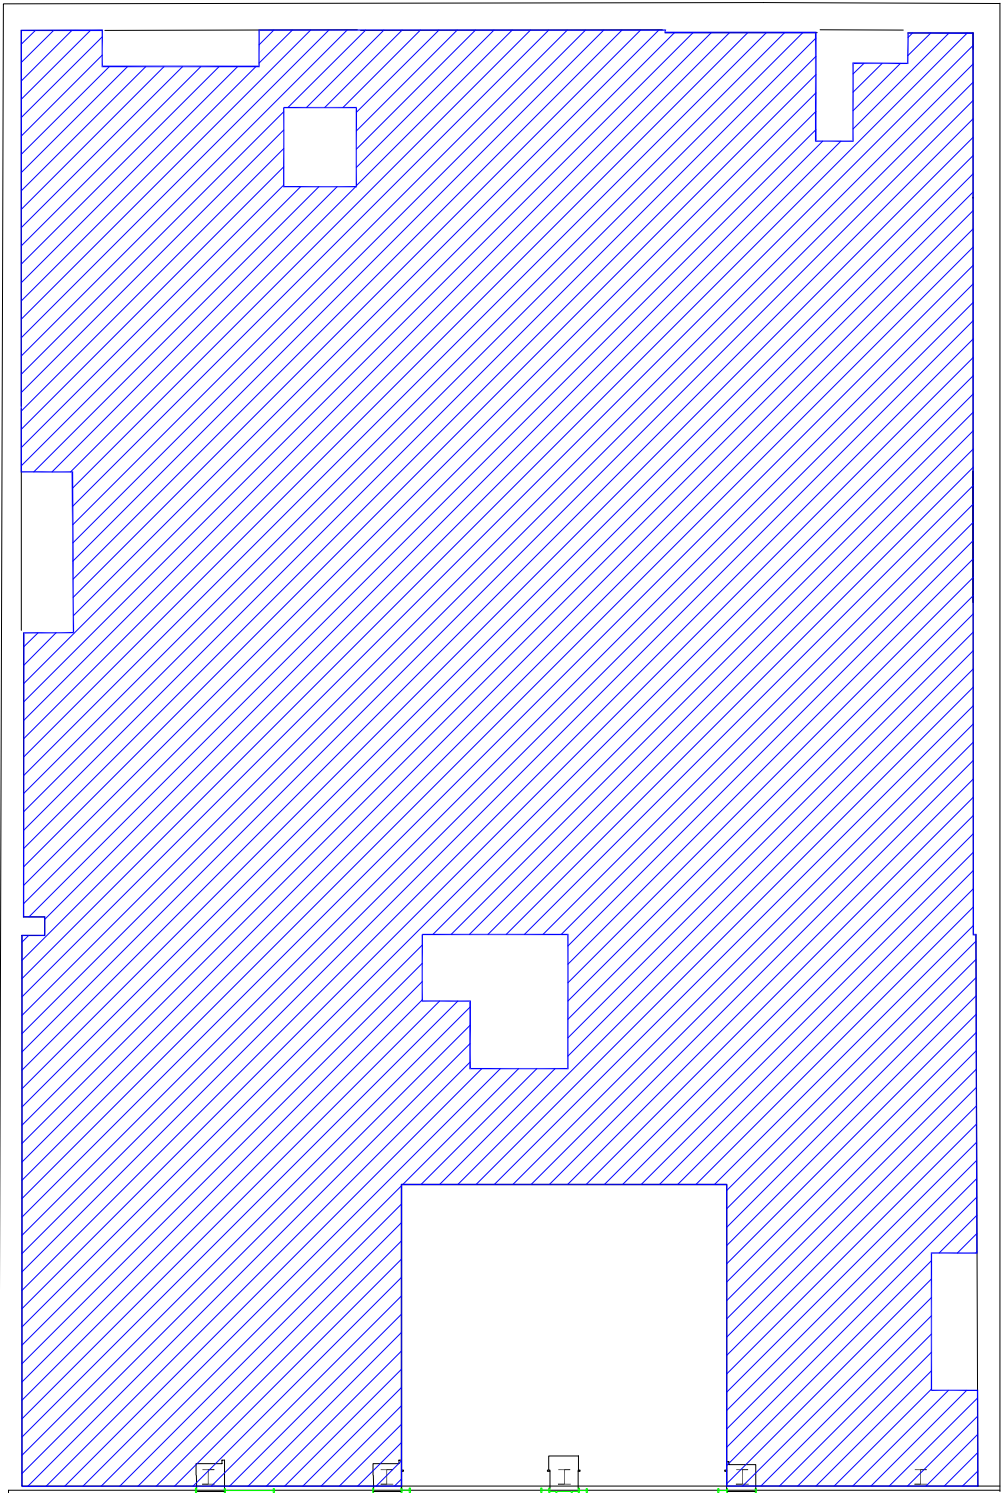

First Floor

PROPOSED LAYOUT

GROUND FLOOR GROSS AREAS	1,672 m ²	20,150 sqft
FIRST FLOOR GROSS AREAS	1,674 m ²	18,019 sqft
TOTAL GROSS AREAS	3,346 m ²	38,169 sqft
PROJECT: MANCHESTER FORT		
TITLE: PROPOSED LAYOUT / AREAS		
JOB NO: MAN 001	DRAWING NO: 001	REVISION: -
23/01/24	SCALE: 1 : 100 at A0	DRAWN: AL