

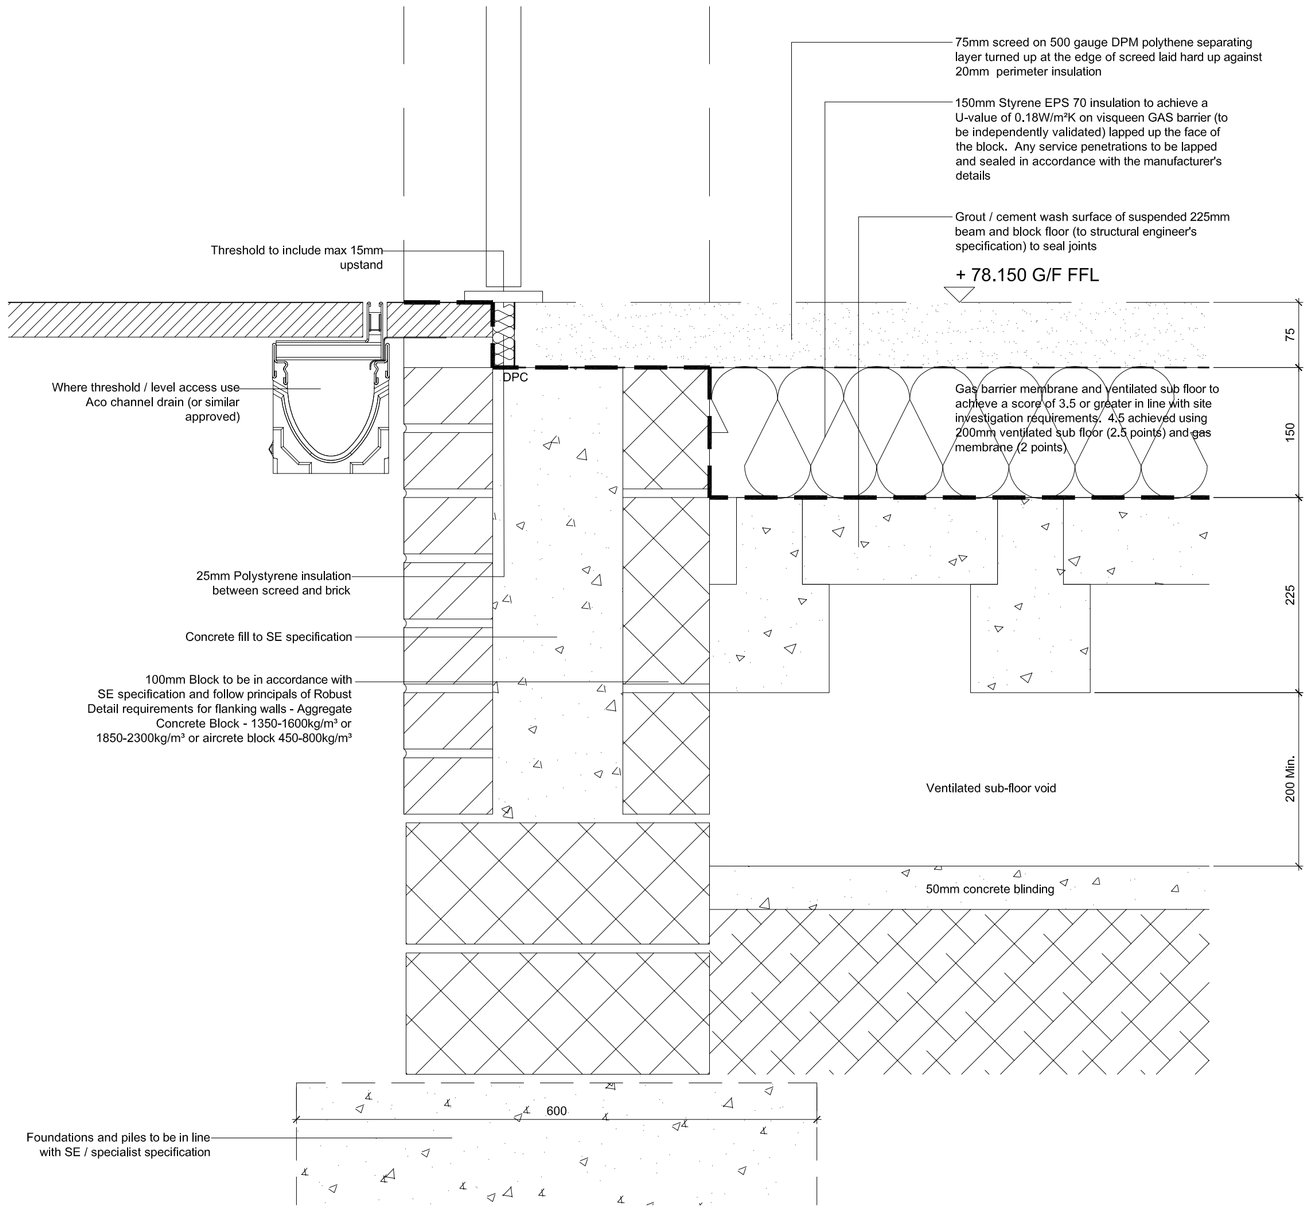



Ground Floor External Wall - Level Threshold

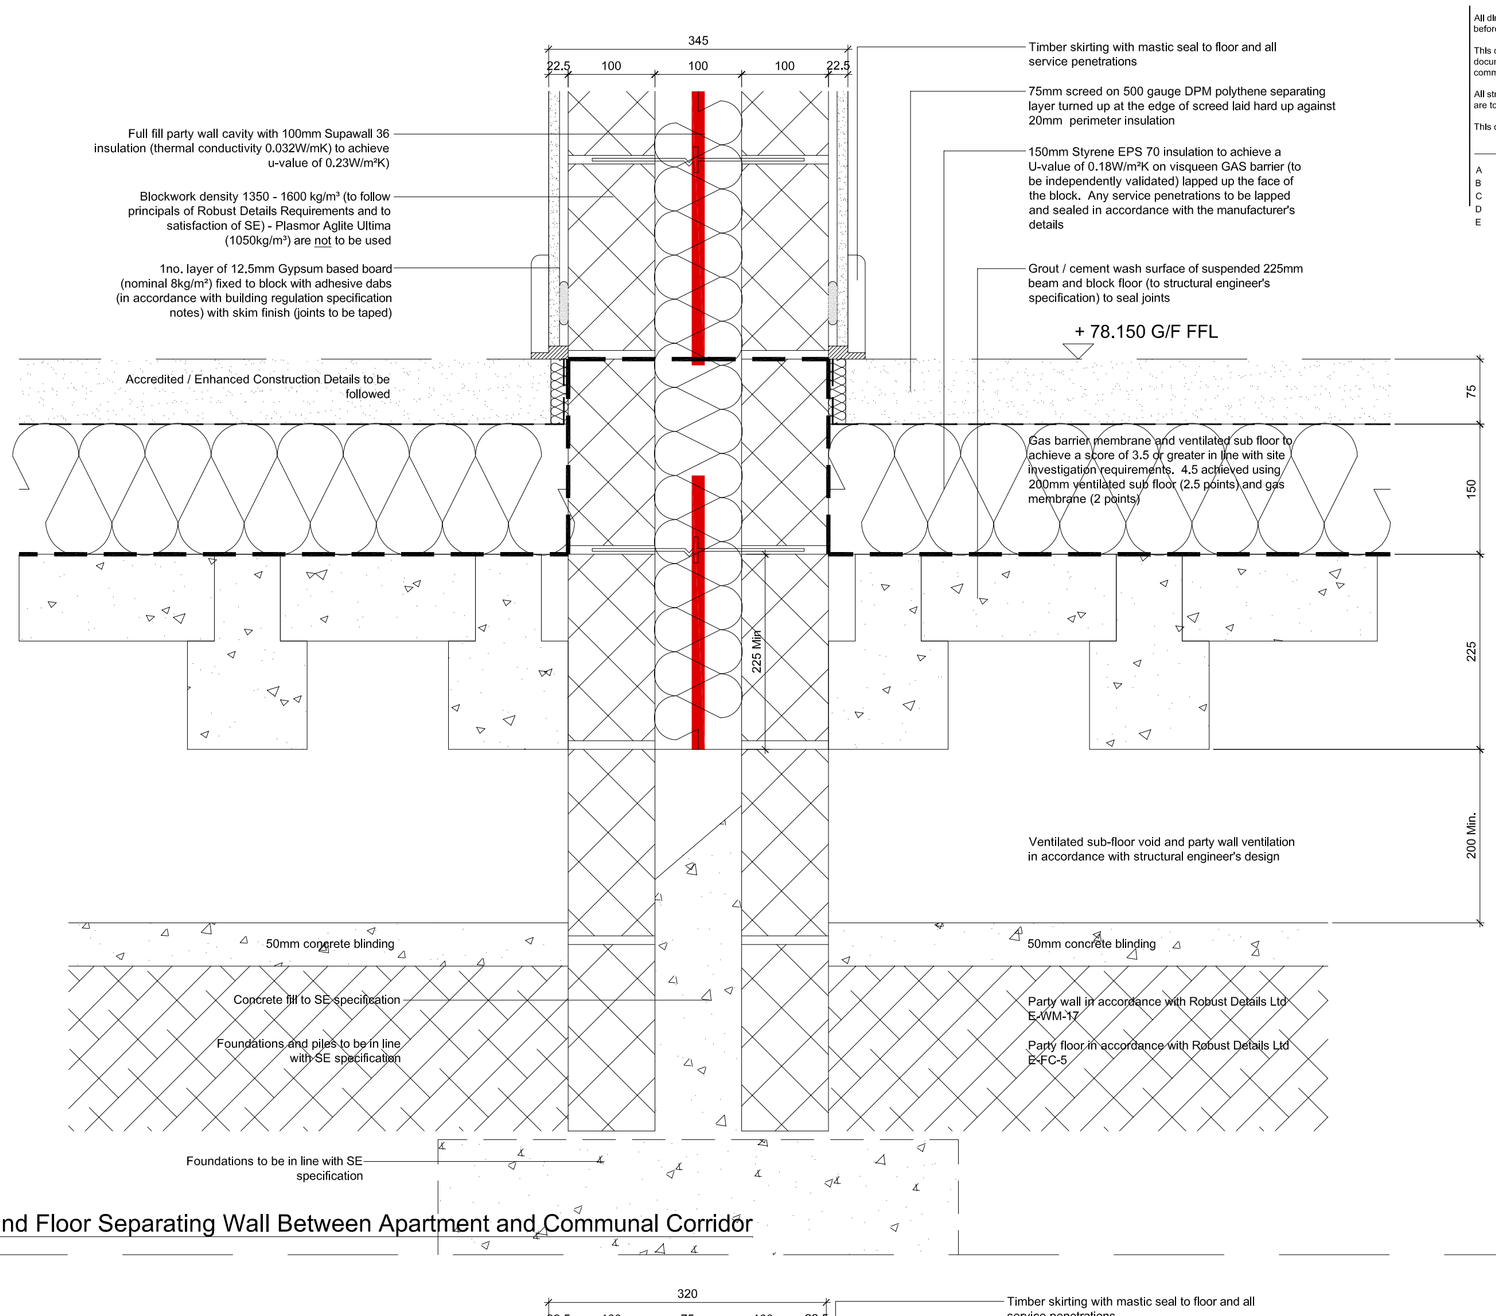

Ground Floor Separating Wall Between Apartment and Communal Corridor

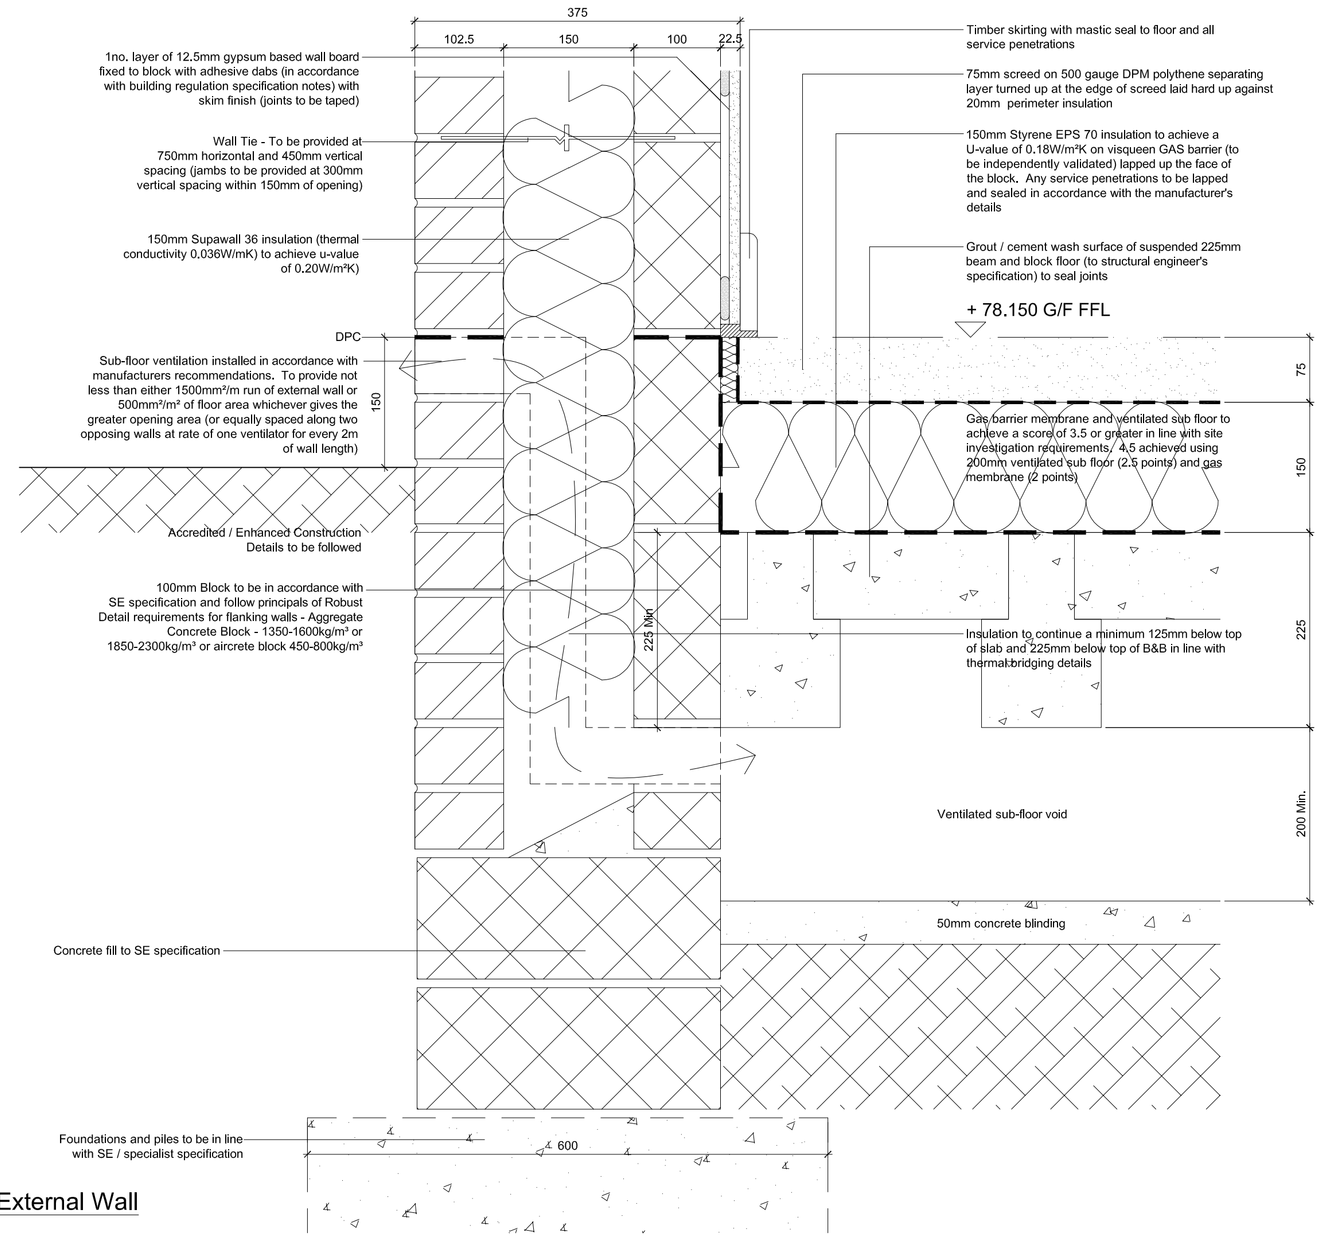

Ground Floor External Wall

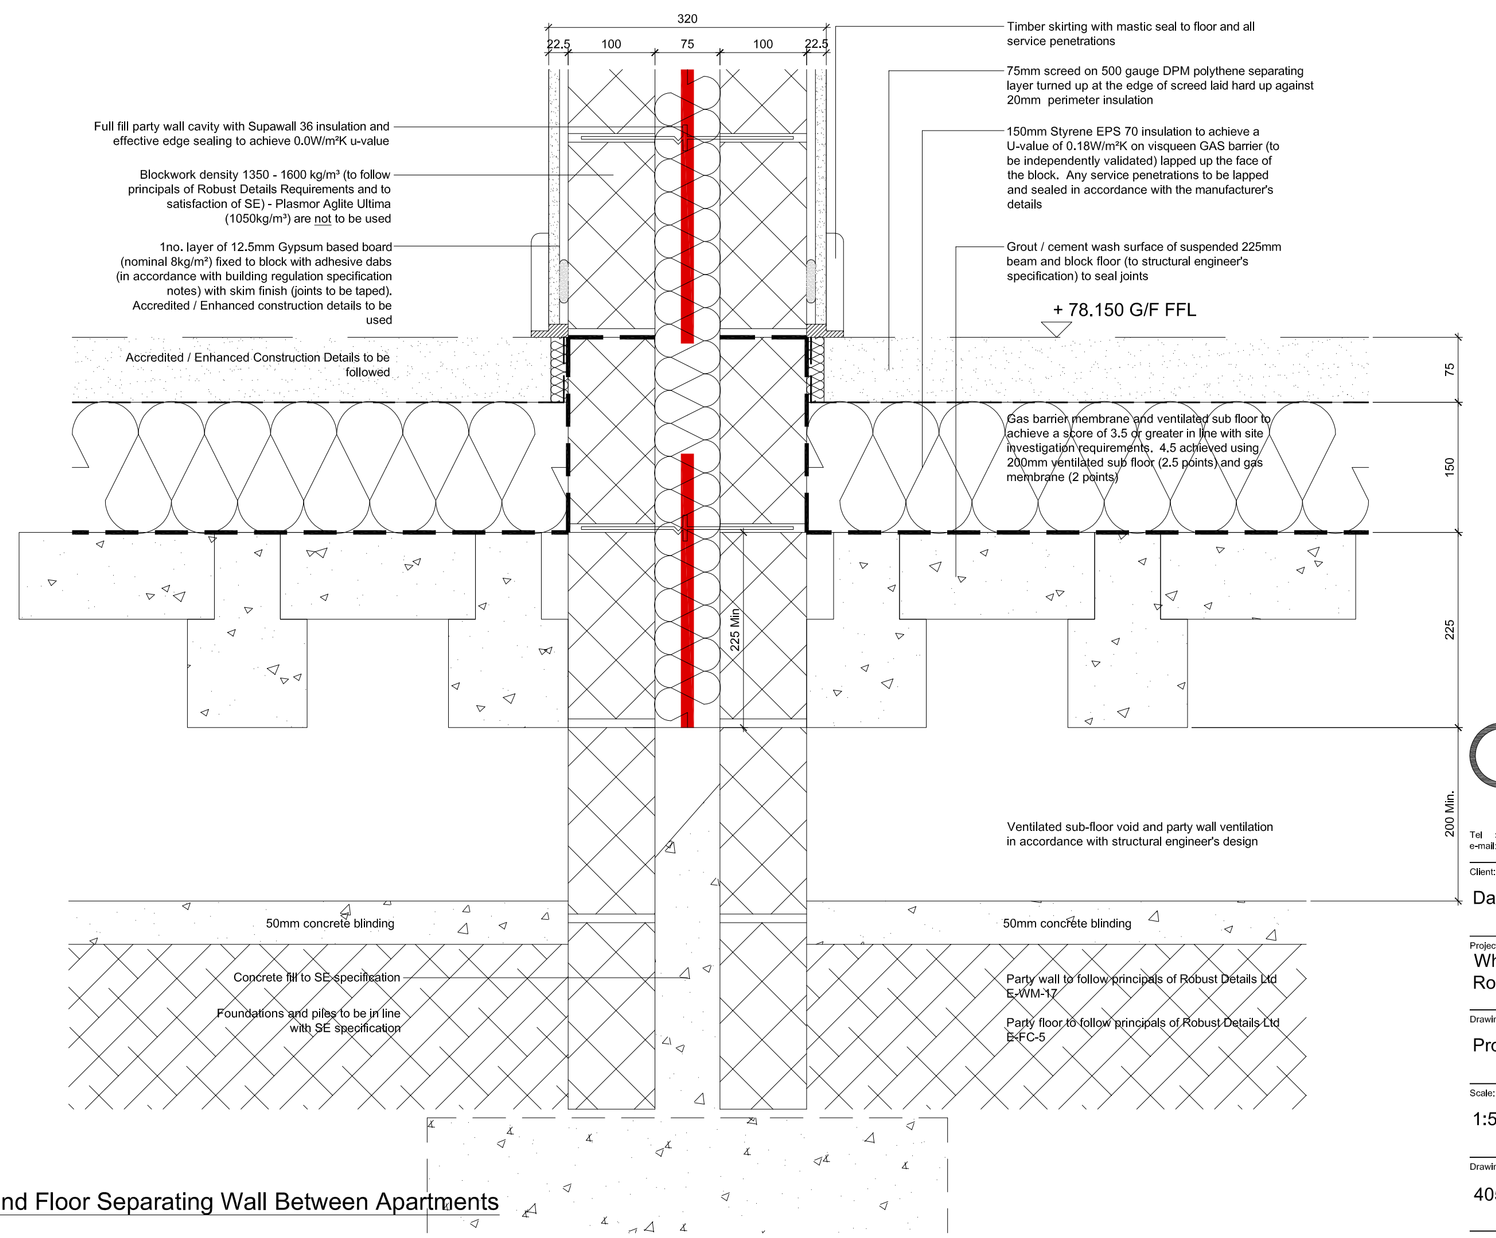

Ground Floor Separating Wall Between Apartments

All dimensions are to be checked on site, any discrepancies are to be reported to the Architect before work commences. Do not scale from this drawing.

This drawing is to be read in conjunction with all relevant consultants and specialists drawings / documents, any discrepancies are to be reported to the Architect before the affected work commences.

All structural components shown are indicative only. Details / calculations of structural members are to be provided by the Structural Engineer.

This drawing is copyright.

A	Specification updated	06/10/2023
B	Updated in line with thermal bridging detail requirements	12/10/2023
C	Specification updated	16/10/2023
D	Specification updated	06/11/2023
E	Points scoring note in line with site investigation requirements included	06/12/2023

Grays Architecture Limited
Park 287, Office 1, Chaddock Lane
Boothstown, Worsley,
Manchester, M28 1DU
Tel : 0161 848 7263
e-mail: mail@graysarchitecture.co.uk

Client:
Dappa Homes Ltd

Project:
Whitehouse Club 24no Apartments, Middleton Road, Crumpsall, M8 4JZ

Drawing Title:
Proposed Details

Scale: 1:5 @ A1

Date: October 2023

Drawing No: 4050 / 450

Revision: E