
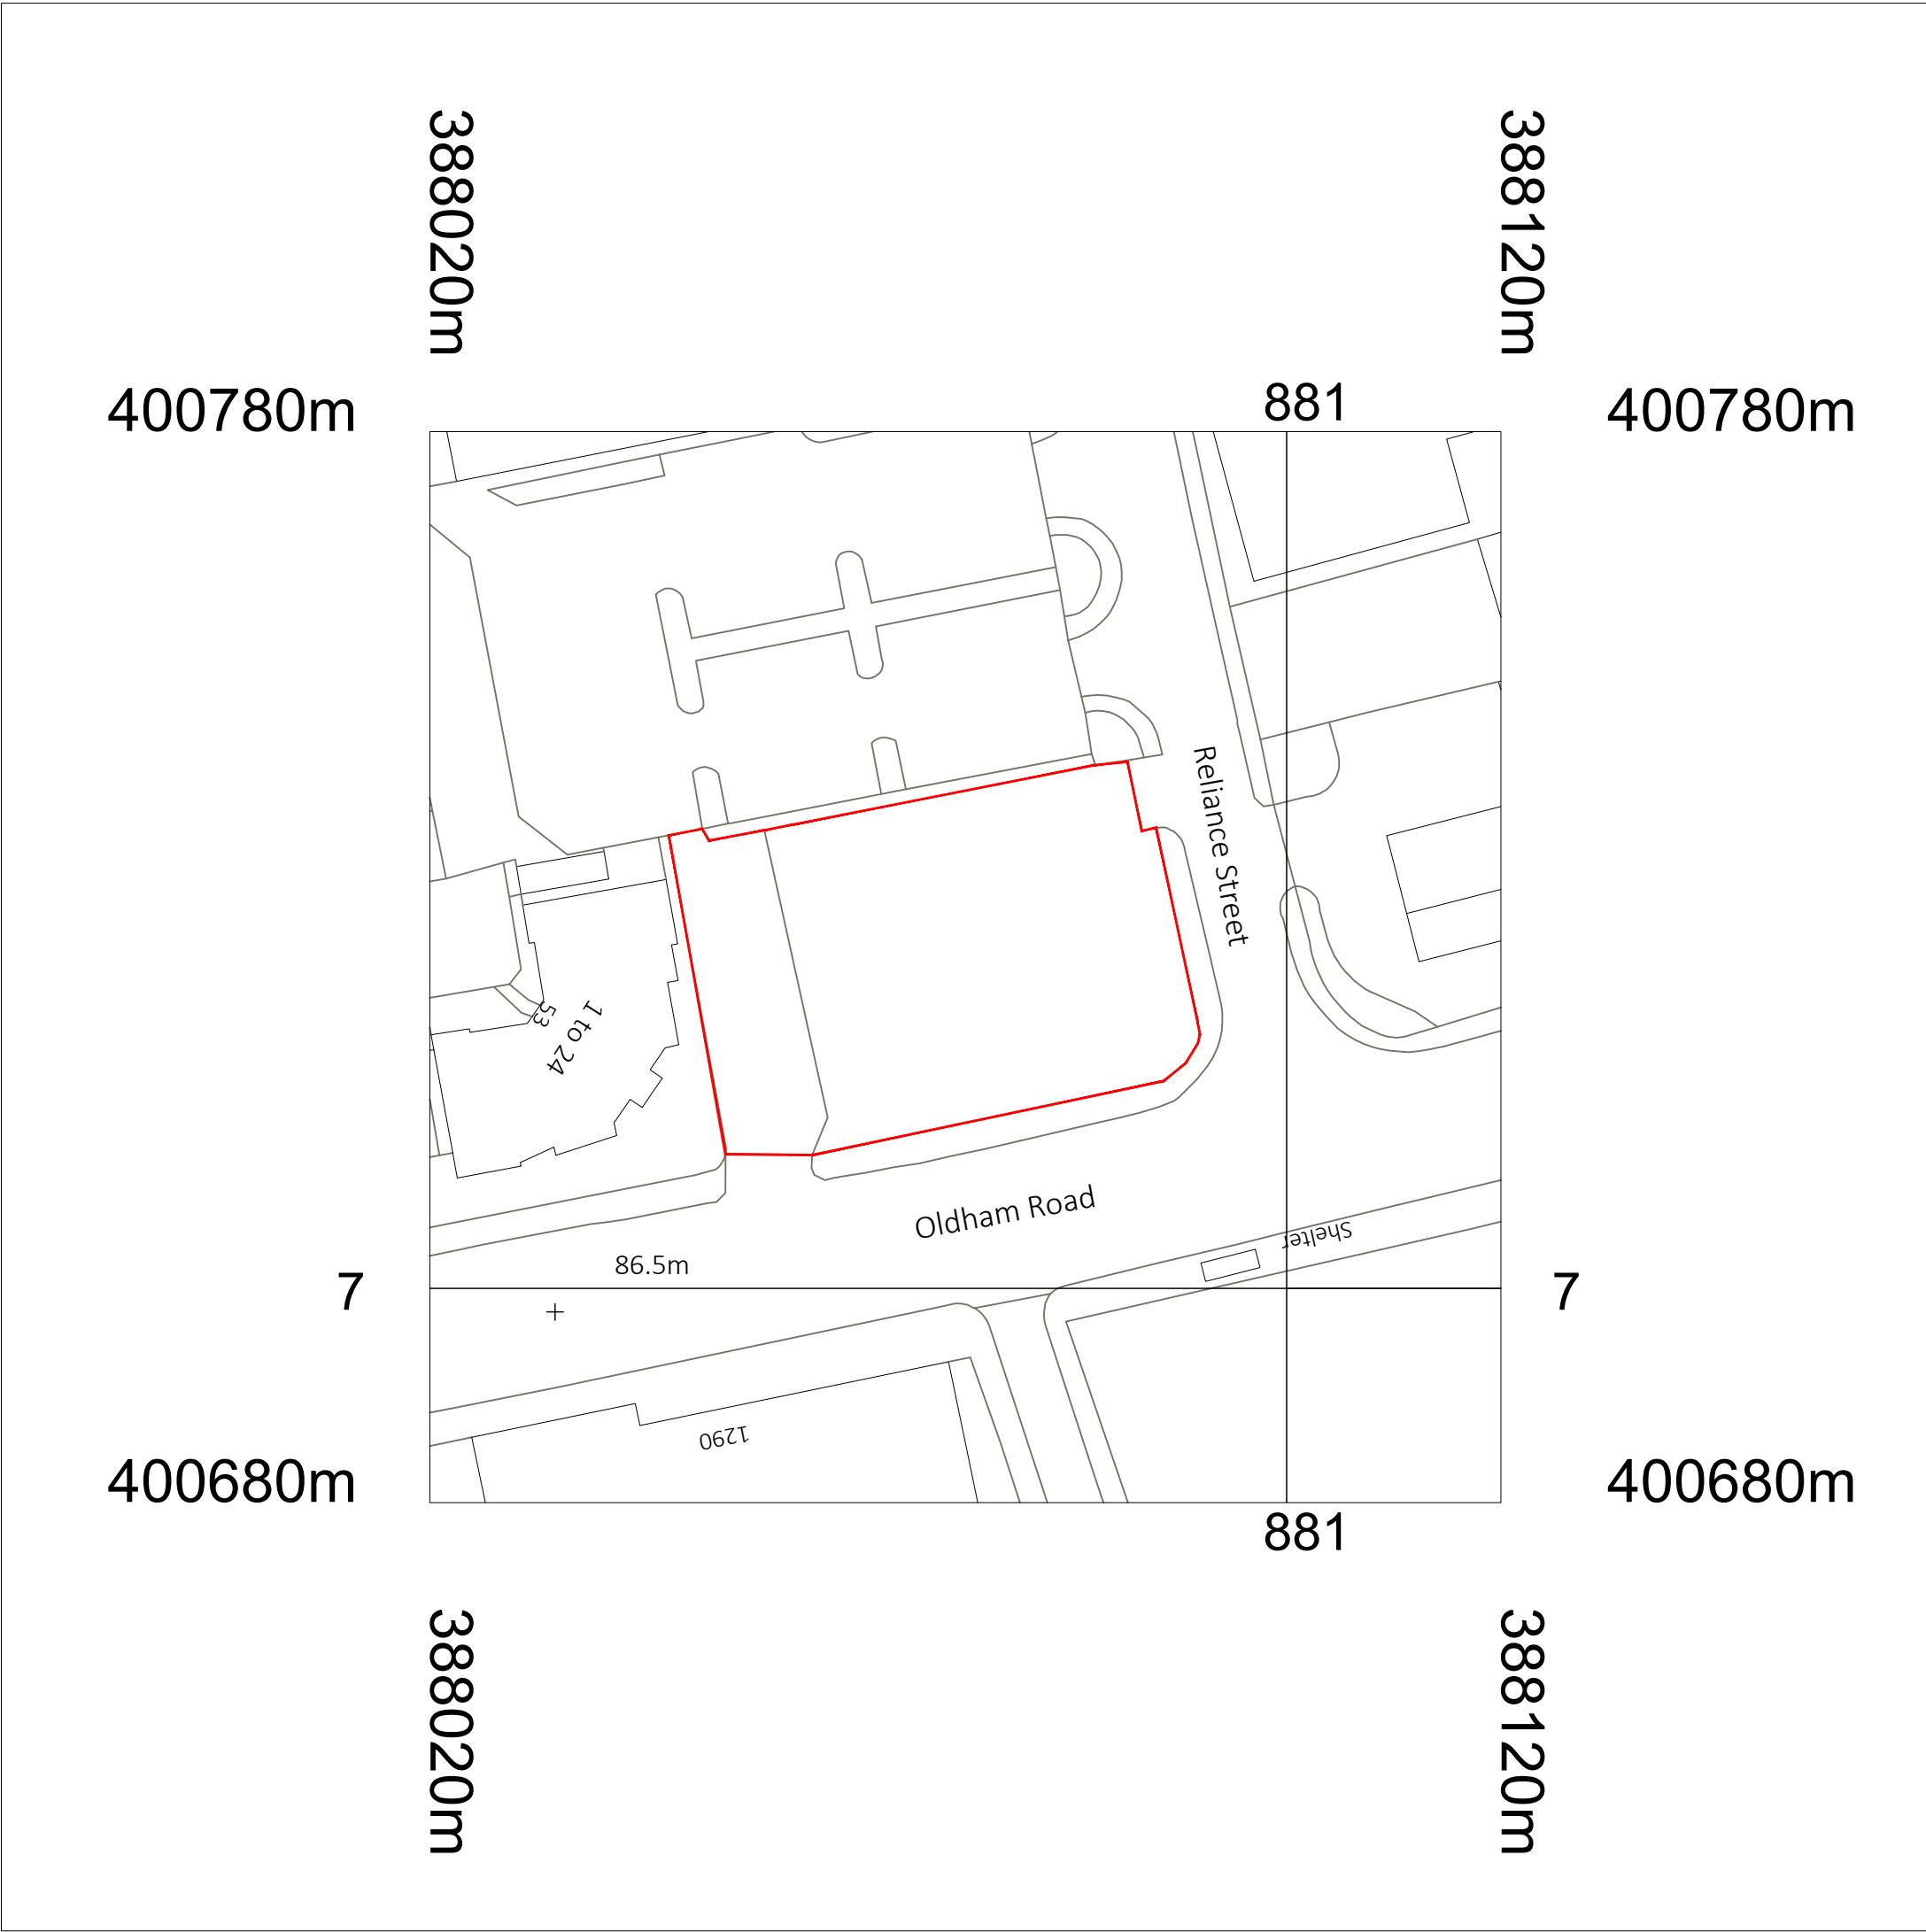


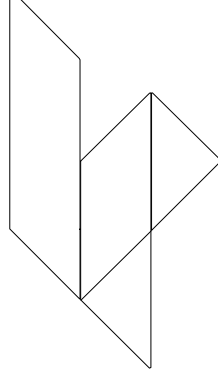

2022.11.29		ISSUE Planning		LL		EL				
rev	date	description			revised by		audited by			
stage	drawing title			suitability code						
PLANNING		Site Location Plan			XX					
		CONTRACTORS ARE NOT TO SCALE DIMENSIONS FROM THIS DRAWING								
		LIPTON PLANT ARCHITECTS			University House 53-55 East Road London N1 6AH client Be.EV		T +44 (0)20 7288 1333			
							F +44 (0)20 7288 0333			
							E mail@lparchitects.co.uk W www.lparchitects.co.uk			
				project Reliance Street Oldham						
THIS DRAWING IS COPYRIGHT										
scale	drawn by	audited by	job no	originator	zone	level	type	role	dwg no	revision
1:1250 @A3	LL	EL	596	LPA	ZZ	GR	DR	P1	3.0000	P1