



EXISTING

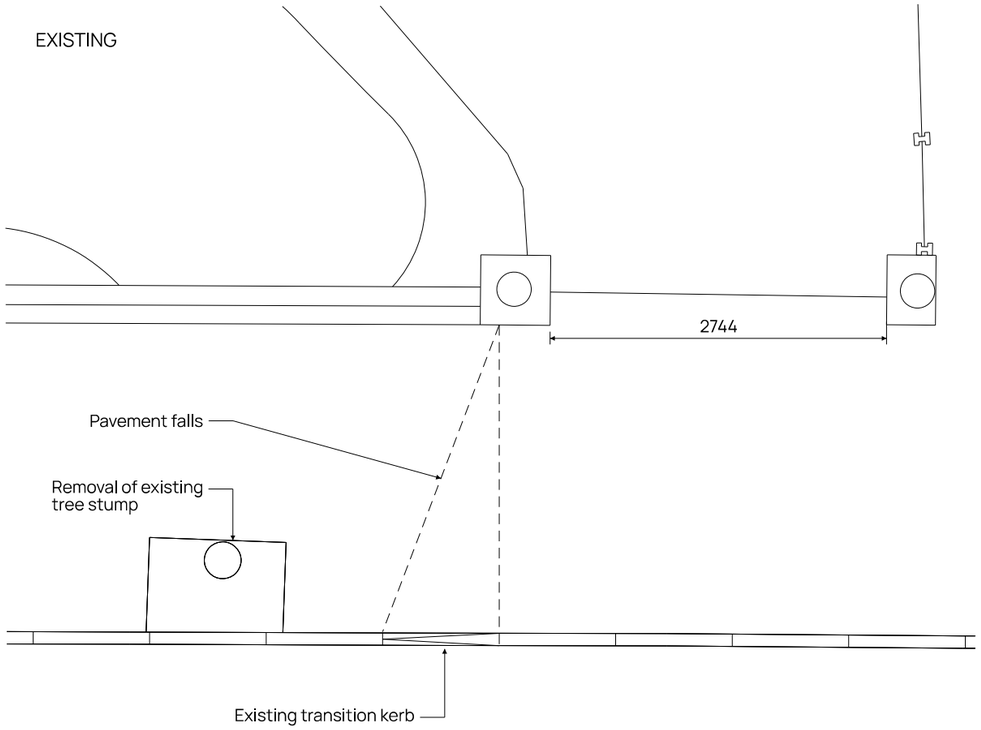


PROPOSED

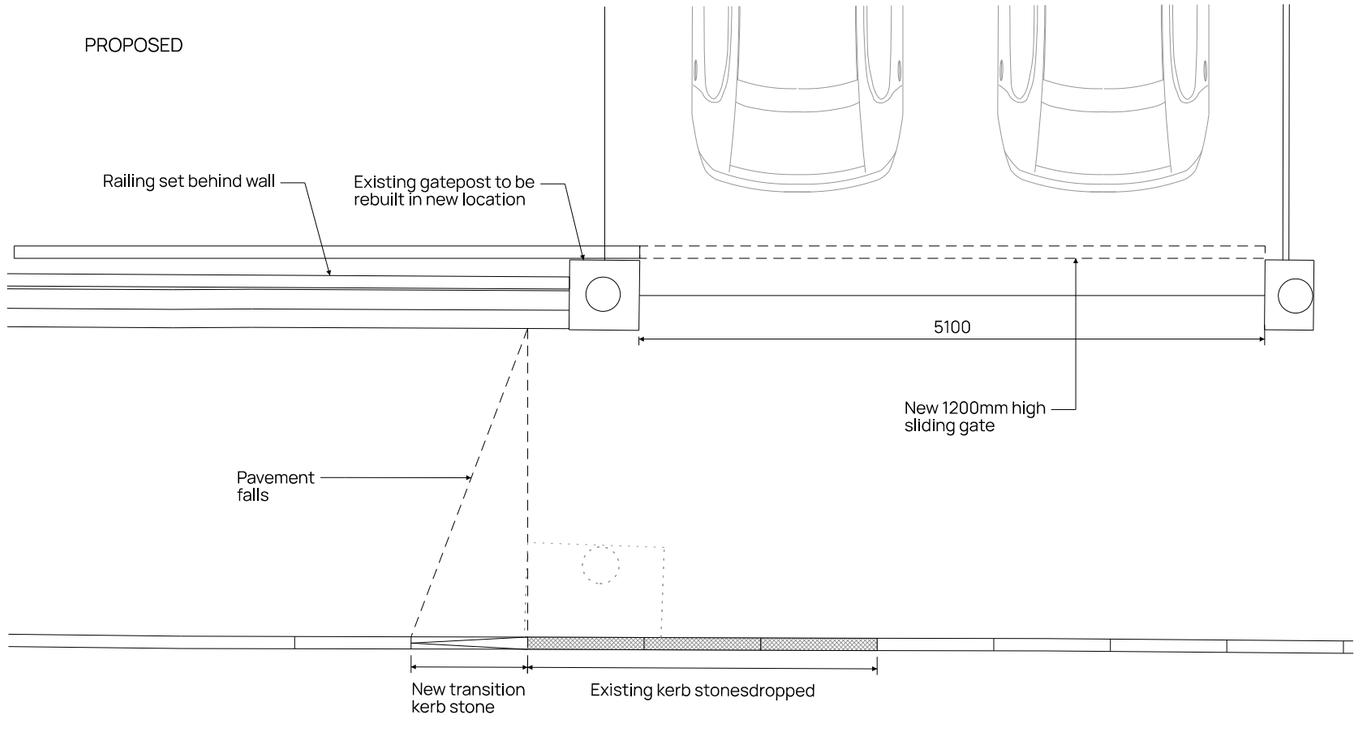


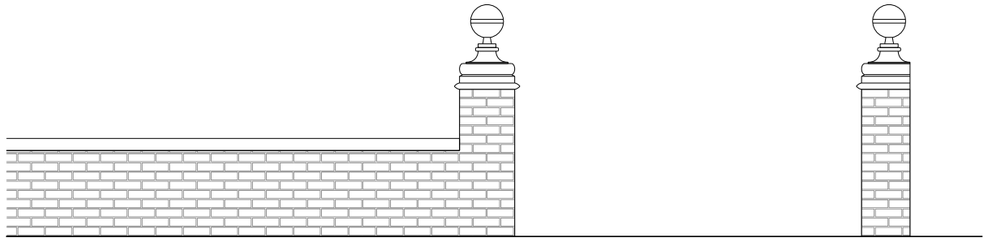

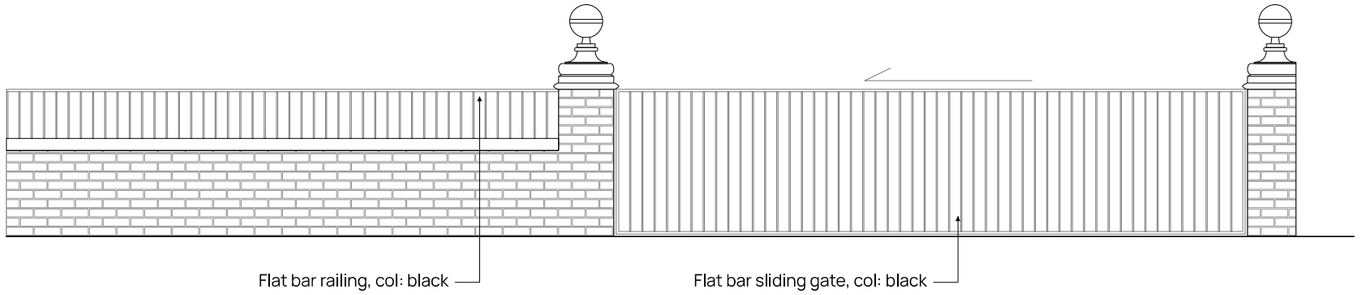

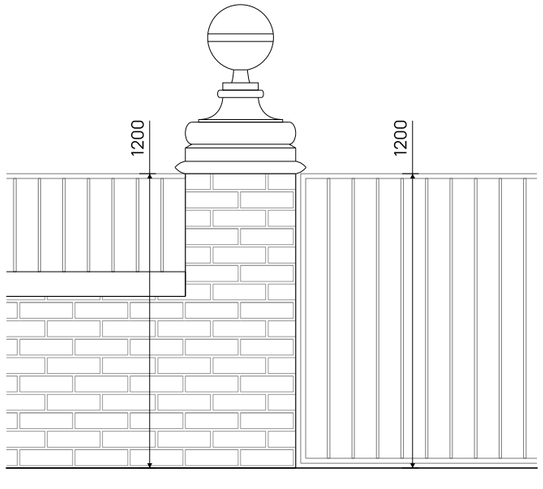

GATE ELEVATION 1:25

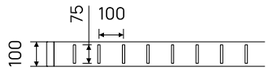

GATE PLAN 1:25

5m

1m

rev	date	description

Project: **ST BRANNOCKS ROAD, CHORLTON**

Title: GATE POST WIDENING AND DROPPED KERB

Project No: 23-02 | Drawing No: L(-2)050 | Status: PLANNING

Scale: 1:50@A3 | Date: JULY 2023 | Rev:

ARCDARC.COM

ARCD ARCHITECTS & DESIGNERS