





Proposed Elevation Block 4

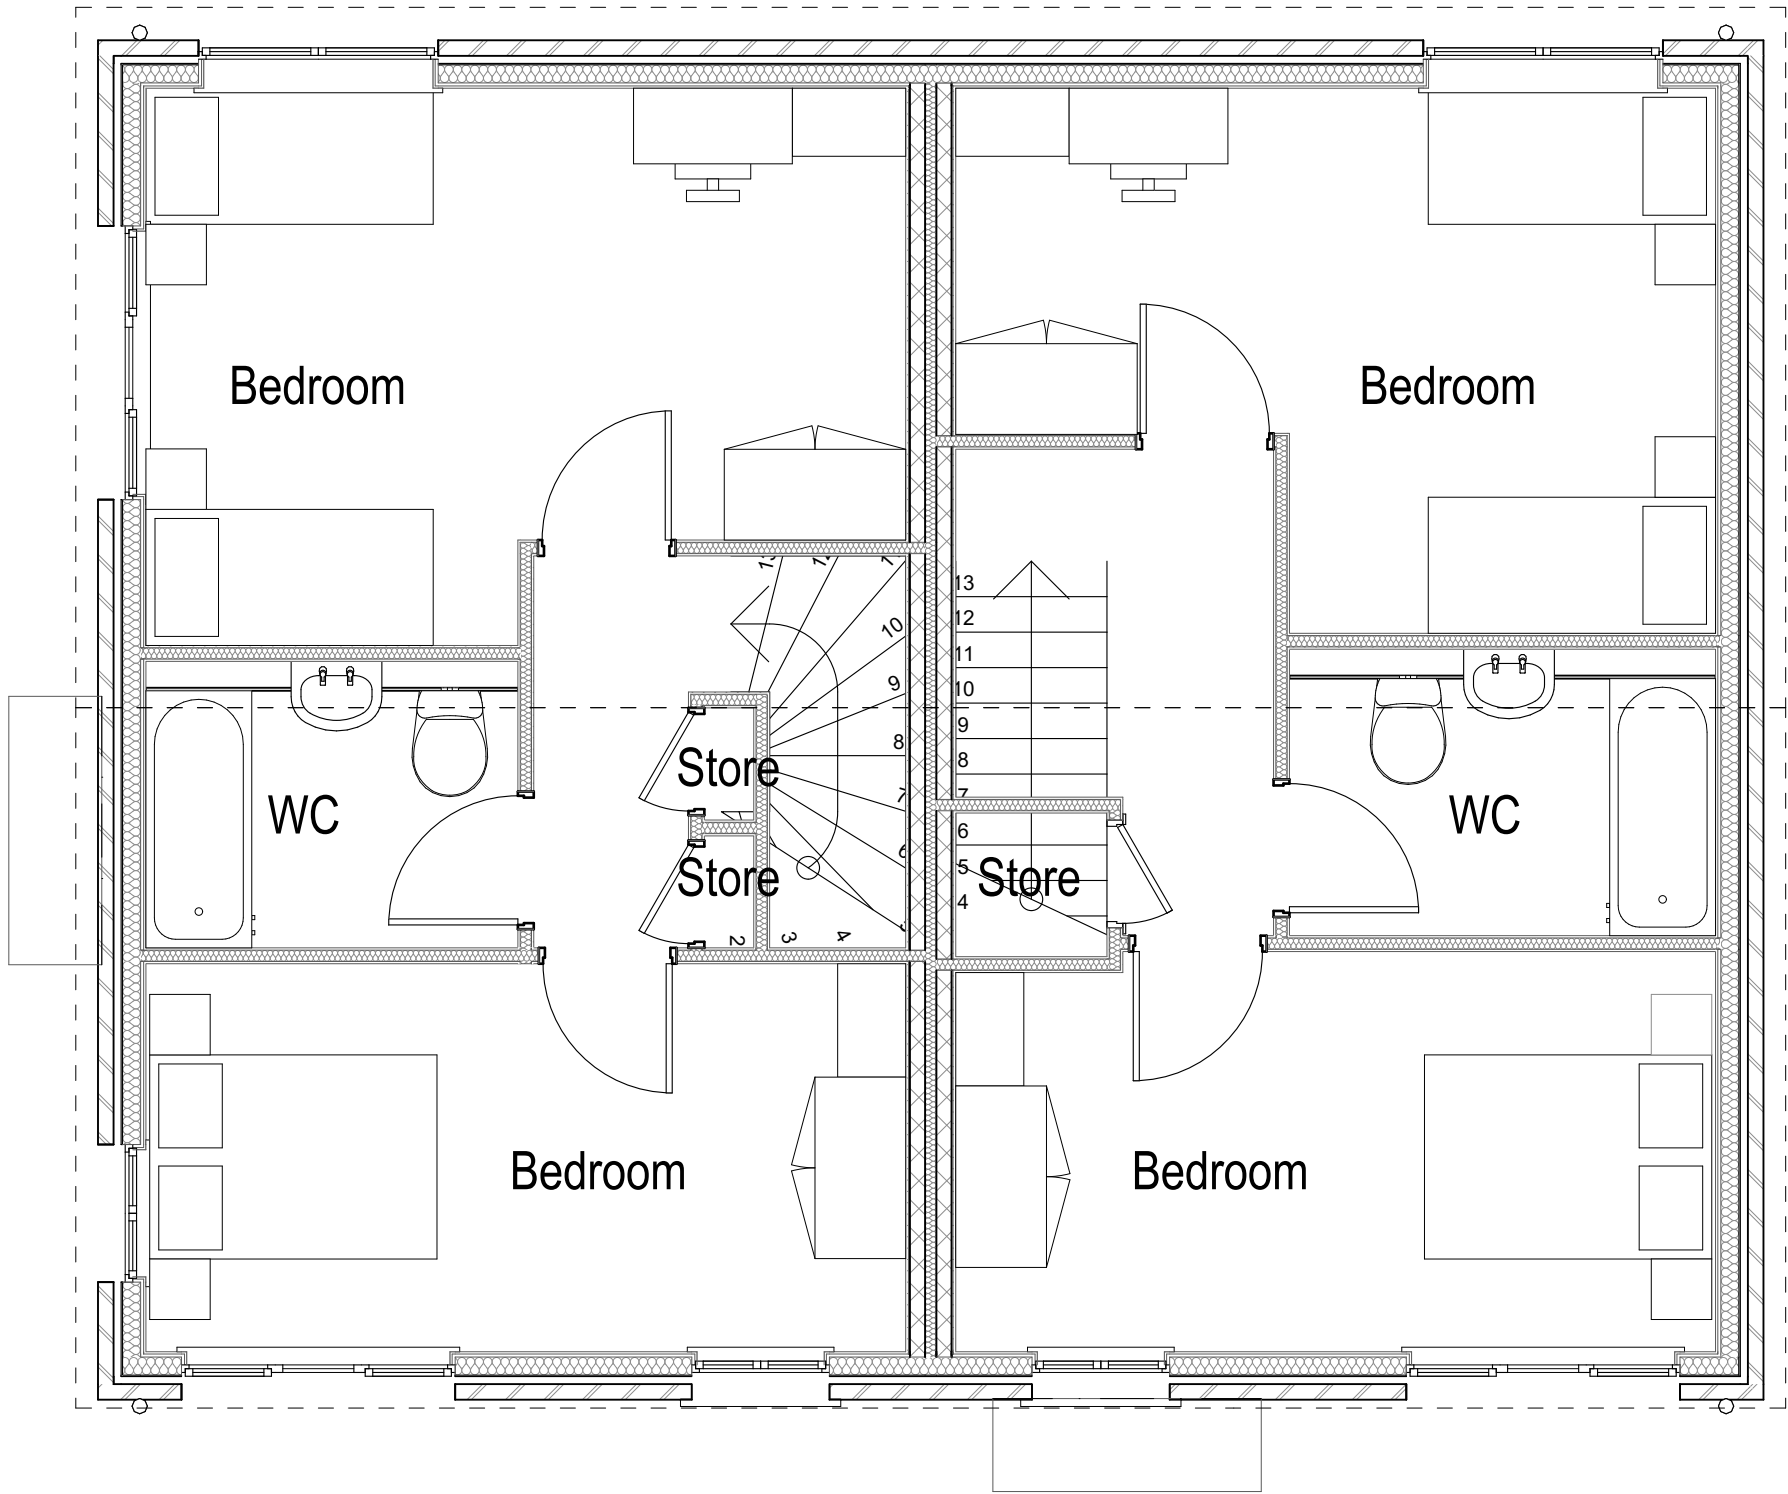

2 First Floor 1:50

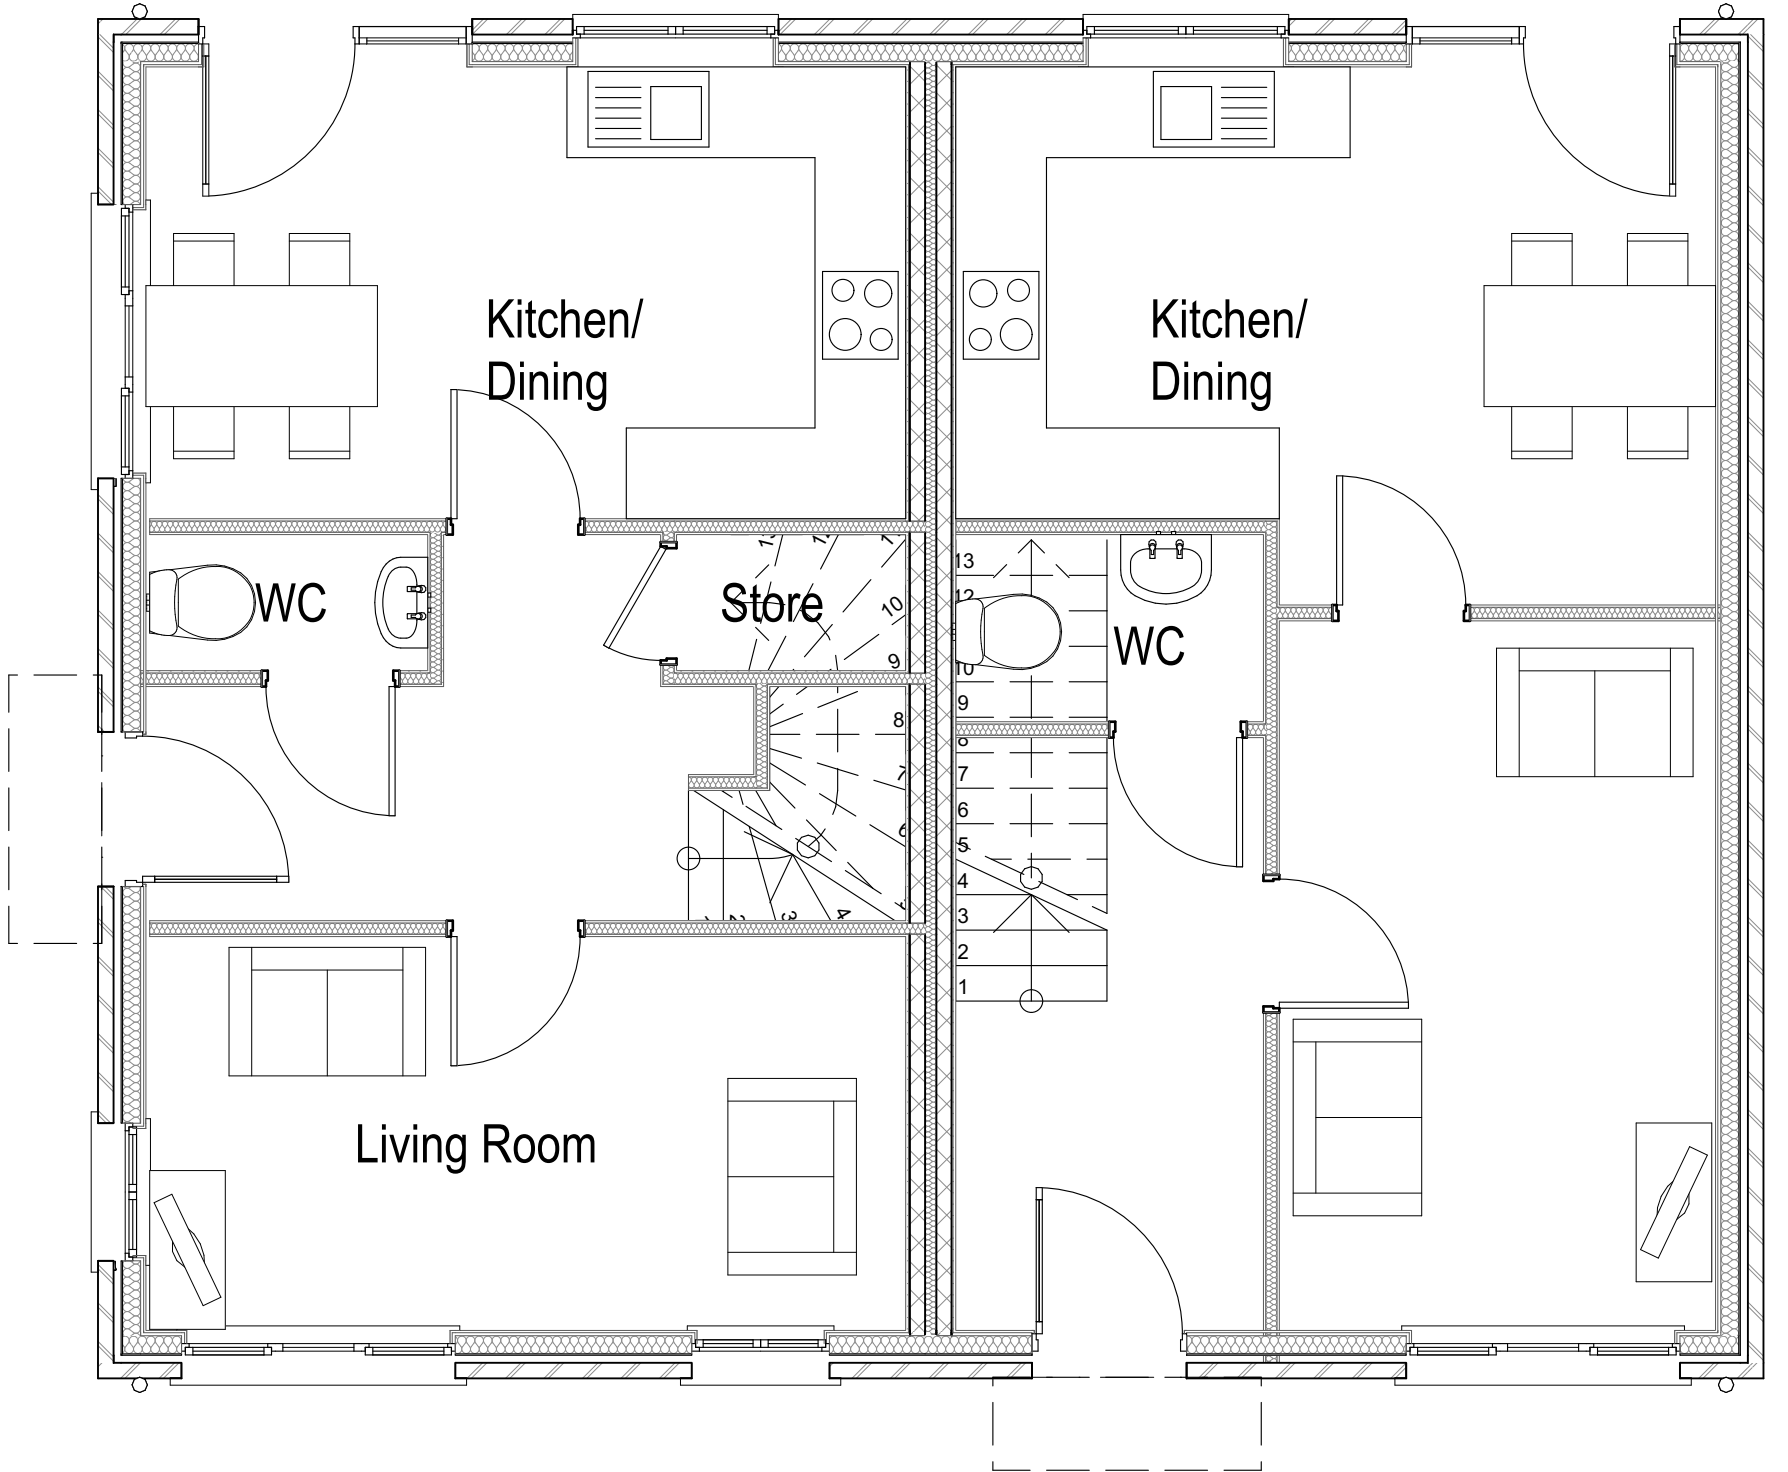

1 Ground Floor 1:50

G Updated unit sizes to Manchester space standards		24/05/23	C.M.
B Revisions updated after changes per planners comments		15/03/23	C.M.
A Revisions updated after changes per planners comments		27/02/23	C.M.
DESIGNATION	DETAIL OF REVISION	DATE	INITIALS

PROJECT	TITLE	SIZE	STATUS
Charlestown, Benmore Road - P500 Phase 1 Site Manchester	2B 4P - Unit Type 1A - Block 4	A1	PLANNING

PROJECT No:	DRAWING No:
1785	PL.009C

DRAWN by	CHECKED
CM	DS

DATE	SCALE (1:1.0)
NOV 22	1:50

JOHN McCALL ARCHITECTS LTD	
No. 1 Arts Village, Henry Street, Liverpool L1 5BS Tel: 0151 707 1818 Fax: 707 1819	
4a Rock Mill Lane, New Mills, SK22 3BN e-mail: admin@JohnMcCall.co.UK	