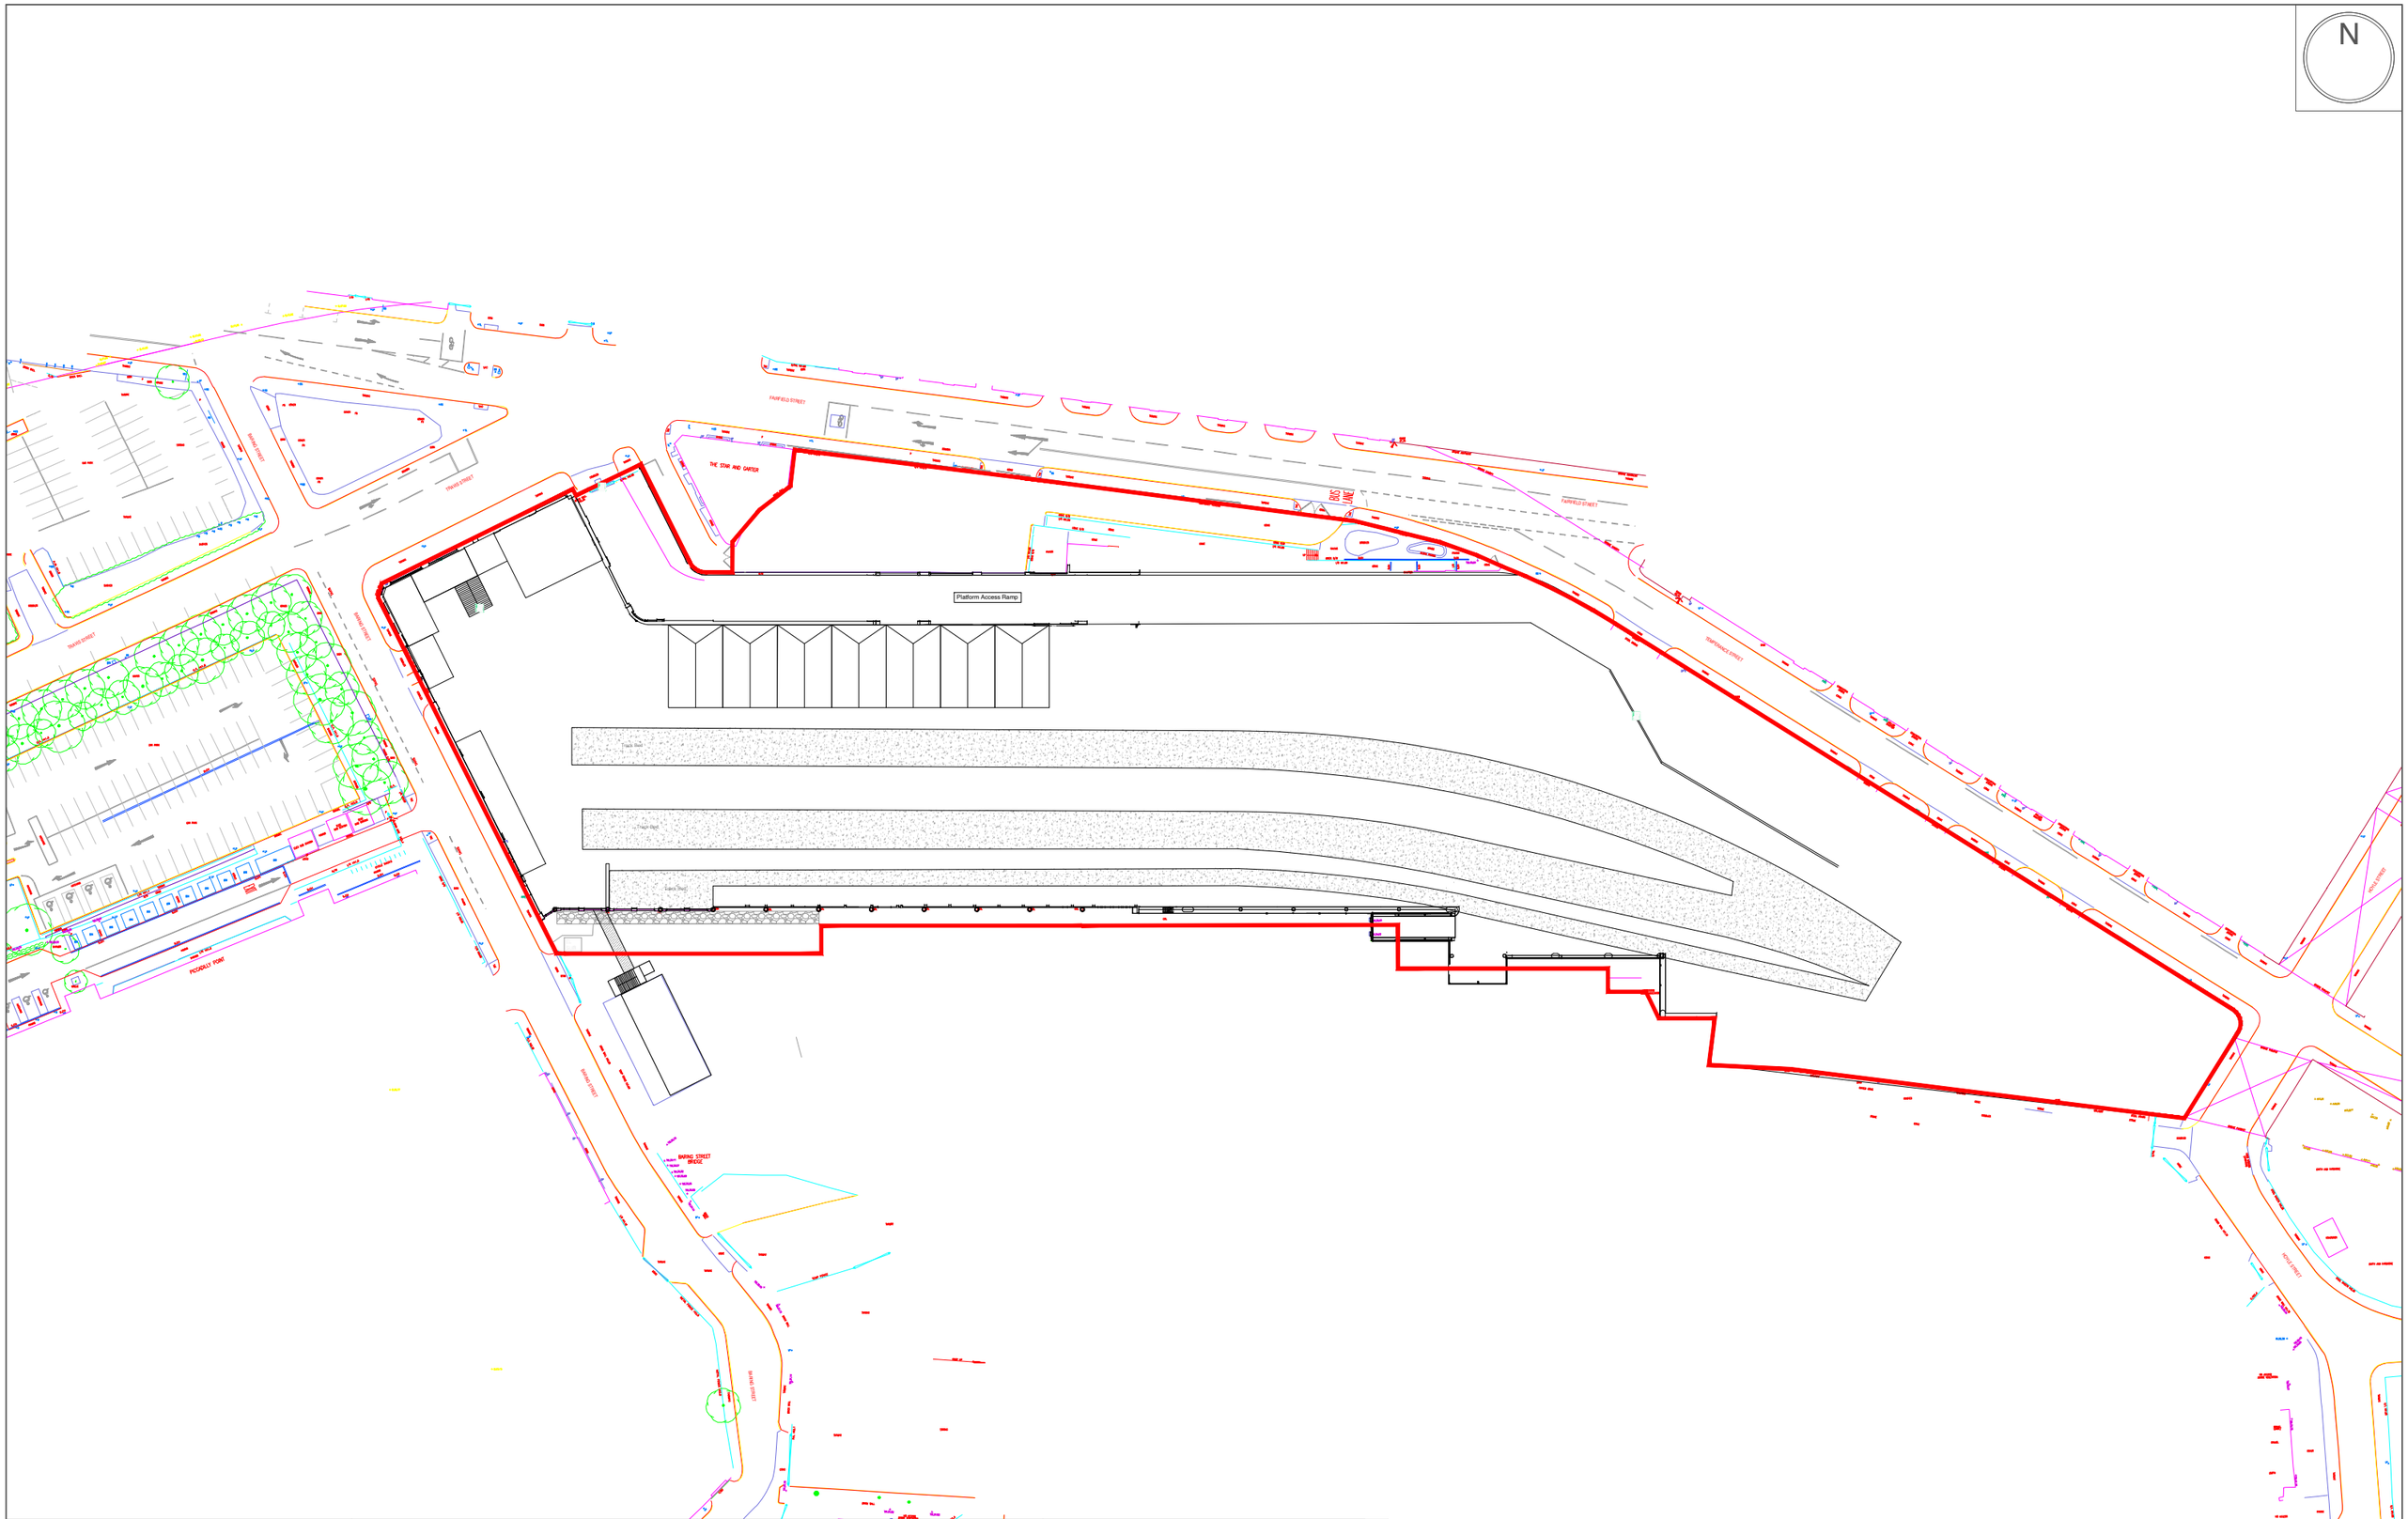

DEPOT MAYFIELD

Depot Mayfield Platform Layout
Version: 1
Drawn: 24/01/2024
Scale: 1:1000 @ A3
Drawn by: KF

Notes:

Please note all dimensions are approximate and measurements should be confirmed on site.

Key: