




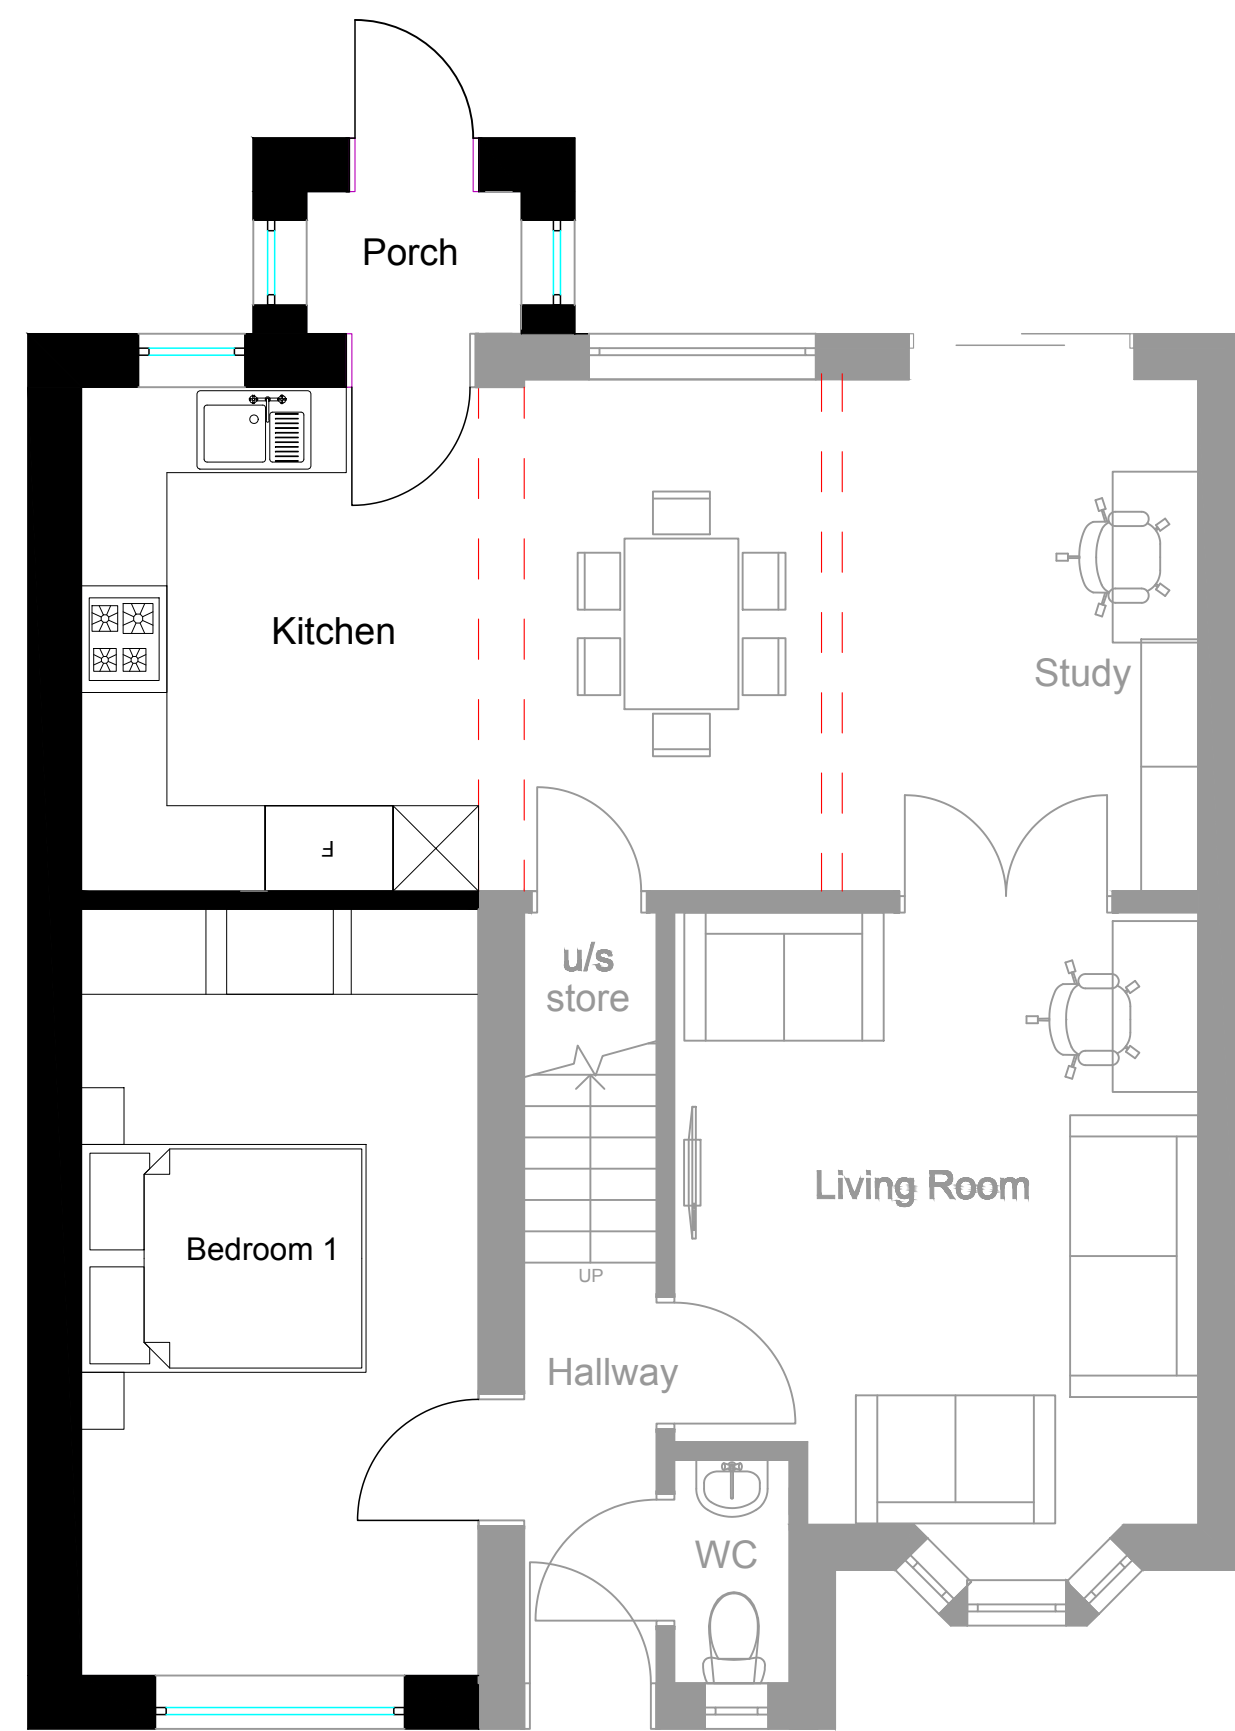


**PROPOSED GA GROUND  
FLOOR PLAN 1**

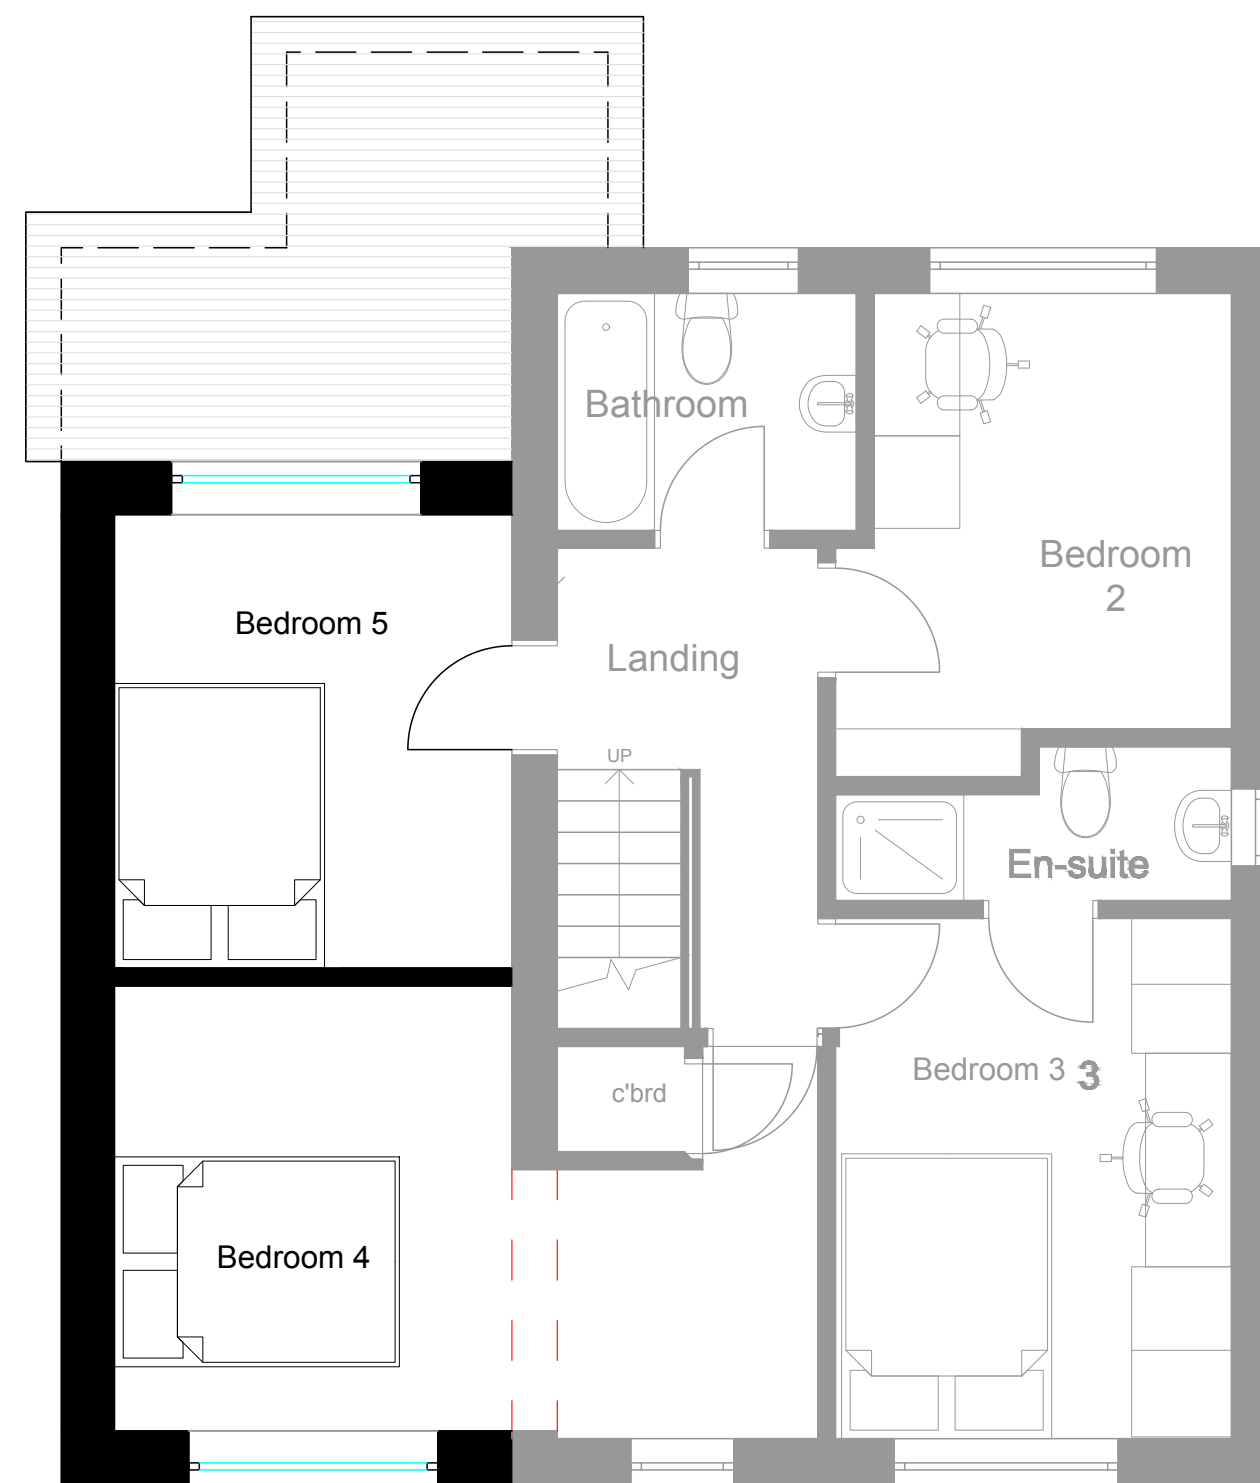


**PROPOSED GA FIRST  
FLOOR PLAN 1:100**

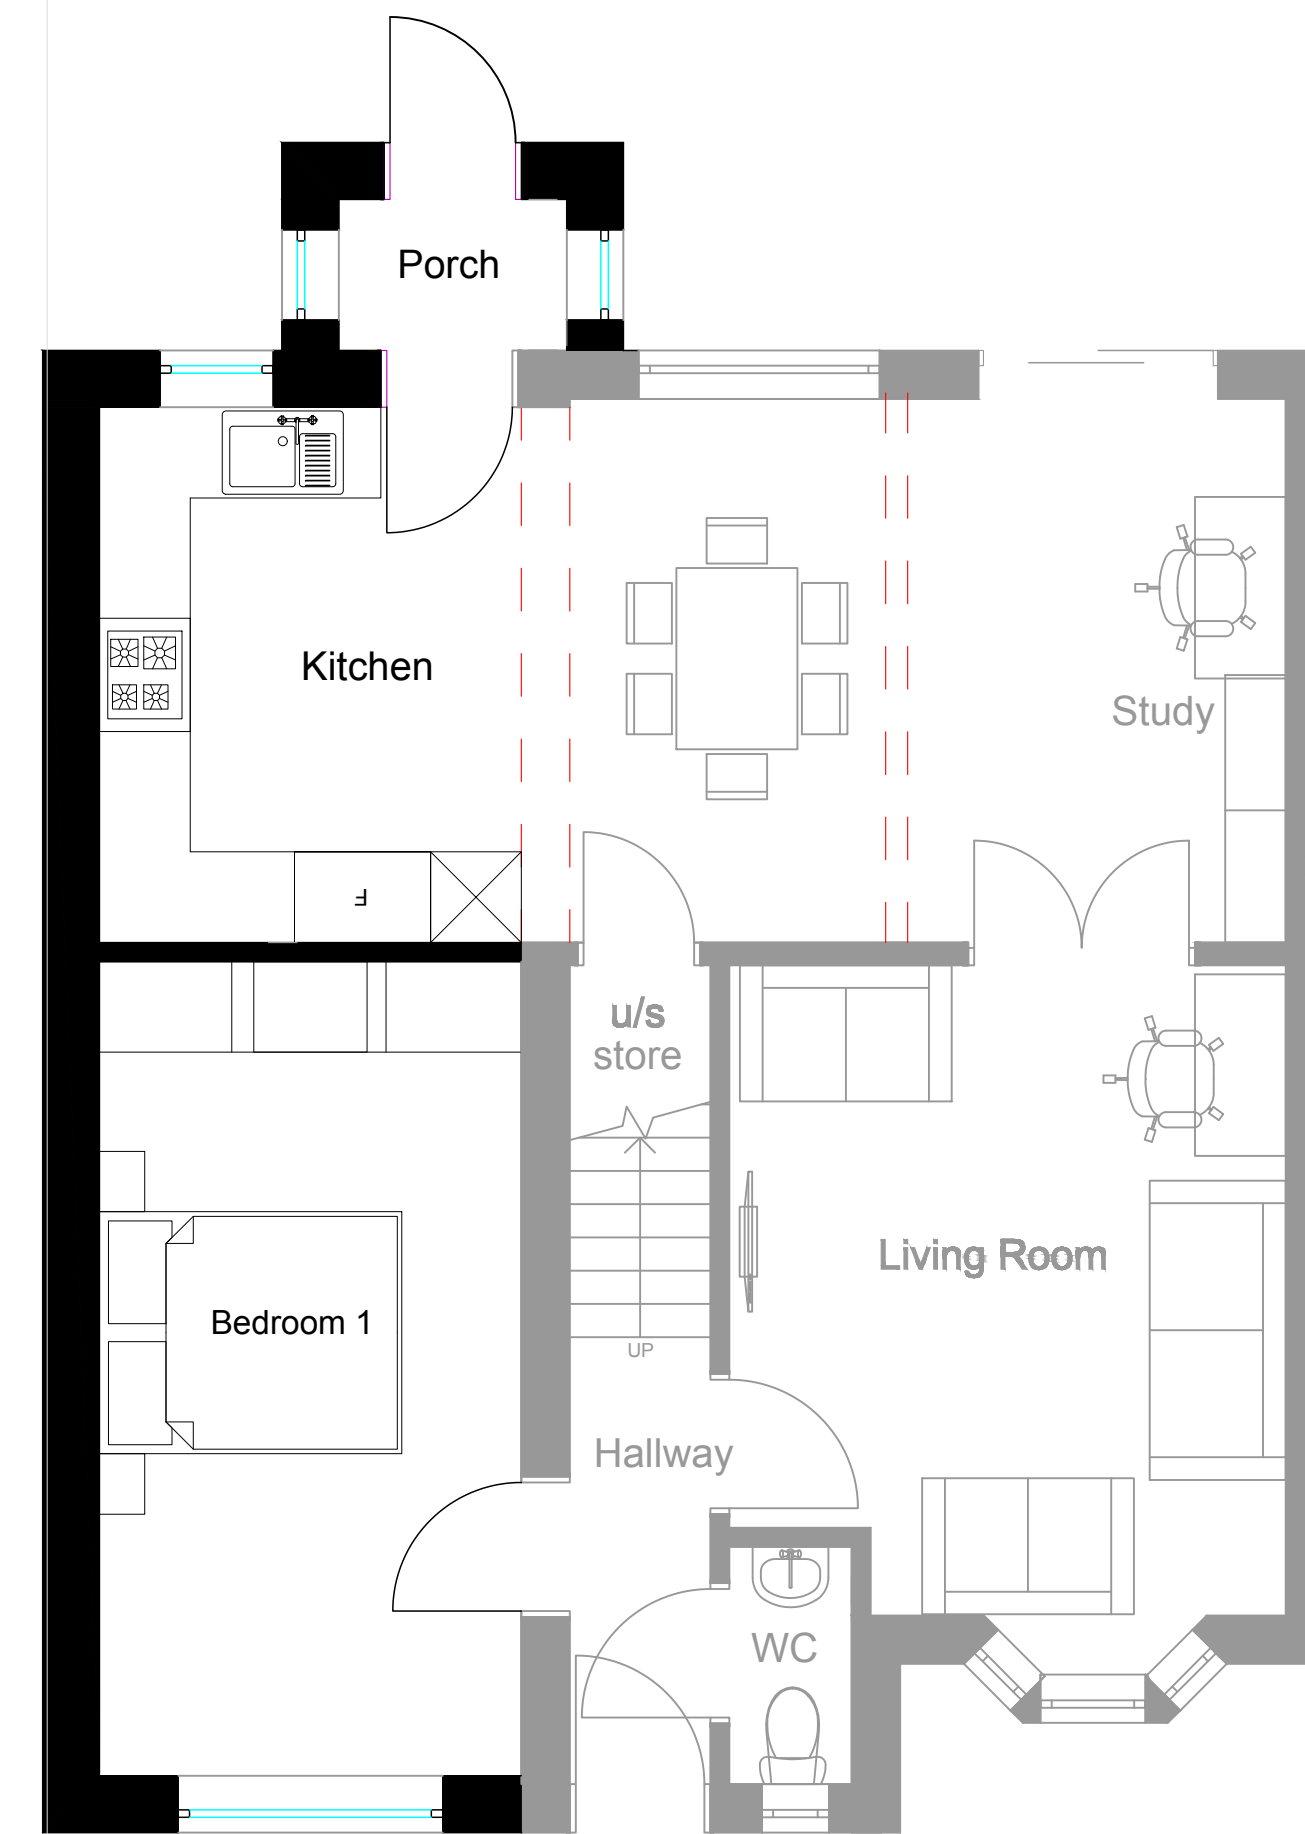


**PROPOSED GA GROUND  
FLOOR PLAN 1**

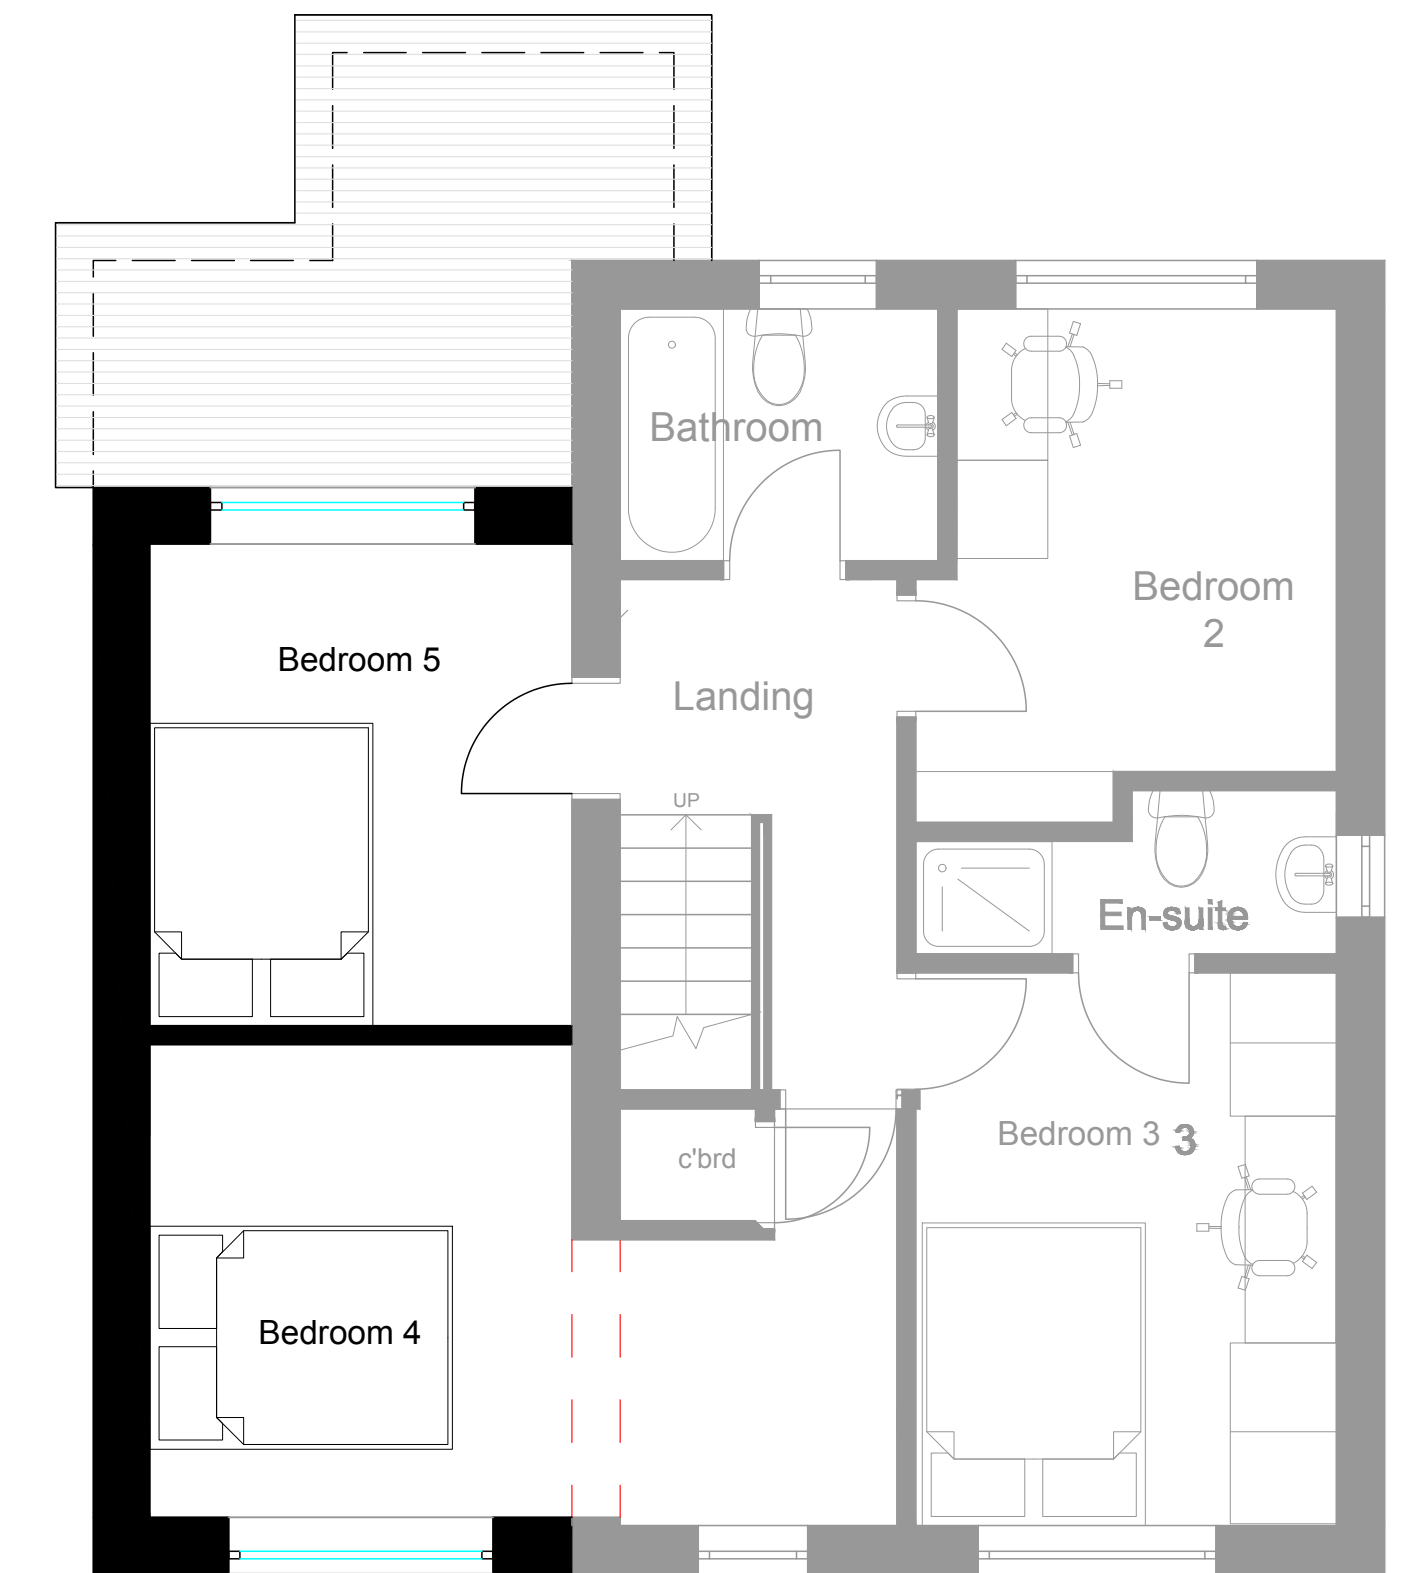

**PROPOSED GA FIRST  
FLOOR PLAN 1:100**

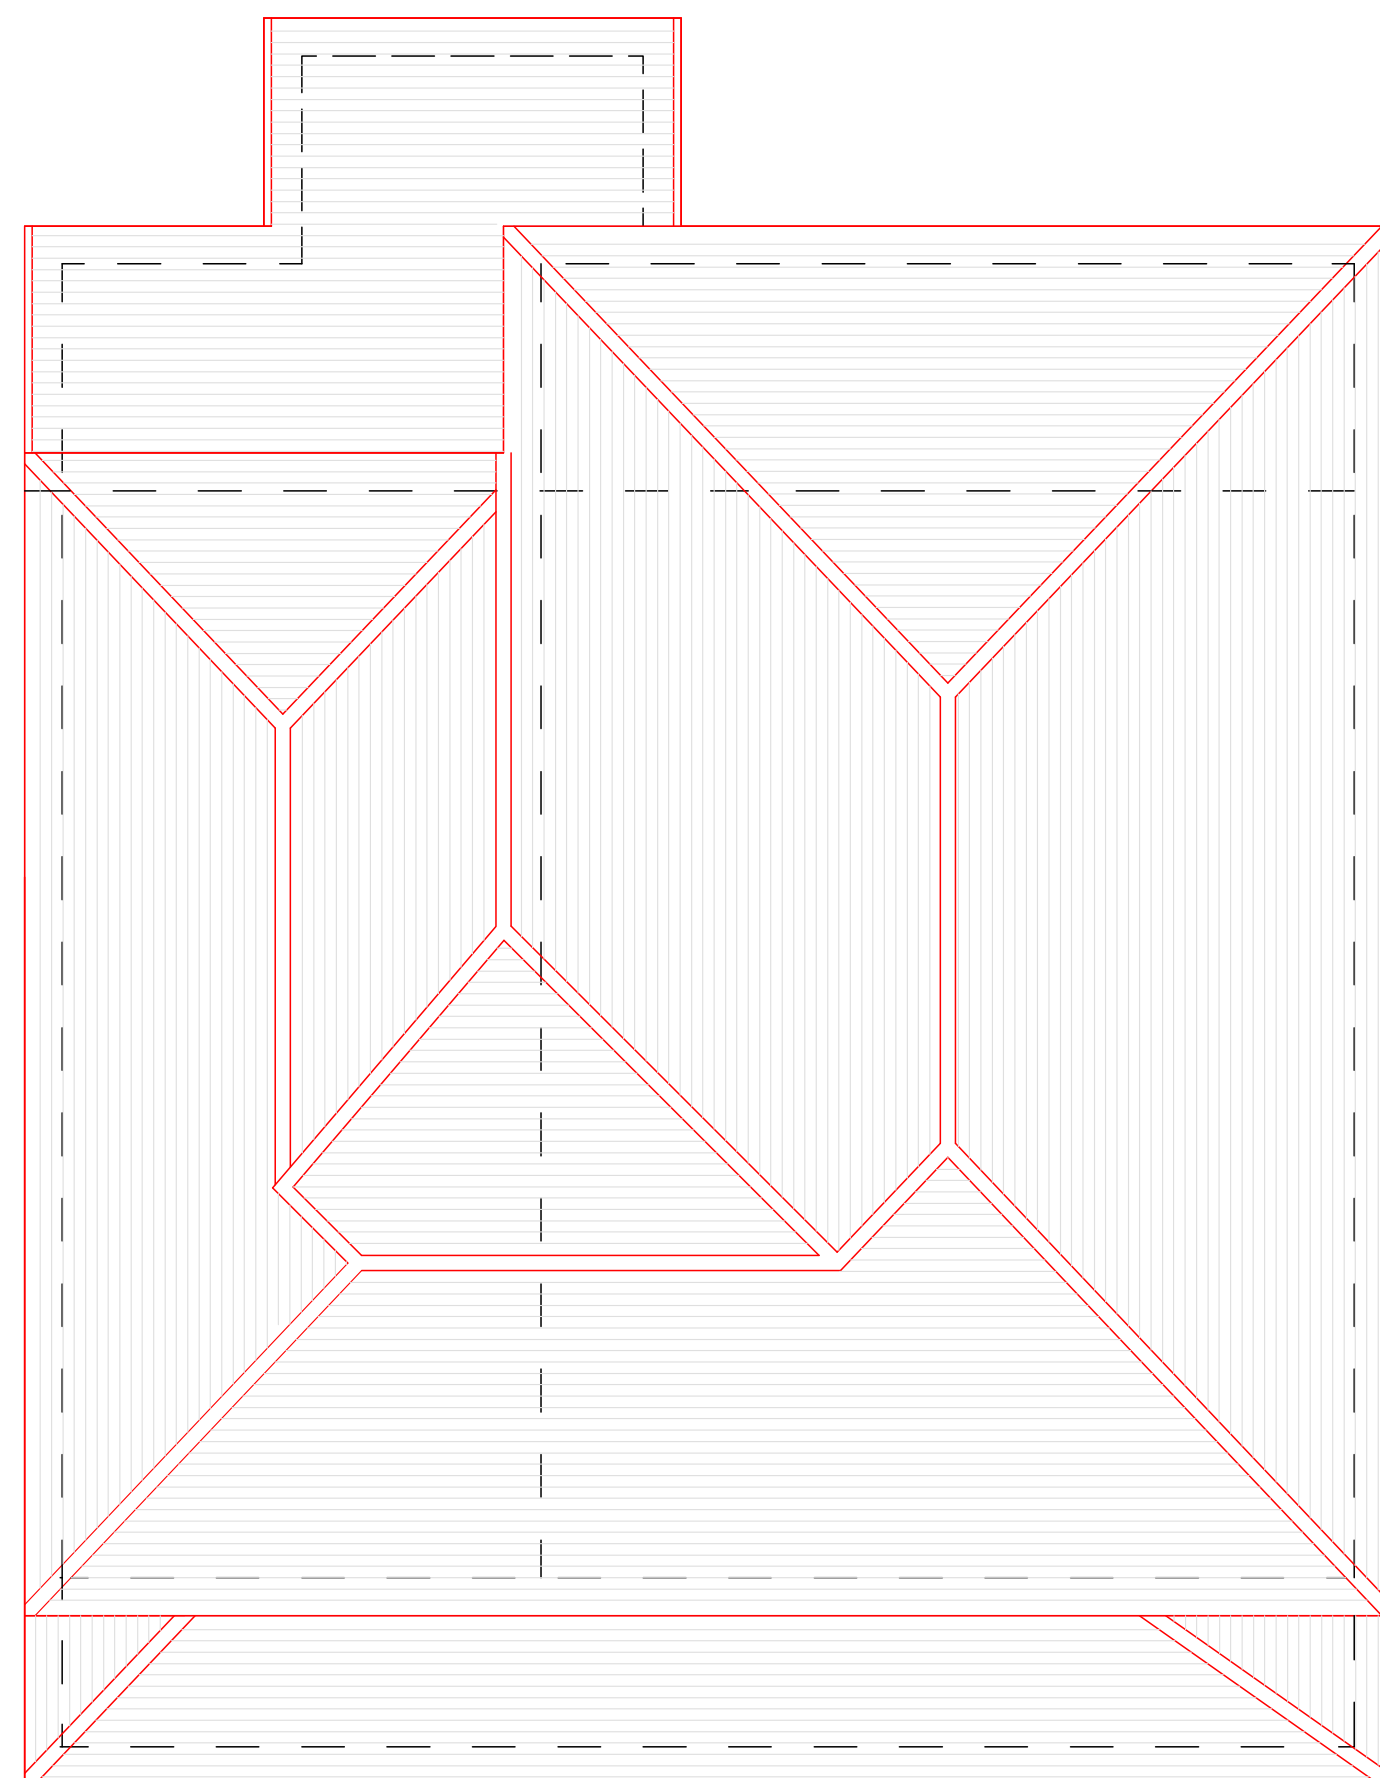

**EXISTING  
APPROVAL  
136239/FH/2023**

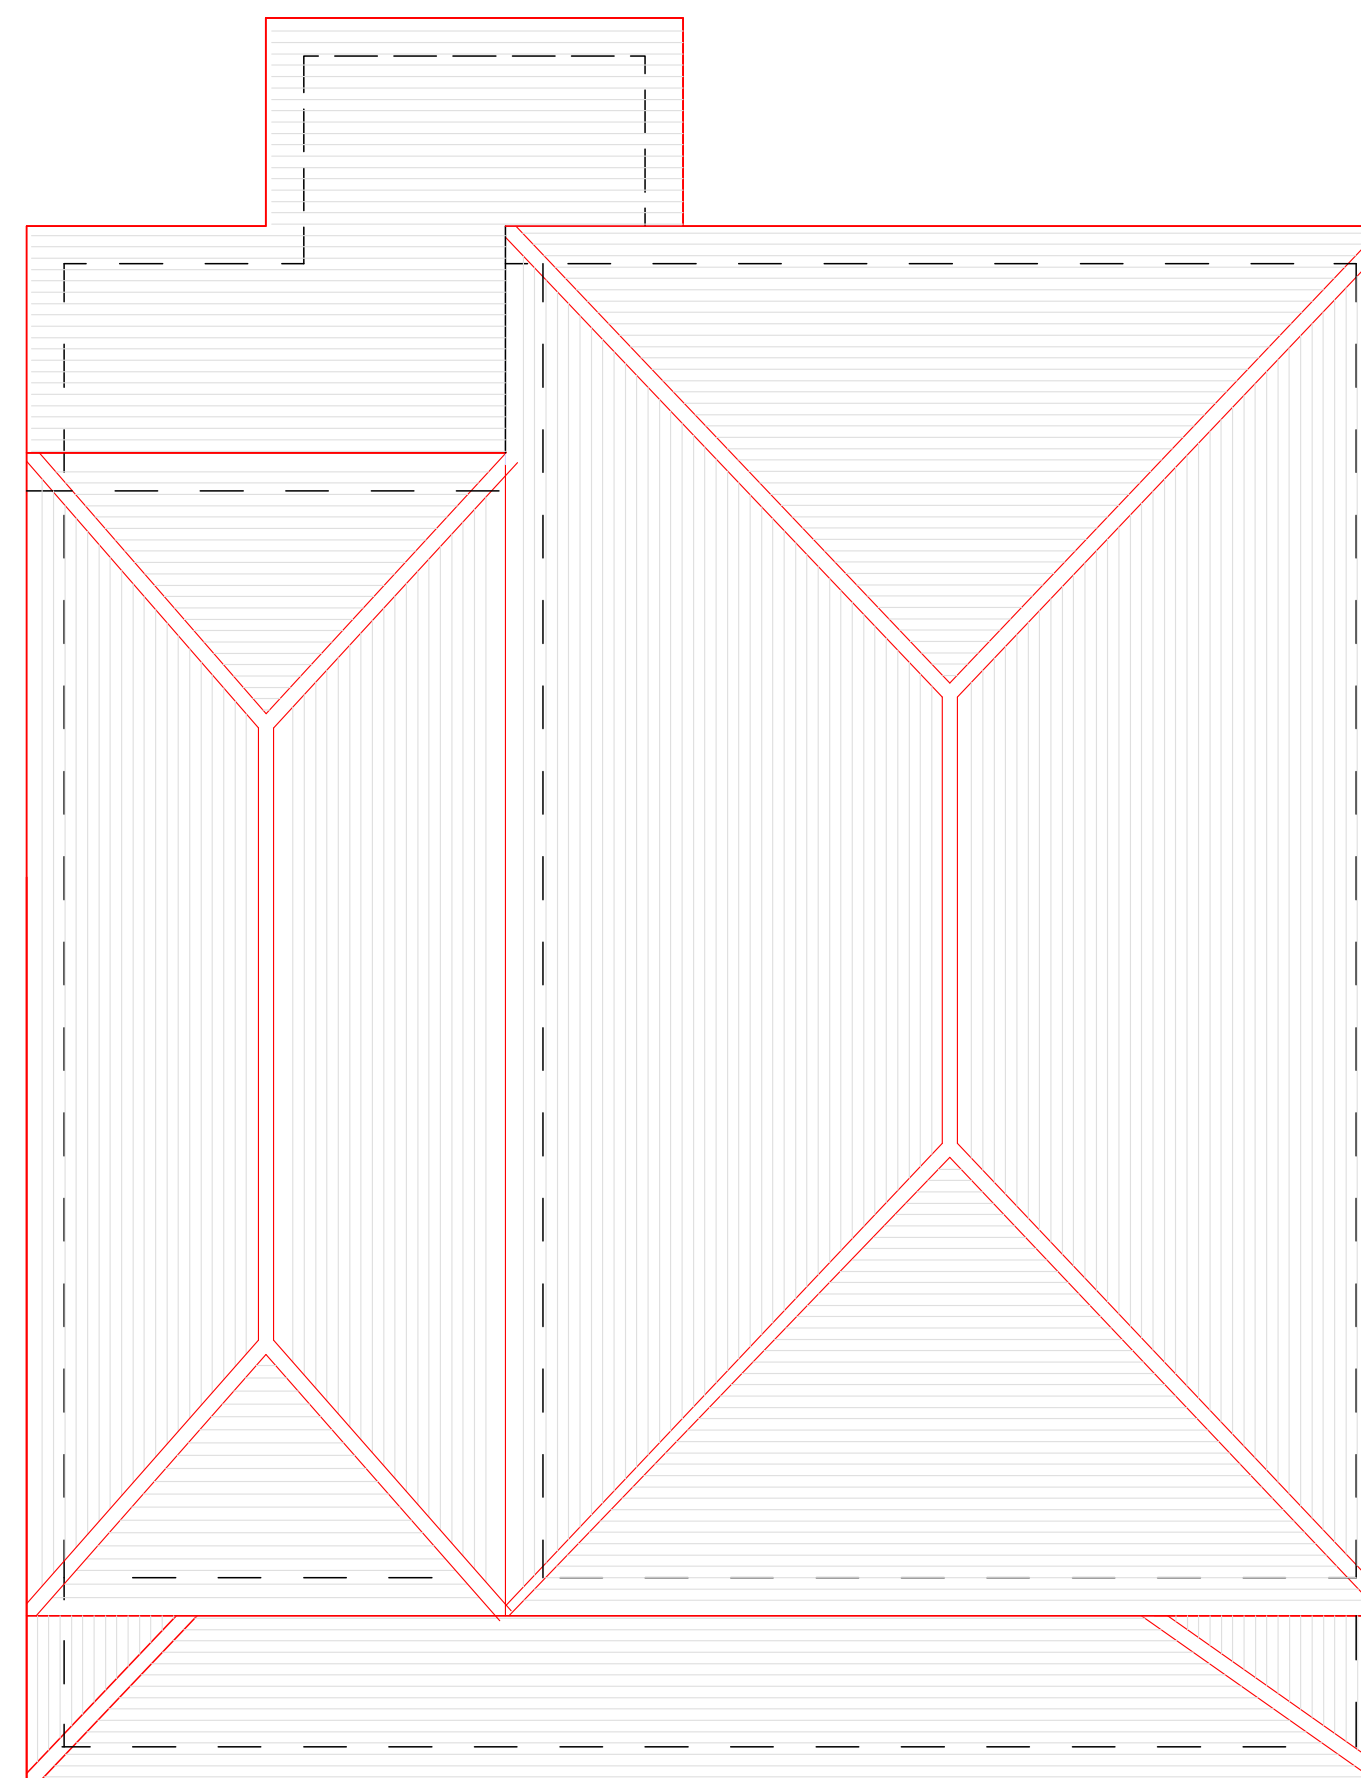

**PROPOSED  
APPROVAL**