


FOR PLANNING

NOTES


This drawing to be read in accordance with the specification/Bills of Quantities and related drawings.

No Dimensions to be scaled from this drawing. All stated dimensions to be verified on site and SMASHBOX to be notified of any discrepancies.

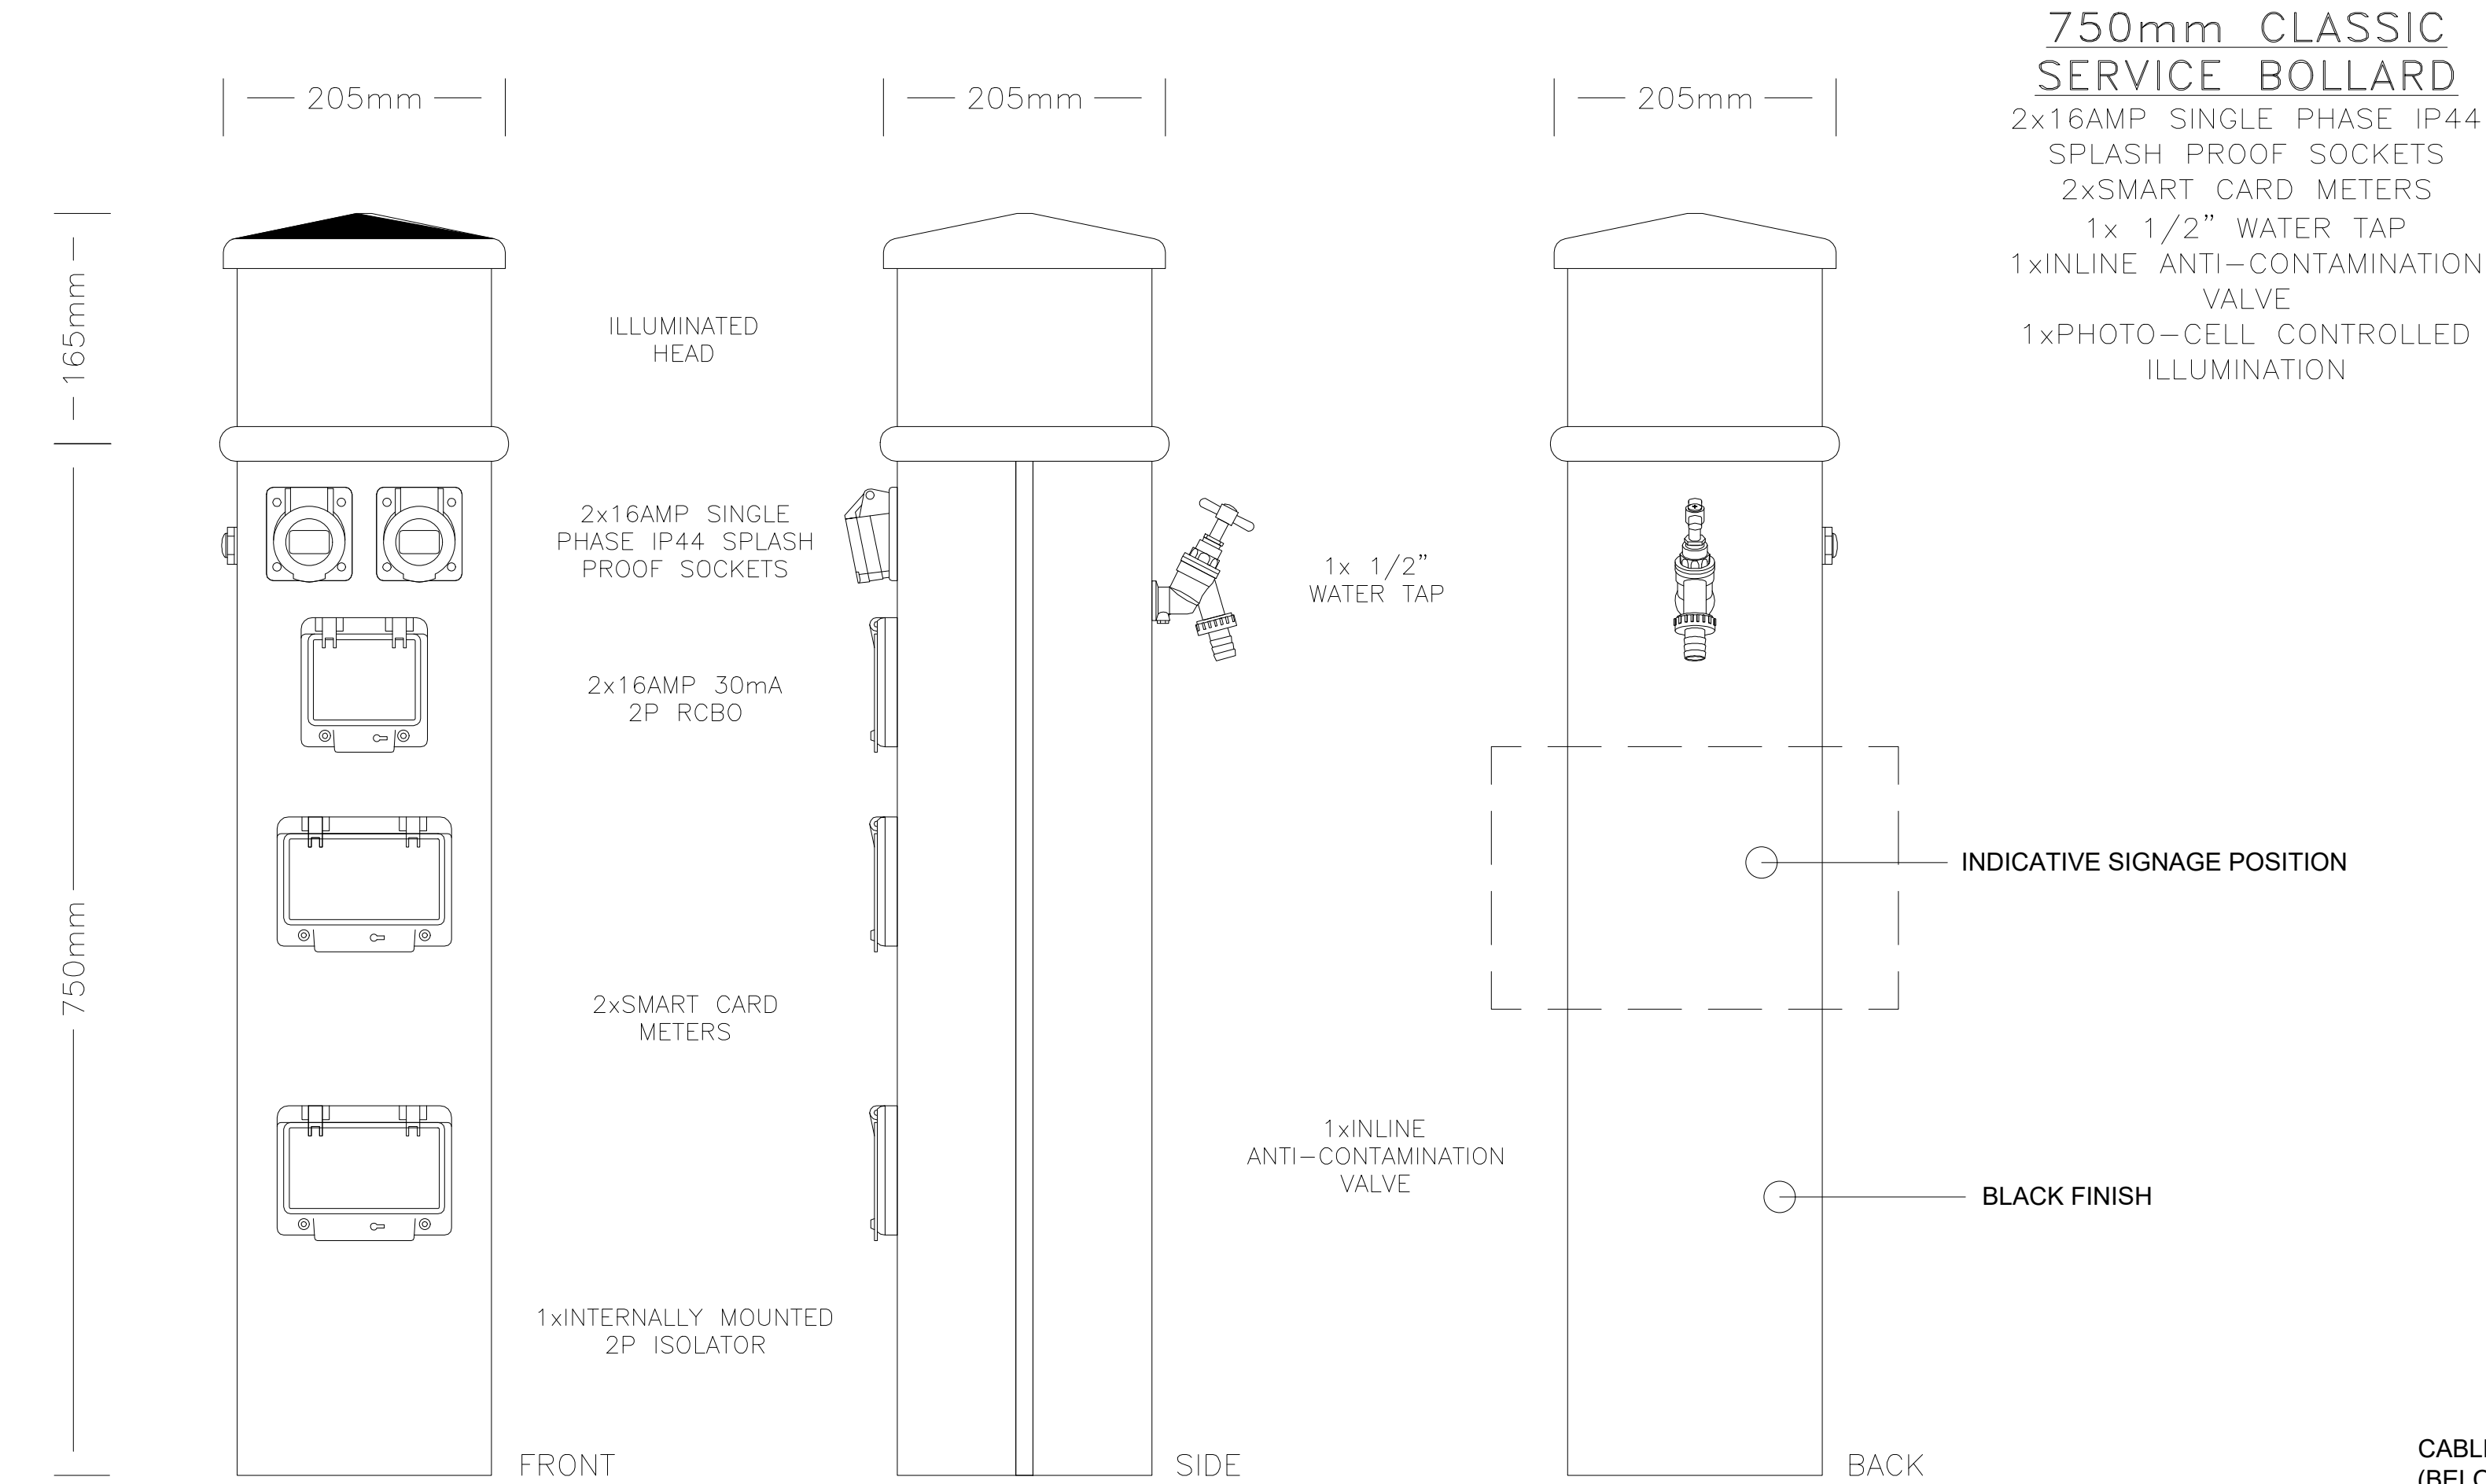

SLATE BLACK FINISH


INDICATIVE SIGNAGE (MOUNTED TO SERVICE PILLAR)

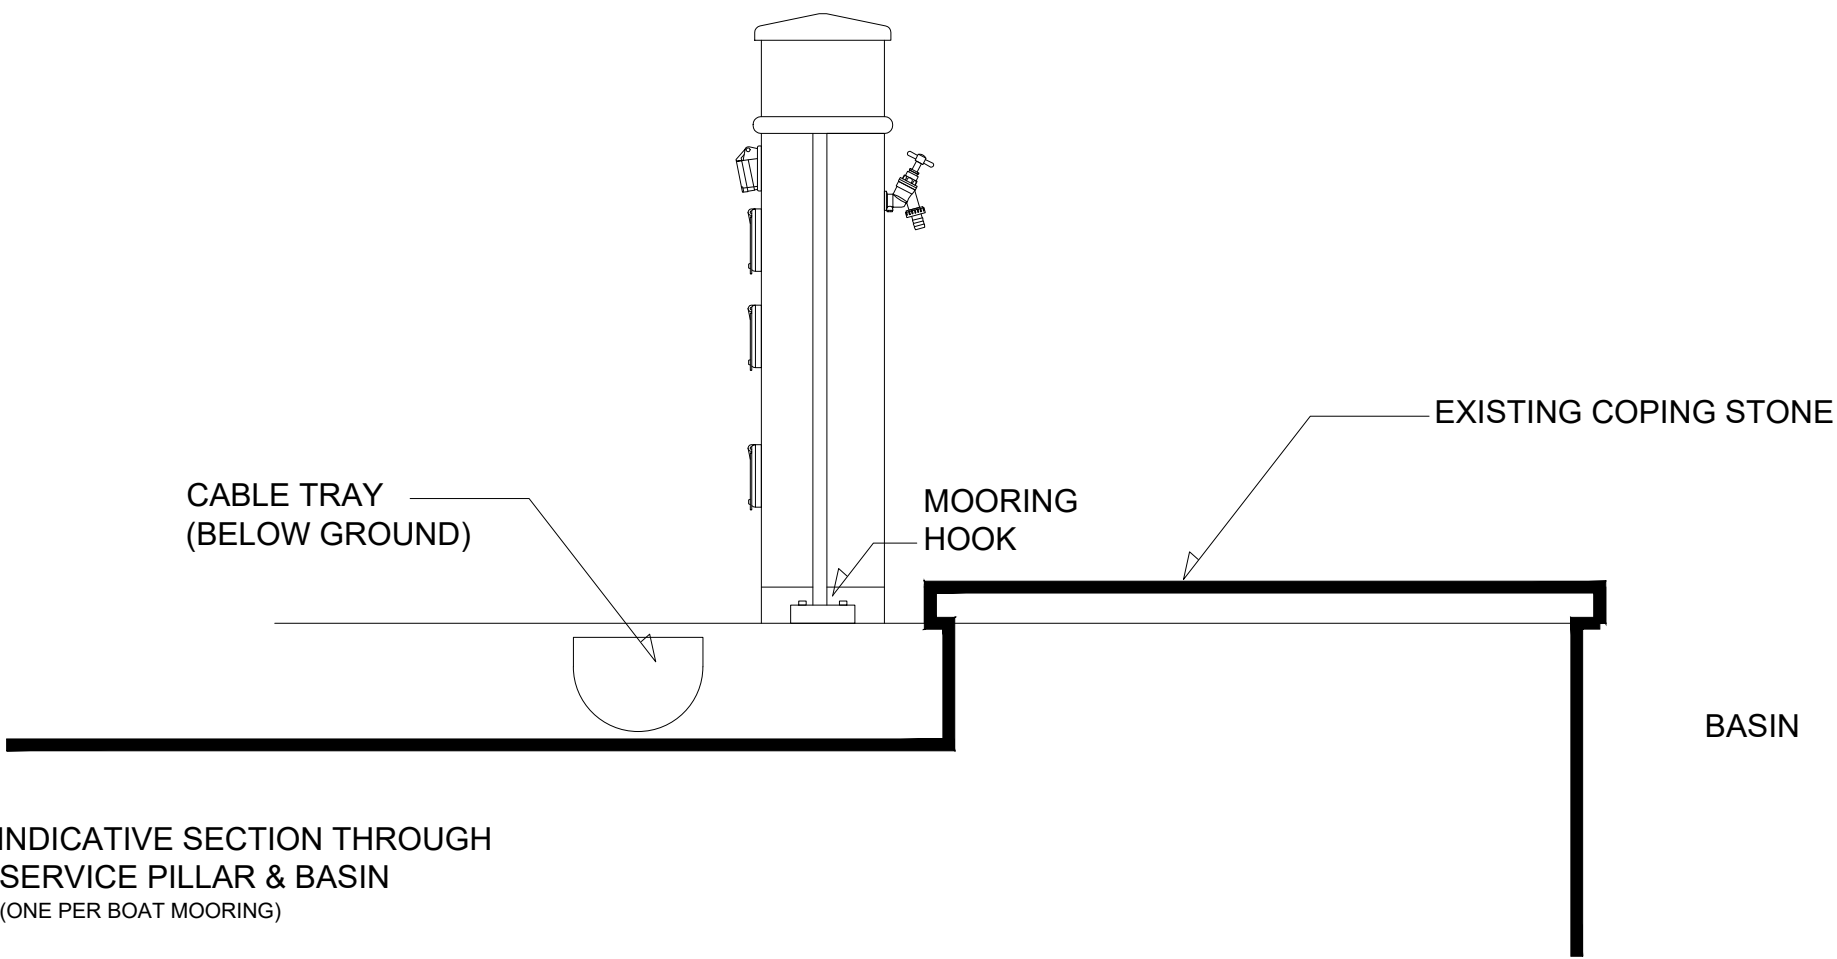

INDICATIVE SERVICE PILLAR (ONE PER BOAT MOORING)




IMAGERY OF SERVICE PILLAR (ONE PER BOAT MOORING)

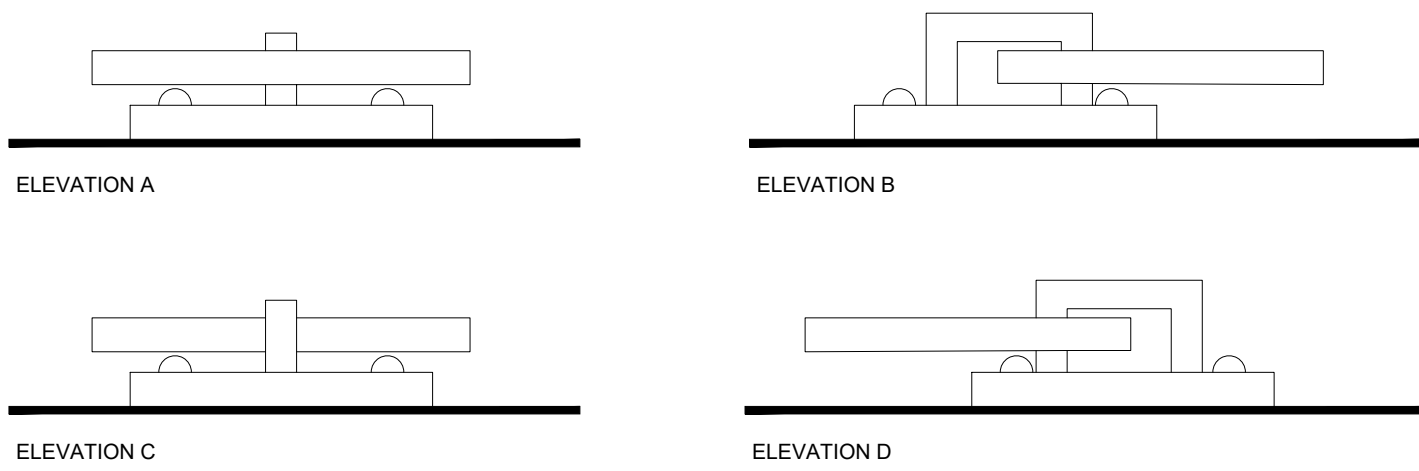


INDICATIVE MOORING HOOP APPROX. 66mm DIAMETER 1:1 (TWO PER BOAT, FIXINGS TO ENGINEER'S DESIGN & SPECIFICATION)

INDICATIVE MOORING HOOP APPROX. 66mm DIAMETER (TWO PER BOAT, FIXINGS TO ENGINEER'S DESIGN & SPECIFICATION)

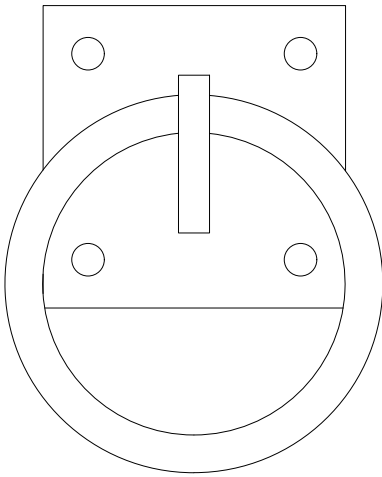

INDICATIVE MOORING HOOP APPROX. 66mm DIAMETER (TWO PER BOAT, FIXINGS TO ENGINEER'S DESIGN & SPECIFICATION) PLAN 1:1

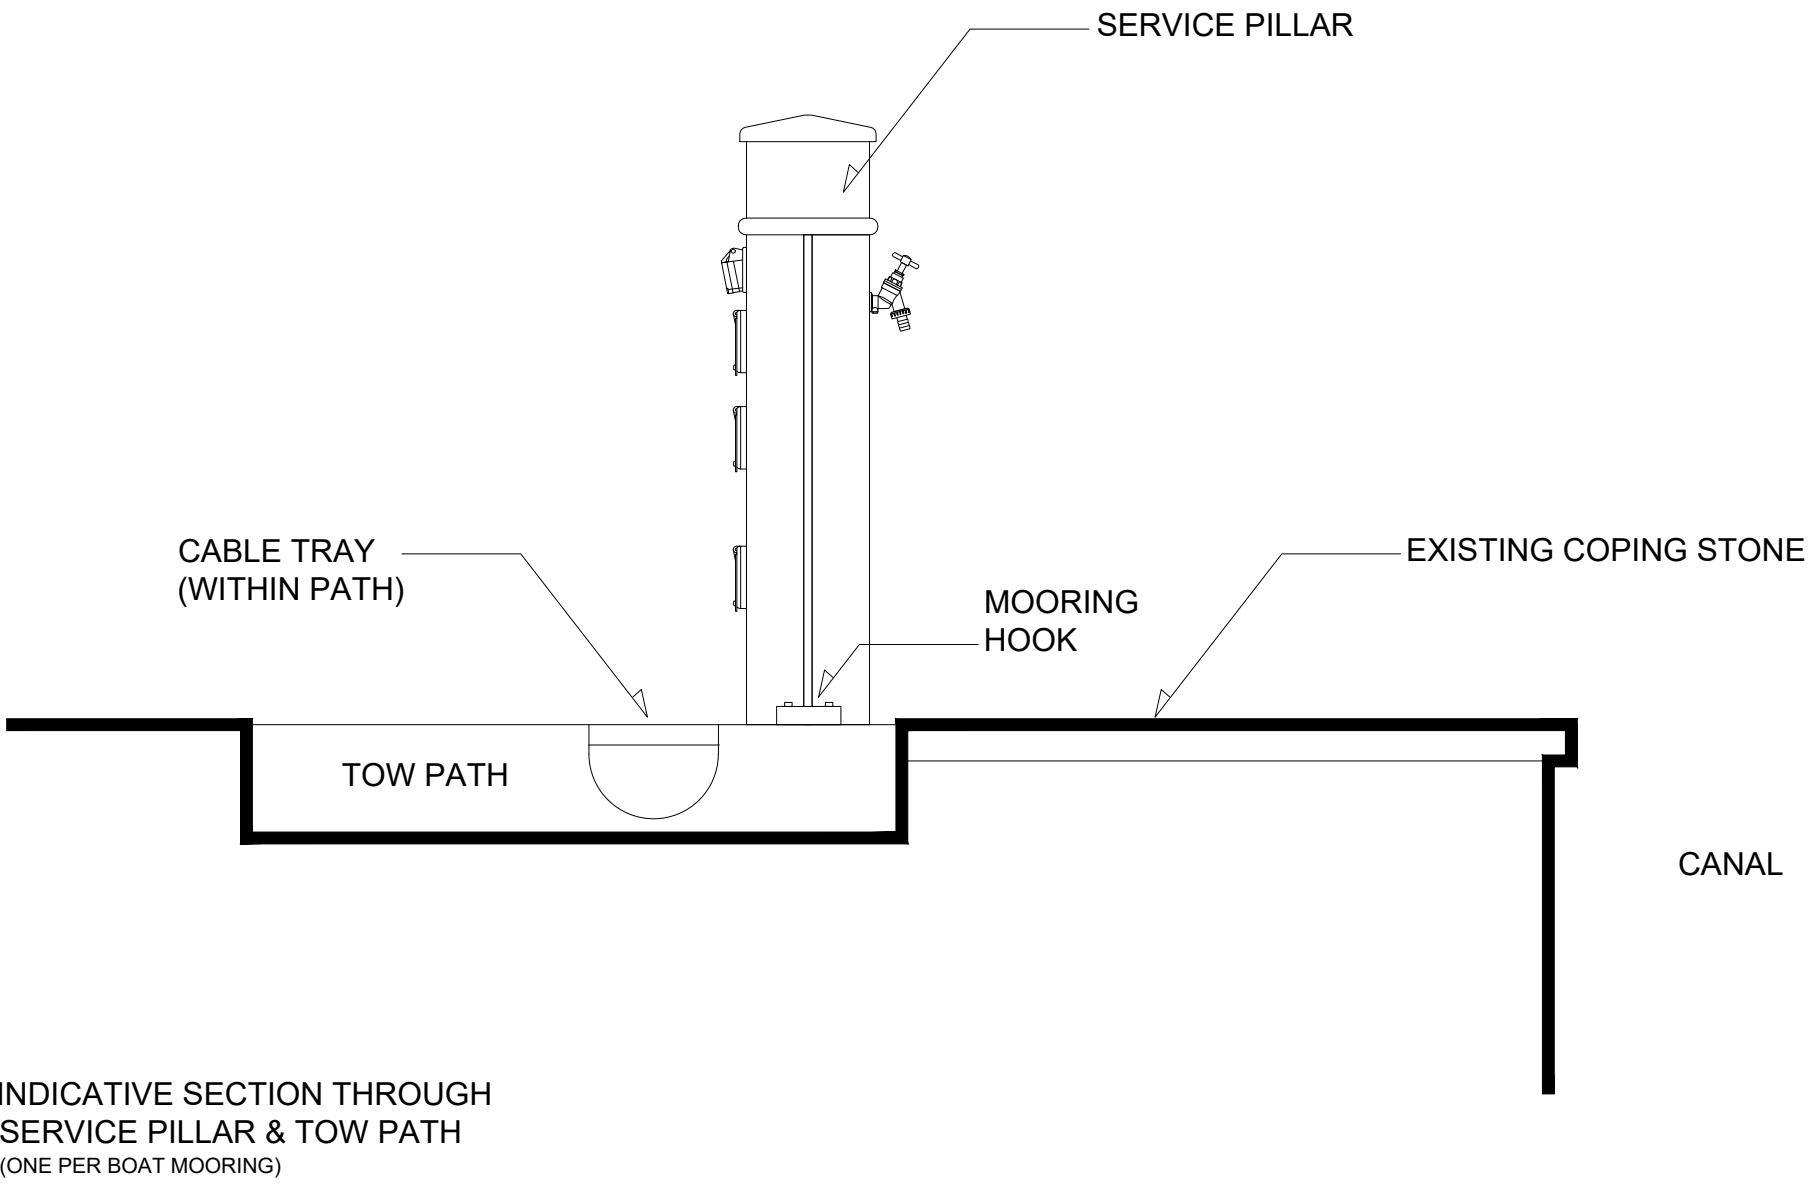

FOR PLANNING

Project

POTATO WHARF BRIDGEWATER CANAL

Title

DETAIL OF SERVICE PILLAR, INDICATIVE SIGNAGE & MOORING HOOPS

Scale	Date
RTD @ A1	AUGUST 2019
Drawn	Checked
SB	-
Drawing Number	Revision
6612_PL04	B

SMASHBOX

97 Alderley Road | Wilmslow | Cheshire | SK9 1PT
T. 01625 466 557 E. hello@smashboxarchitecture.com
www.smashboxarchitecture.com