R 55 dB independent lead partition
R 55 dB partition
R 50 dB partition
R 45 dB partition
Mechanical Riser - R 47 dB partition
Electrical Riser - R 42 dB partition
R 40 dB partition
R 35 dB glazing
R 40 dB doorset
R 35 dB doorset
R 33 dB doorset
Area for proposed white noise reduction system. Sandy Brown to confirm.

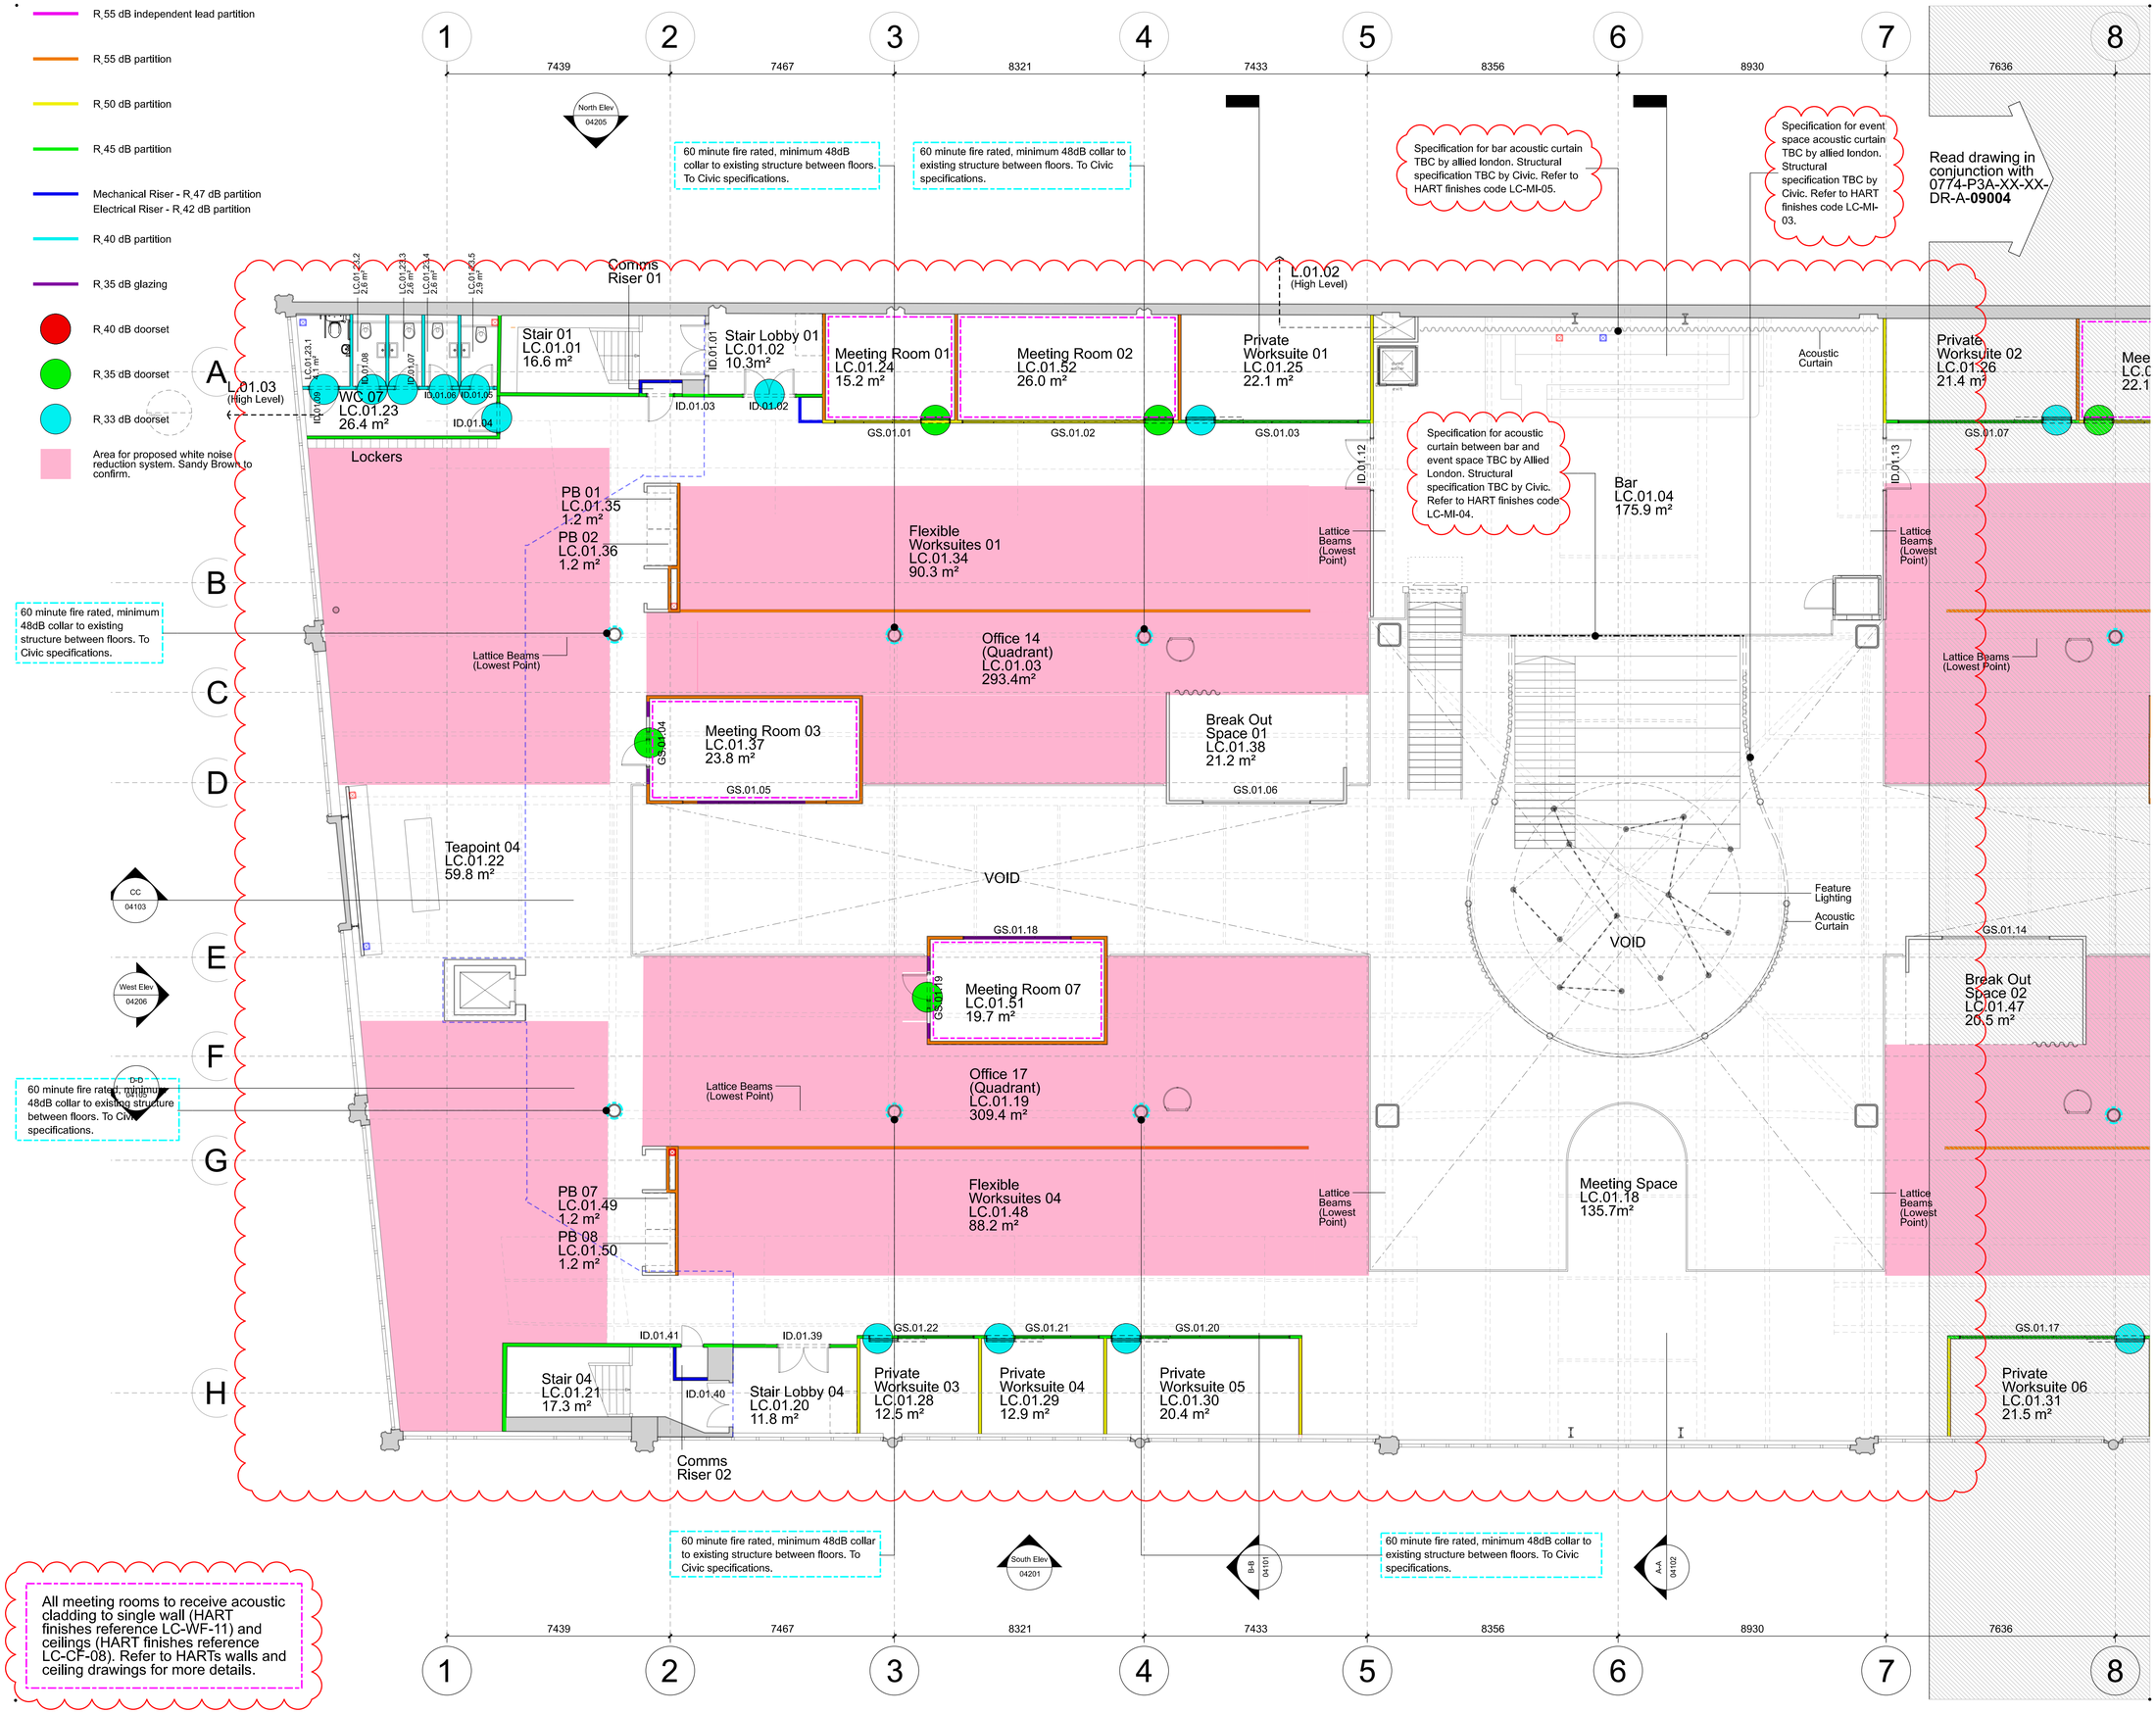

All meeting rooms to receive acoustic cladding to single wall (HART finishes reference LC-WF-11) and ceilings (HART finishes reference LC-CF-08). Refer to HARTs walls and ceiling drawings for more details.

Notes:

Do not scale from this drawing.
All dimensions are in millimetres unless otherwise noted.
All dimensions to be checked on site before proceeding with work.
All omissions and discrepancies to be reported in writing to Project 3 Architects Ltd.
Areas indicated on this drawing are approximate and indicative only.
© Project 3 Architects Limited Registered in England & Wales Number 08021795.

Drawing References:

This drawing is to be read in conjunction with the following drawing series:

(00) Series	Site Information
(03) Series	Demolition Drawings
(04) Series	GA Plans, Sections & Elevations
(09) Series	Acoustic Plans
(12) Series	FS & BR Plans
(20) Series	Mezzanine Deck Details
(22) Series	Internal Partition Details
(24) Series	Stair Details
(29) Series	Architectural Metalwork Details
(30) Series	External Louvre Details
(31) Series	External Window & Door Details
(32) Series	Internal Door Details

01. Drawing to be read in conjunction with Stage 3 Acoustic Design Report produced by Sandy Brown.
02. Acoustic treatments to meeting rooms, workspaces and offices TBC by Allied London. Refer to HART drawings for finishes/ specification.
03. White noise sound reduction TBC by Allied London. Areas at mezzanine level which require sound masking indicatively shown on plan as advised by Acoustic Consultant.
04. Acoustic rating between floors to be minimum 48dB.

Refer to Hart FF&E schedule LC-sFFE for more information.

Rev:	Date:	Description:	By:
T03	28/11/23	Amends	JG
T02	22/11/23	Amends	JG
T01	27/10/23	First Issue	JG

2 m 0 2 4 6 m

PROJECT 3 architects
4 back grafton street
altrincham
cheshire
WA14 1DY
0161 233 0575
mail@project3architects.com
www.project3architects.com

Project:
Lower Campfield
Liverpool Rd, Manchester
Title:
Proposed Acoustic Plan
Mezzanine Floor (1 of 2)
Status: TENDER
Scale @ ISO A1: 1:100
Drawing Number: 0774-P3A-XX-XX-DR-A-09003
Revision: T03