


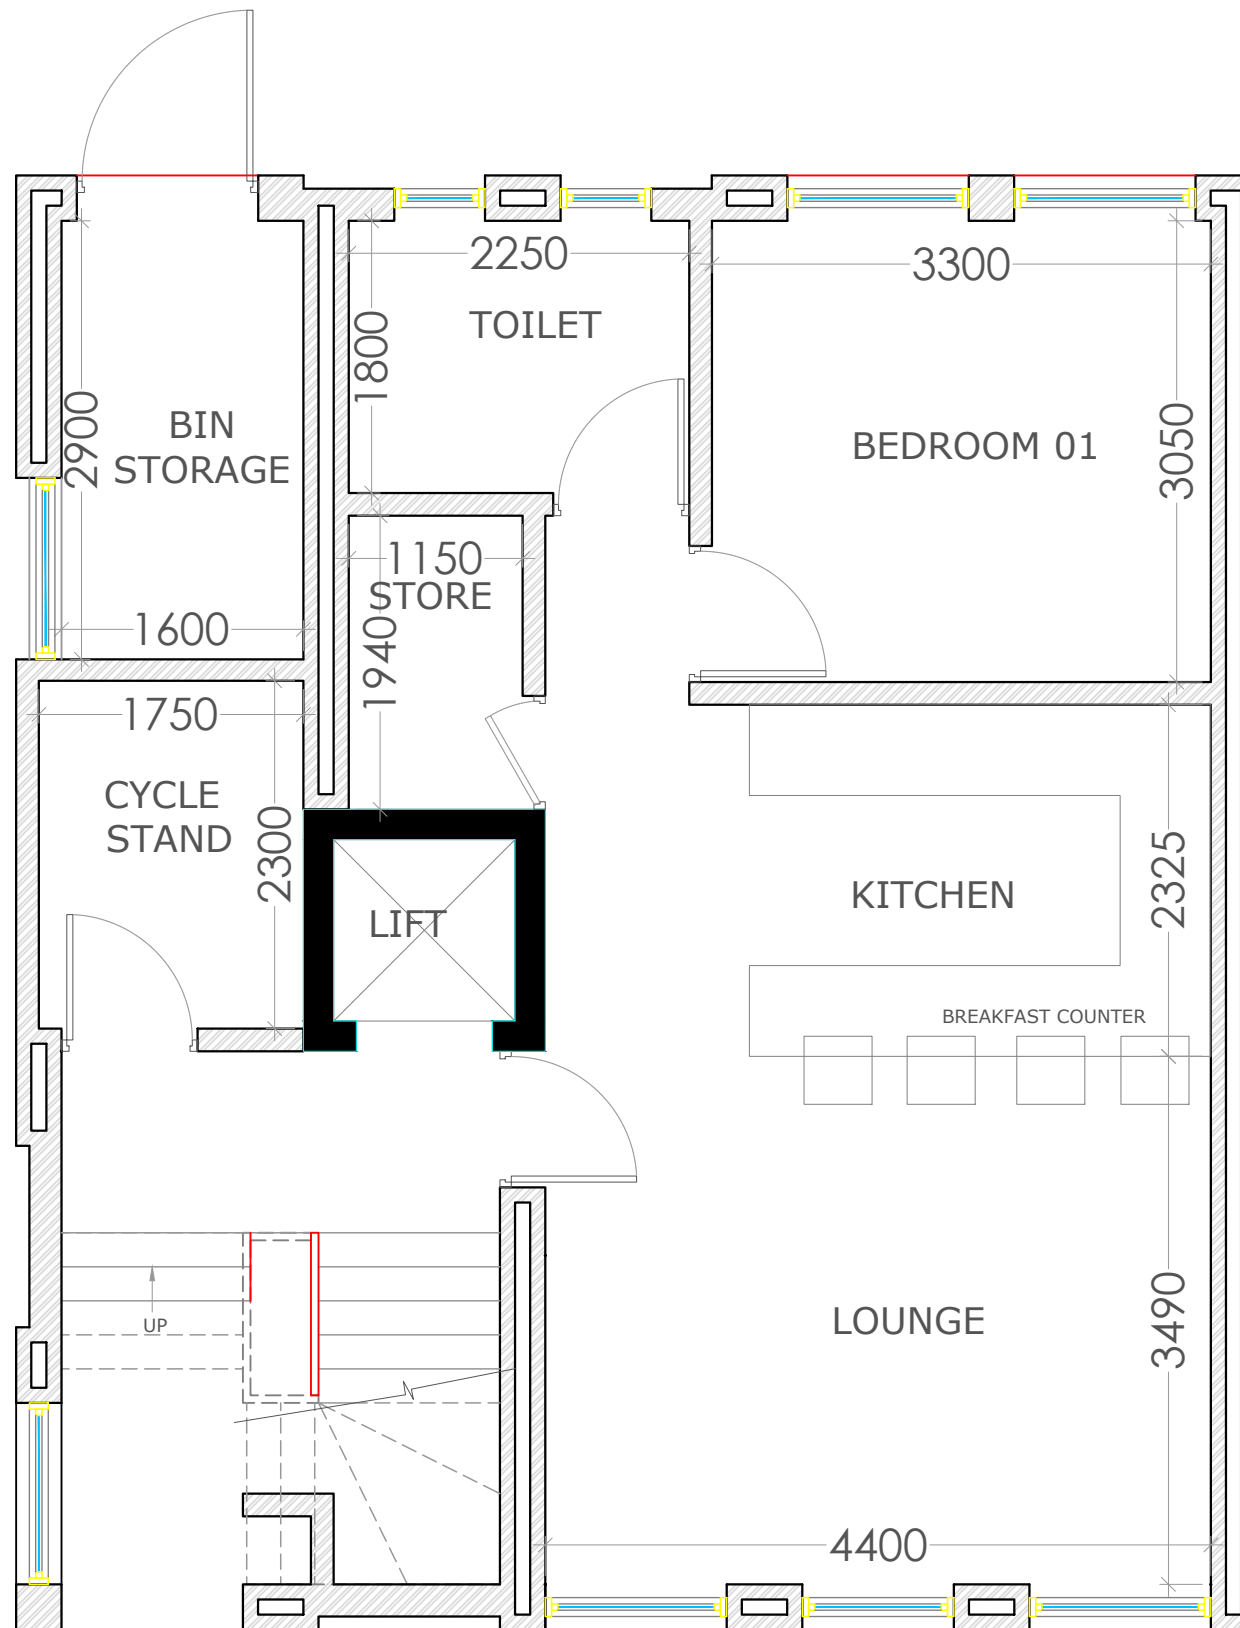

GROUND FLOOR PLAN

General Notes

No.	Revision/Issue	Date

Firm Name and Address


 **Mason and Marlowe**

Mason and Marlowe Ltd.
Project Managers and Quantity Surveyors
Vanilla,
39-41 Richmond St,
Manchester M1 3WB

Project Name and Address

Vanilla,
39-41 Richmond St,
Manchester M1 3WB

Project	Sheet
Date 27/01/2024	A3
Scale 1/50	

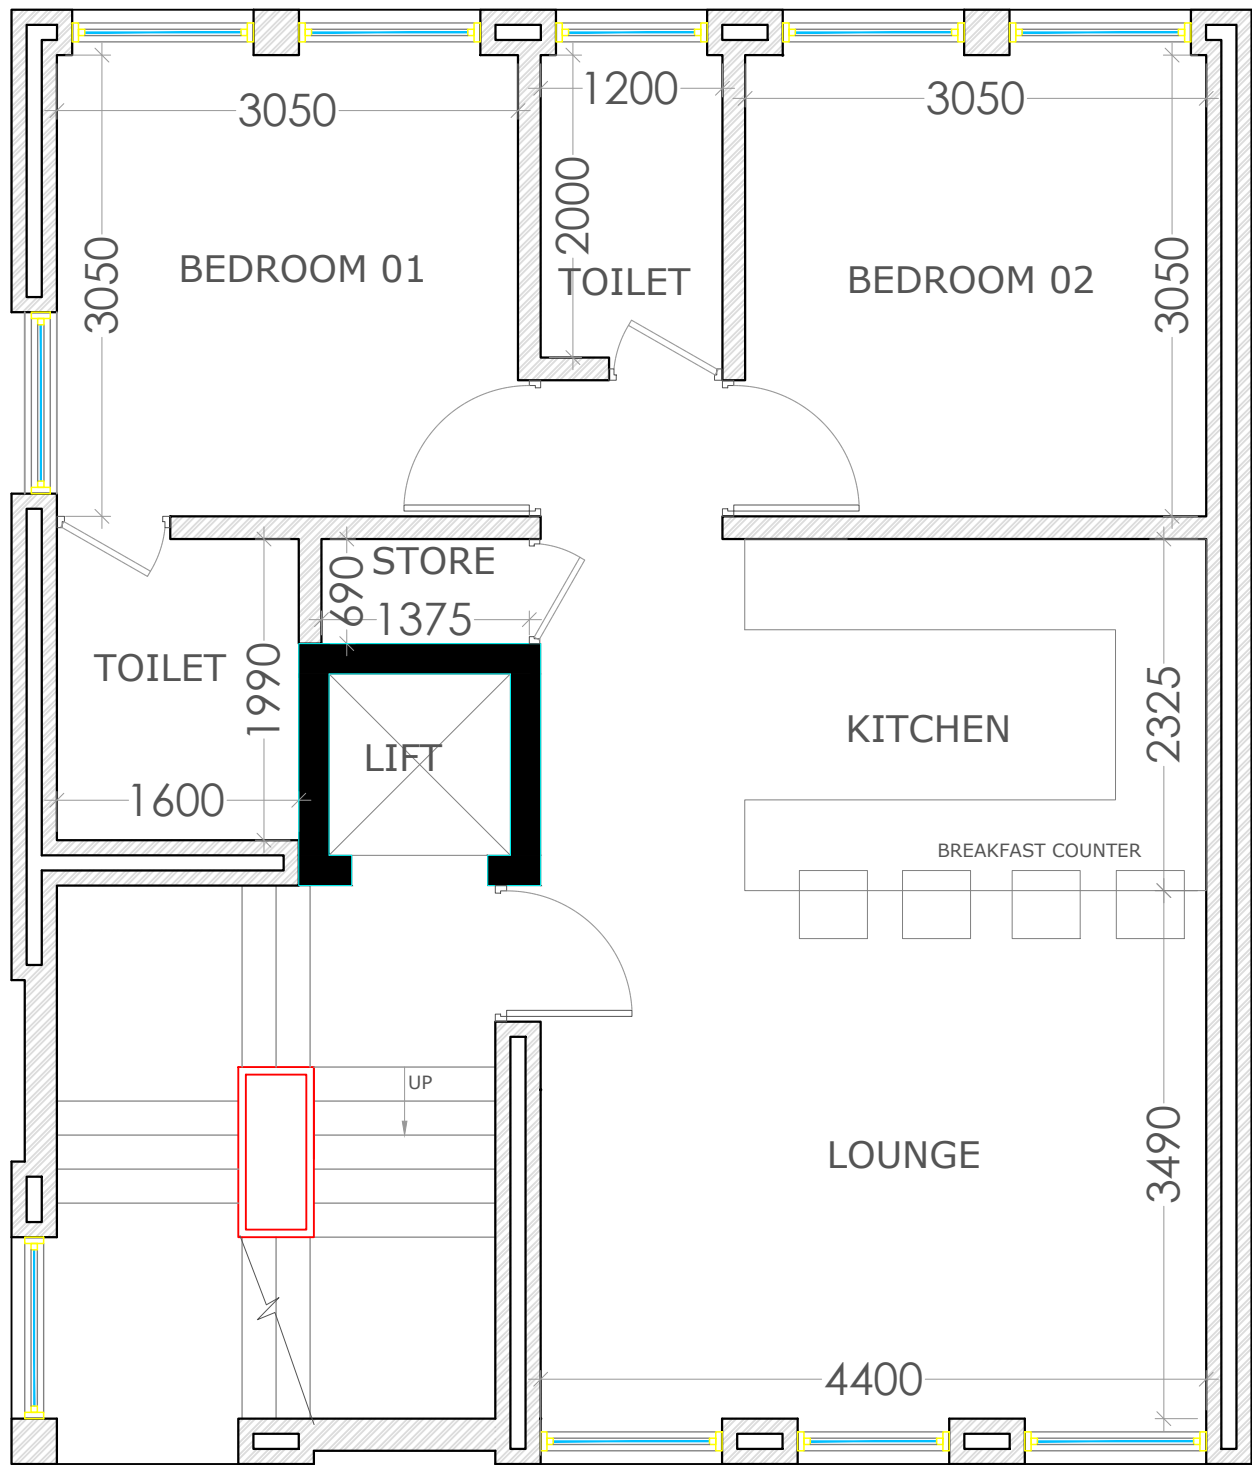

FIRST FLOOR PLAN



General Notes

No.	Revision/Issue	Date

Firm Name and Address


 **Mason and Marlowe**

Mason and Marlowe Ltd.
Project Managers and Quantity Surveyors
Vanilla,
39-41 Richmond St,
Manchester M1 3WB

Project Name and Address

Vanilla,
39-41 Richmond St,
Manchester M1 3WB

Project	Sheet
Date 27/01/2024	A3
Scale 1/50	

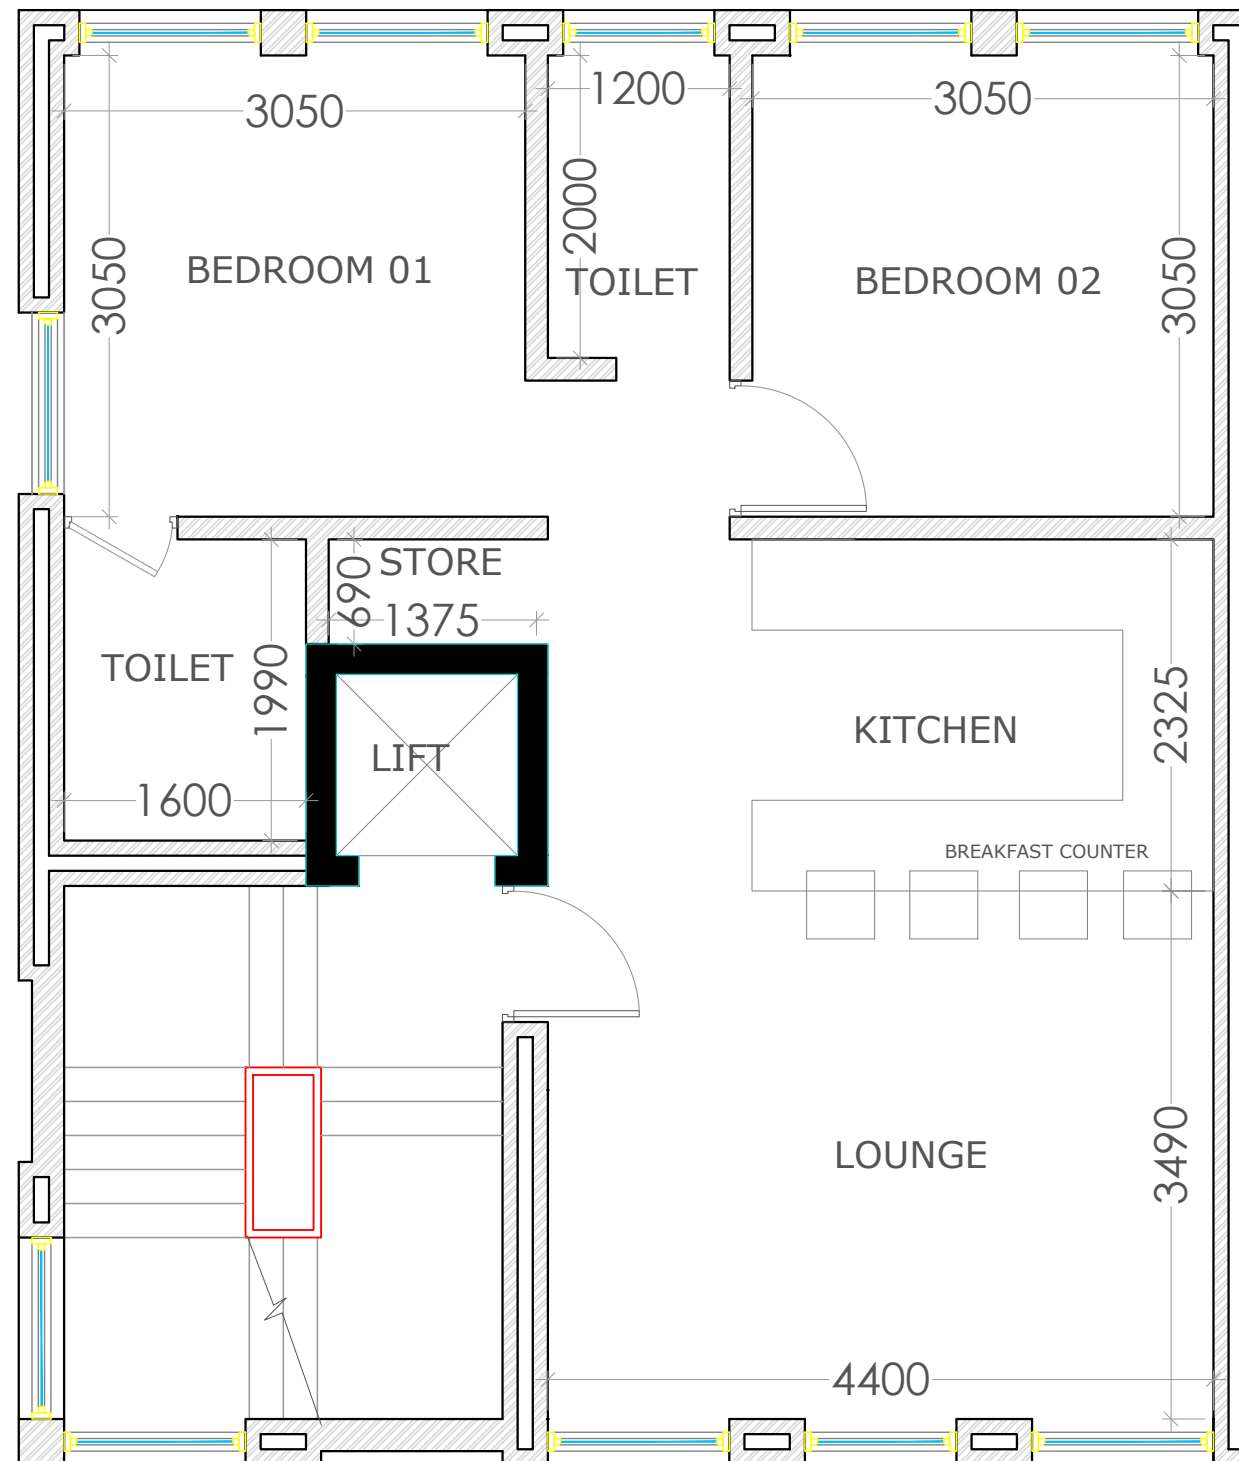

SECOND FLOOR PLAN

General Notes

No.	Revision/Issue	Date

Firm Name and Address



Mason and Marlowe Ltd.
Project Managers and Quantity Surveyors
Vanilla,
39-41 Richmond St,
Manchester M1 3WB

Project Name and Address

Vanilla,
39-41 Richmond St,
Manchester M1 3WB


Project

Date
27/01/2024

Scale
1/50

Sheet

A3

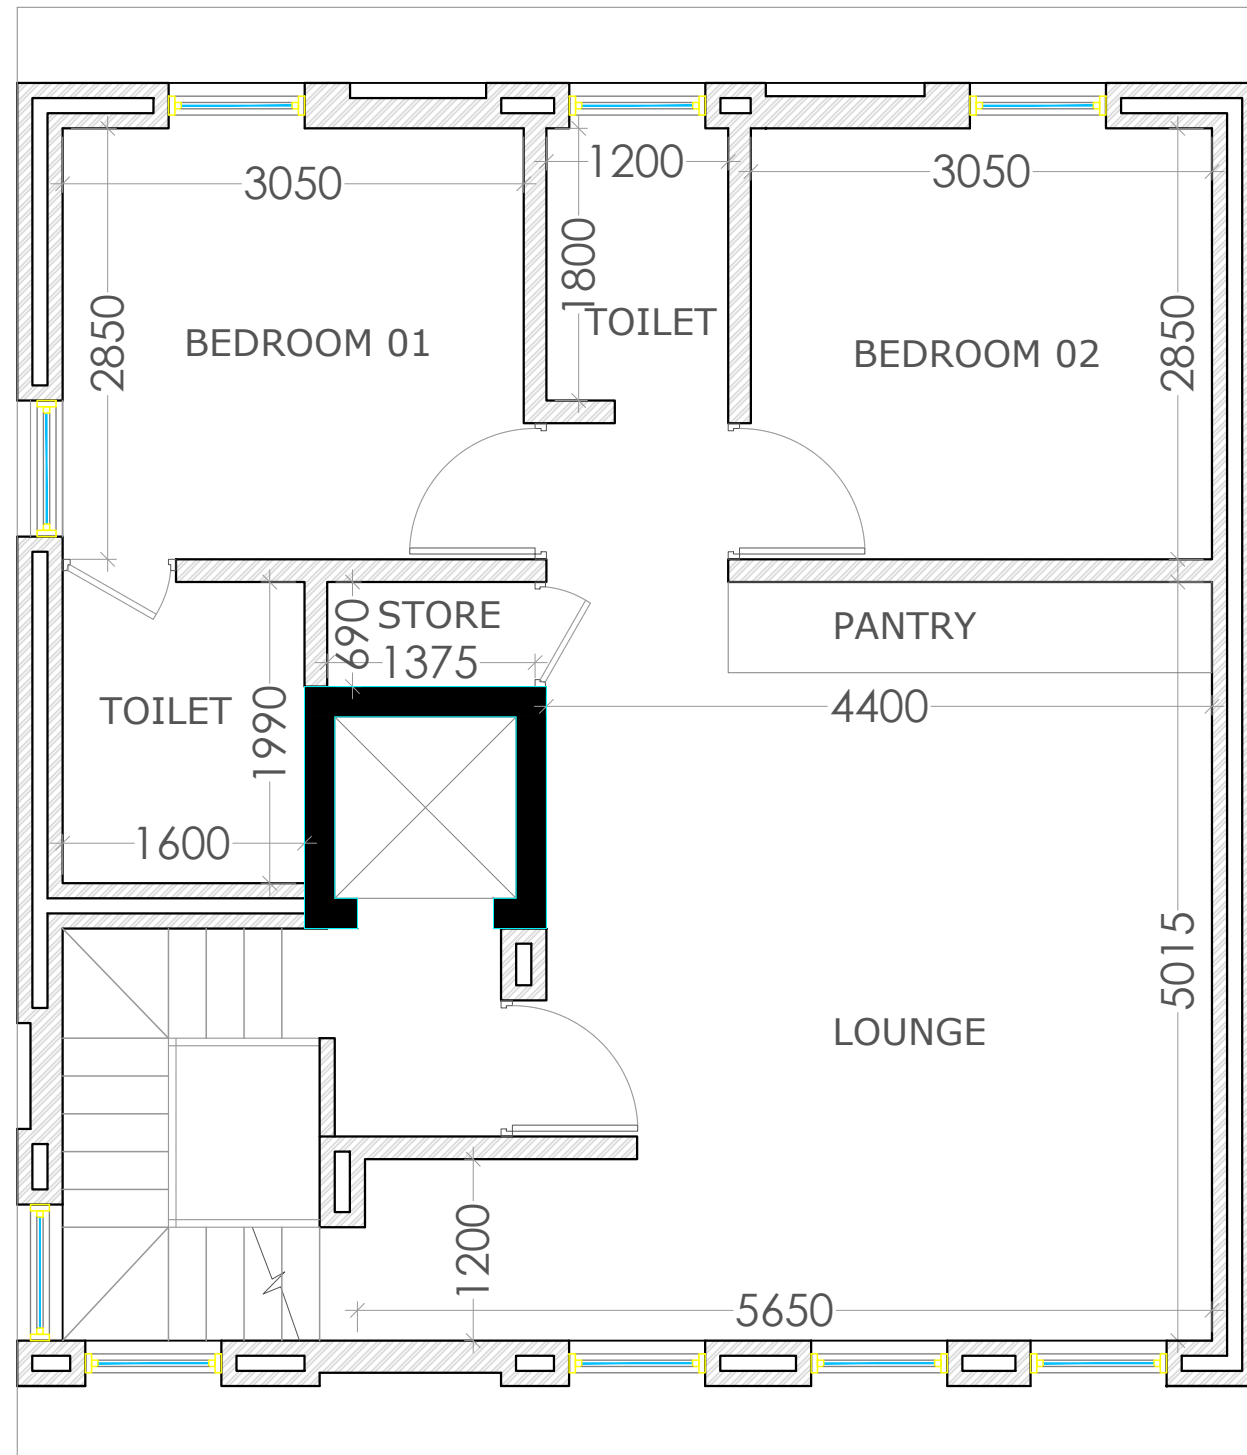

LOFT FLOOR PLAN



General Notes

No.	Revision/Issue	Date

Firm Name and Address



Mason and Marlowe Ltd.
Project Managers and Quantity Surveyors
Vanilla,
39-41 Richmond St,
Manchester M1 3WB

Project Name and Address

Vanilla,
39-41 Richmond St,
Manchester M1 3WB

Project

Date
27/01/2024

Scale
1/50

Sheet

A3