




NOTES:

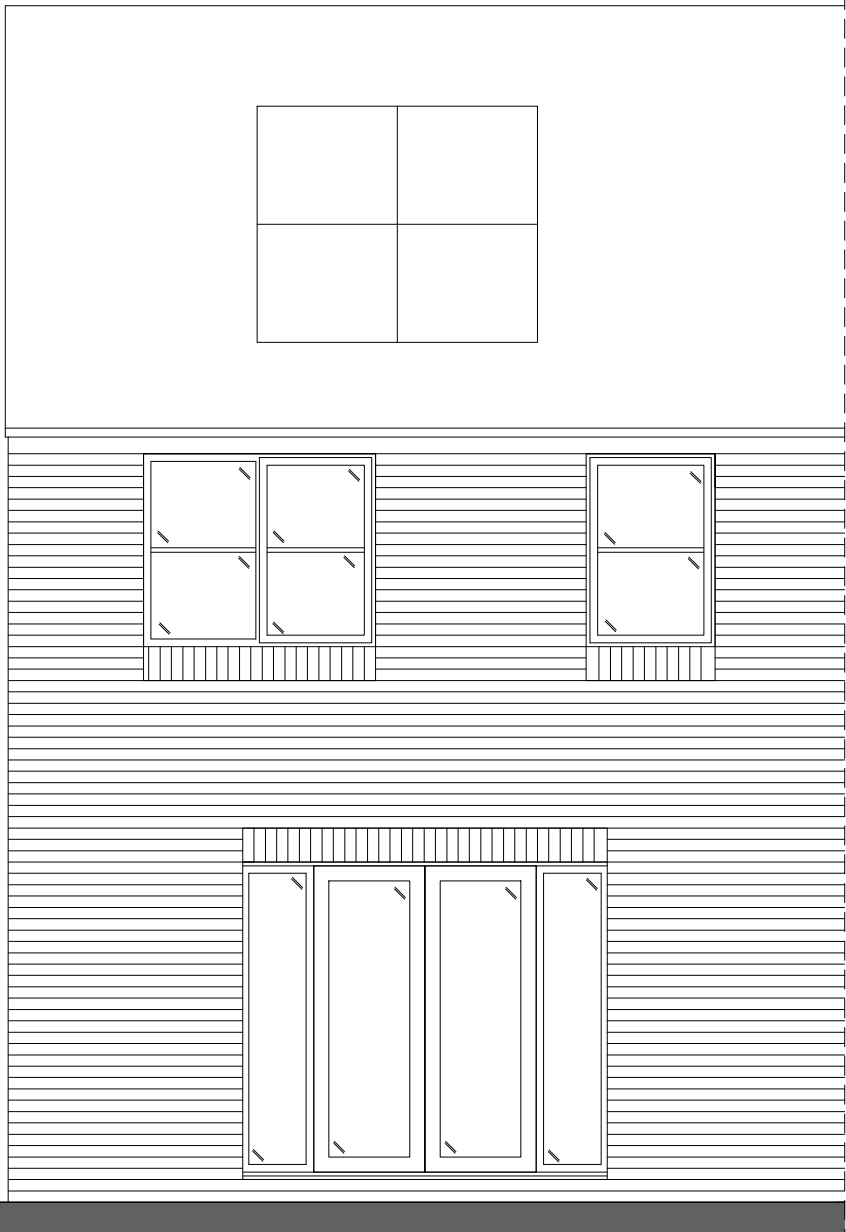


NORTHEAST (FRONT) ELEVATION



SOUTHWEST (REAR) ELEVATION

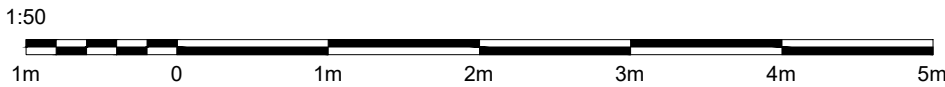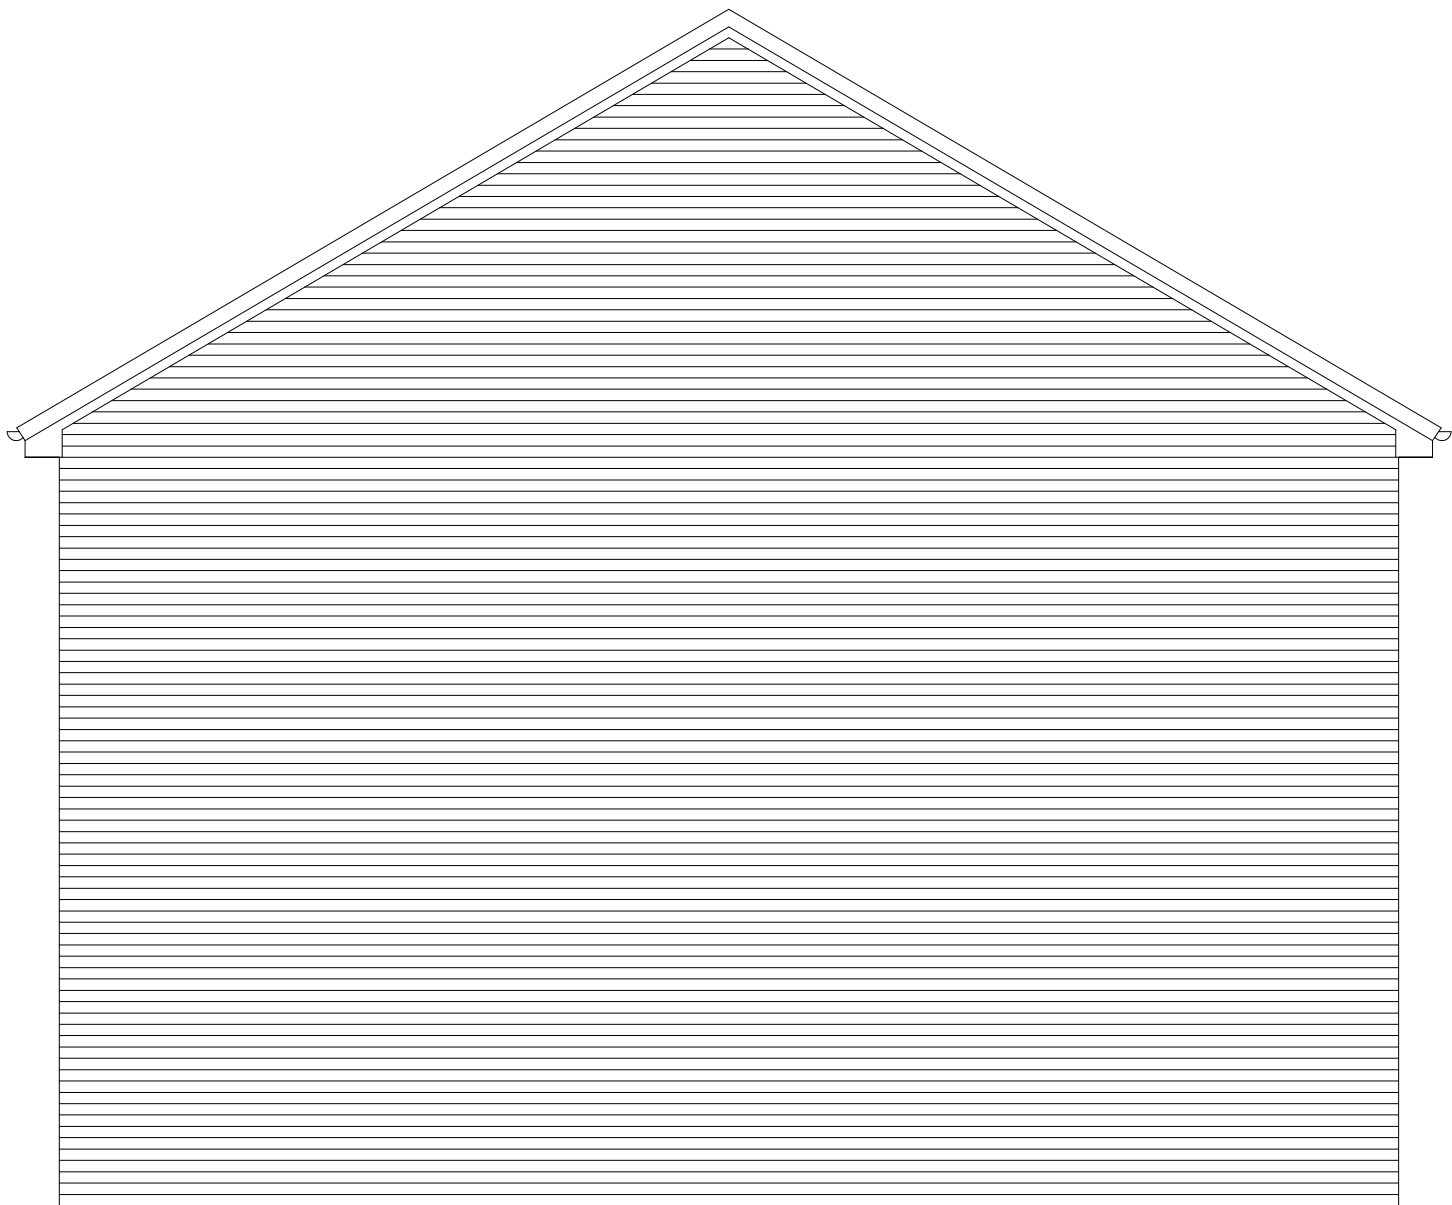

NORTHWEST (SIDE) ELEVATION

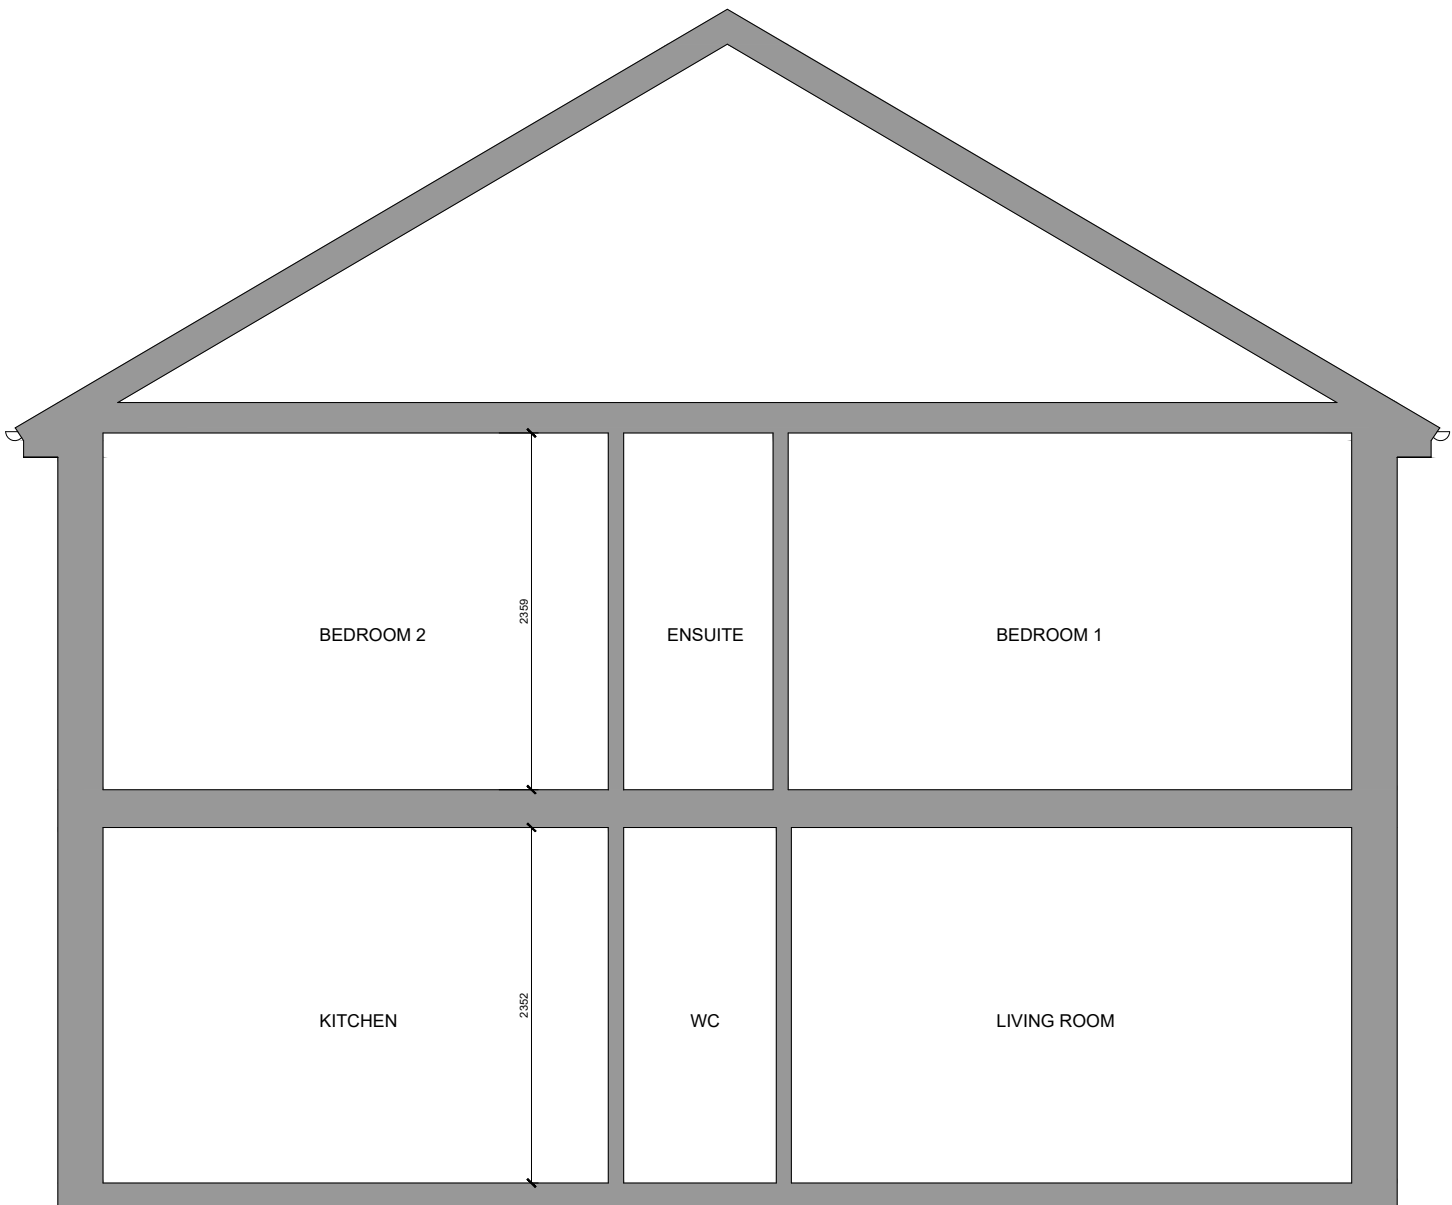

SECTION

Client

Mrs C Hulme

Project

47 Redwing Avenue, M21 7JS

Drawing Title

Existing Elevations and Section

Drawn	Checked	Paper Size	Scale	Date
PL	PL	A2	1:50	OCT 2022
Project No.		Drawing No.		Revision
22 - 739		00-04		-

