


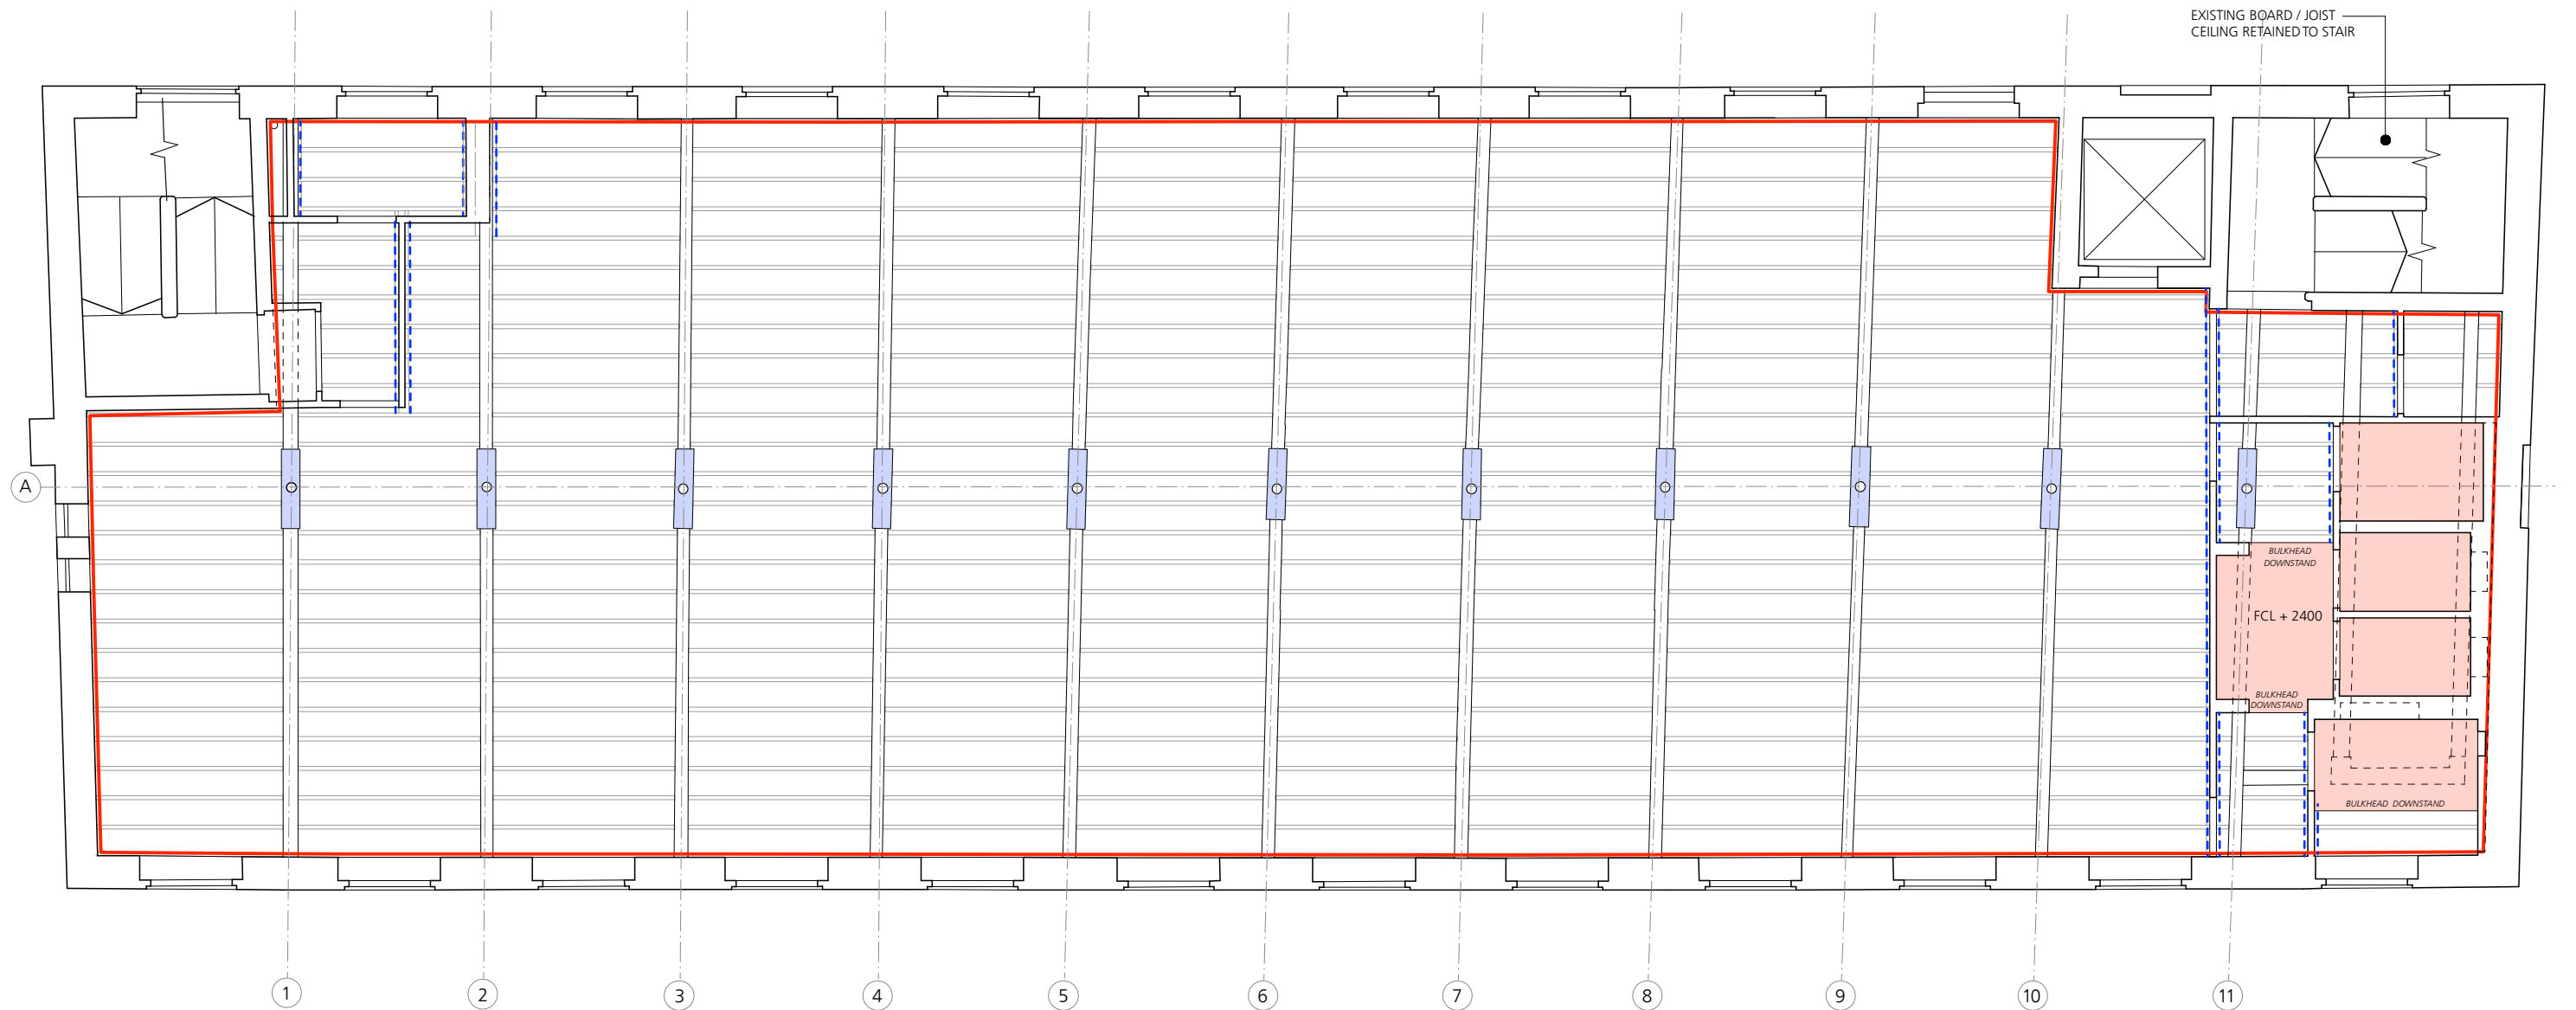

#### KEY

|  |   |  |                                                              |  |                                                                               |
|--|---|--|--------------------------------------------------------------|--|-------------------------------------------------------------------------------|
|  | AREA OF SOFFIT TO HAVE INTUMESCENT COATING TO ALL EXISTING TIMBER JOISTS AND UNDERSIDE OF ALL EXISTING TIMBER FLOORBOARDS AS SPEC M60/140 |  | PLASTERBOARD DIRECT TO TIMBER JOISTS SPEC K10/270            |  | TIMBER LINING TO ROOFLIGHT REVEALS SPEC K10/180                               |
|  | AREA OF CEILING TO HAVE INSULATION BELOW AND BETWEEN EXISTING RAFTERS. REFER TO DRG 353 CD 2701 FOR DETAILS                               |  | 2 LAYERS FIRELINE BOARD DIRECT TO TIMBER JOISTS SPEC K10/260 |  | WALLBOARD BULKHEAD BETWEEN SOFFIT AND U/S EXTG BEAM SPEC K10/130              |
|  | MF SUSPENDED PLASTERBOARD CEILING SPEC K10/240                                                                                            |  | EXISTING TIMBER BOARDS REFIXED ON 50 x 19mm TIMBER BATTENS   |  | 2 LAYER FIRELINE BOARD BULKHEAD BETWEEN SOFFIT AND U/S EXTG BEAM SPEC K10/260 |
|  |   |  | INTUMESCENT PAINT TO CAST IRON BEAM SHOES SPEC M60/145       |  | TIMBER NOGGINS BETWEEN & TO DEPTH OF EXISTING JOISTS                          |
|  |   |  |                                                              |  | NOTE: ALL PLASTERBOARD SURFACES TO HAVE PAINT FINISH AS SPEC M60/150          |

Rev T1 - 11/23 - WC area layouts updated and extent of suspended ceilings reduced, noggins added, key amended  
Rev P4 - 09/23 - WC area layout amended  
Rev P3 - 08/23 - Paint ref added to key, west gable windows omitted and extg retained



0 1 2 3 4 5  
Metres

#### Jonathan Davidson Architects

Architecture & Industrial Design  
47 Hilton Street  
MANCHESTER  
M1 2EF  
t: 0161 711 0835  
e: [inbox@jddavidsonarchitects.com](mailto:inbox@jddavidsonarchitects.com)  
w: [www.jddavidsonarchitects.com](http://www.jddavidsonarchitects.com)

Client Capital & Centric  
Project Neptune Mill  
Chapelton St, Manchester  
Scale 1:100 @ A3  
Date Apr 2023

Document Ceilings  
Proposed 2nd Floor Ceiling Plan  
Status For information

Doc Ref 353 CD 3503 T1