
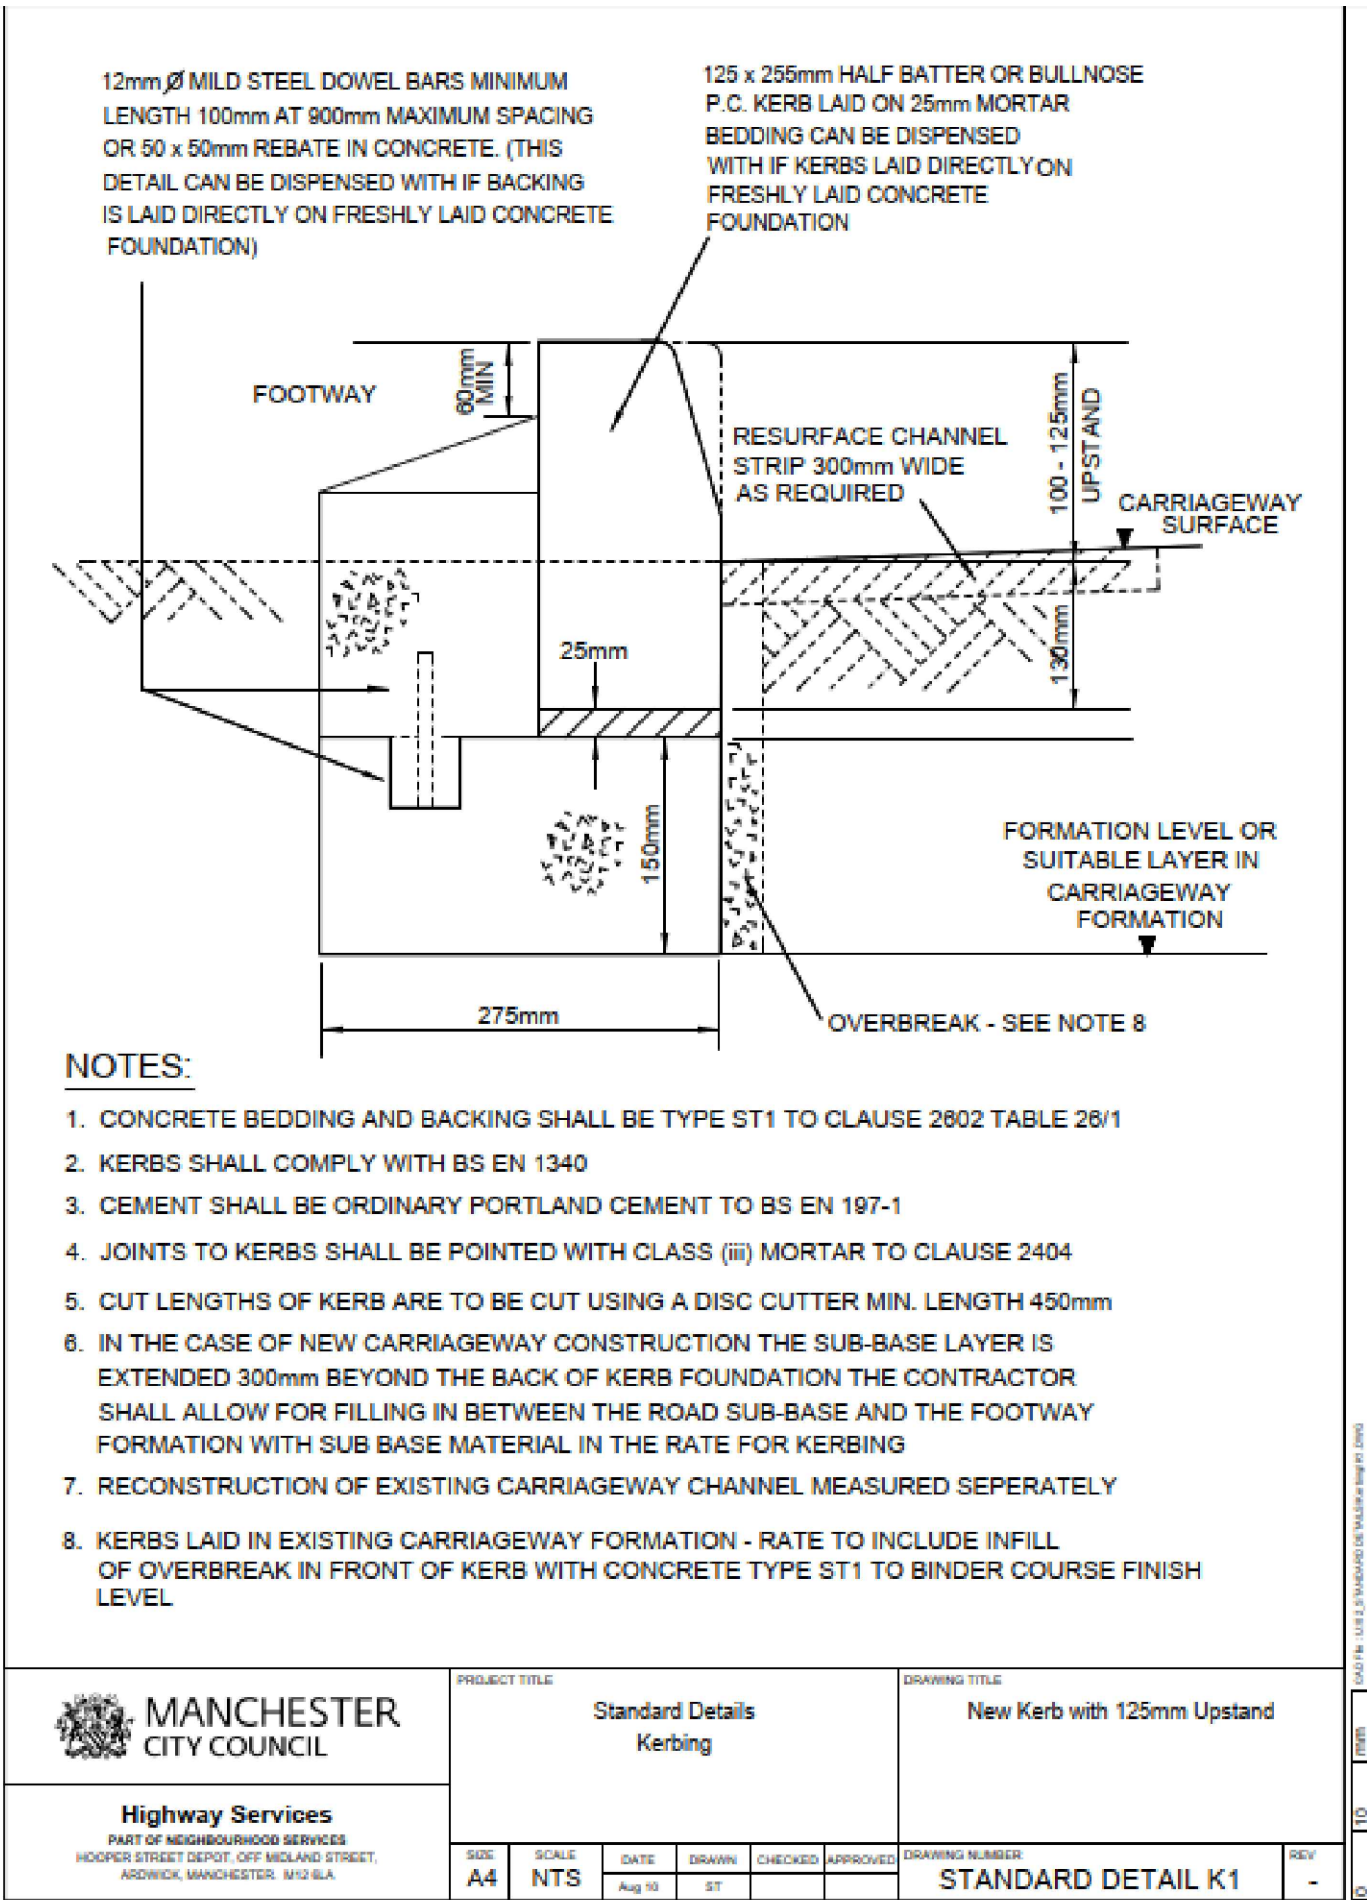
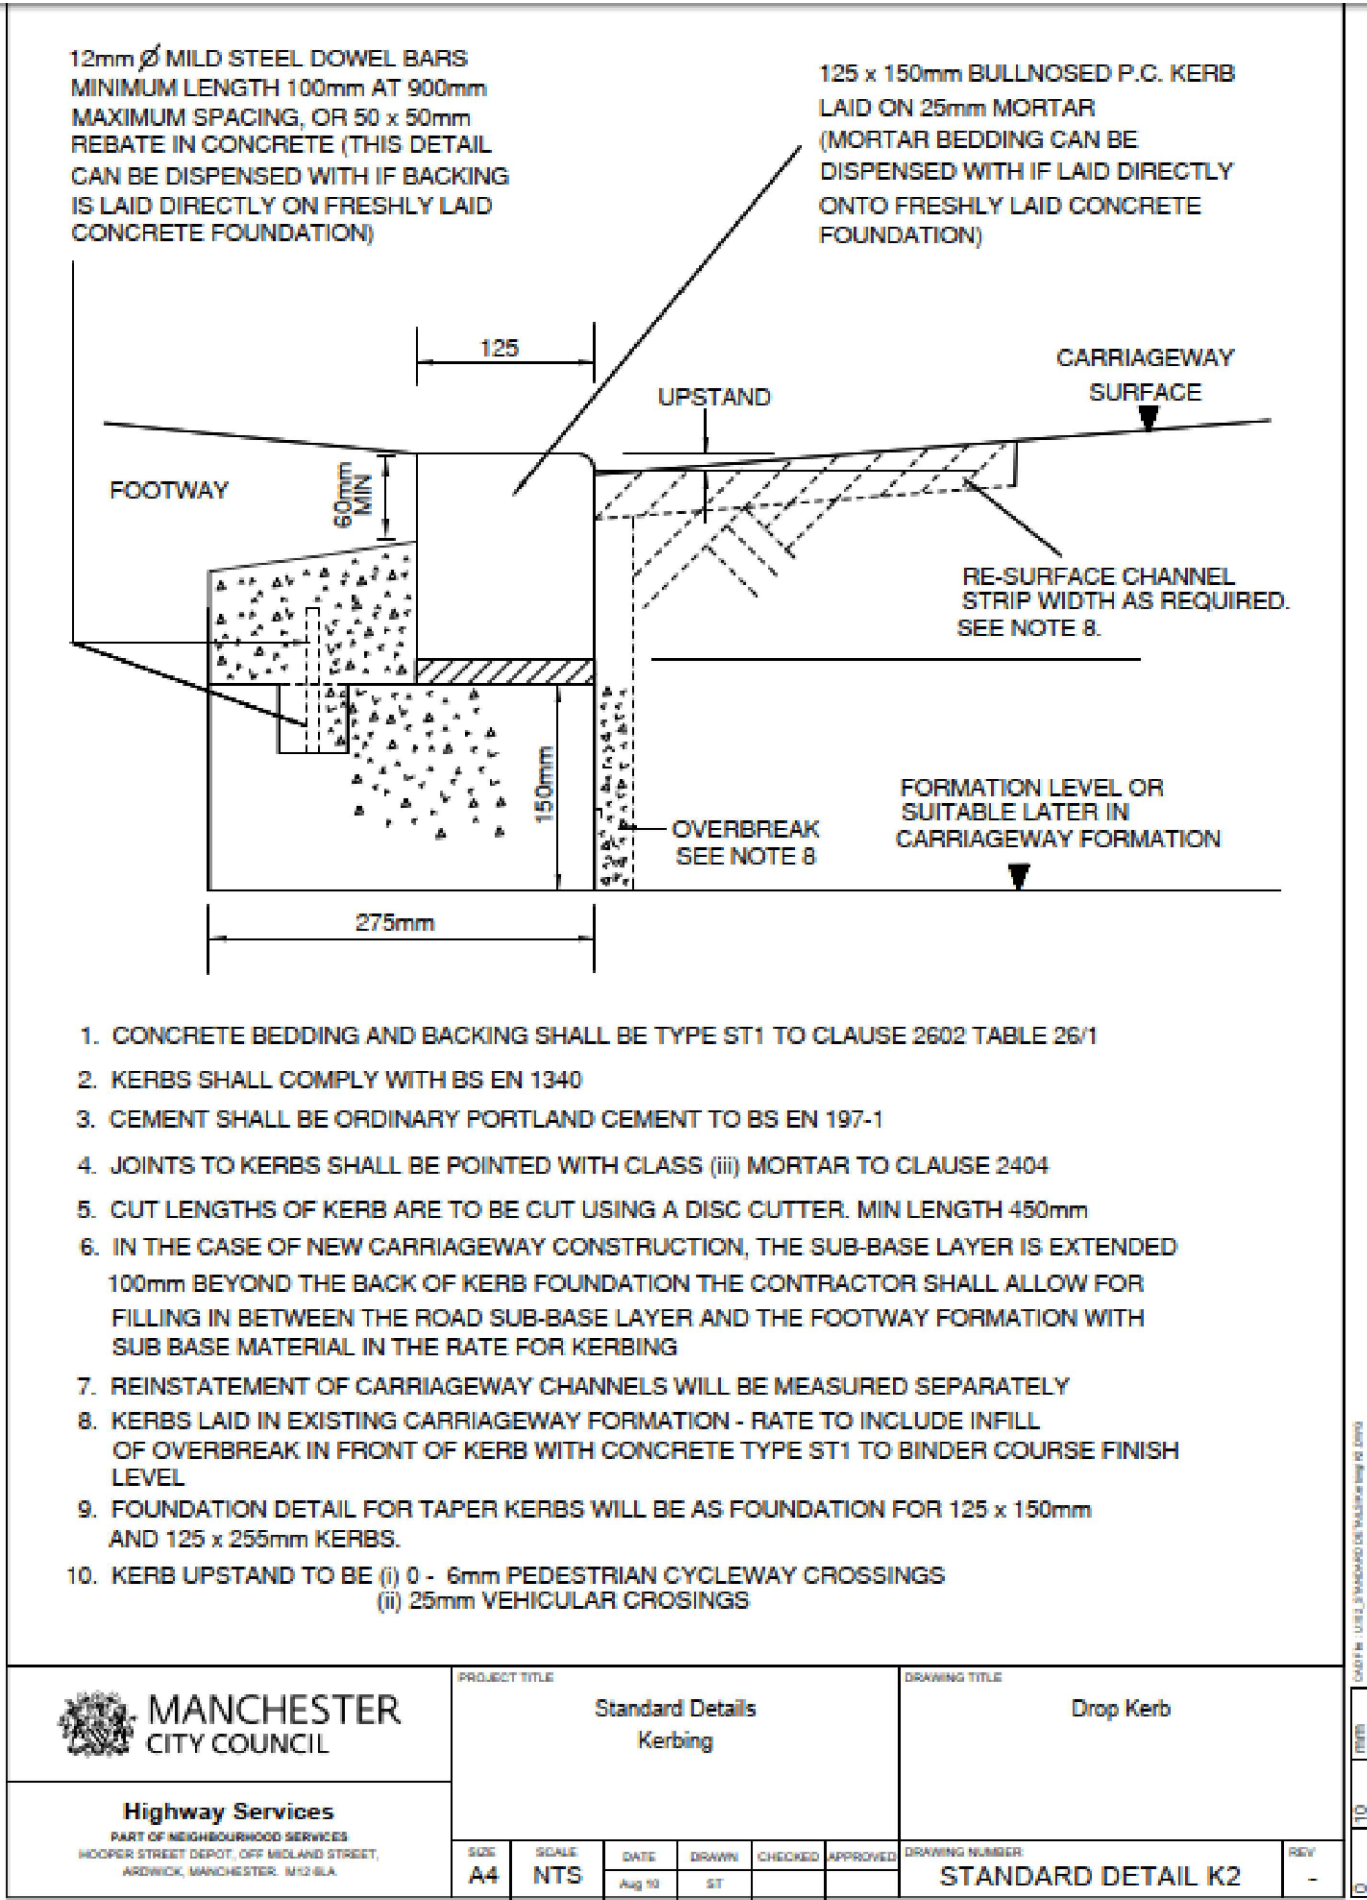
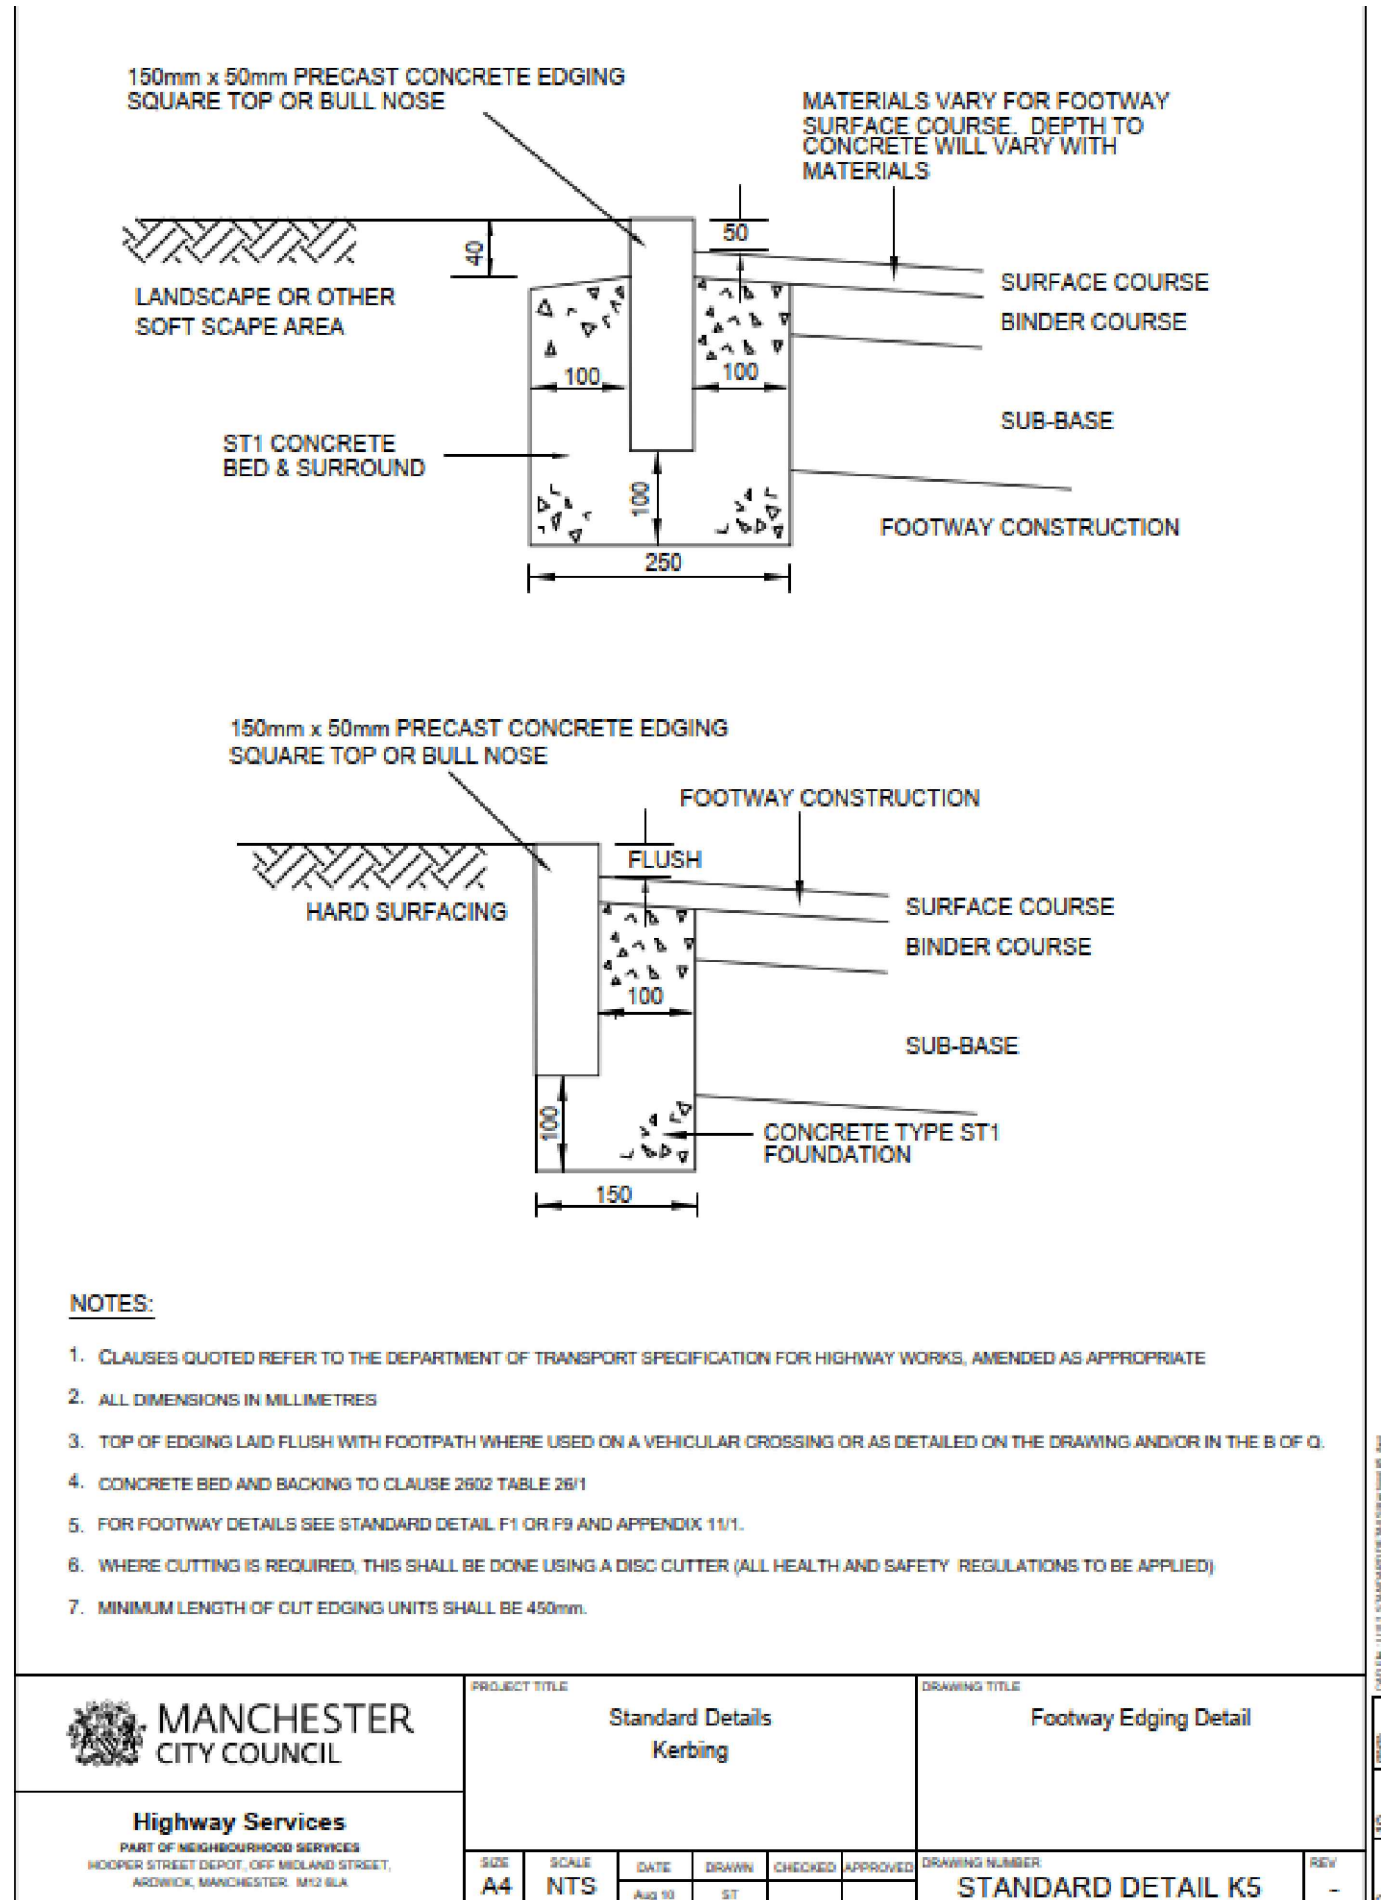
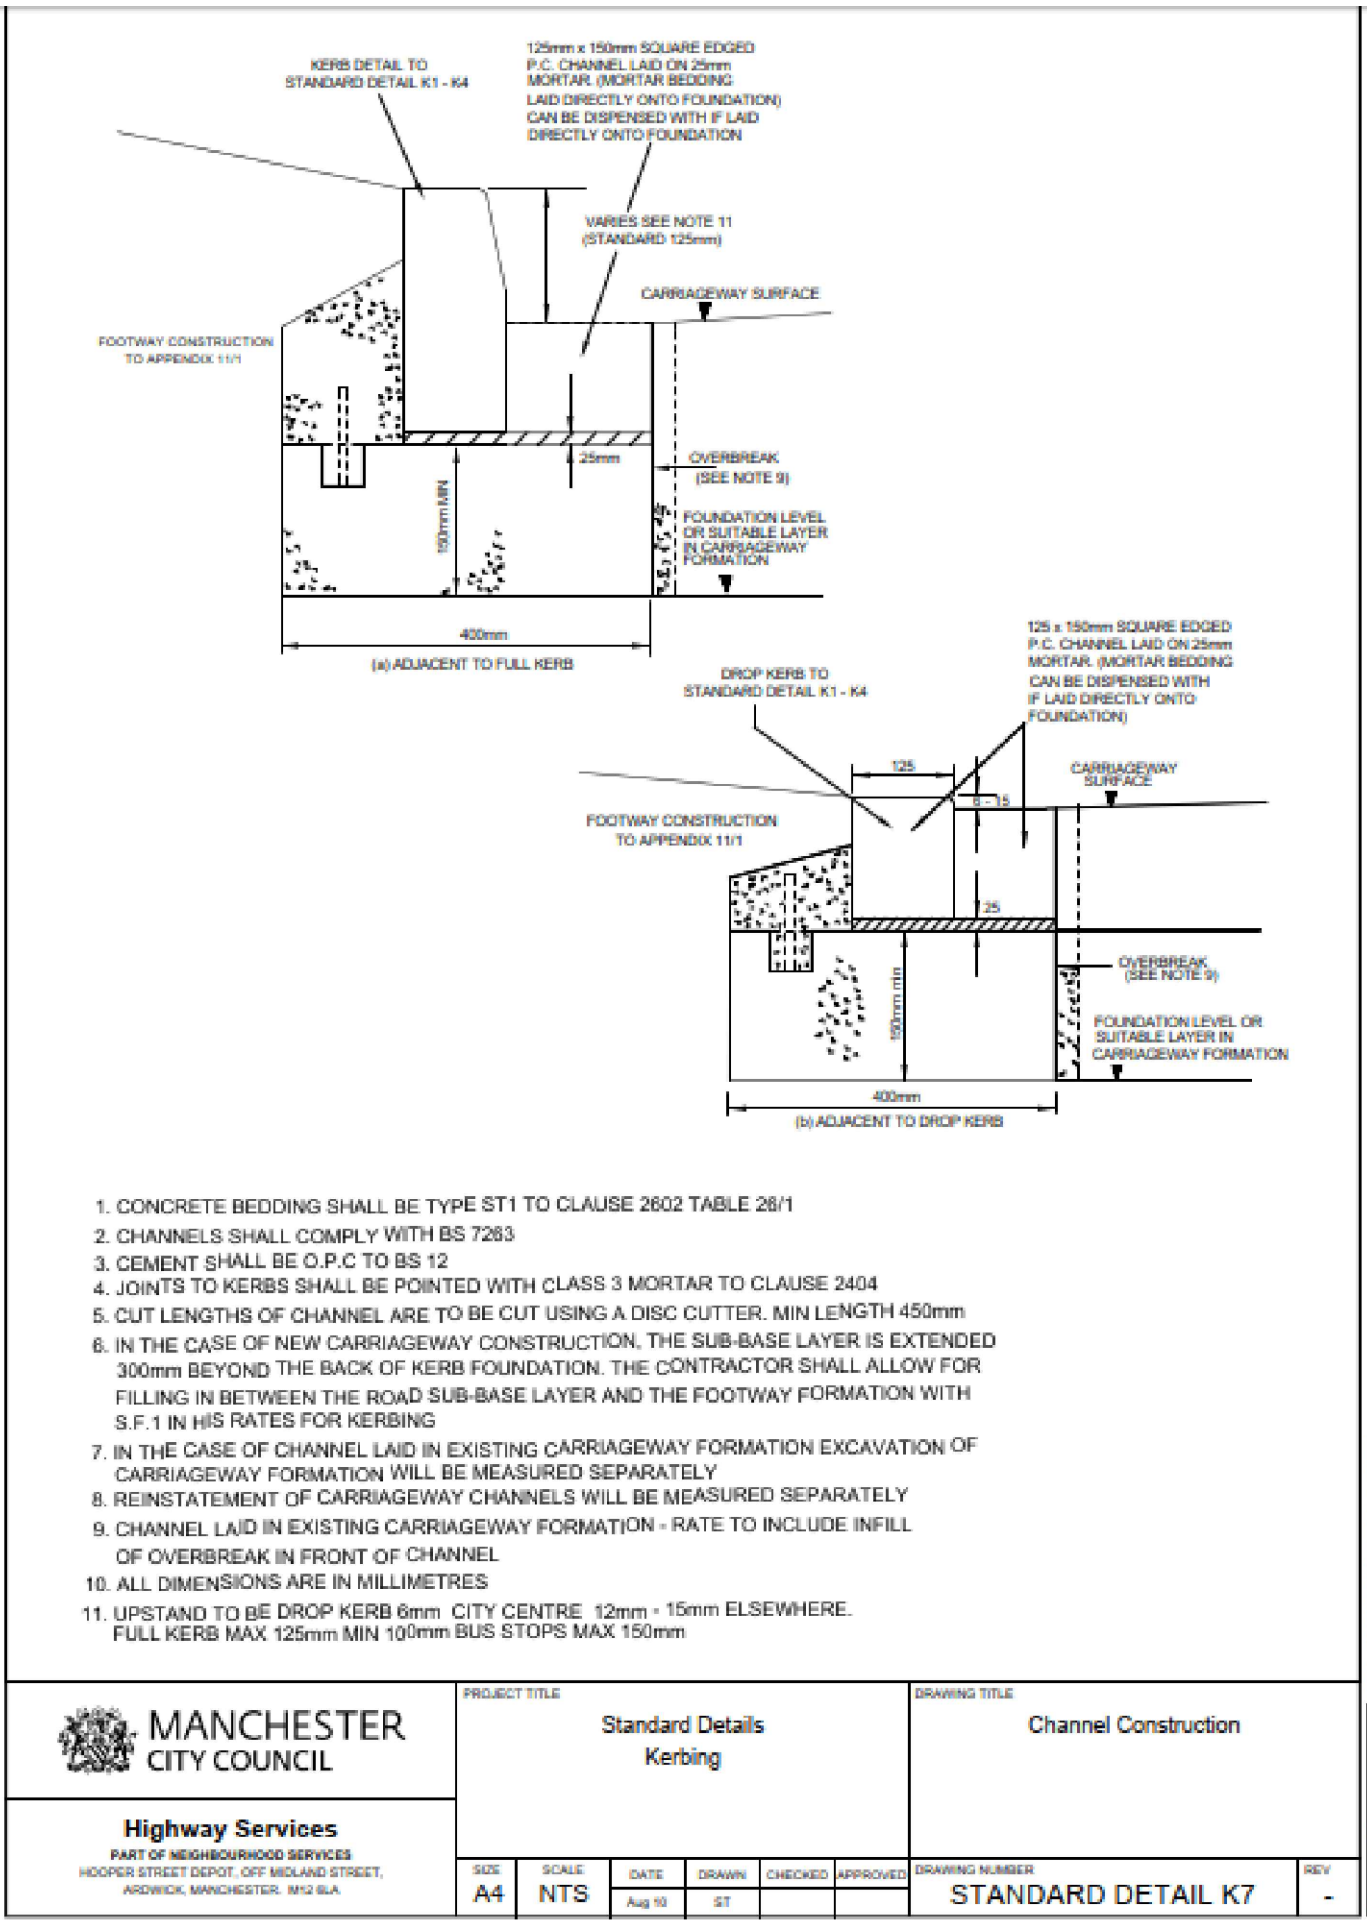


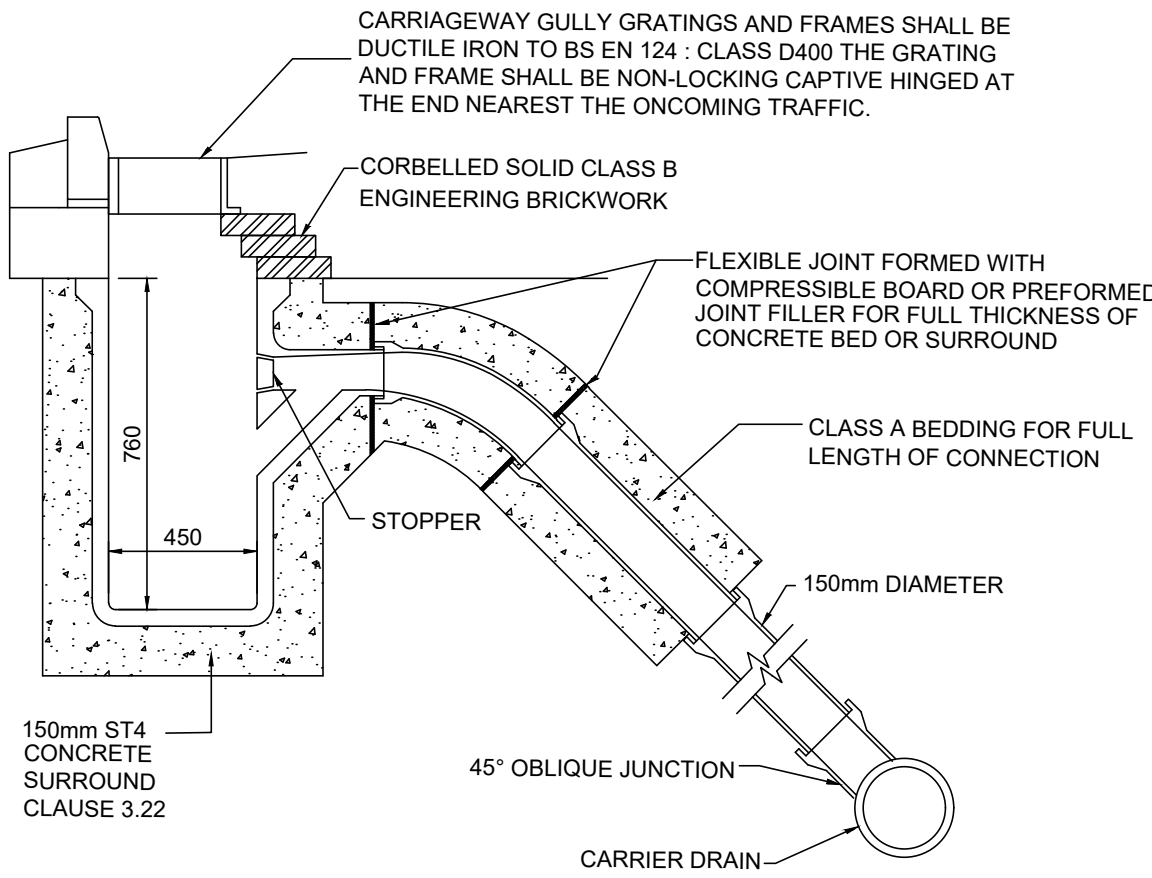

NOTES

1. GULLY POT TO BE 95 LITRES MIN CAPACITY
2. MAXIMUM TRENCH WIDTH FOR 150mm GULLY LEAD IS 600mm
3. NUMBER OF BENDS MAY VARY DUE TO SITE DIFFERENCES.
4. CONCRETE SURROUND TO PIPES SHALL ALWAYS FINISH AT A JOINT
5. CONCRETE GULLY POT TO BS9911 PART 230 CLAUSE 3.10 (i)

GULLY DETAIL WITH CONNECTION TO CARRIER DRAIN

SCALE N.T.S

- GENERAL NOTES:
1. THIS DRAWING IS TO BE READ IN CONJUNCTION WITH ALL RELEVANT ARCHITECTS AND ENGINEERS DRAWINGS AND SPECIFICATIONS.
 2. DO NOT SCALE THIS DRAWING. ANY AMBIGUITIES, OMISSIONS AND ERRORS ON DRAWINGS SHALL BE BROUGHT TO THE ENGINEERS ATTENTION IMMEDIATELY. ALL DIMENSIONS MUST BE CHECKED / VERIFIED ON SITE.
 3. ALL DIMENSIONS ARE IN MILLIMETRES UNLESS NOTED OTHERWISE.
 4. FOR GENERAL NOTES REFER TO DRAWING.

P01	FIRST ISSUE	06/02/24	HS	HS	
Rev:	Description:	Date:	By:	Chkd:	
<h1>Curtins</h1> <p>Merchant Exchange, 17-19 Whitworth Street West, Manchester, M1 5WG 0161 236 2394 manchester@curtins.com www.curtins.com</p> <p>Civils & Structures • Transport Planning • Environmental • Infrastructure • Geotechnical • Conservation & Heritage • Principal Designer Birmingham • Bristol • Cambridge • Cardiff • Douglas • Dublin • Edinburgh • Glasgow • Kendal • Leeds • Liverpool • London • Manchester • Nottingham</p>					
Status:	SUITABLE FOR INTERNAL REVIEW / COMMENT			S2	
Project:	HAMMERSTONE ROAD				
Orig Title:	SECTION 278 STANDARD DETAILS				
Drawn By	HS	Designed By	HS	Checked By	AR
068065	Date	06/02/24	Scales @ A1	1:250	
Project No • Originator • Function • Spatial • Form • Discipline • Number					Revision
HRD - CUR - XX - 00 - DR - C - 95-008					P01