
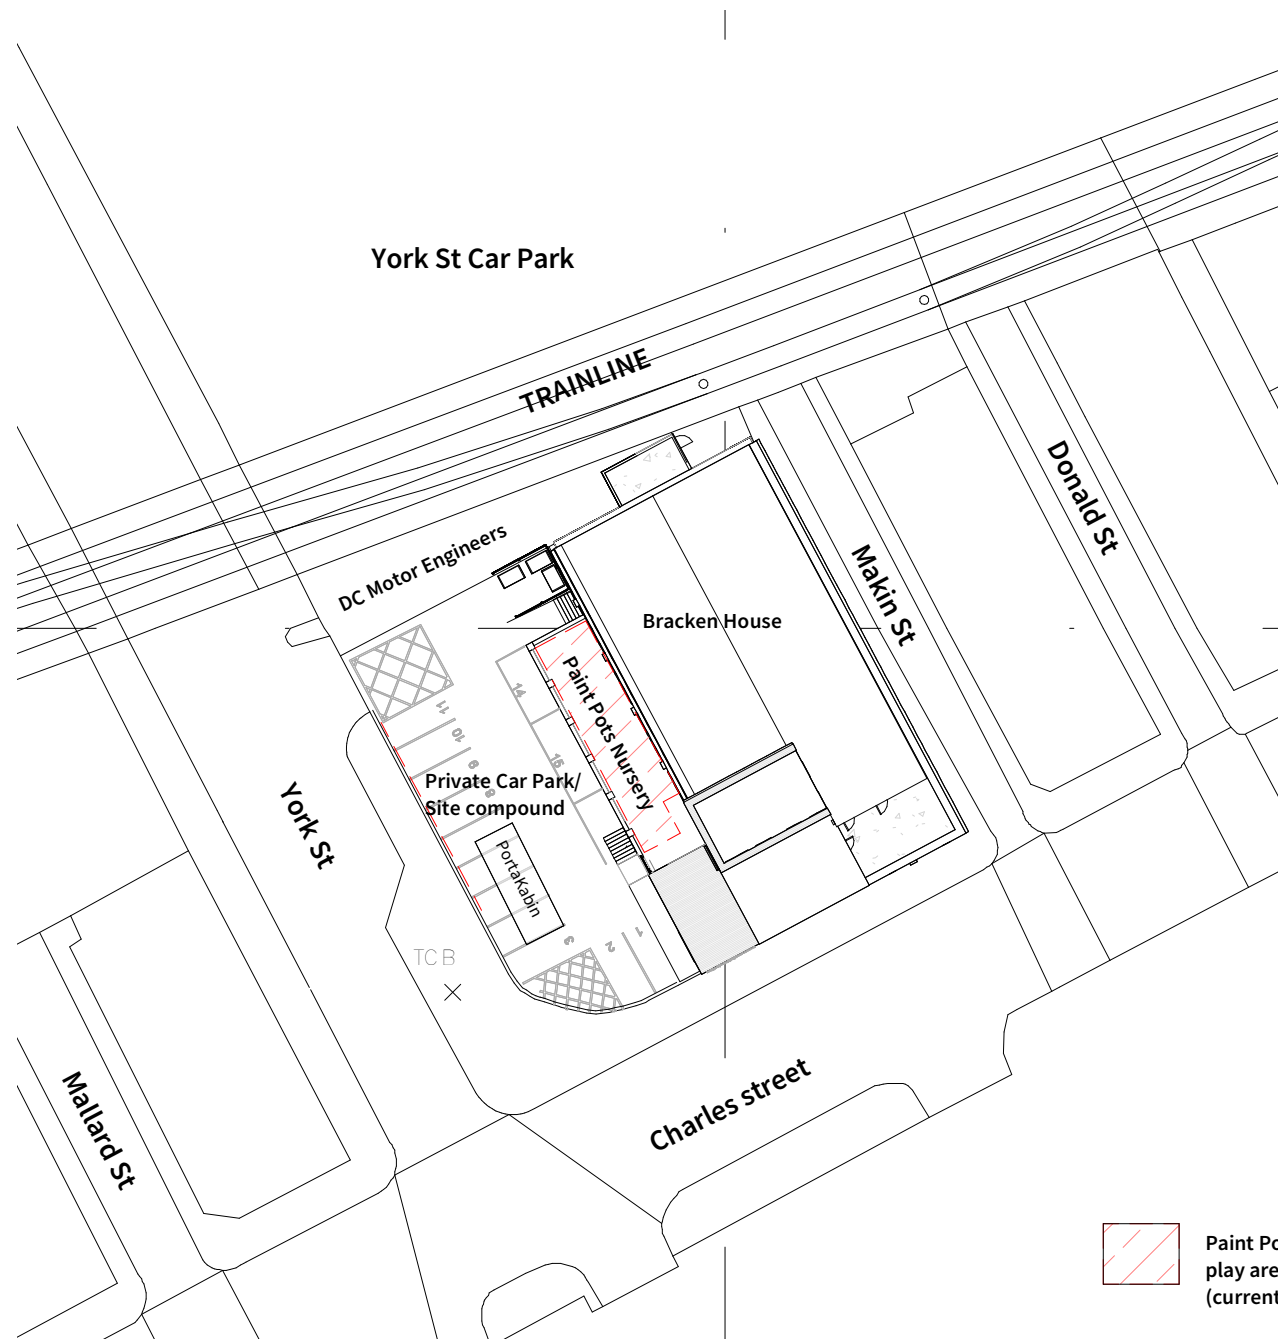


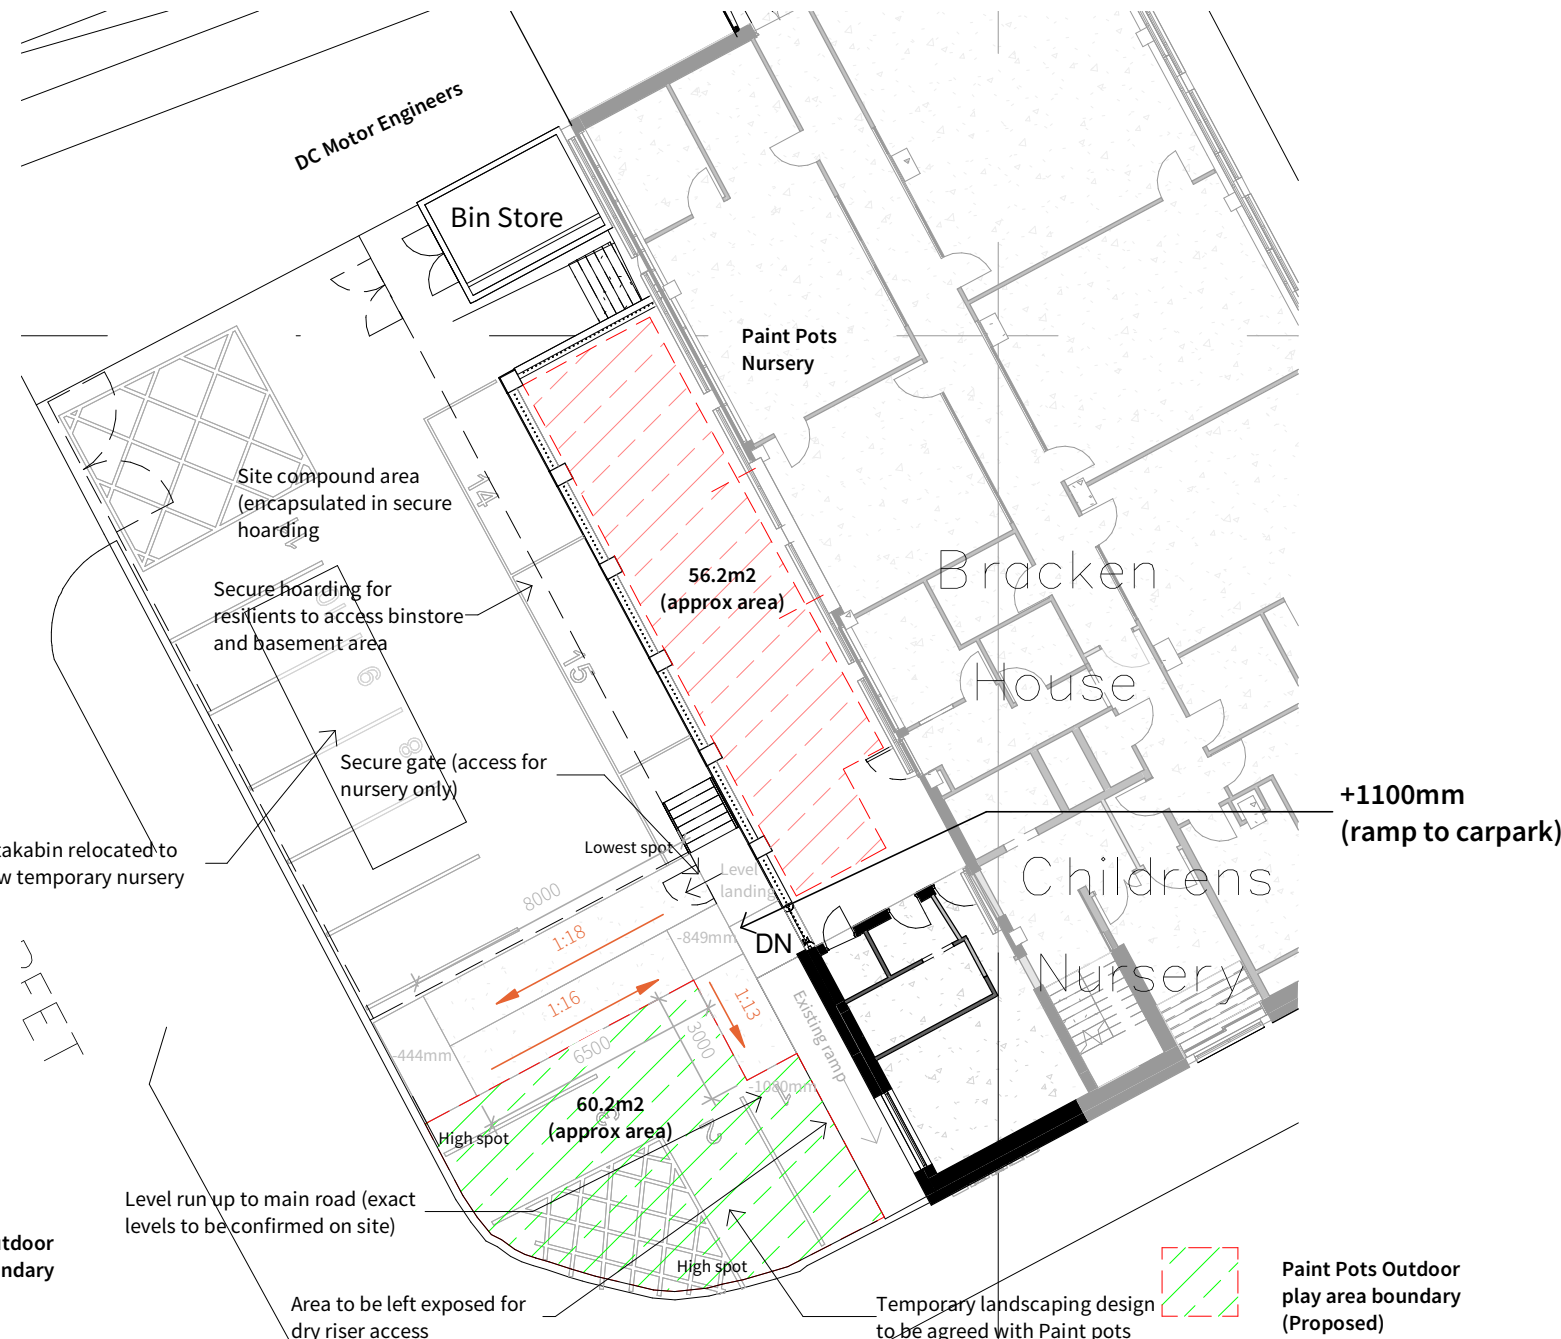

1

Nursery-Play-Area\_Plan. .

1 : 500

2

Nursery-Plan-Area-Plan\_Alternative option 02

1 : 200

Four Architects Limited (11613893)  
Note:  
This drawing is copyright.  
Do not scale dimensions from drawings.  
All dimensions must be checked on site by  
contractor or suitable qualified individual.  
Contractor to report any discrepancies, errors  
or omissions prior to commencing work.

Project Title:  
**BRACKEN HOUSE**

Location:  
**MANCHESTER**

Drawing title:  
**Nursery Playground Option**

Status:  
**ISSUED FOR PLANNING**

Scale:  
**As indicated**

Date:  
**22/04/2024**

Job Number:  
**19-016**

Drawing Number:  
**FA-DR-08-208**

Revision:  
**P1**

**F**

**Four**  
Architects

113 Portland Street, Manchester, M1 6DW  
Tel. 01614707969 Email. info@fourarchitects.co.uk