


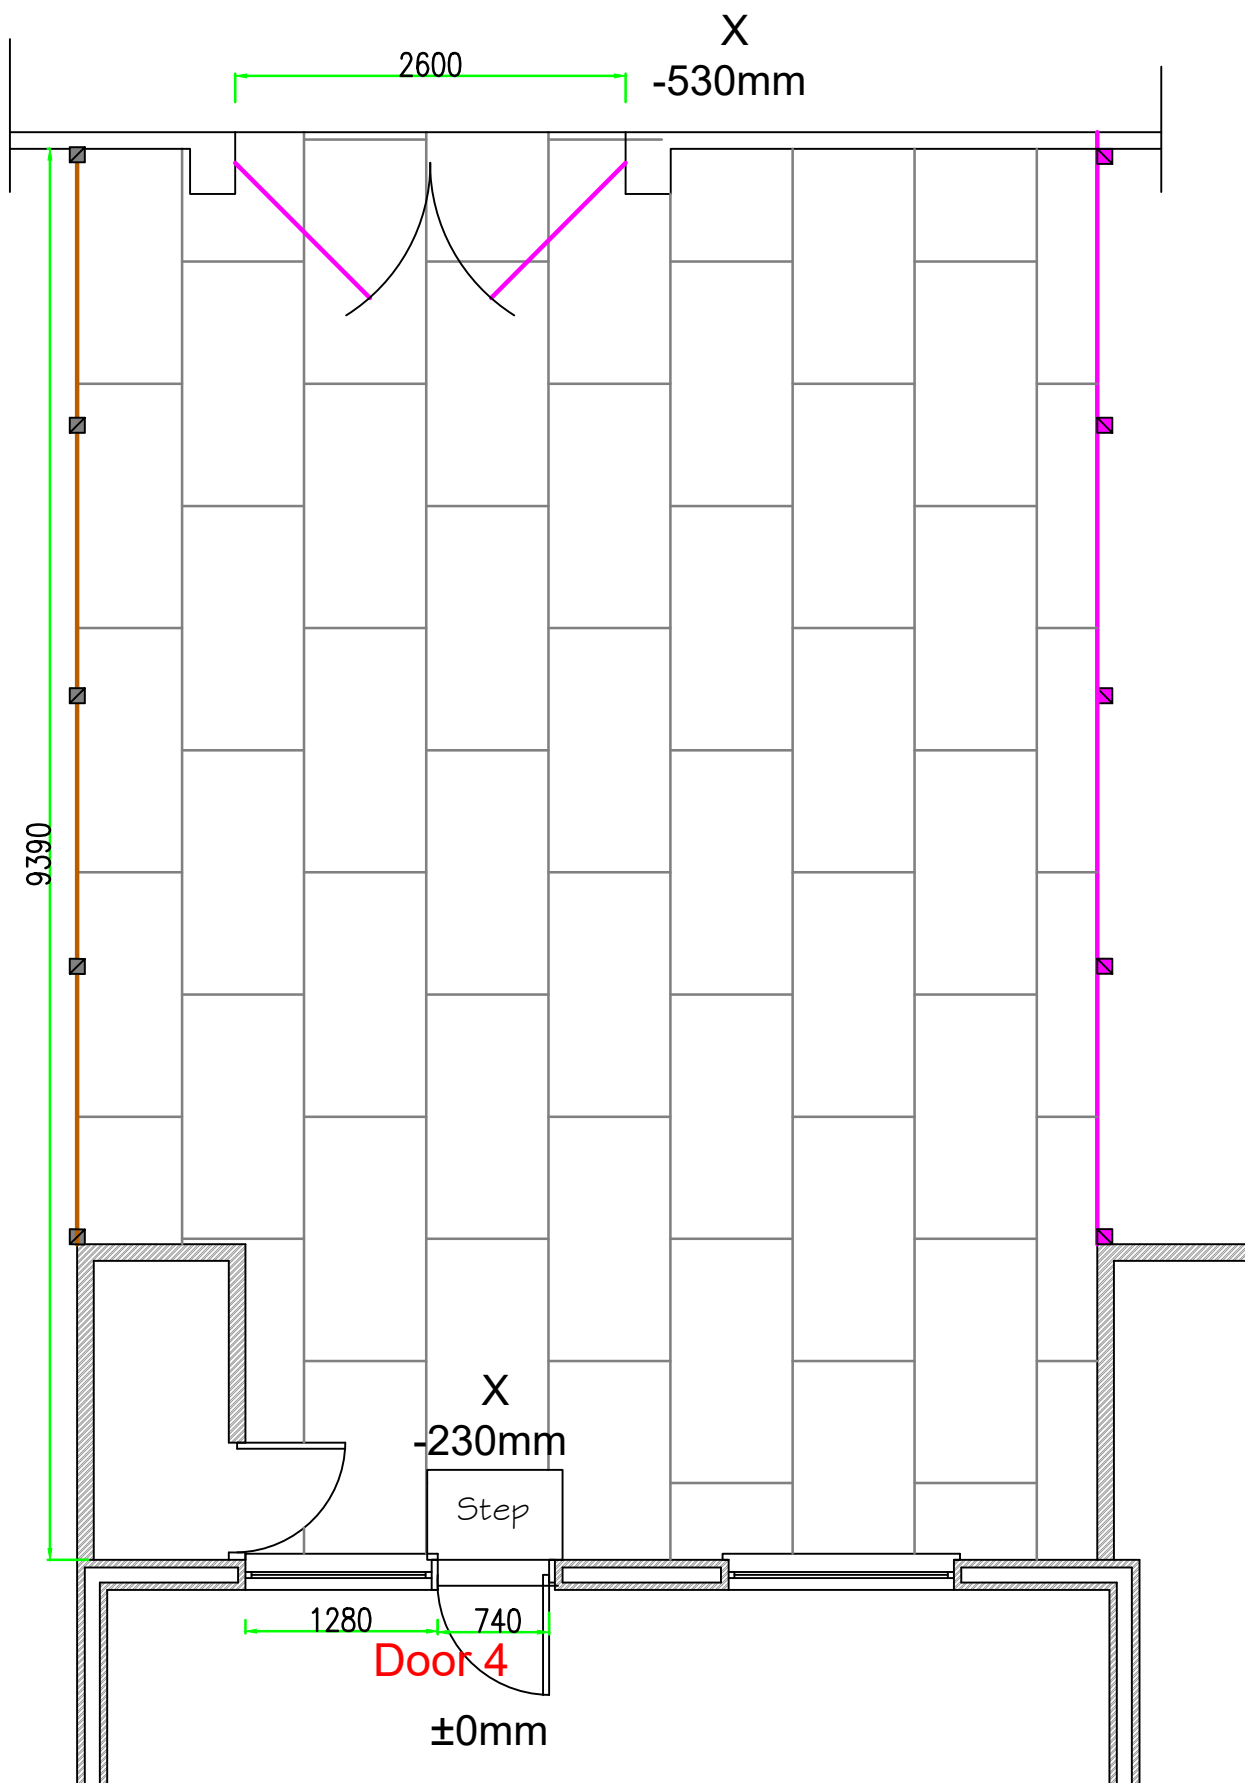

Address: 4 Brimfield Walk, M40 1HX

Contact details: Stephen Badley, 07960877851, 0161 684 8137, davidbadley118@hotmail.com

DWG: Rear drive - existing

Revision:

Scale: 1:50 @ A3L

House type: 1052

Date: March 2024

Drawn By: SNe