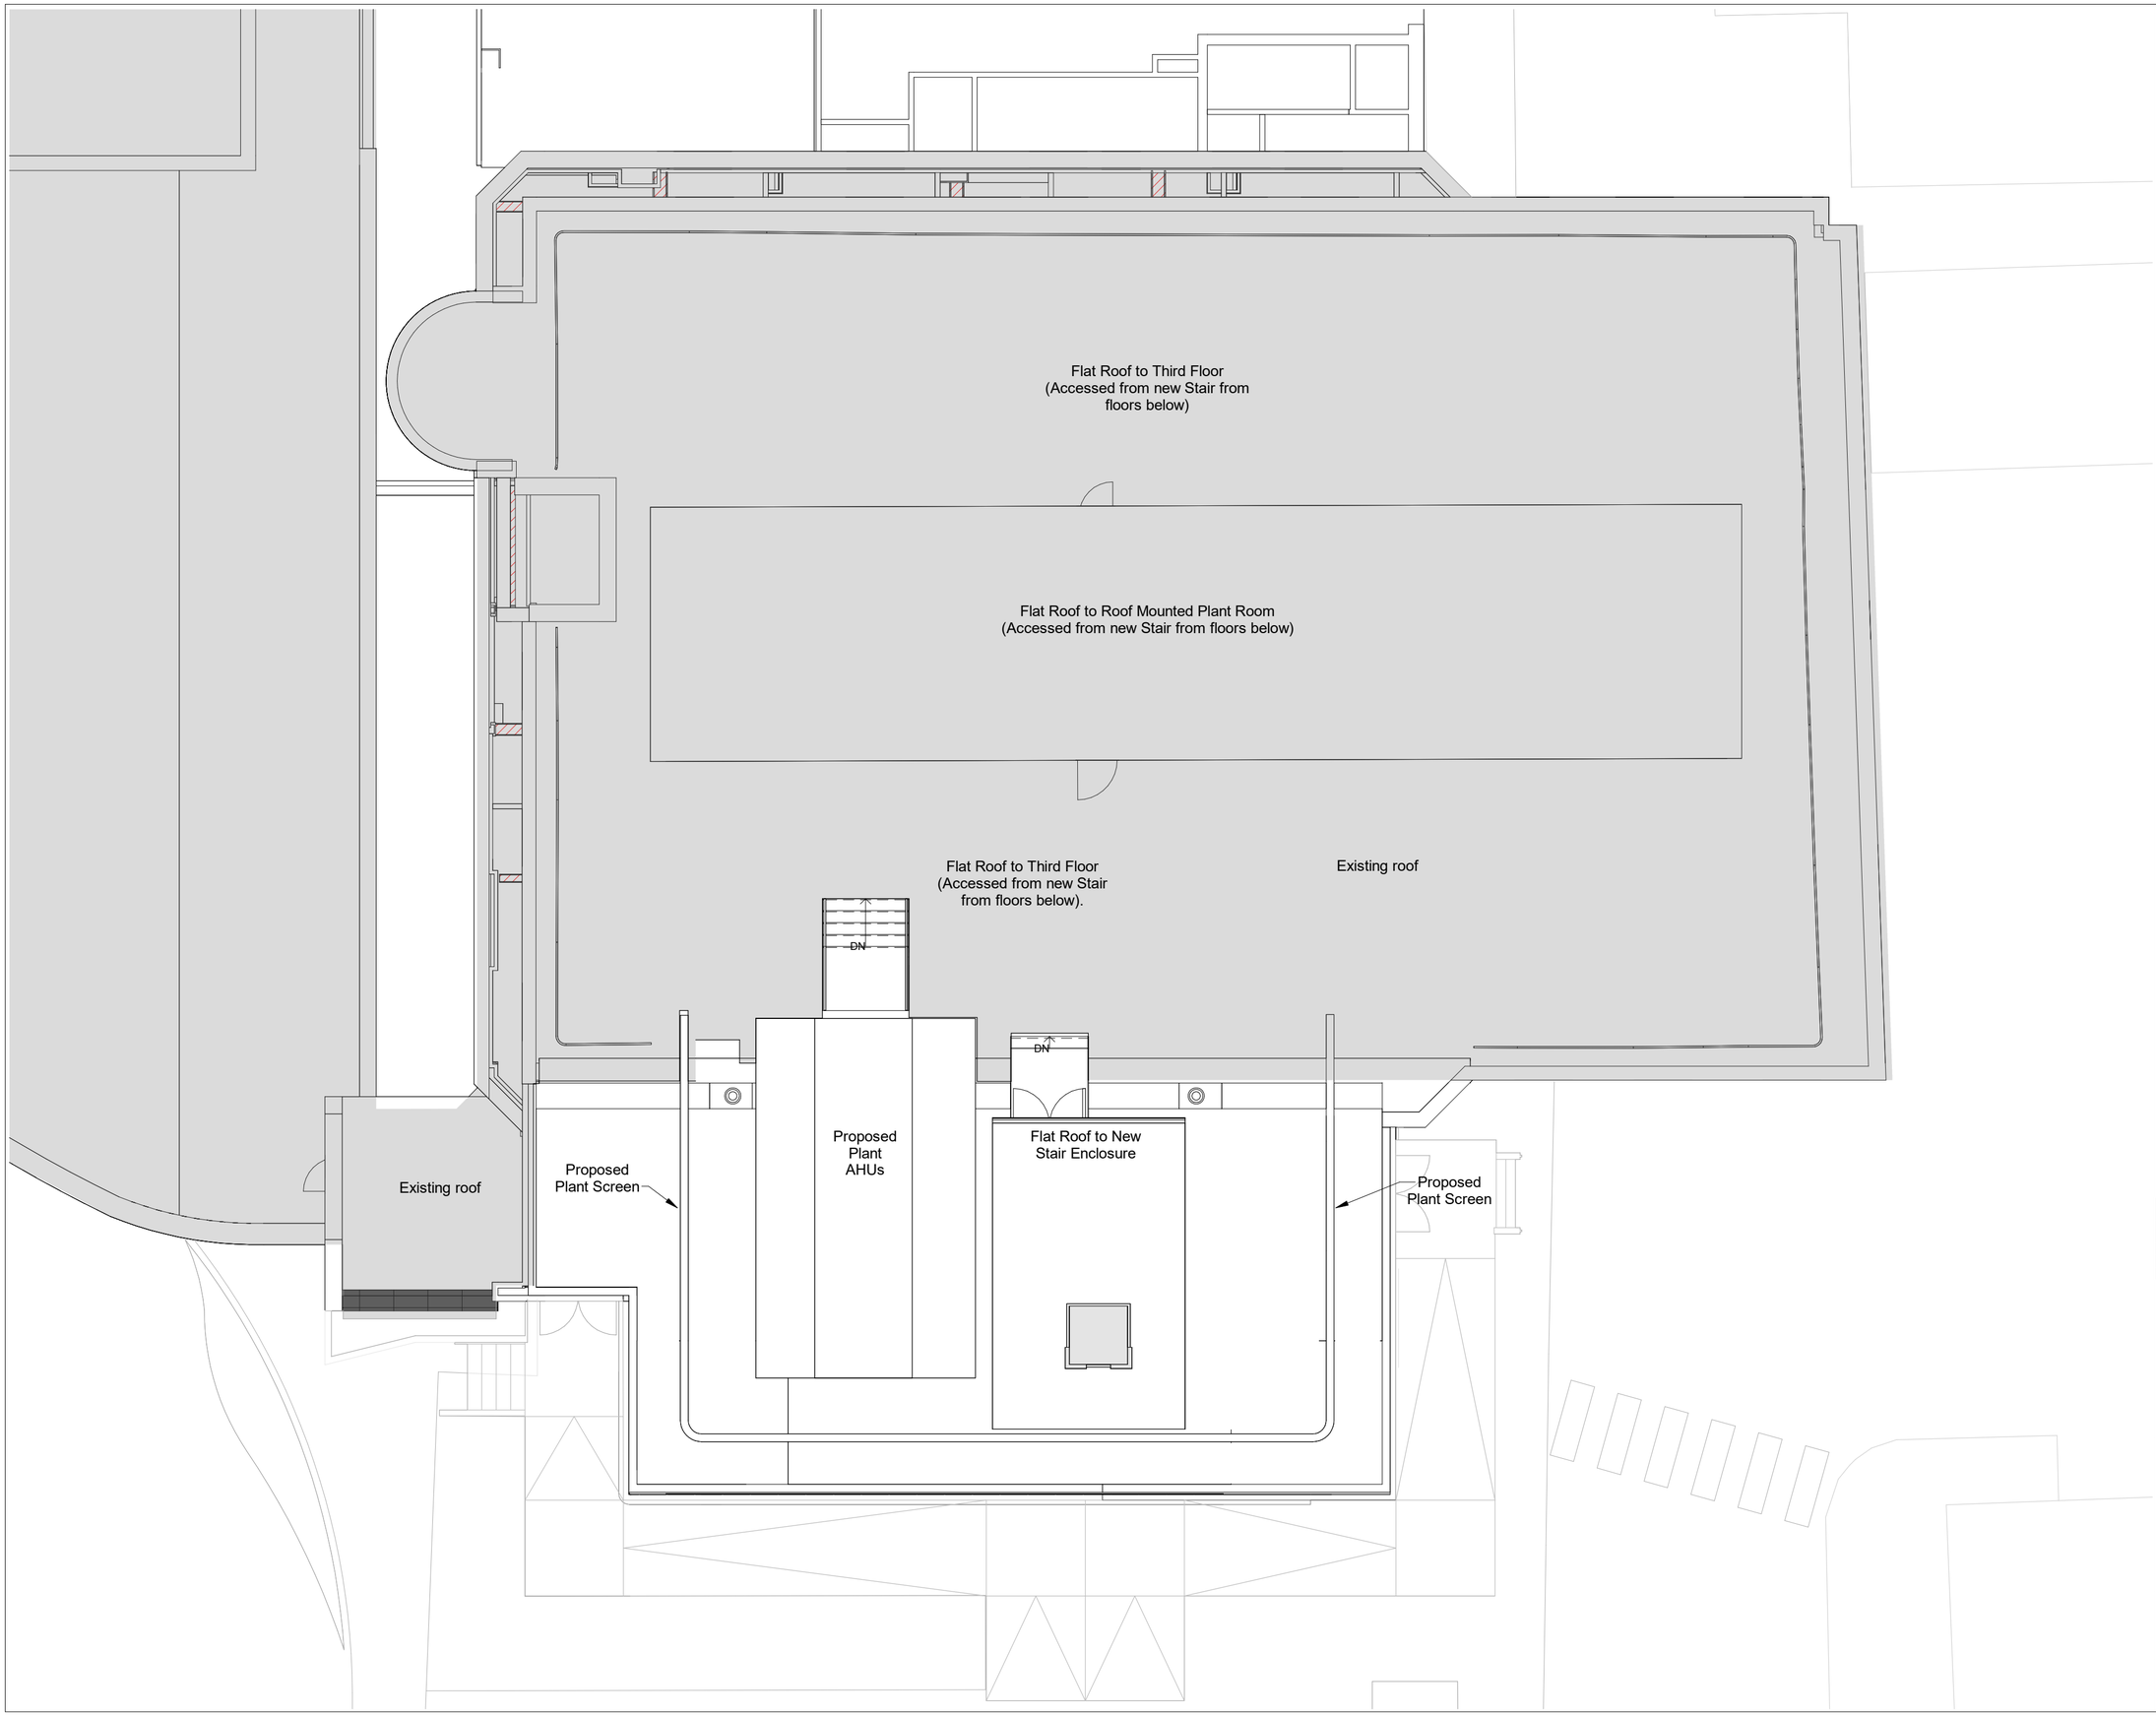

THIS DRAWING (OR ANY PART THEREOF) MAY NOT BE COPIED, TRANSMITTED OR DISCLOSED TO ANY THIRD PARTY OR UNAUTHORISED PERSON WITHOUT THE PRIOR WRITTEN PERMISSION OF GILLING DOD ARCHITECTS.

THIS DRAWING IS TO BE READ IN CONJUNCTION WITH ALL OTHER RELEVANT DRAWINGS PREPARED BY CONSULTANTS AND SUB-CONTRACTORS.

REPORT ANY DISCREPANCIES TO THE ARCHITECT OR REPRESENTATIVES THEREOF.

© ALL RIGHTS RESERVED. NO PART OF THIS DRAWING MAY BE REPRODUCED OR TRANSMITTED IN ANY FORM OR BY ANY MEANS WITHOUT THE WRITTEN PERMISSIONS OF THE COPYRIGHT HOLDER

ONCE PRINTED AND DISTRIBUTED THIS DOCUMENT IS ASSUMED UNCONTROLLED

DO NOT SCALE FROM THIS DRAWING. WORK ONLY TO PRINTED DIMENSIONS.

1 0 1 2 3 4 5
0.5 0 0.5 1 1.5 2 2.5
SCALE 1: 100 m

SCALE 1: 50 m

KEY:

- New Build Extension
- Out of Scope

North

Rev	By	Description	Date
P04	MB	Issued as part of a Non-Material Amendment Application - New Ramp	16/01/24
P03	BW	Updated for Non-material amendment application	14/08/23
P02	CLS	Planning Issue	27/01/23
P01	SK	Draft Planning Issue	23/01/23

gilling dod architects
The Cruck Barn, Duxbury Park, Chorley, Lancashire. PR7 4AT
t: 01257 260070

Client Name:
The Christie NHS Foundation Trust

Site Name:
The Christie, Wilmslow Road, Manchester

Project Name:
TIF Wards

Drawing Title:
Proposed Roof Plan

Project No:	Sheet Size:	Scale:	
8283-002	A2	1 : 100	
Drawn by:	**Checked by:**	**Approved by:**	**Revision:**
SK	CLS	NW	P04

Drawing Number:
Project Code - Orig - Vol - Level - Type - Disc - System-Number
CHRCCW-GDA-V4-R1-DR-A-9902