


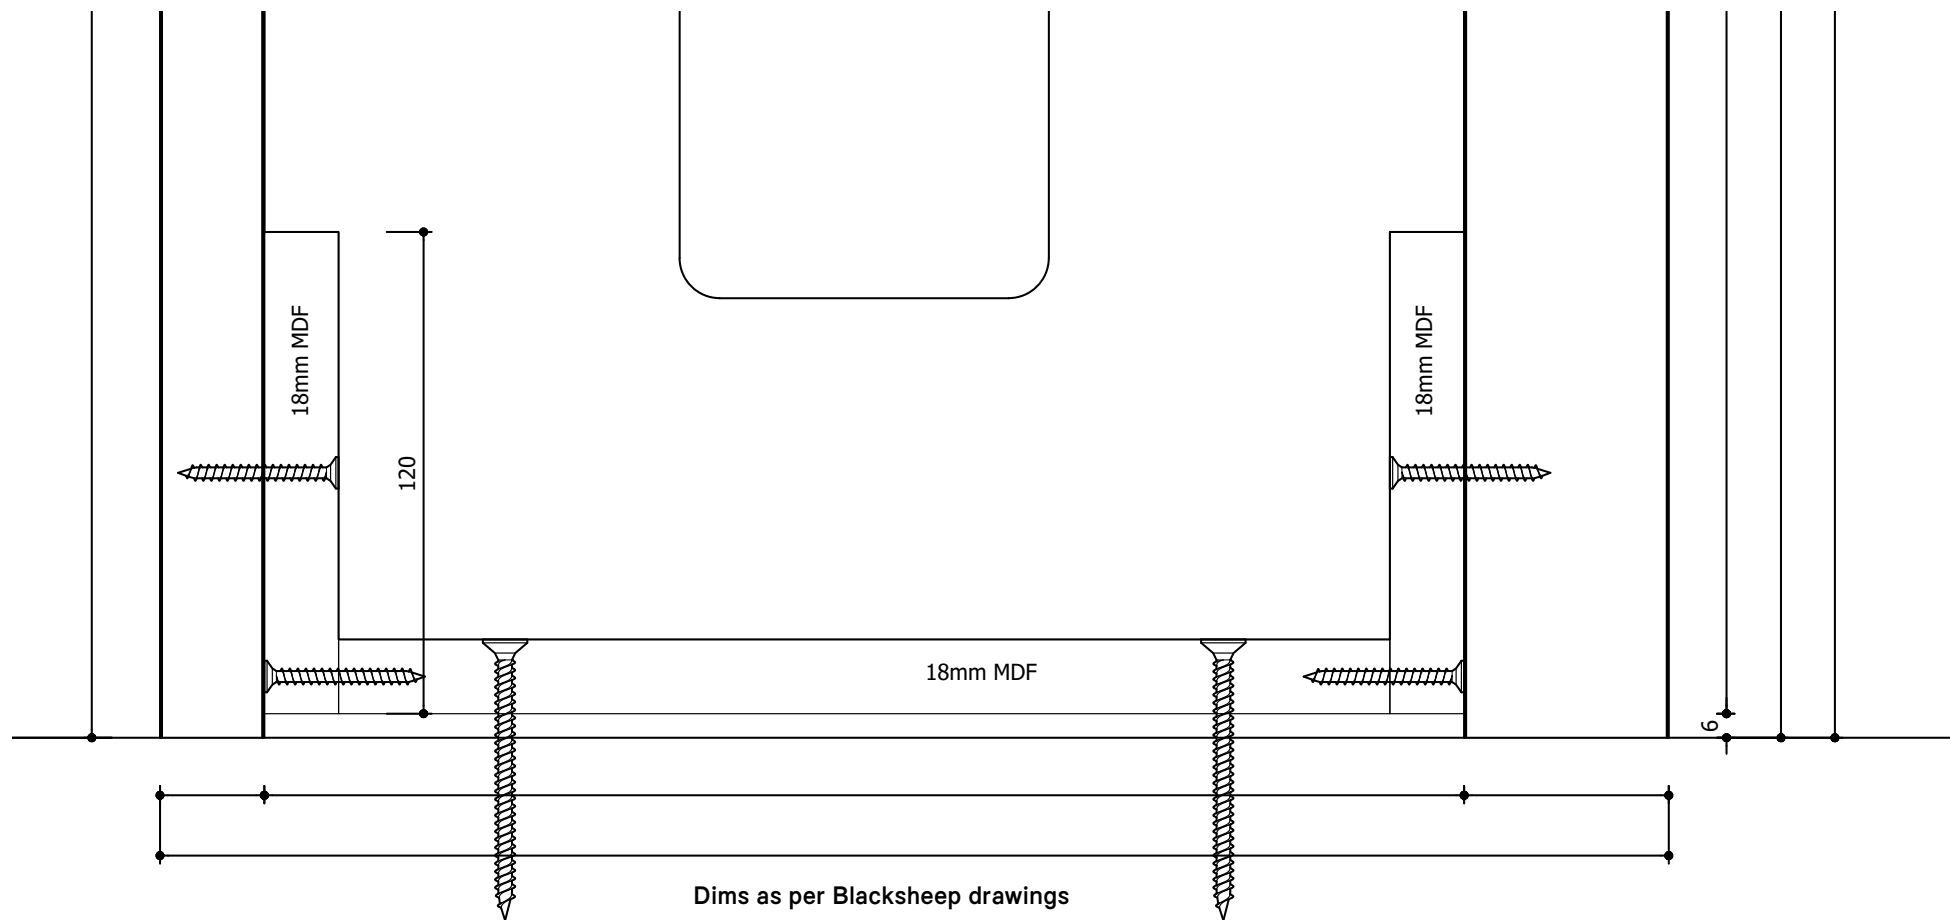

- Framing indicative, to subcontractors details
- Fixings at circa 500mm centres on linear bench seats
- 2no. screw fixings per linear bracing down into new screed topping and existing concrete slab
- Rawlplug appropriate for use in concrete to be used with screw fixings
- All fixings into historic fabric to be in accordance with SLHA conservation methodologies

Project : 7136

Title: Sketch - Banquette fixing proposals

Scale: NTS

Date: 05/01/24

Originator: RW

Drawing Number: 7136-SK-006