


Notes :
1. This drawing should not be scaled, figured dimensions only to be taken
2. should any discrepancies be found with this drawing, please inform this office.
3. Copyright of this drawing is owned by JM Architects.
Structural information indicative only. To be confirmed by Structural Engineer.

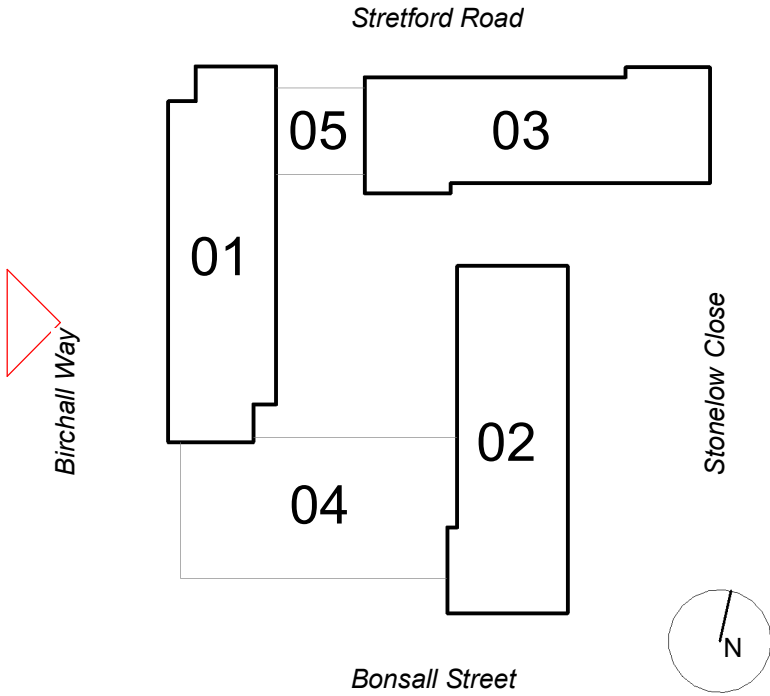

- Materials**
- Brickwork - Red Multi Stock
 - Brickwork - Red Stock
 - Brickwork - Black Wirecut Dragfaced
 - Brickwork - Soldier Band Coursing
 - Full brick length recessed joint
 - PPC aluminium windows with side opening vent and perforated aluminium screen
 - PPC aluminium picture window to cluster kitchen
 - PPC aluminium curtain wall glazing
 - PPC aluminium entrance doors with metal panel
 - PPC aluminium louvre
 - PPC aluminium faced doors to plantrooms with louvred ventilation panel over
 - PPC aluminium curtain wall glazing with louvred ventilation panel over

C01	Final Construction Issue	2021-08-23	DJ	DJ
P05	Curtain wall door types amended to achieve clear opening widths	2019-11-04	DJ	DJ
P04	Updates as per Planning Amendments	2019-05-31	KZ	DJ
P03	Elevations updated for planning amendment report	2019-03-05	DJ	DJ
P02	Issued for ERs	2018-11-26	KZ	DJ
P01	First Issue	2018-10-18	KZ	DJ
Rev	Description	Date	Dim By	CHK By

Elevation - Birchall Way
1 : 125

Project	Birley Fields	3a, 54 Princess Street Manchester M1 6HS
Title	GA Elevation - Birchall Way	T : 0161 200 6300
Client	Kier Construction	man@jmarchitects.net www.jmarchitects.net
Purpose	Final Construction Issue	Scale : 1:125 @ A1
Drawing Number	Project - Originator - Volume - Level - Type - Role - Class&Number	Status - Revision
1180B-JMA-00-ZZ-DR-A-002004		A5 C01