


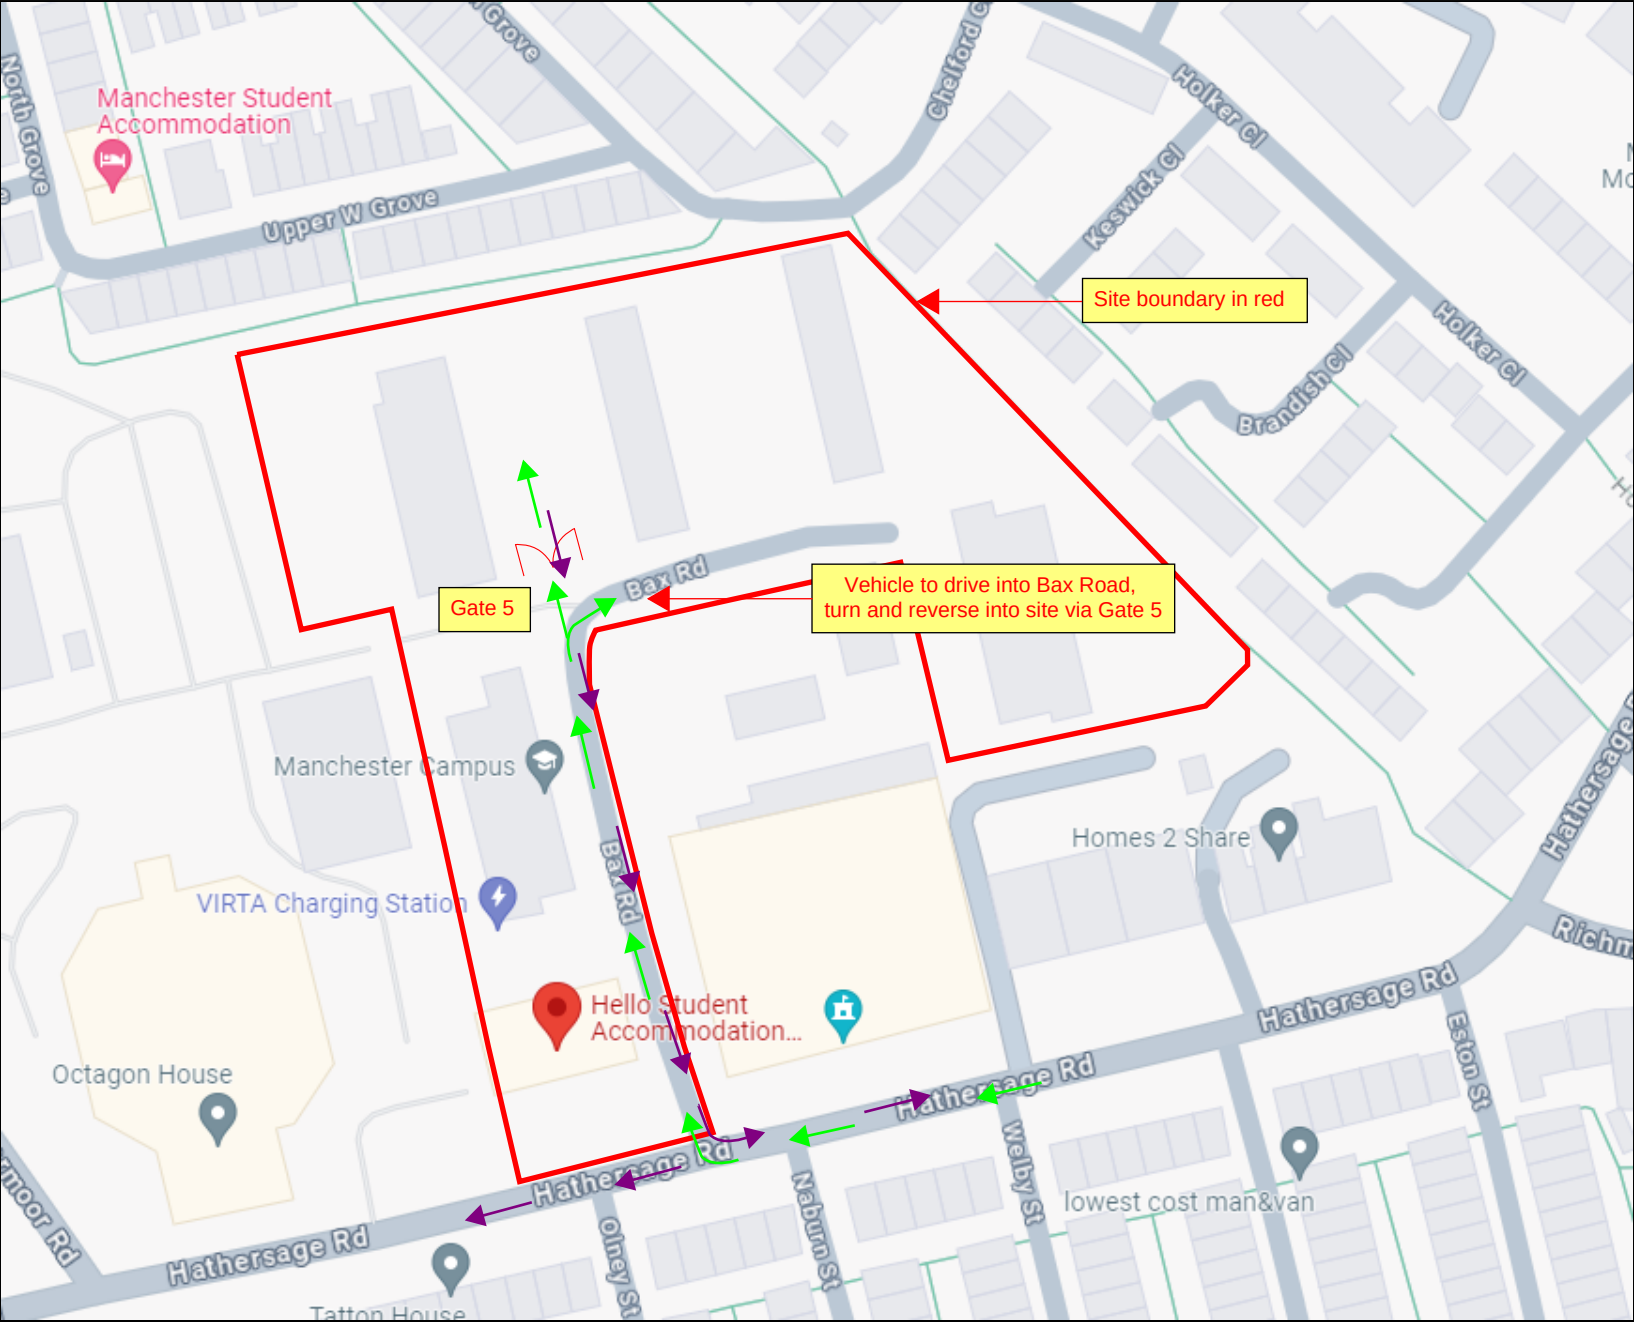

The Proposed access/egress routes between the strategic road network and site would be as follows:


- Access – From Hathersage Road, turn onto Bax Road. Vehicle to drive north into Bax Road, turn west and reverse into site via Gate 5.
- Egress – From Gate 5, drive south along Bax Road and turn either east or west onto Hathersage Road.

Drivers will be instructed of the vehicle routes and made aware of the potential risks to pedestrians and cyclists associated with construction movements. The aim is to have all delivery companies CLOCS registered.

ROUTE IN ←

ROUTE OUT ←

	
Project: VICTORIA POINT	
Client: QUARTZ PROJECT SERVICES	
Title: PROPOSED TRAFFIC ROUTES	
Phase: PHASE 1 - STAGE A	
Scale at A3: -	Date: 28.03.24
Drawing No.: KMC-QPS-VP-023	Revision: A

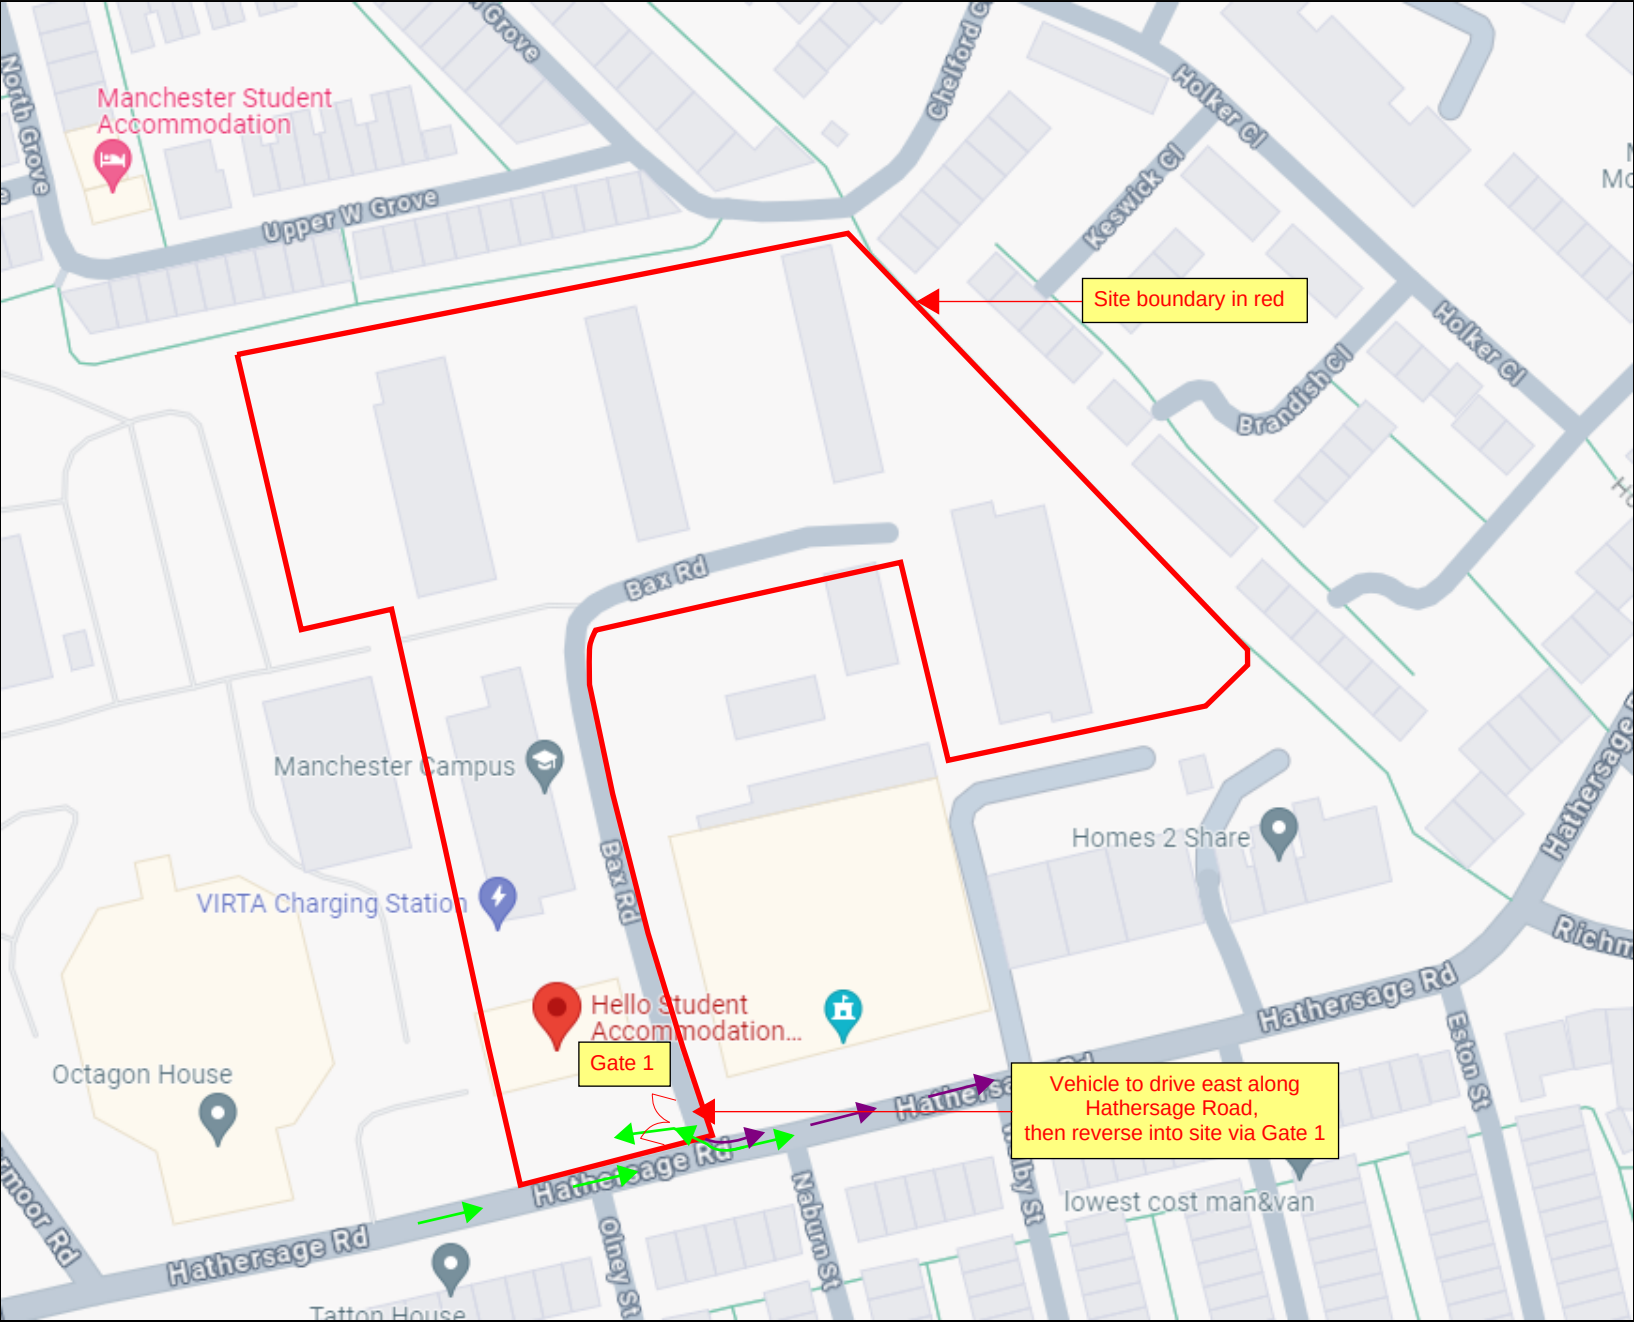

The Proposed access/egress routes between the strategic road network and site would be as follows:


- Access – Vehicle to drive east along Hathersage Road, then reverse into Bax Road and into site via Gate 1.
- Egress – From Gate 1, drive out onto Bax Road and bear east onto Hathersage Road.

Drivers will be instructed of the vehicle routes and made aware of the potential risks to pedestrians and cyclists associated with construction movements. The aim is to have all delivery companies CLOCS registered.

ROUTE IN ←

ROUTE OUT ←

	
Project: VICTORIA POINT	
Client: QUARTZ PROJECT SERVICES	
Title: PROPOSED TRAFFIC ROUTES	
Phase: PHASE 1 - STAGE B	
Scale at A3: -	Date: 28.03.24
Drawing No.: KMC-QPS-VP-024	Revision: A

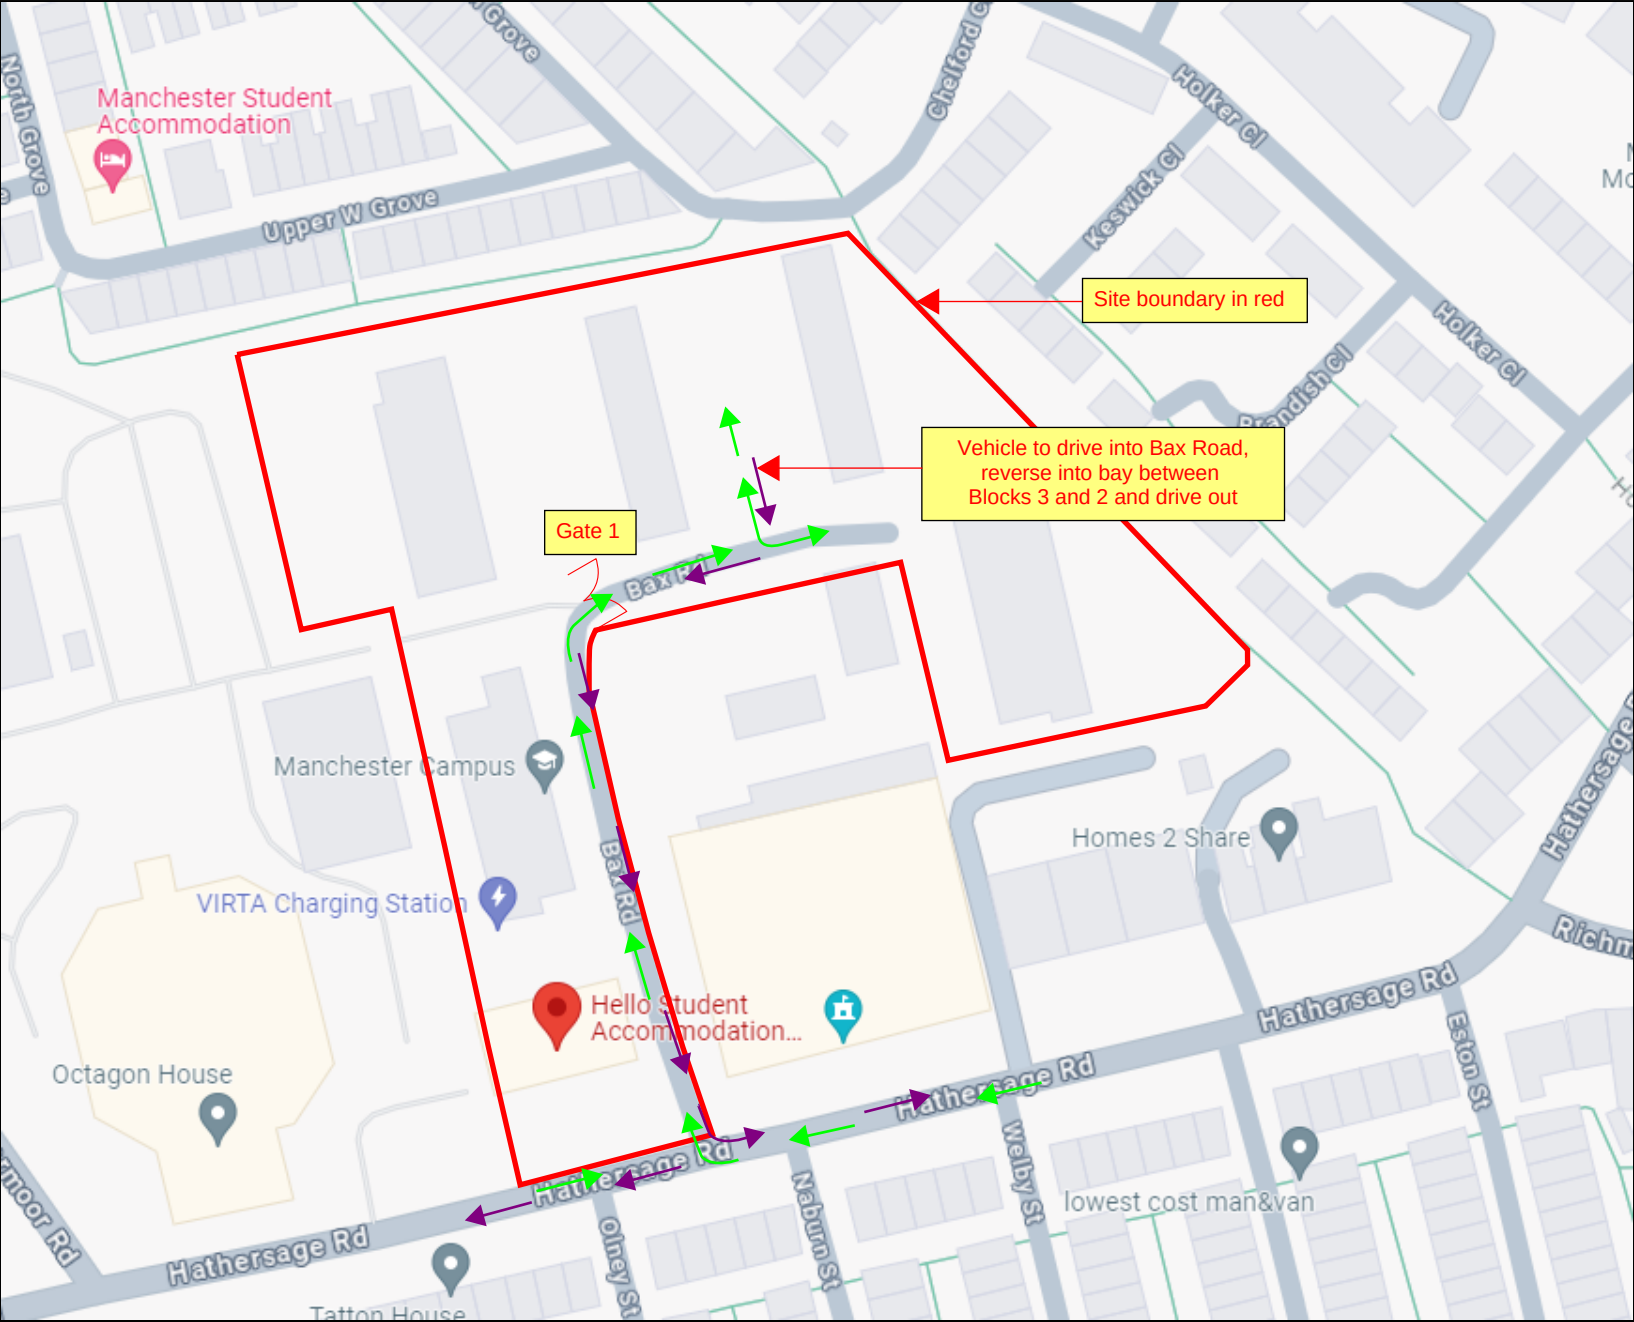

The Proposed access/egress routes between the strategic road network and site would be as follows:

- Access – From Hathersage Road, turn onto Bax Road. Vehicle to drive north along Bax Road, turn east into Gate 1 and drive into site.
- Egress – From Gate 1, drive south along Bax Road and turn either east or west onto Hathersage Road.

Drivers will be instructed of the vehicle routes and made aware of the potential risks to pedestrians and cyclists associated with construction movements. The aim is to have all delivery companies CLOCS registered.

ROUTE IN ←

ROUTE OUT ←

	
Project: VICTORIA POINT	
Client: QUARTZ PROJECT SERVICES	
Title: PROPOSED TRAFFIC ROUTES	
Phase: PHASE 2	
Scale at A3: -	Date: 28.03.24
Drawing No.: KMC-QPS-VP-025	Revision: A