

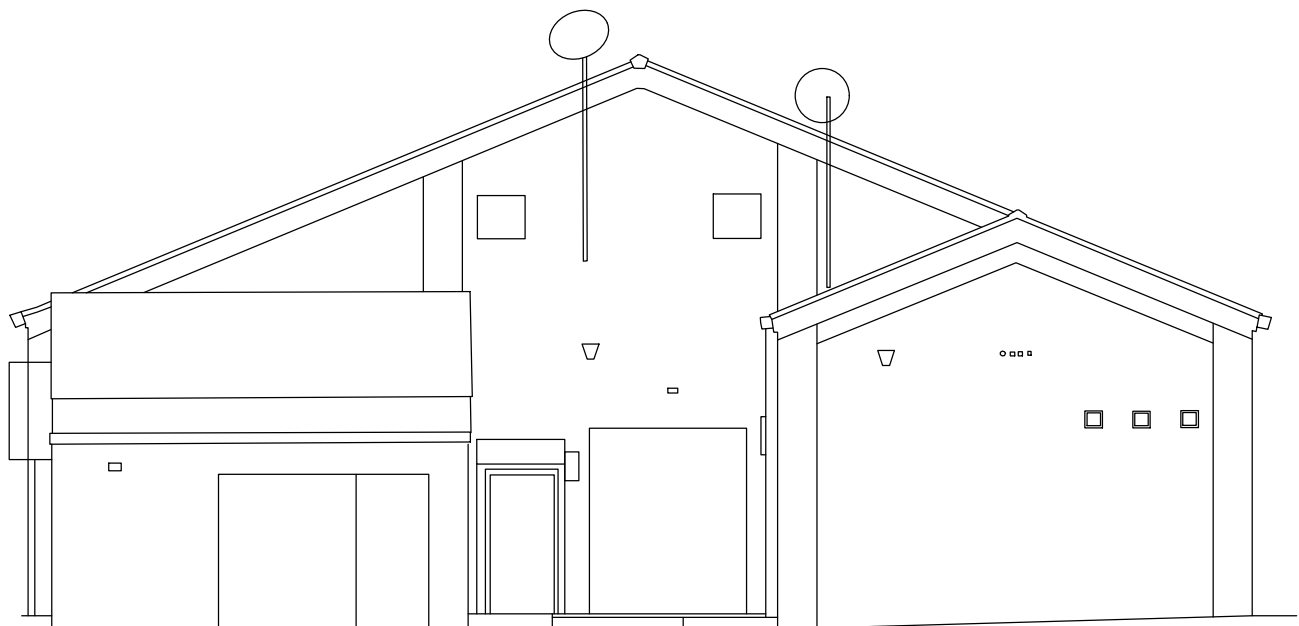
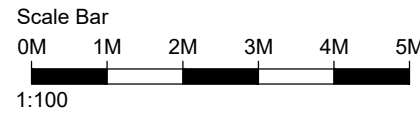




Proposed Elevation A @ 1:100 (No Change)

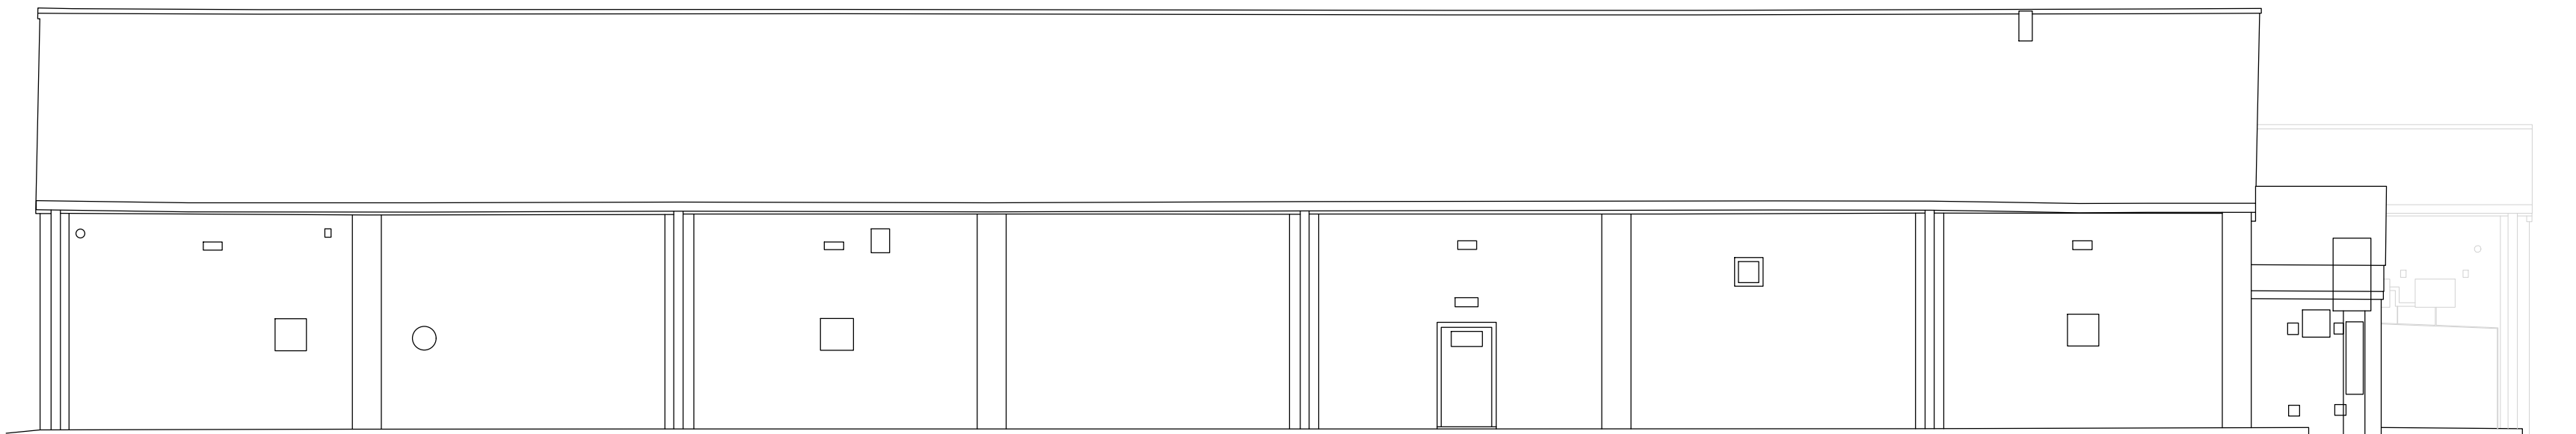


Proposed Elevation B @ 1:100 (No Change)

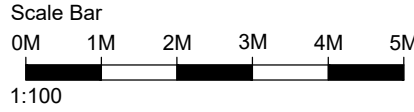

Proposed Elevation C @ 1:100 (No Change)

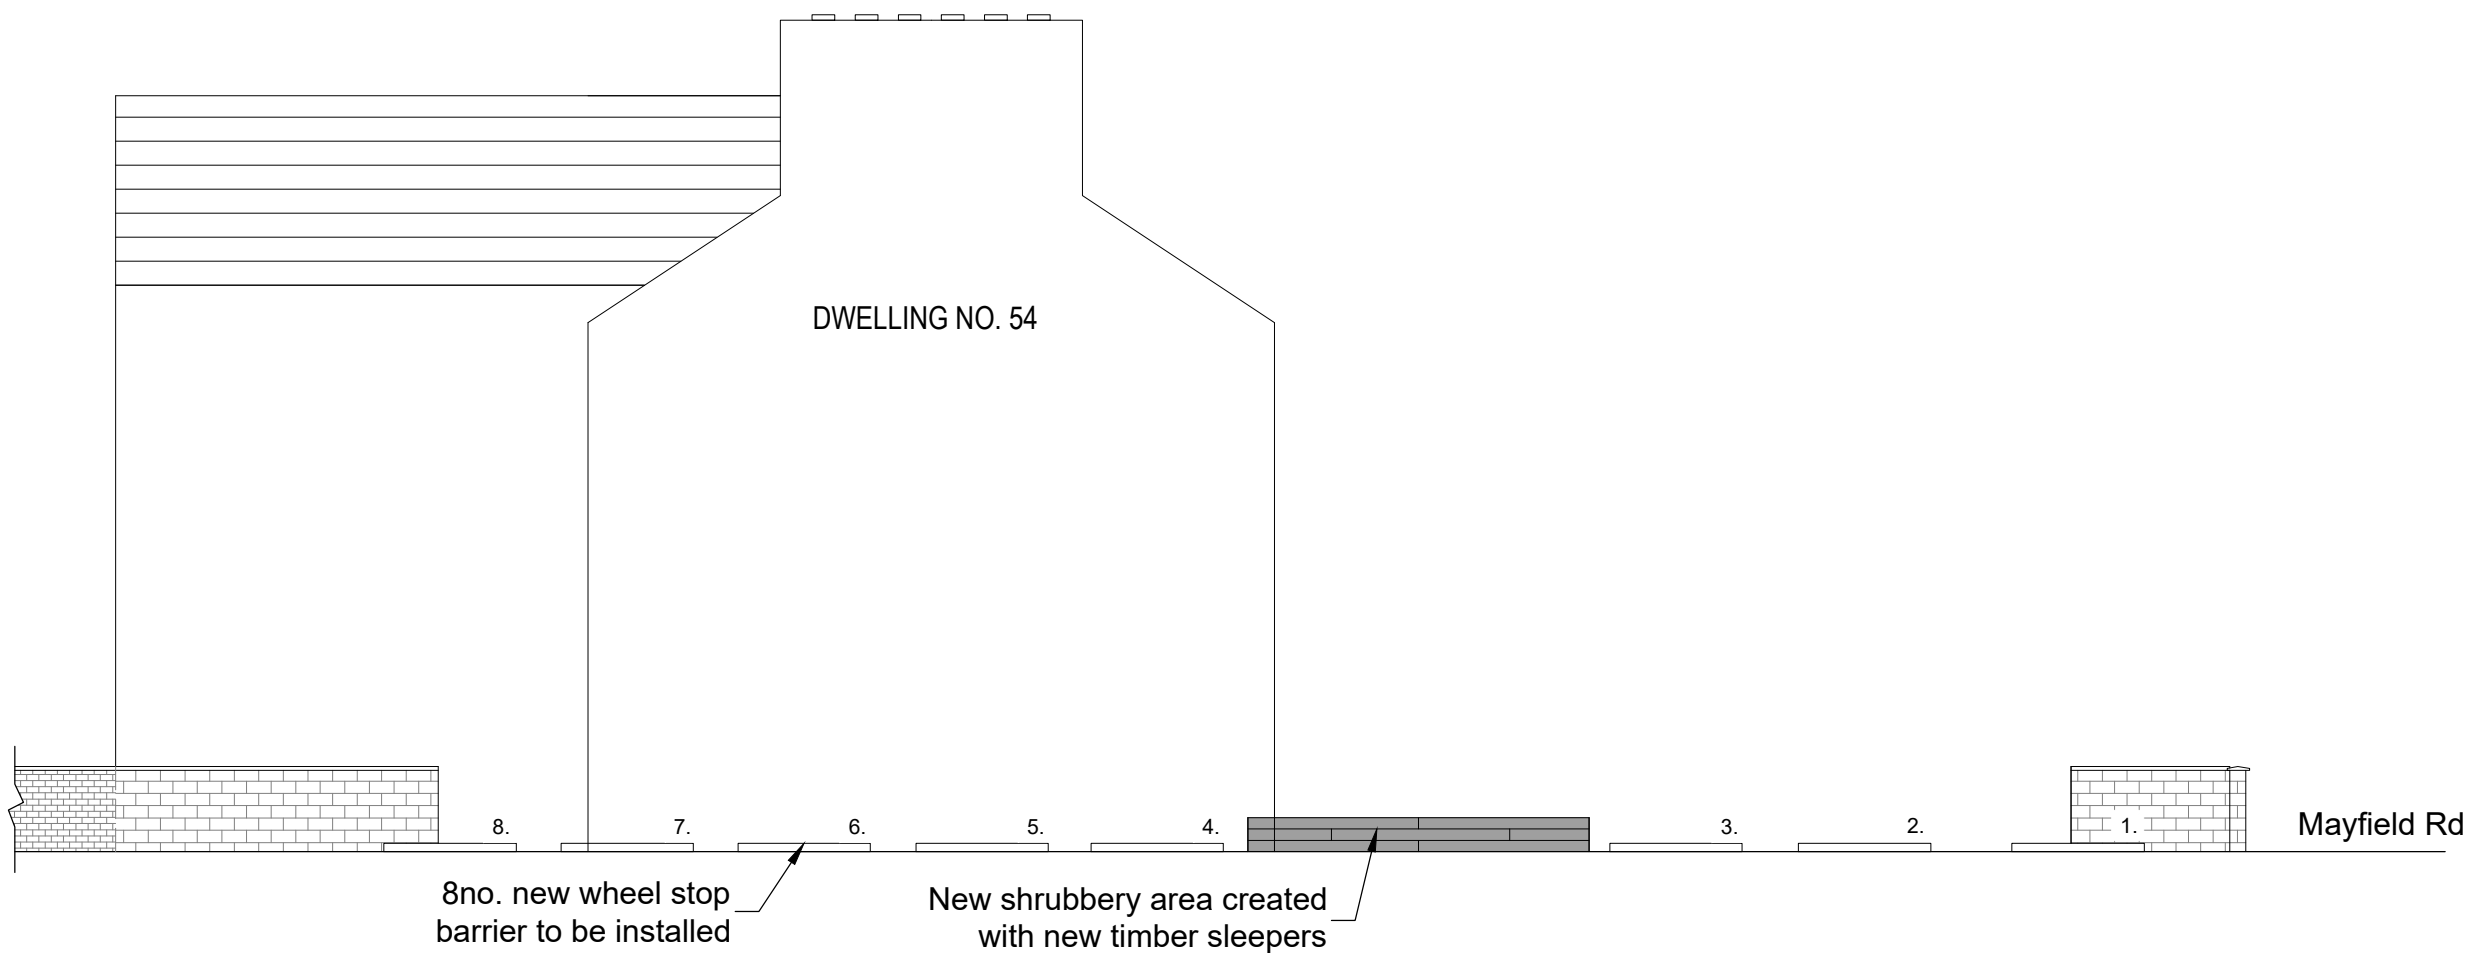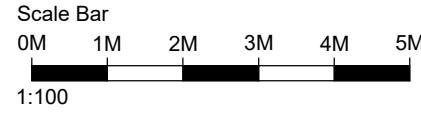

Proposed Elevation D @ 1:100

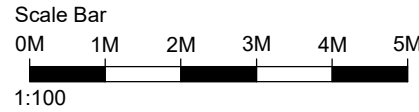

Revision	Date	By	Chk

All dimensions to be verified on site, and the Architect informed of any discrepancy. All drawings and specifications should be read in conjunction with the Health and Safety Plan; all conflicts should be reported to the appointed Principal Designer.



COOP
Whalley Range
135-141 Withington Rd, Whalley Range, Manchester M16 8EE

Sheet Name: Proposed Elevations

Purpose of issue:Planning

Status: S2

Date: 12.04.24

Checked by: DH

Drawn by: GM

Scale @ A1:As Indicated

Project No: 7964.146

Revision: -

Drawing No : 7964.146-BOW-A1-ZZ-ZZ--ZZ-A-0003

