

STARTEGY KEY:

1) RESIDENTIAL BINS:
RESIDENTS DEPOSIT REFUSE IN STANDARD WASTE
BOXES STACKED IN DESIGNATED AREA WITHIN
EACH DWELLING.


2) COLLECTION POINT:
ON COLLECTION DAY WASTE COLLECTORS PICK UP
STANDARD WASTE BOXES FROM DESIGNATED
LOCATION

3) COLLECTION:
COLLECTOR TO CARRY AND EMPTY CONTAINER TO
COLLECTION VEHICLE


INDIVIDUAL LOW RISE PROPERTY DOMESTIC WASTE AND
RECYCLING SERVICE STANDARDS

BIN TYPE	SIZE (LITRE)	MATERIAL	COLLECTION FREQUENCY
BLUE BIN/ BAG	35 L	PAPER, CARD AND CARTOND	EVERY TWO WEEKS
BROWN BIN/ BOX	55 L	GLASS, CANS AND PLASTIC BOTTLES	EVERY TWO WEEKS
GREEN KERBSIDE CADDY	23 L	FOOD WASTE	WEEKLY (FOURTNIGHTLY IN WINTER)
AUTHORISED SACK	140 L	ANY OTHER HOUSEHOLD WASTE THAT CANNOT BE RECYCLED USING SERVICES LISTED ABOVE	EVERY TWO WEEKS

EACH INDIVIDUAL HOUSEHOLD HAS A BIN STORE CONTAINIG STANDARD WASTE
BOXES TO ACCOMMODATE AS PER TABLE ABOVE:

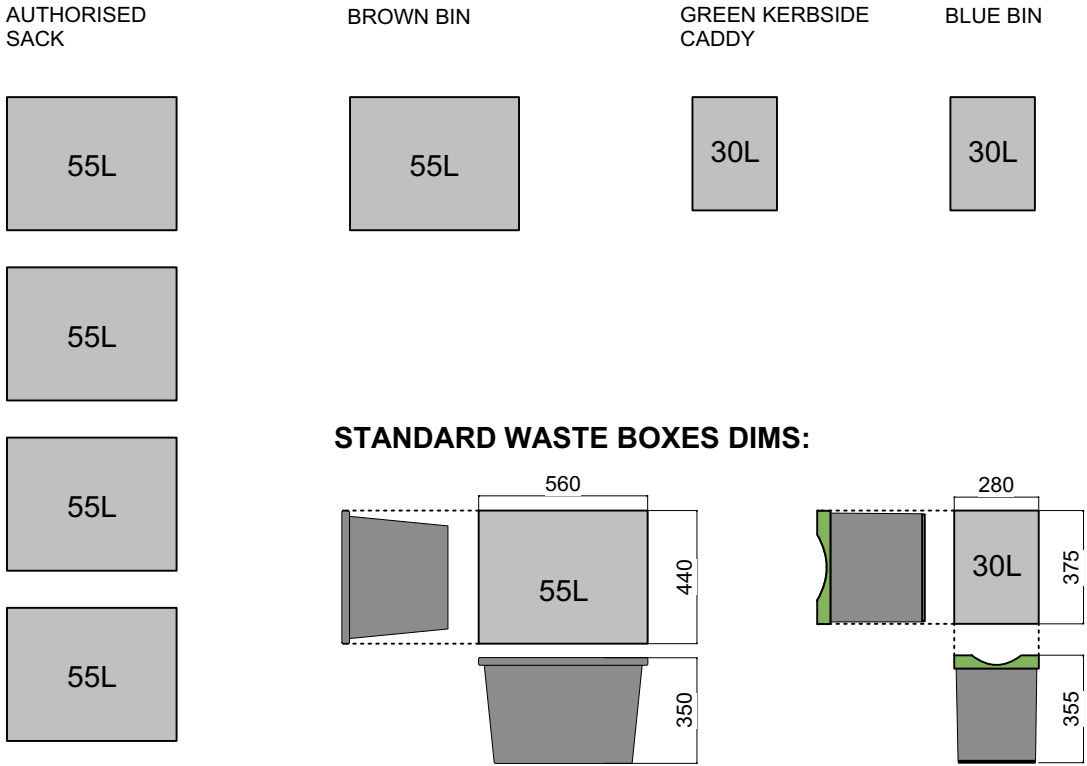


BYROM STREET

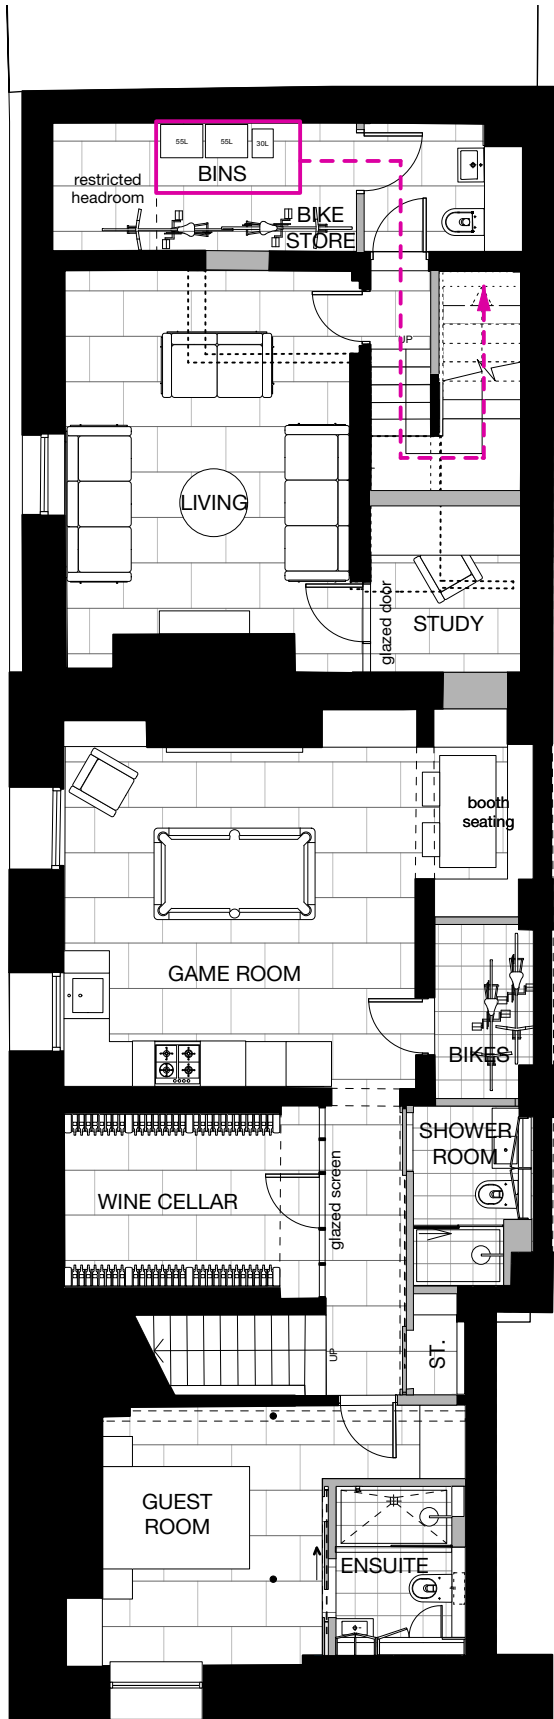


PROPOSED BASEMENT PLAN

BYROM STREET

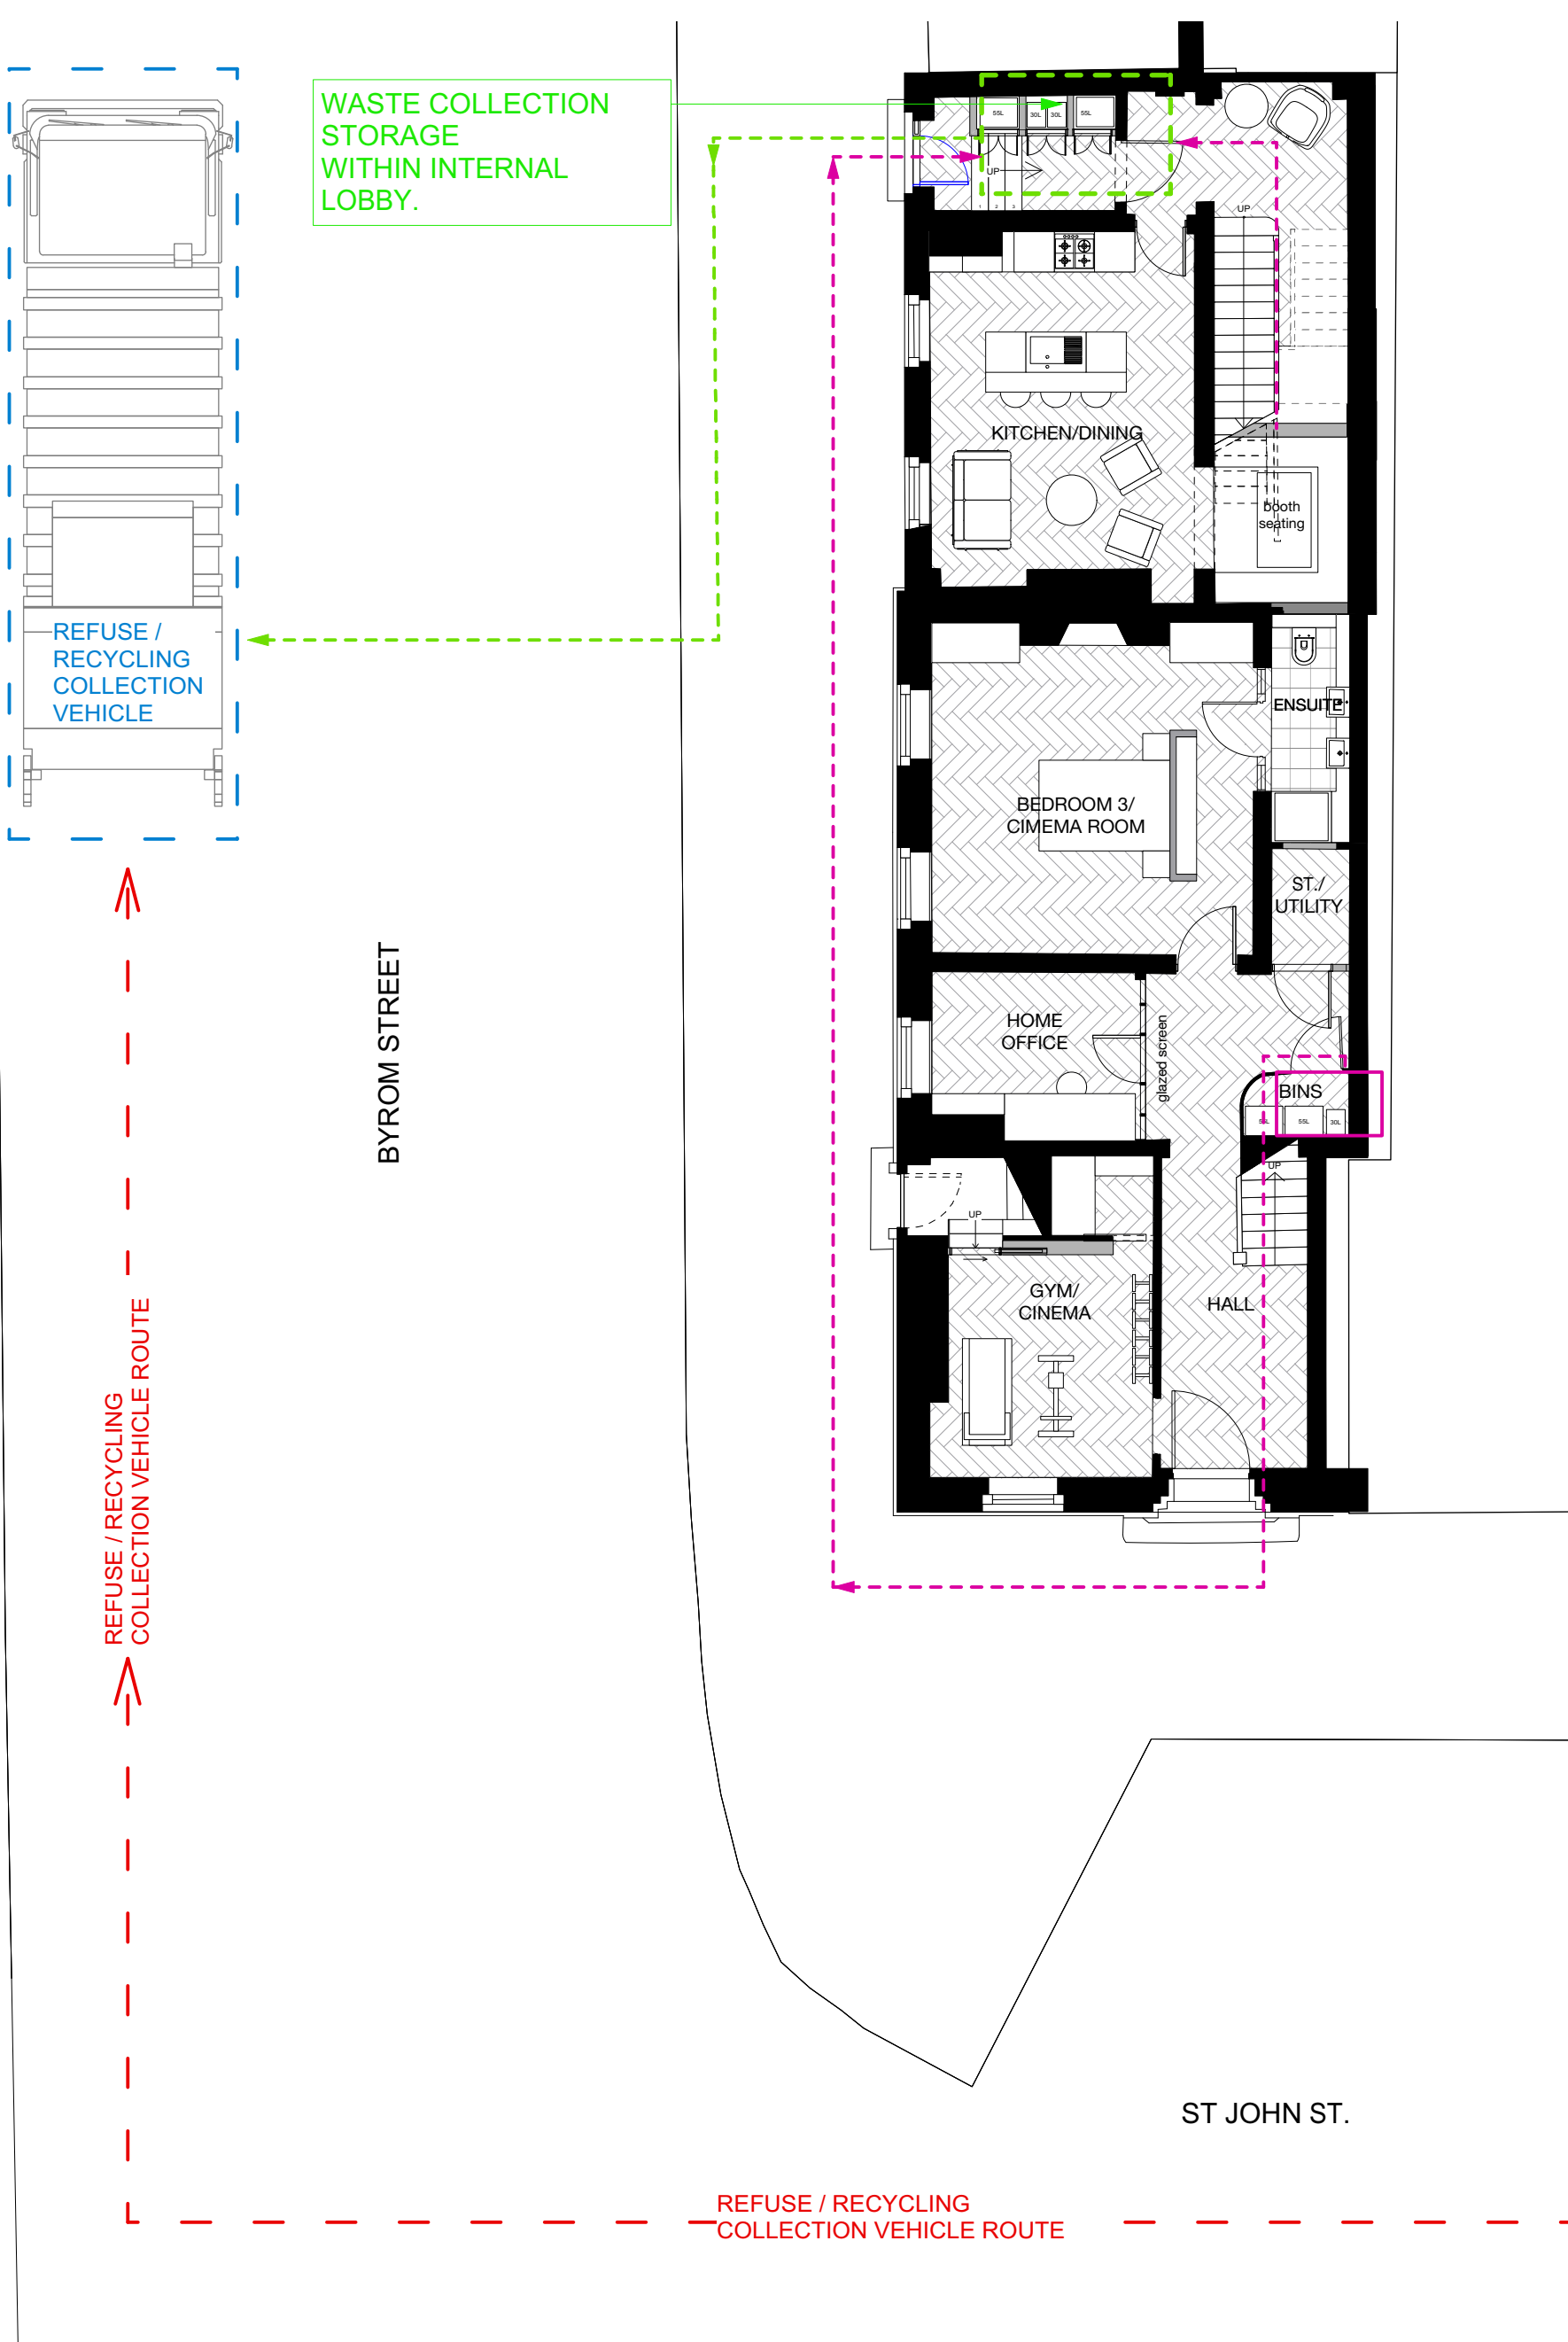

PROPOSED GF PLAN

WASTE MANAGEMENT STRATEGY PLAN
1:100 @ A2
28 St John Street

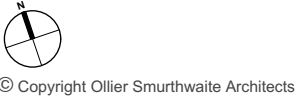

DENOTES NEW WALLS

PLANNING

REVISION	DATE	DESCRIPTION
C	01.03.2024	Basement dwelling 3 to become part of large front dwelling 1. Minor amendments consequential to that applied.
B	15.11.2023	Internal waste storage for collection added to Byrom St. entrance.
A	10.08.2023	Additional information required.

CLIENT: LEASING OPTIONS LTD	
PROJECT: PROPOSED RESIDENTIAL DEVELOPMENT	
ADDRESS: 28 ST JOHN STREET	
DRAWING TITLE: WASTE MANAGEMENT STRATEGY PLAN	
SCALE: 1:100 @ A2	DATE: AUGUST 2023
DRAWING NO: A665_P_550C	

Ollier Smurthwaite Architects

40 King Street, Manchester, M2 6BA
T: 0161 883 0838
F: 0161 883 0839
E: mail@olliersmurthwaite.com