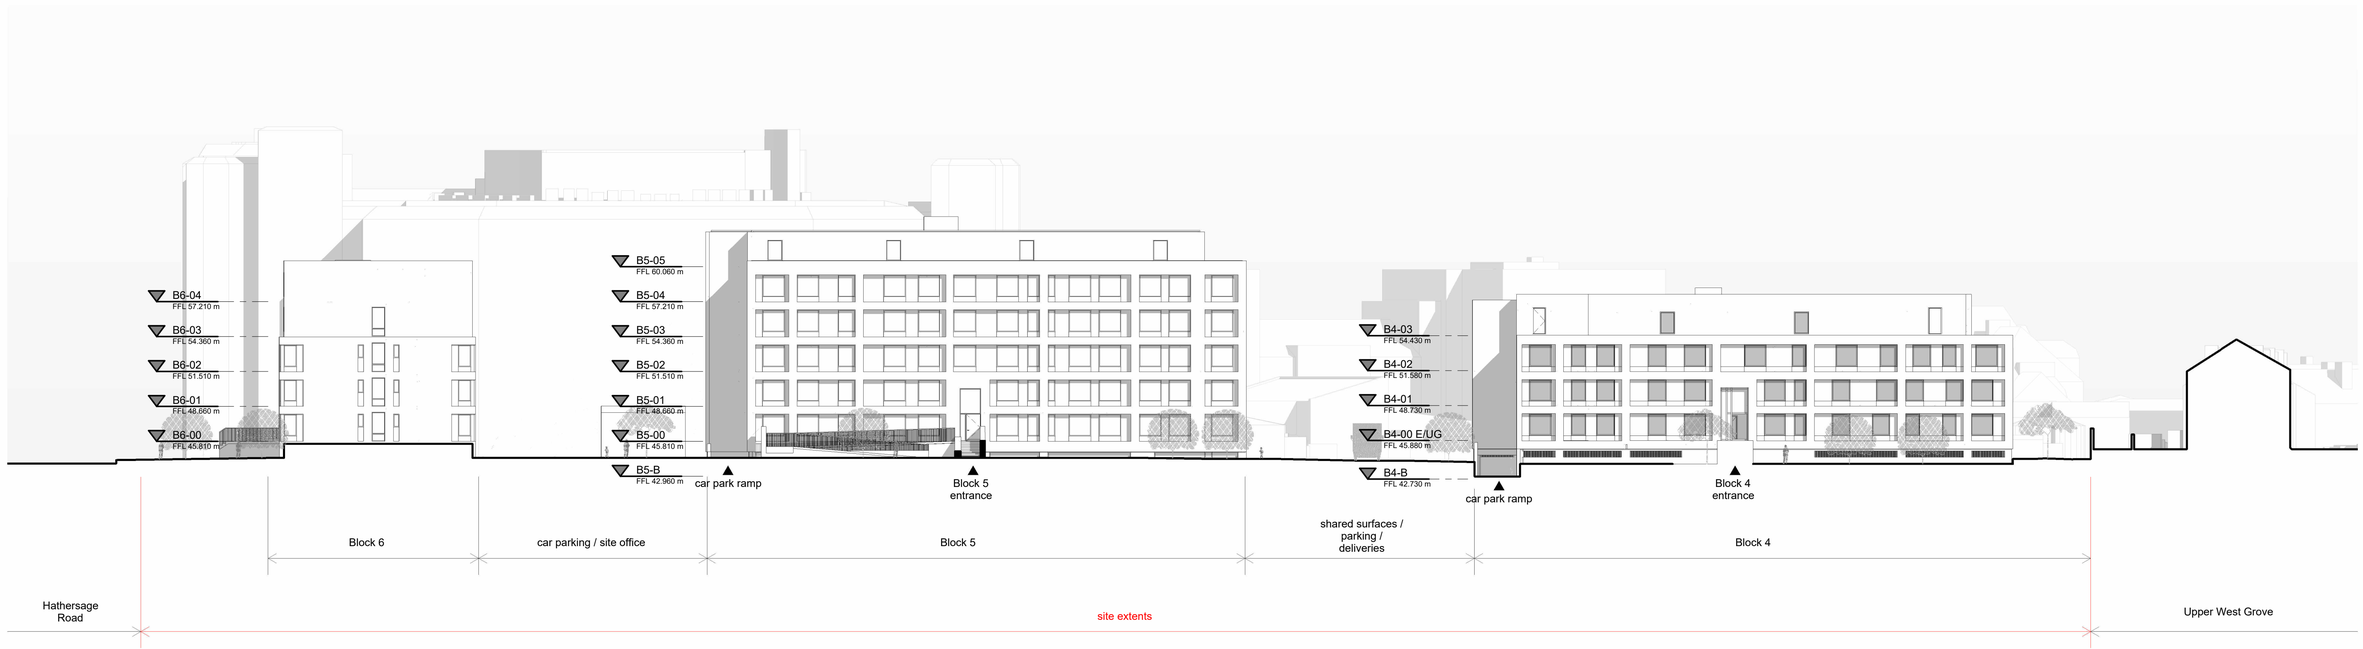

Notes

All drawings to be read in conjunction with specifications, schedules and all other consultant information.

Do not scale from this drawing. Use written dimensions only. All dimensions to be checked on site. This drawing is based on dimensional survey information provided by others. Bell Phillips Architects cannot accept responsibility for the accuracy of this survey information.

Any errors or omissions to be reported to Bell Phillips Architects immediately, prior to work being carried out.

This drawing remains the copyright of Bell Phillips Architects.

0 2.5 5 12.5 25 m

Key Plan

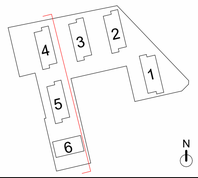

Rev	Issued by	Revision Description	Date
P01	RB	Final Planning Issue	04/24
P00	RB	Draft Planning Issue	03/24

REVISIONS

Project: 0814 VICTORIA POINT
44 Hathersage Road,
Manchester, M13 0FT

Title: Existing Elevation B-B

Date	Drawn	Checked	Scale at A1
03/24	EH	RB	1 : 250

Status: PLANNING

Drawing Number: 0814-BPA-ZZ-ZZ-DR-A-0201

Revision: P01

bell phillips
Unit 305, Metropolitan Wharf
70 Wapping Wall
London E1W 3SS
T 020 7234 9330
E info@bellphillips.com
W www.bellphillips.com