



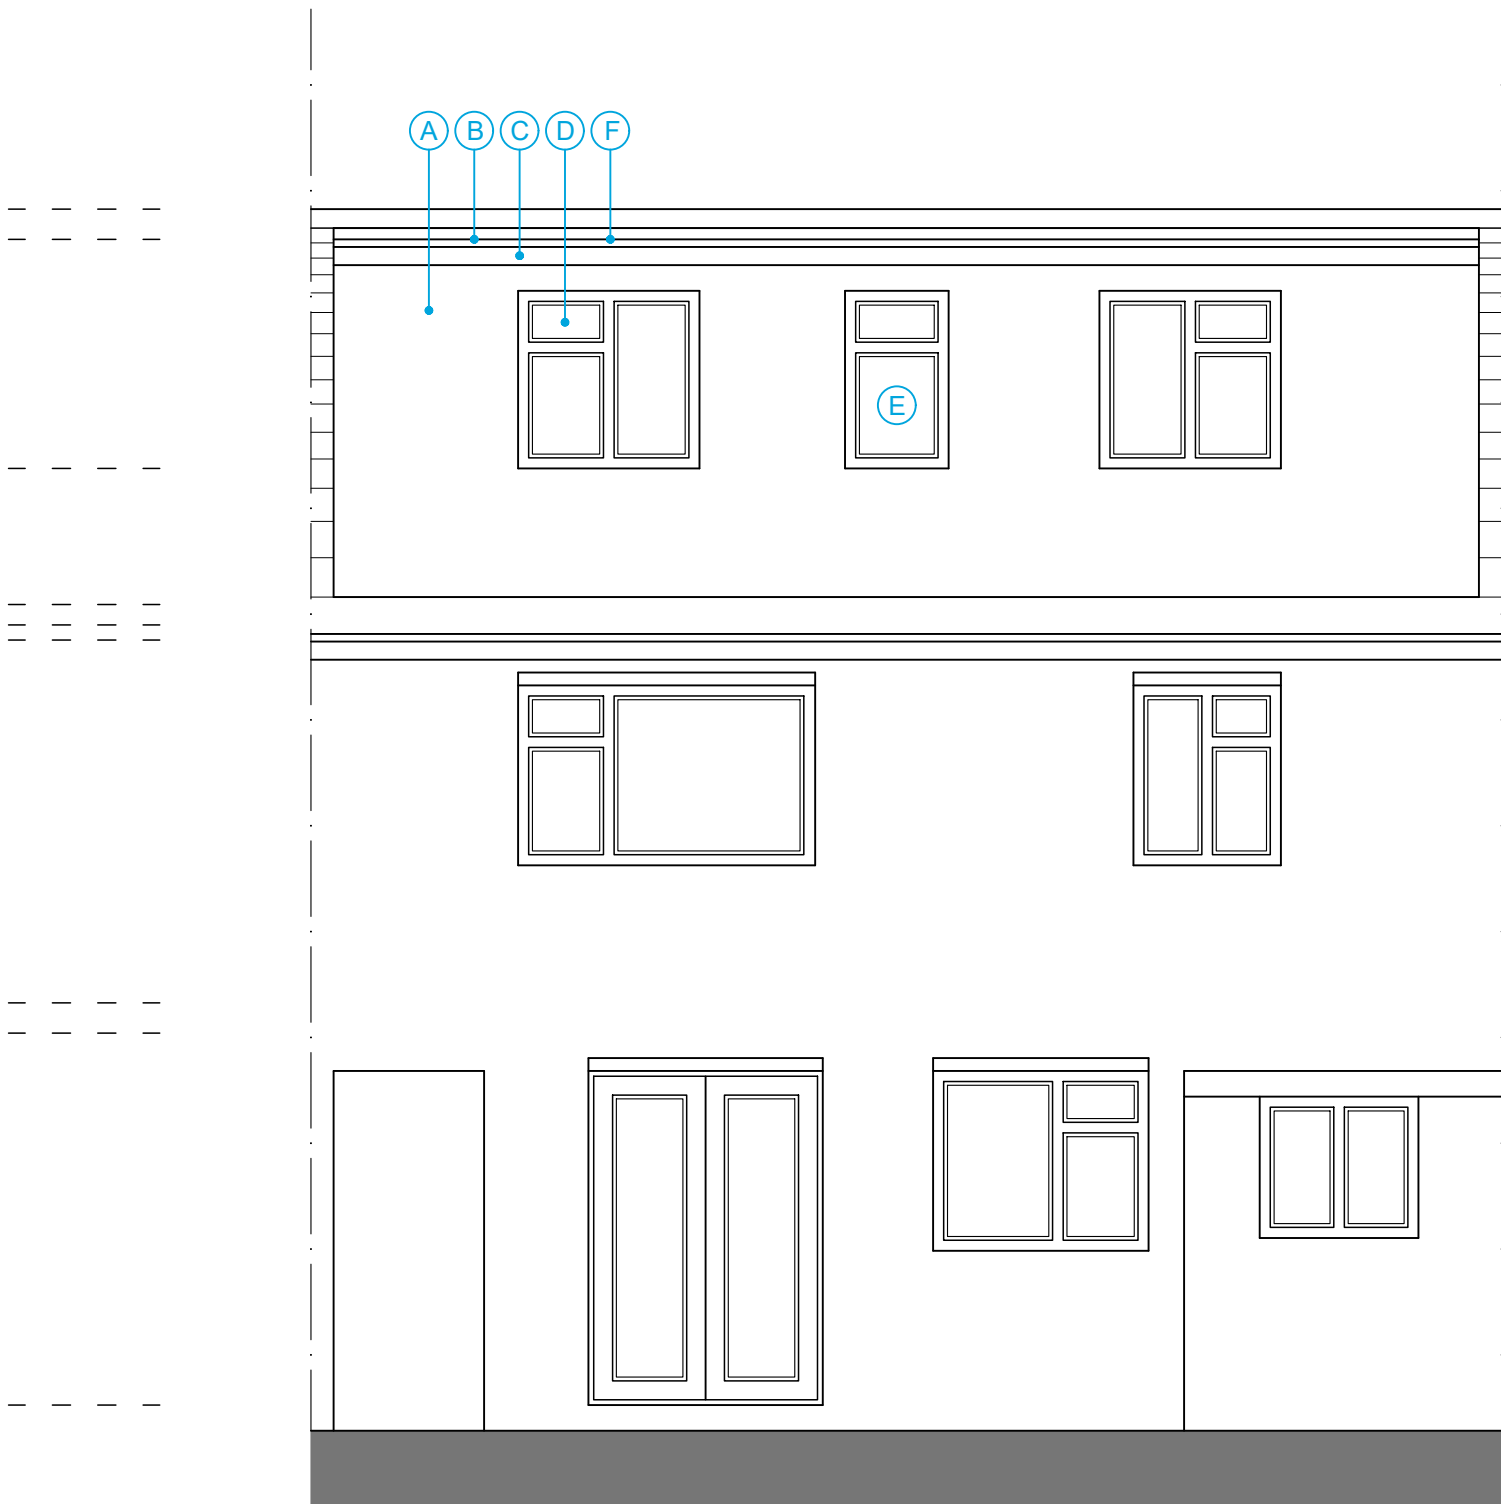


ELEVATION 01

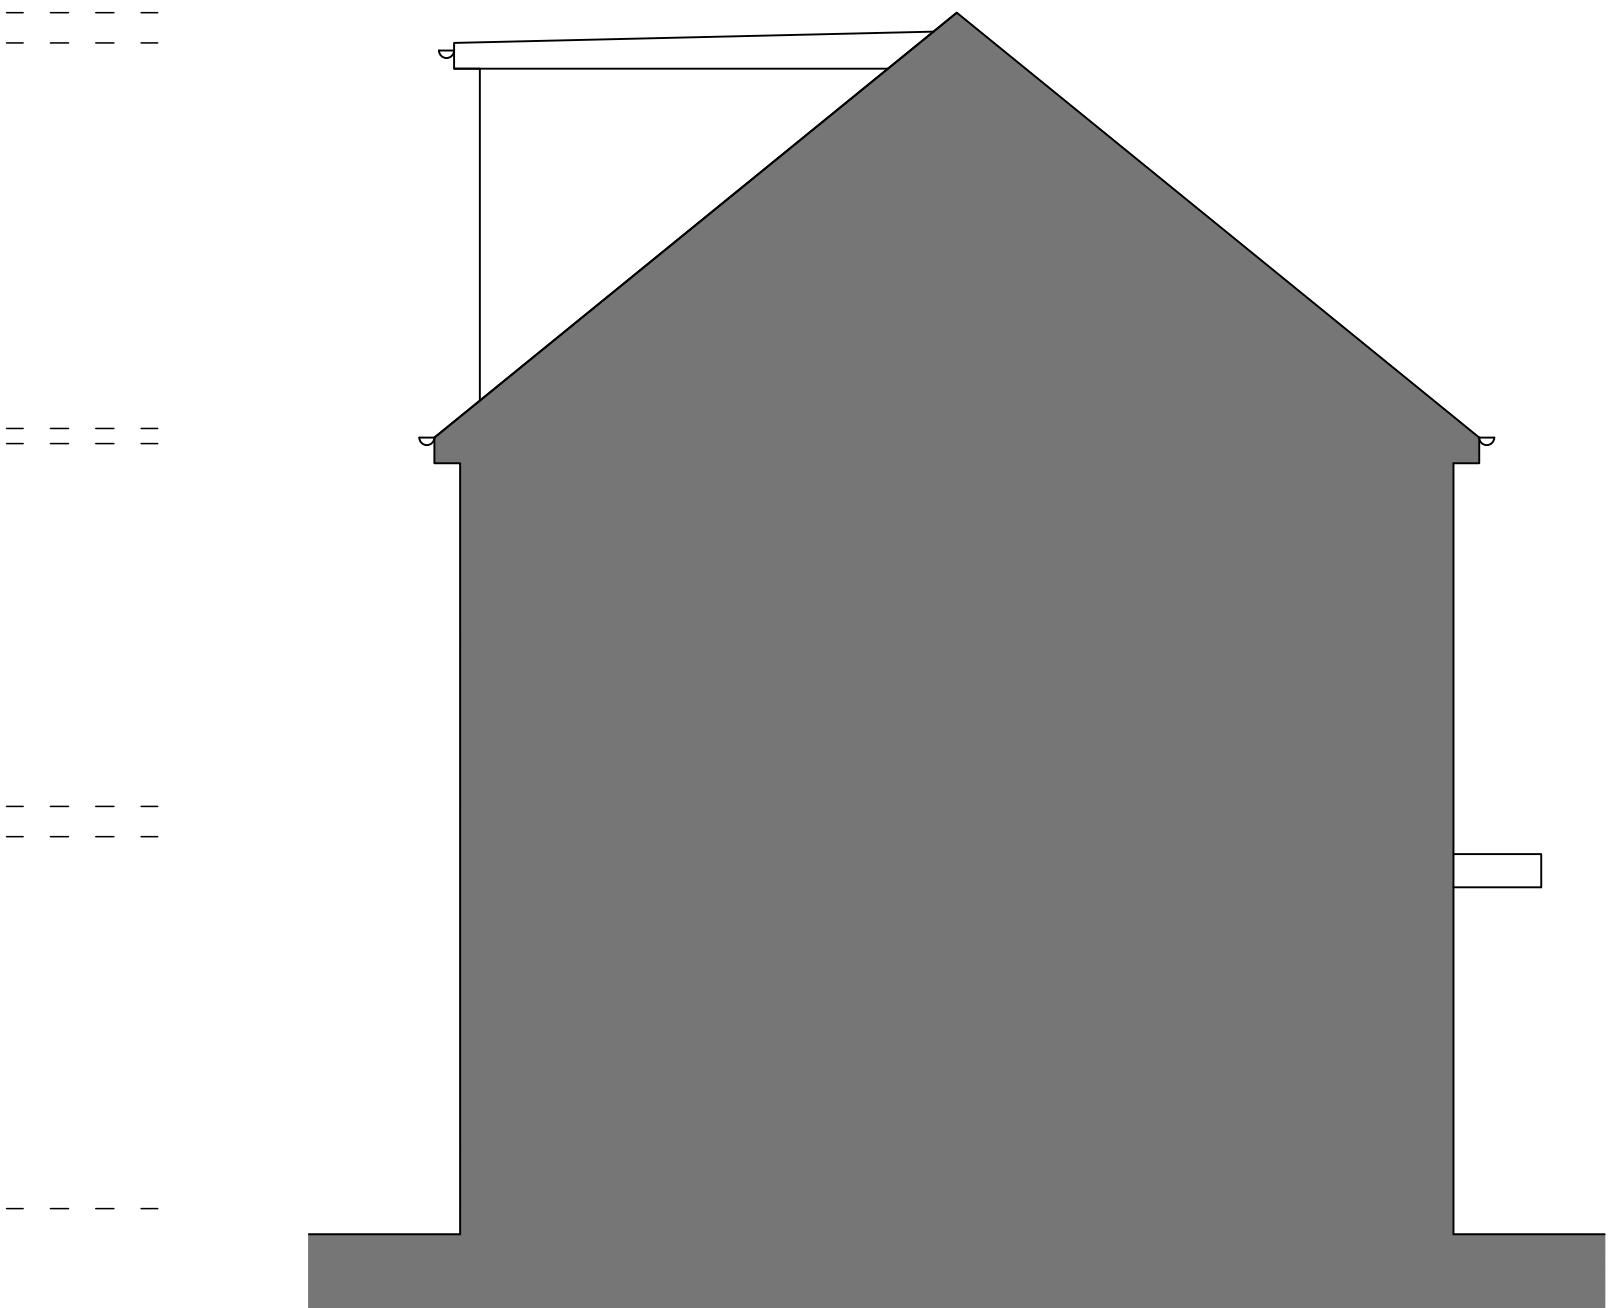


ELEVATION 02



ELEVATION 03

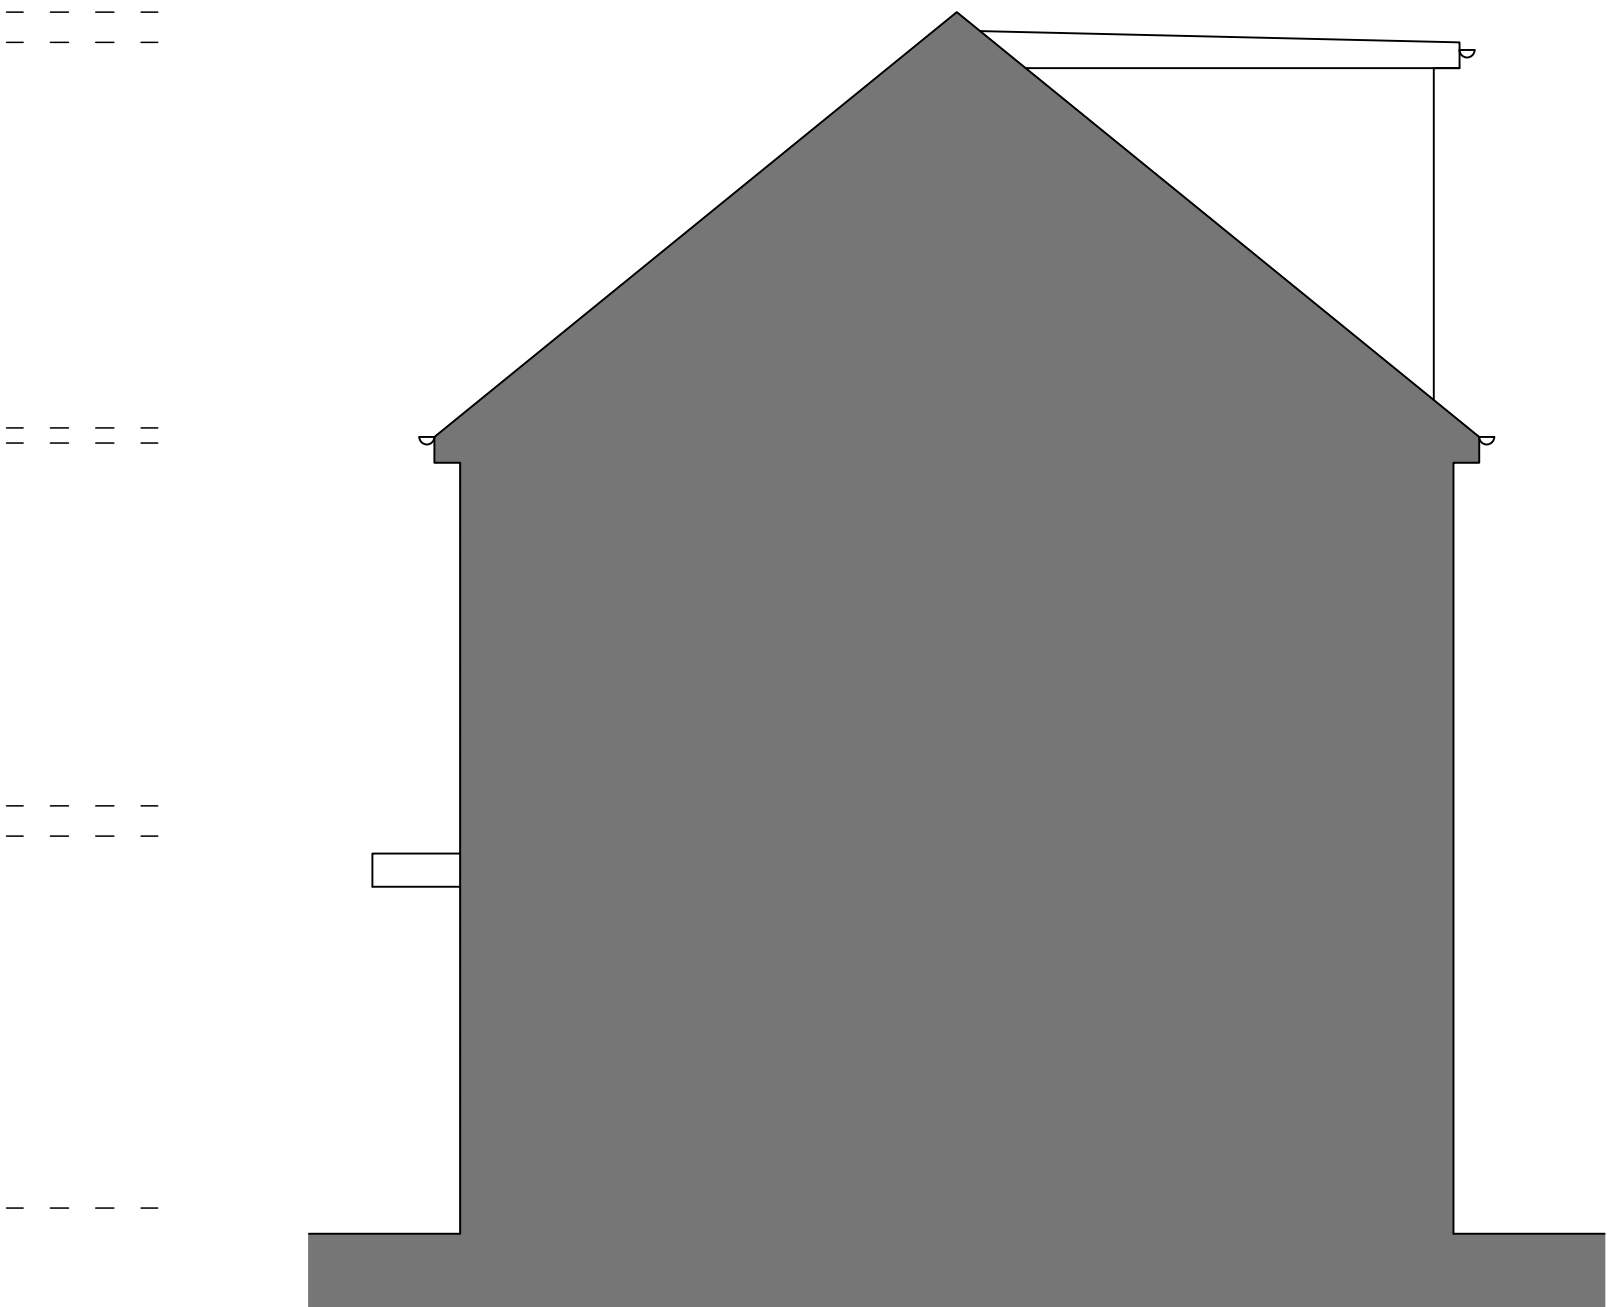

ELEVATION 04

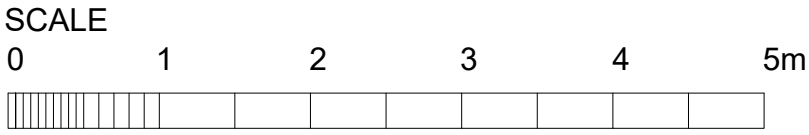

It is the Contractor's responsibility to report any inconsistencies on this drawing, or between drawings, to the Design consultant and to request clarification and instruction before proceeding. This drawing and design is the copyright of VISION and may not be reproduced in any form whatsoever without prior express or written consent.

KEY:

- A. COMPOSITE HORIZONTALLY LAID CLADDING. TYPE: CLADCO COMPOSITE CLADDING. COLOUR: MID GREY TO MATCH THE EXISTING ROOF WHICH IS MID GREY.
- B. UPVC RAINWATER & DRAINAGE GOODS TO MATCH EXISTING.
- C. UPVC SOFFIT, FASCIA & BARGE BOARDS TO MATCH EXISTING.
- D. DOUBLE GLAZED UPVC WINDOWS TO MATCH EXISTING.
- E. OBSCURE PRIVACY GLAZING.
- F. GRP FLAT ROOF FINISH.

Rev	Date	In1	Description

Vision
architecture

Vision Architecture & Design Ltd
T: 0161 456 3389
M: 0782 555 6071
E: dean@vision-architecture.co.uk
W: www.vision-architecture.co.uk

PROJECT			
No304 WYTHENSHAW ROAD, MANCHESTER, M23 9DA			
TITLE			
PROPOSED ELEVATIONS			
DRAWING STATUS			
☐ FEASIBILITY	☒ PLANNING	☐ CONTRACT	
☐ TENDER	☐ BUILDING CONTROL	☐ AS BUILT	
SCALE	CONTRACT	DRWG No.	REV
1:50 @ A1 1:100 @ A3	VA2324	(10).002	A