



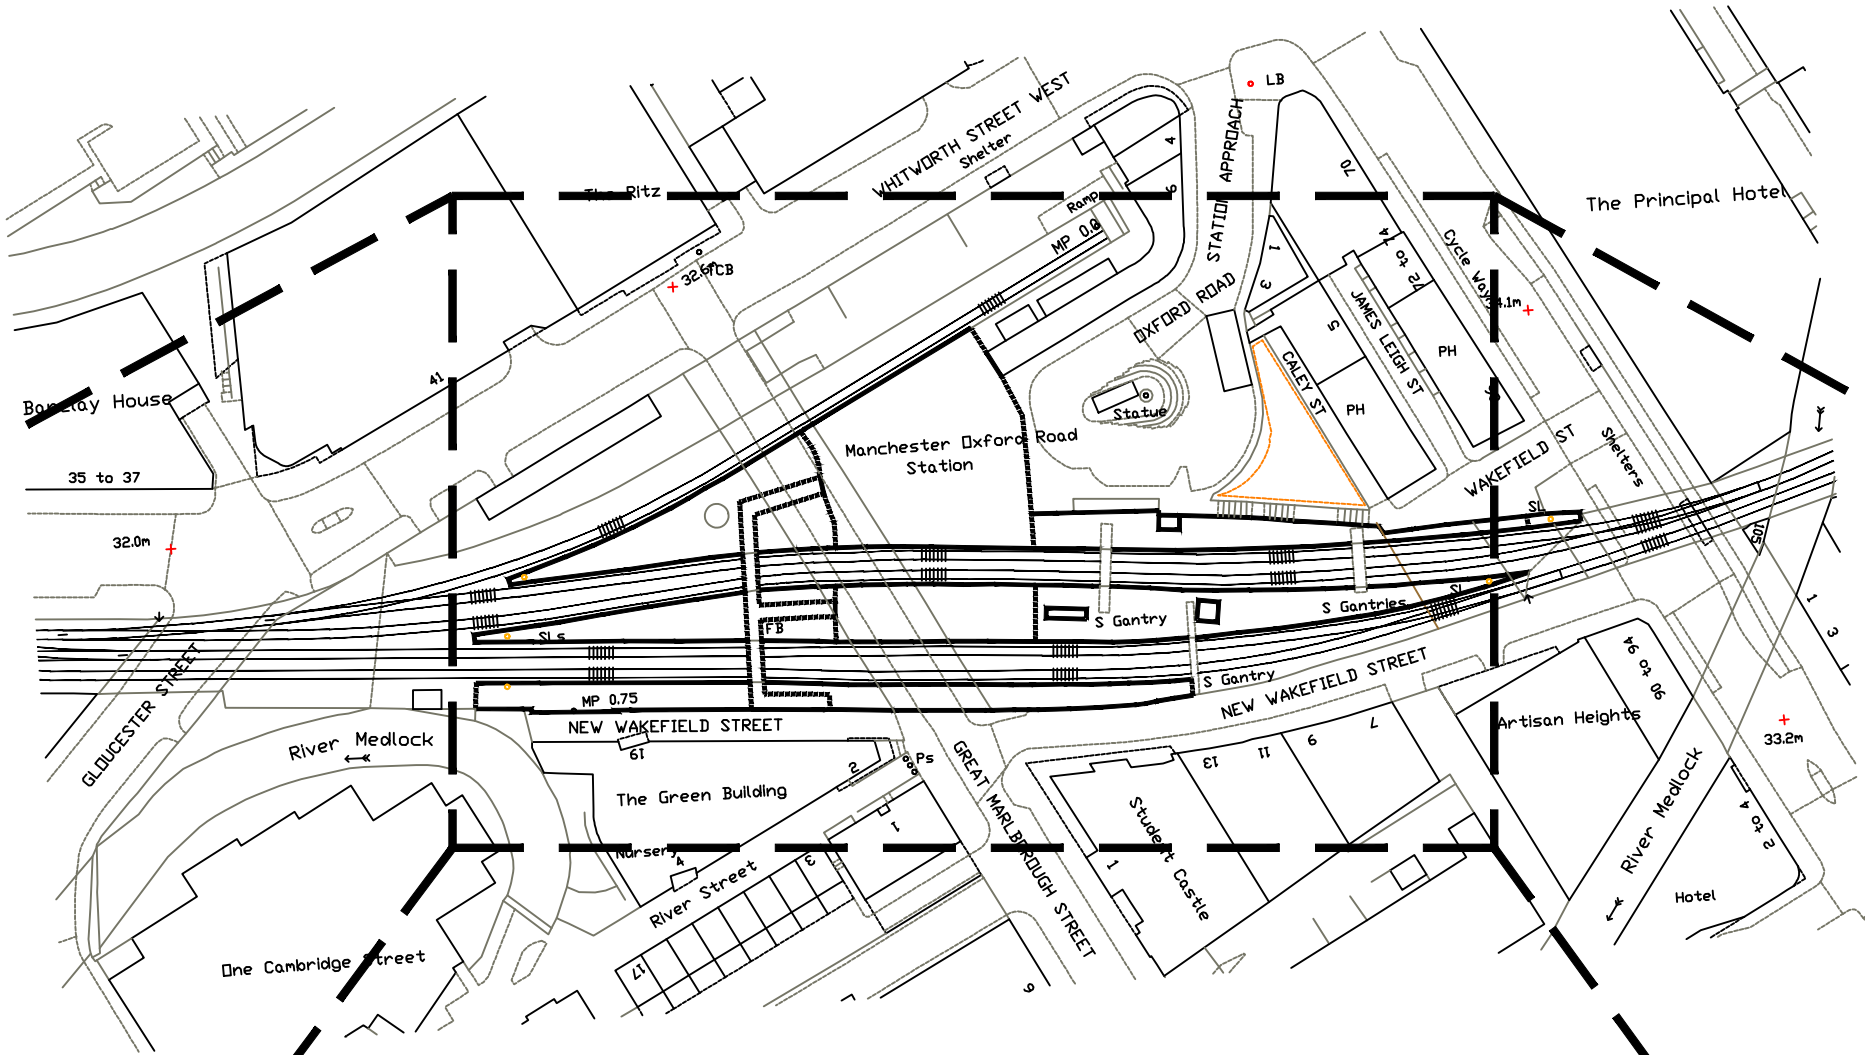

MANCHESTER OXFORD ROAD STATION LOCATION PLAN – SCALE 1:1250

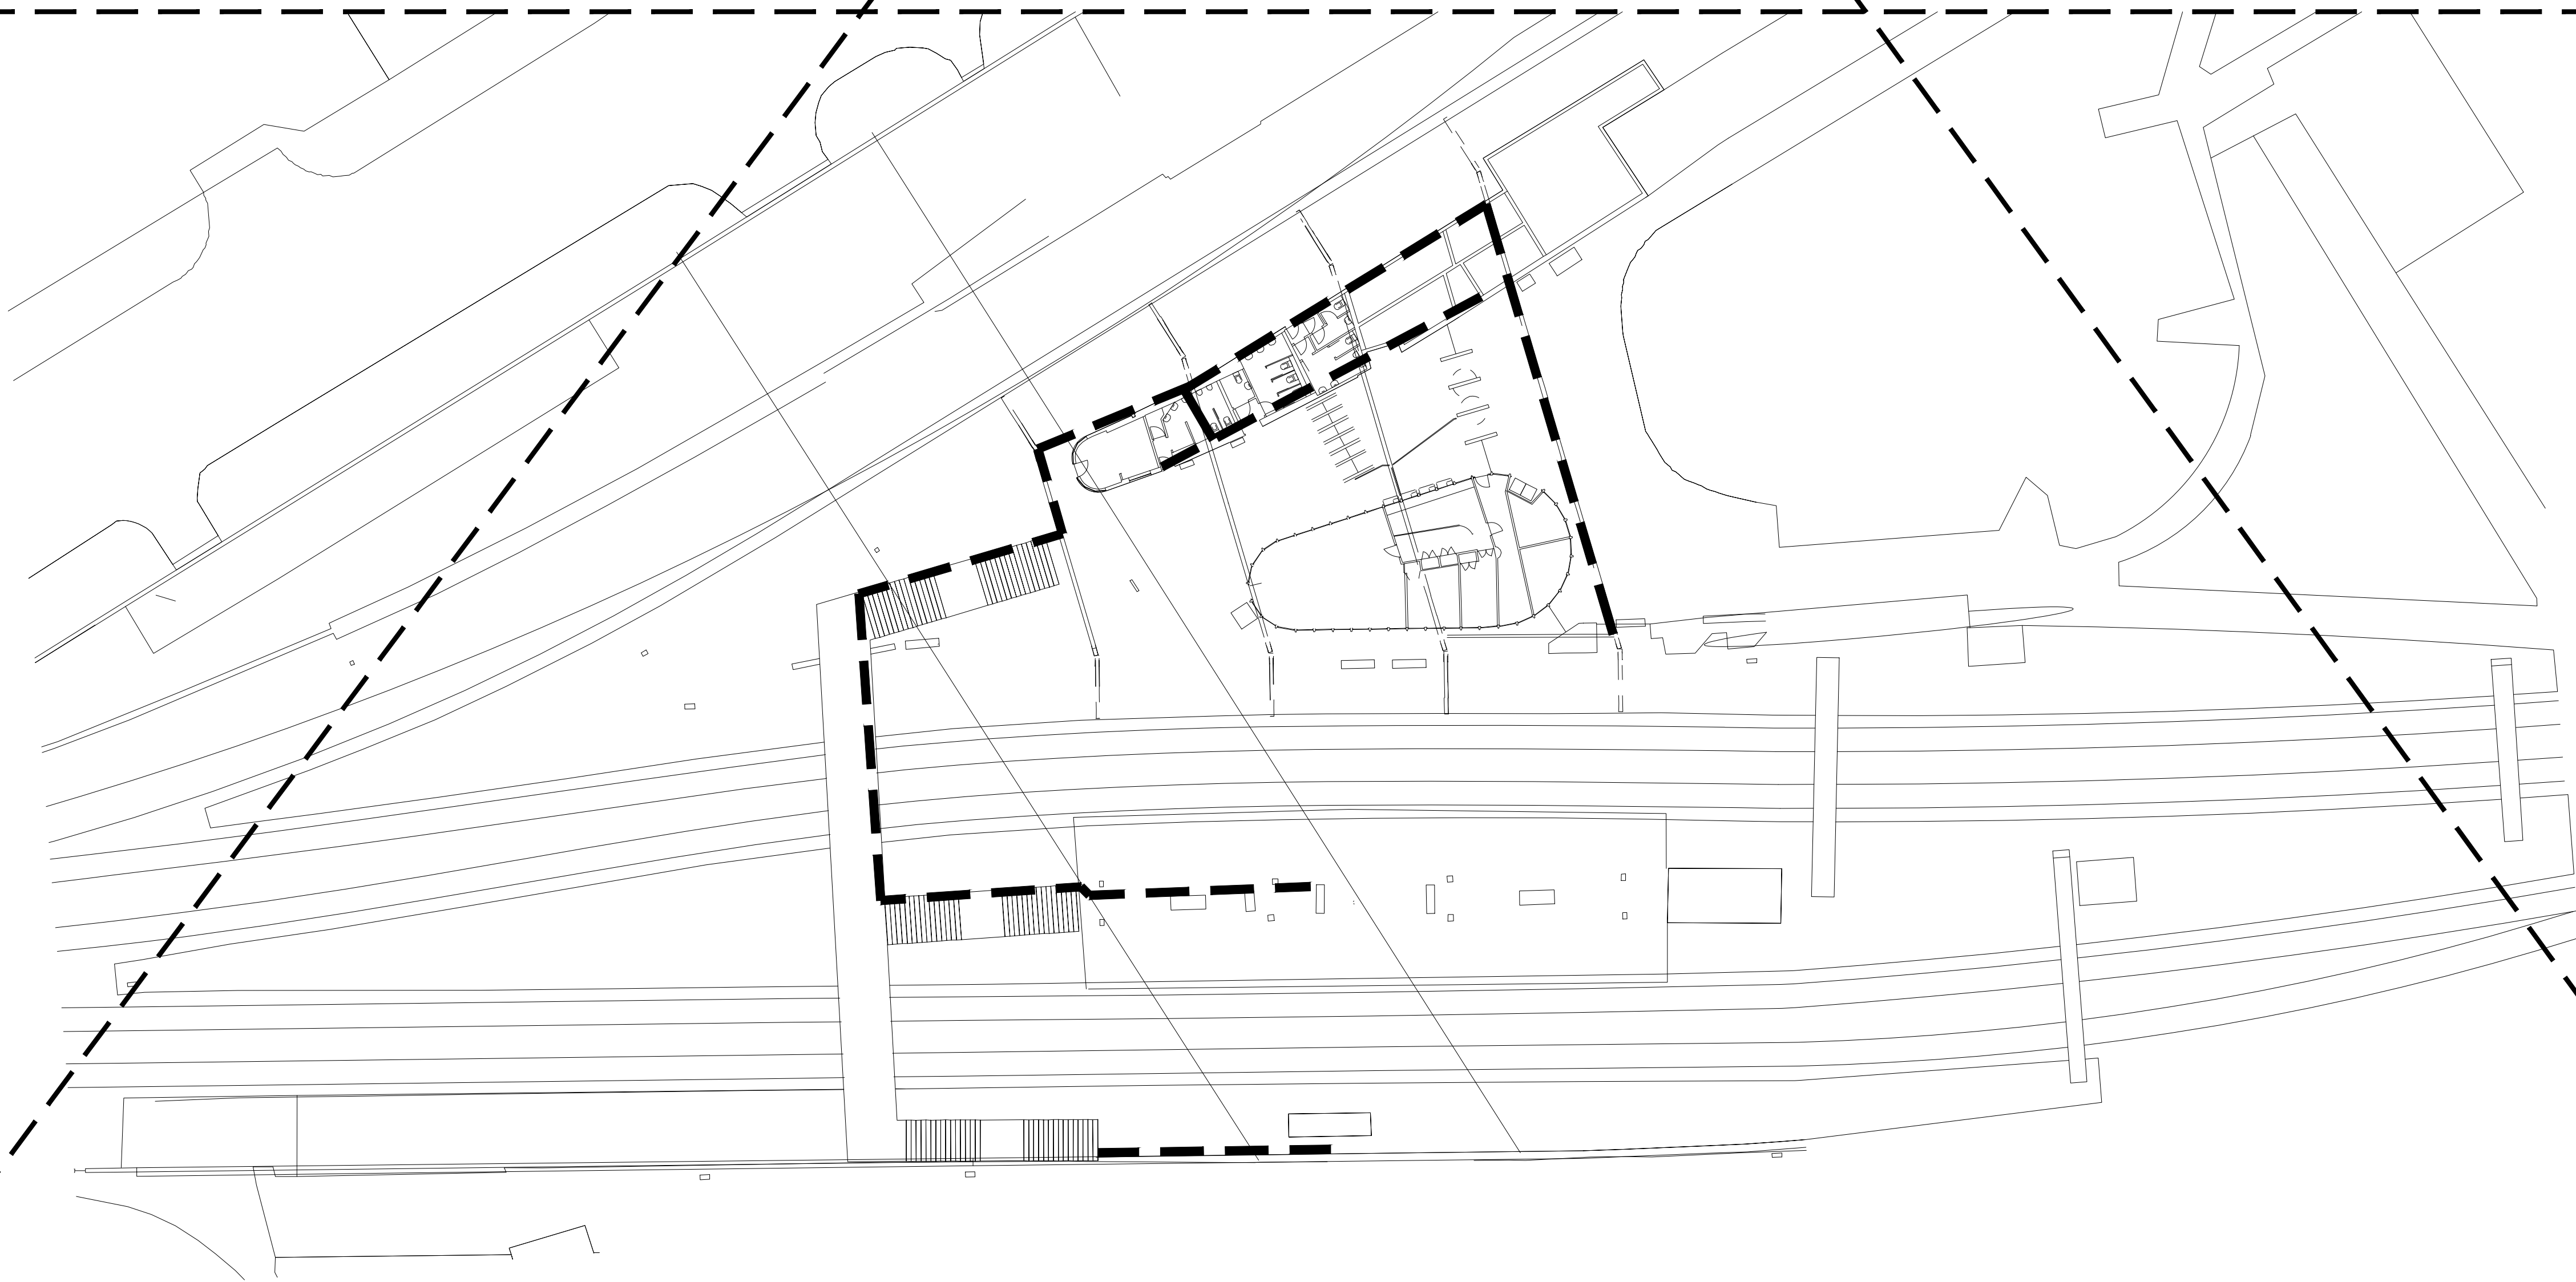

MANCHESTER OXFORD ROAD STATION PLAN – SCALE 1:250

COLOUR KEY


- EQUIPMENT IN BLACK - EXISTING EQUIPMENT
- EQUIPMENT IN BLUE - EXISTING TO BE REPLACED
- EQUIPMENT IN GREEN - EXISTING TO BE RECOVERED
- EQUIPMENT IN MAGENTA - ENHANCED NWR EQUIPMENT
- EQUIPMENT IN RED - NEW NWR EQUIPMENT

--	--	--								
Reference Drg No.	Reference Drg Title	Client Reference Drg No.	Rev	Revision Note	Date	Drawn	Checked	Engineer	QA	Client


All dimensions in mm unless otherwise noted.



Designed: Designer	Engineer: Engineer	Size: 1:500	Scale: A1
Title: NORTHERN REGION RENEWALS MANCHESTER OXFORD ROAD STATION DATA COMS CONTAINMENT LOCATION PLAN			
Drawing number: MCO/NWR/OPL/PLAN/100000/Y650	Sheet: 01	Tot Shts: 09	Revision: P01

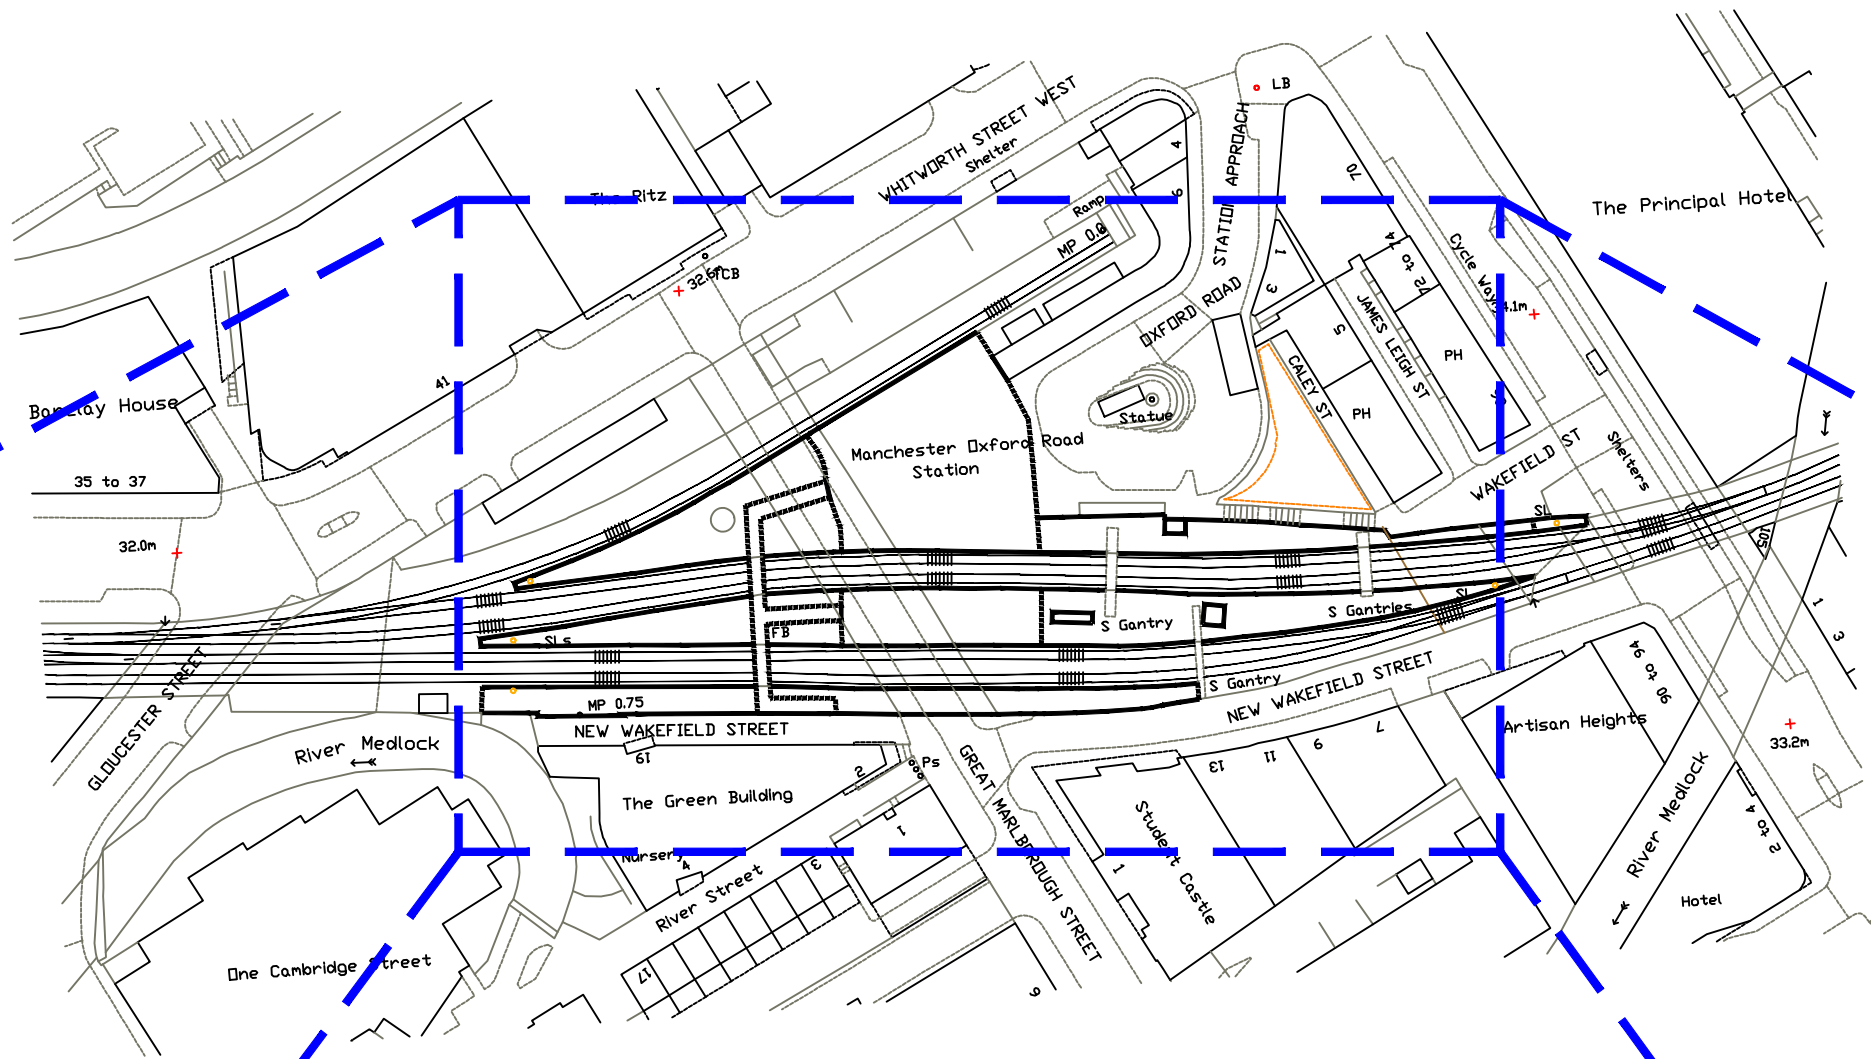

MANCHESTER OXFORD ROAD STATION LOCATION PLAN – SCALE 1:1250

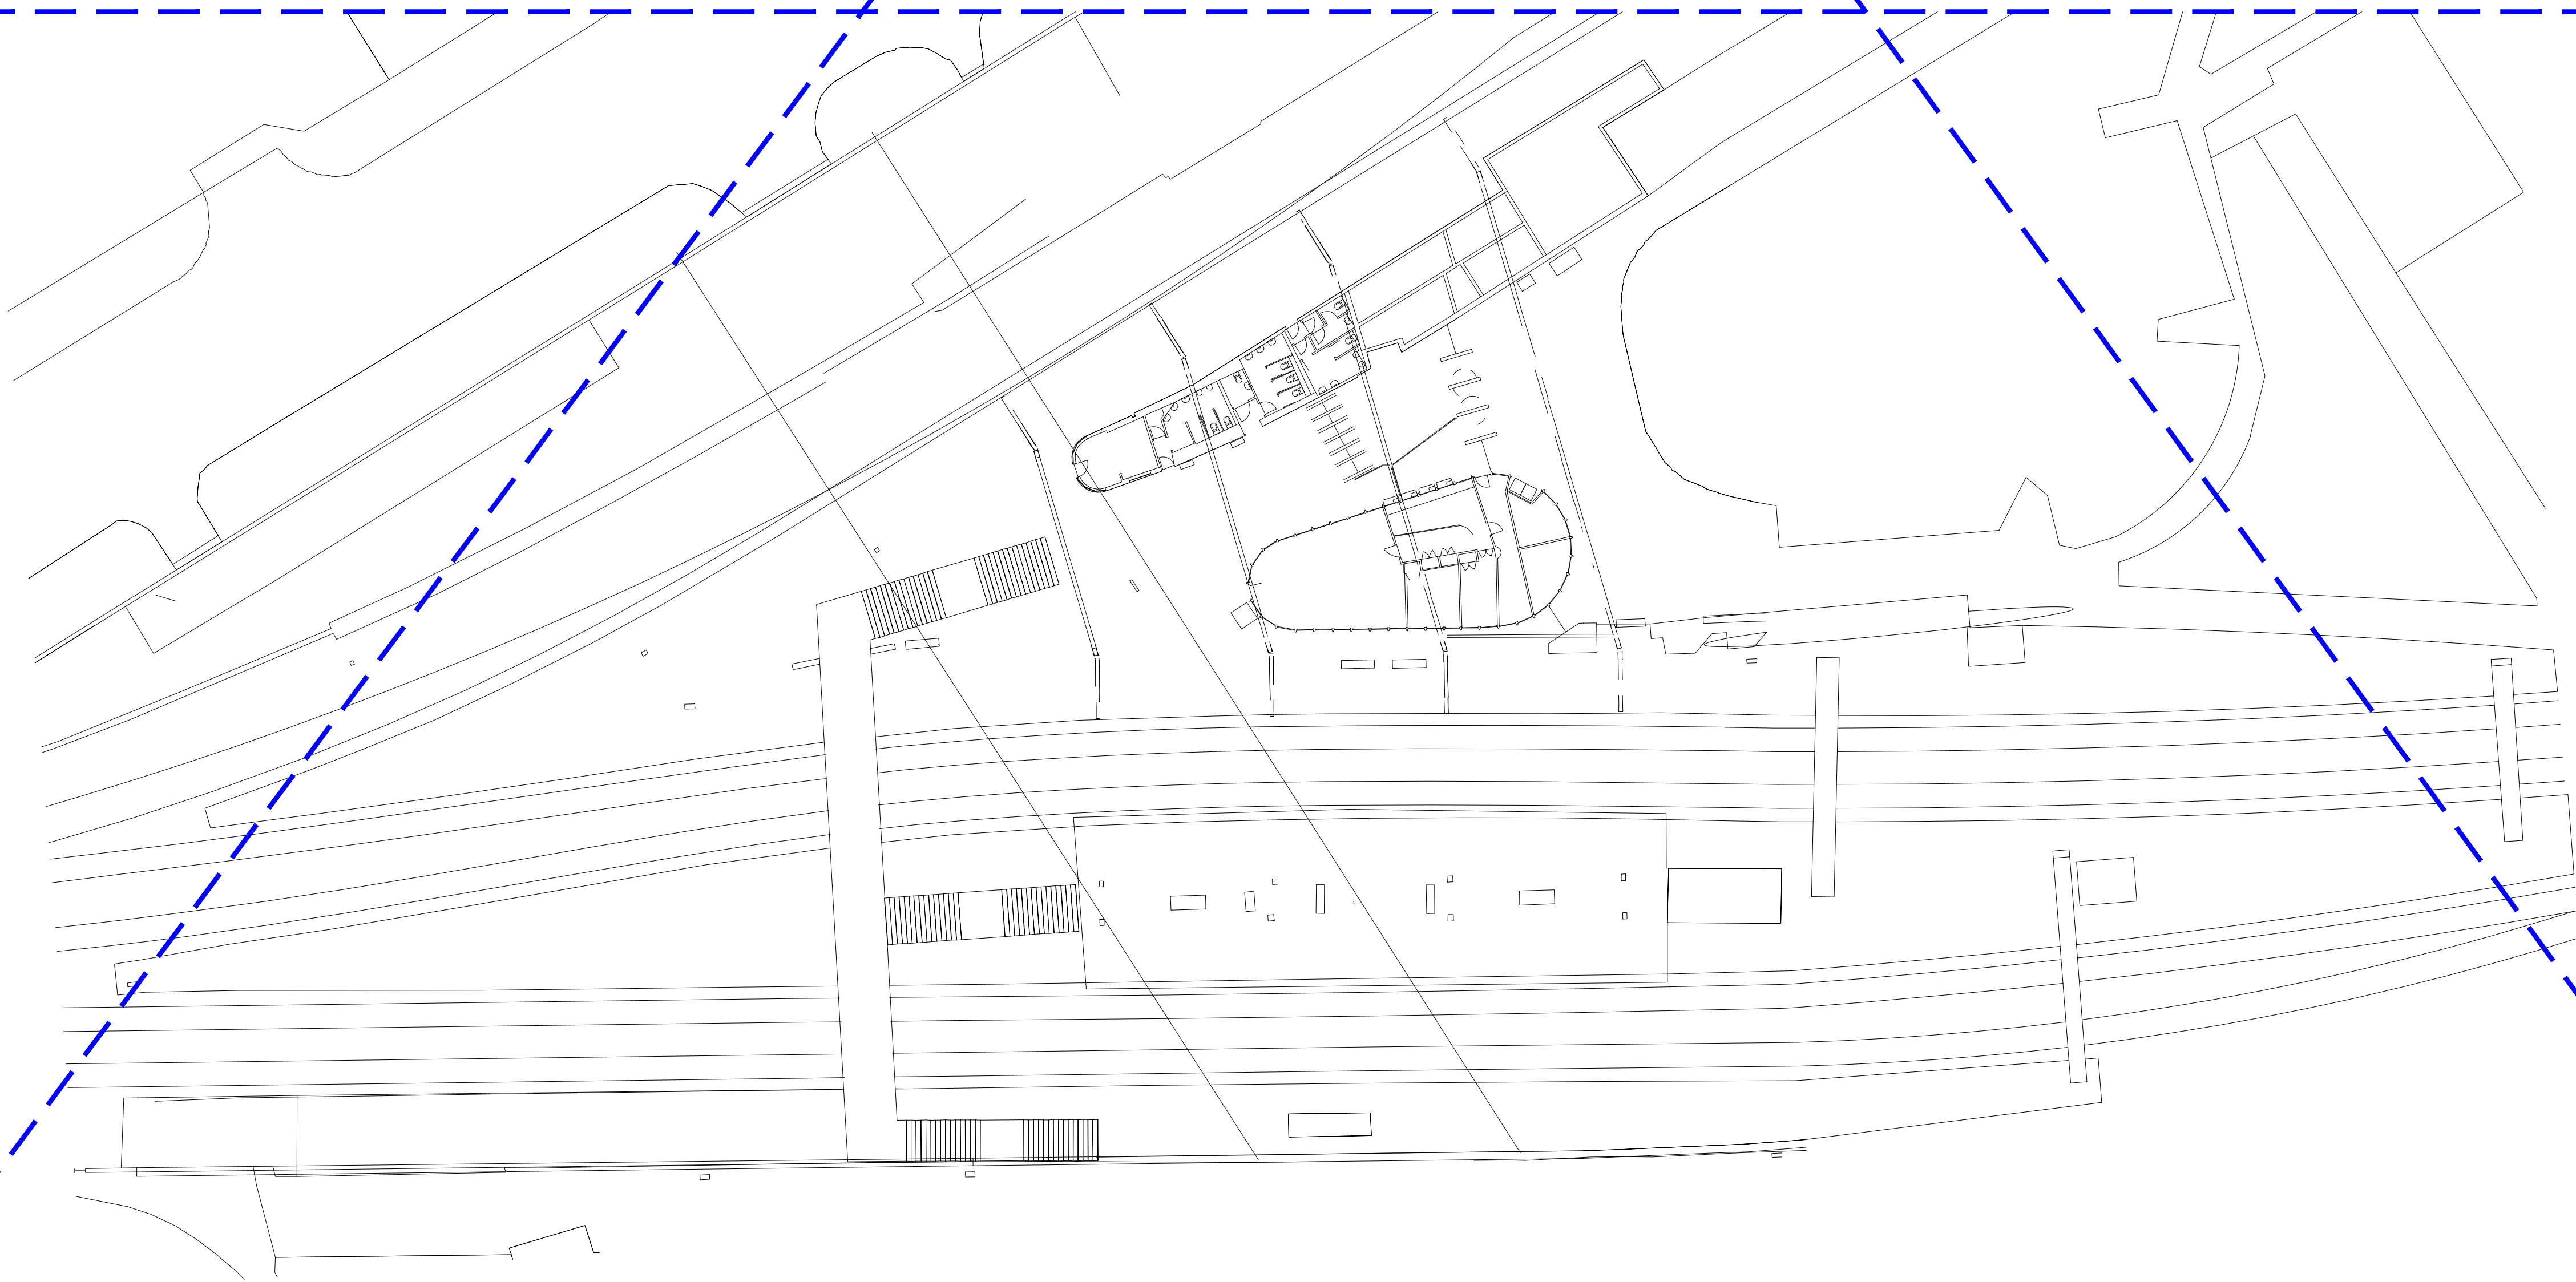

THIS LAYOUT IS INCLUDED FOR COMPLETENESS BUT AT DATE OF ISSUE THERE IS NO NWR EQUIPMENT TO BE REPLACED SPECIFIED.

MANCHESTER OXFORD ROAD STATION PLAN – SCALE 1:250

COLOUR KEY


- EQUIPMENT IN BLACK - EXISTING EQUIPMENT
- EQUIPMENT IN BLUE - EXISTING TO BE REPLACED
- EQUIPMENT IN GREEN - EXISTING TO BE RECOVERED
- EQUIPMENT IN MAGENTA - ENHANCED NWR EQUIPMENT
- EQUIPMENT IN RED - NEW NWR EQUIPMENT

--	--	--		01	FIRST RELEASE FOR LISTED BUILDING CONSENT	10/06/2022	JPT	OH		
Reference Drg No.	Reference Drg Title	Client Reference Drg No.	Rev	Revision Note	Date	Drawn	Checked	Engineer	QA	Client


All dimensions in mm unless otherwise noted.



Designed: Designer	Engineer: Engineer	Size: 1:500	Scale: A1
Title: NORTHERN REGION RENEWALS MANCHESTER OXFORD ROAD STATION DATA COMS CONTAINMENT LOCATION PLAN			
Drawing number: MCO/NWR/OPL/PLAN/100000/Y650		Sheet: 02	Revision: P01

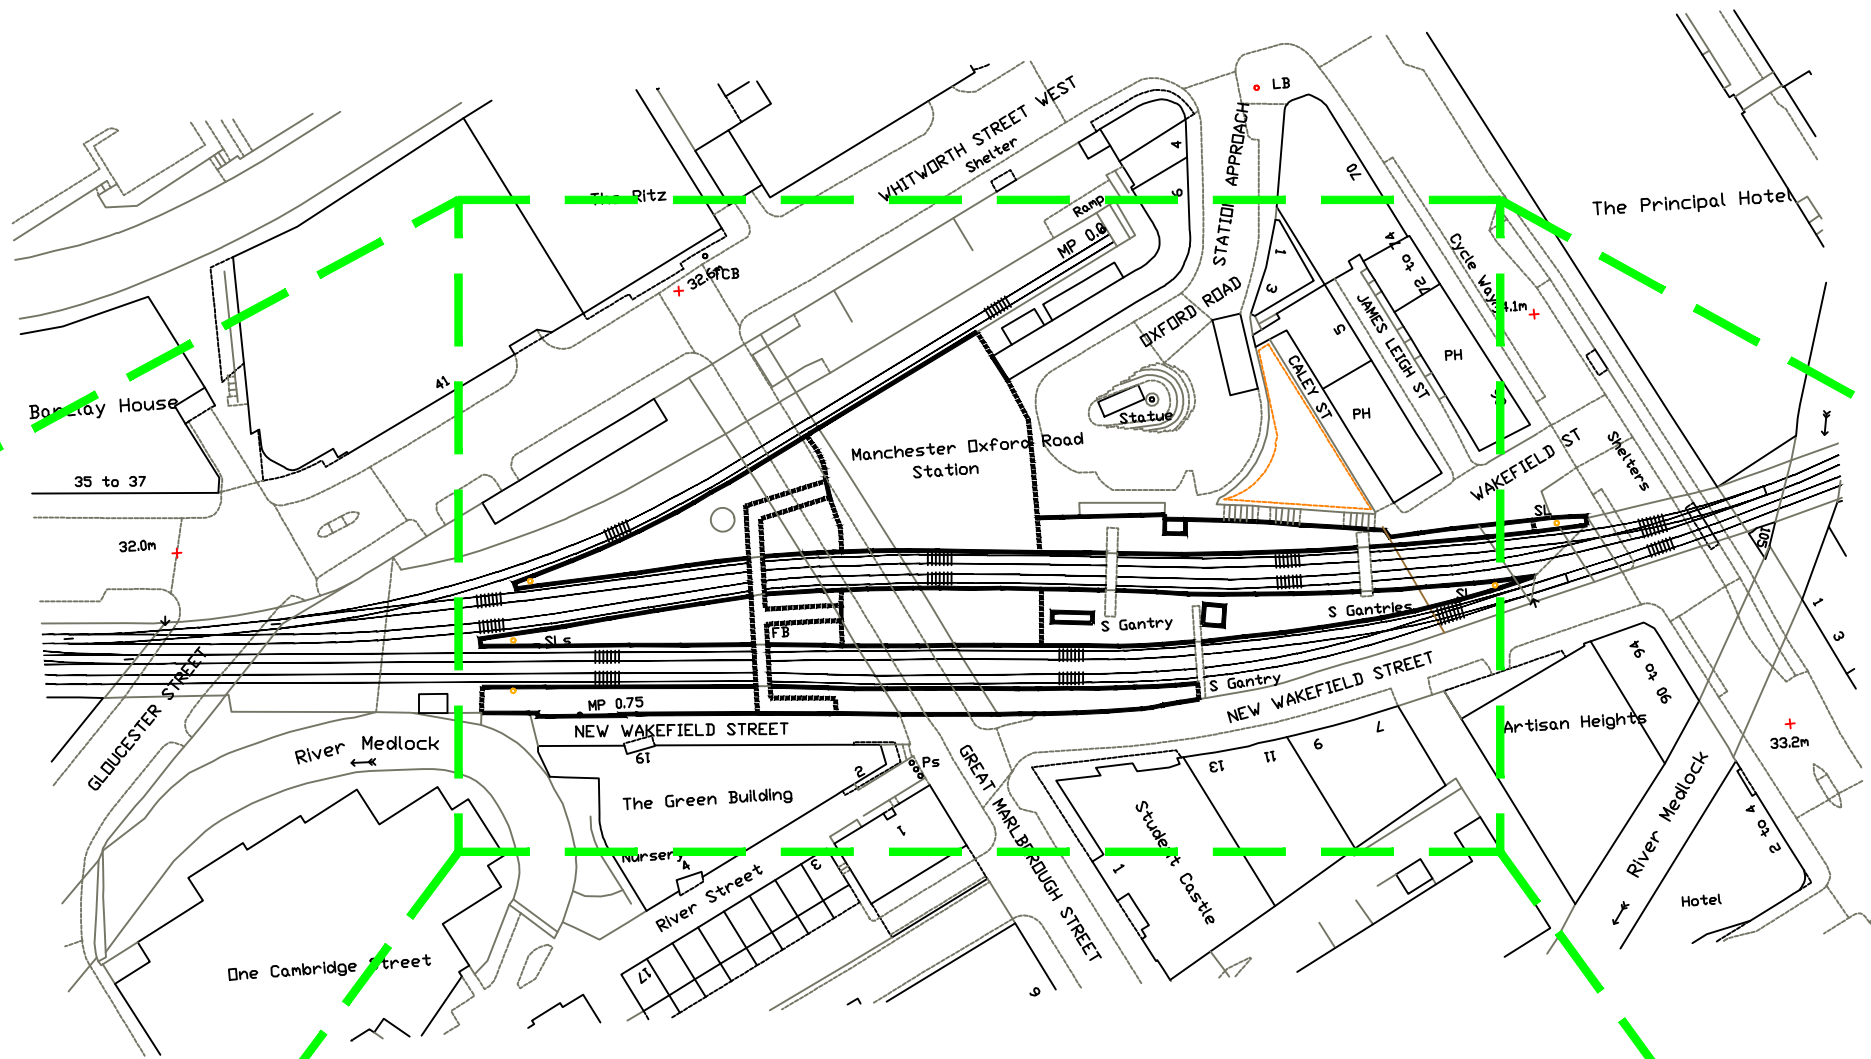

MANCHESTER OXFORD ROAD STATION LOCATION PLAN – SCALE 1:1250

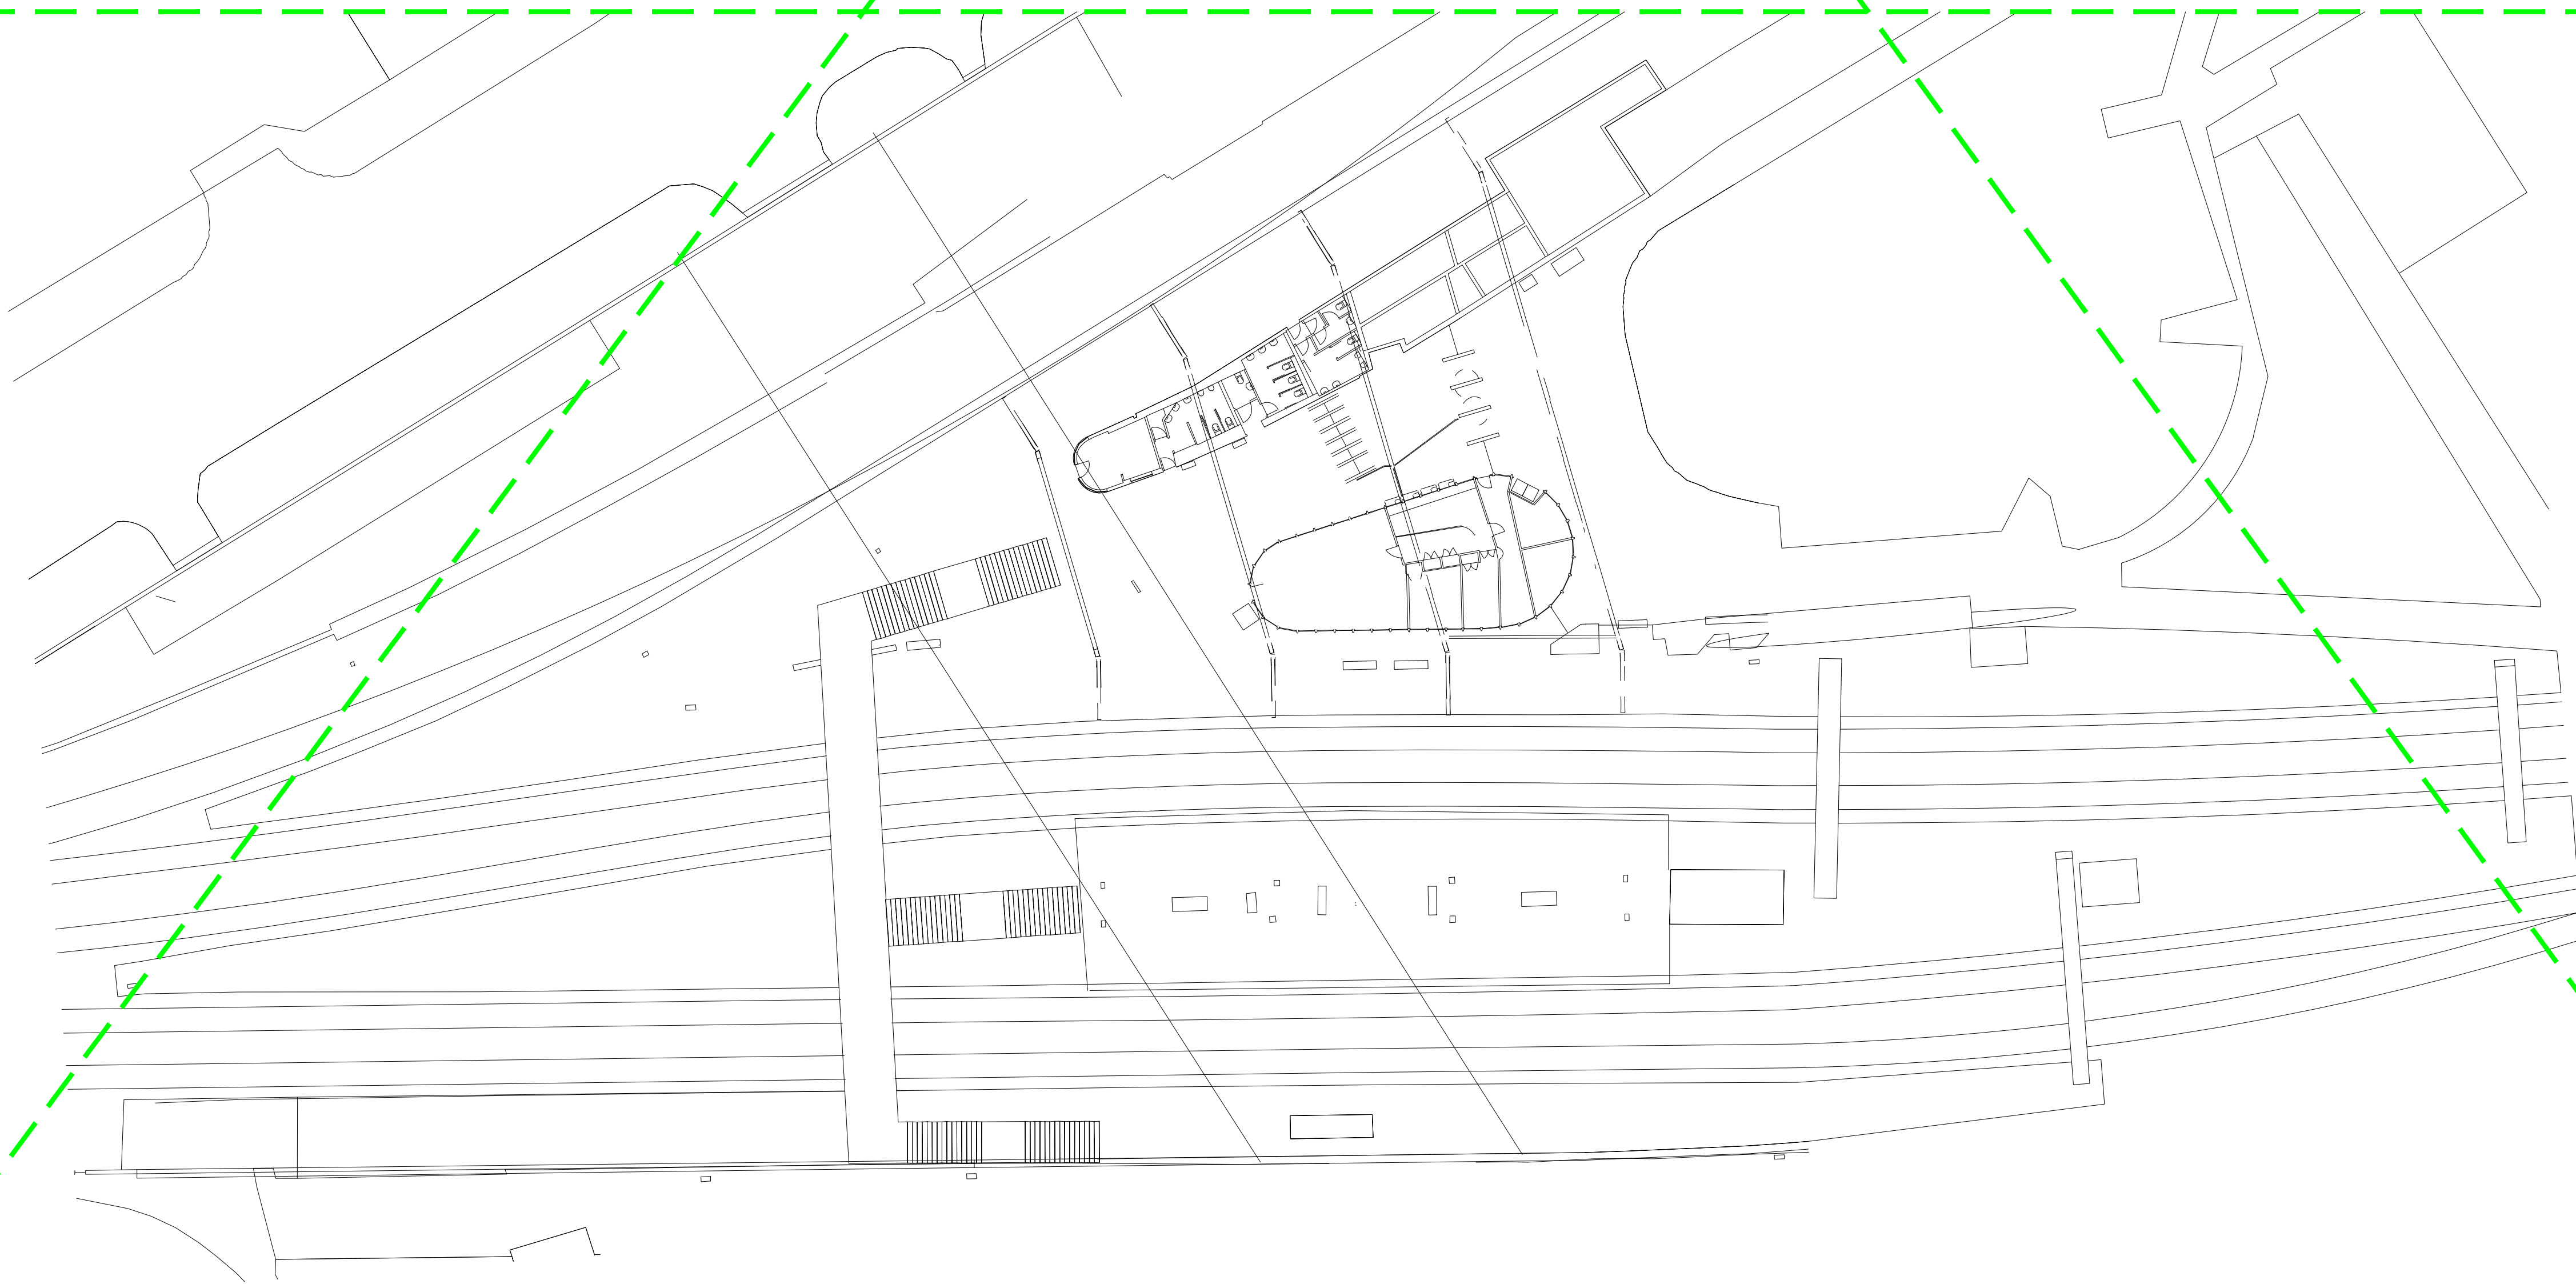

THIS LAYOUT IS INCLUDED FOR COMPLETENESS BUT AT DATE OF ISSUE THERE IS NO NWR EQUIPMENT TO BE RECOVERED SPECIFIED.

MANCHESTER OXFORD ROAD STATION PLAN – SCALE 1:250

COLOUR KEY


- EQUIPMENT IN BLACK - EXISTING EQUIPMENT
- EQUIPMENT IN BLUE - EXISTING TO BE REPLACED
- EQUIPMENT IN GREEN - EXISTING TO BE RECOVERED
- EQUIPMENT IN MAGENTA - ENHANCED NWR EQUIPMENT
- EQUIPMENT IN RED - NEW NWR EQUIPMENT

--	--	--		01	FIRST RELEASE FOR LISTED BUILDING CONSENT	10/06/2022	JPT	OH		
Reference Drg No.	Reference Drg Title	Client Reference Drg No.	Rev	Revision Note	Date	Drawn	Checked	Engineer	QA	Client


All dimensions in mm unless otherwise noted.



Designed: Designer	Engineer: Engineer	Size: 1:500	Scale: A1
Title: NORTHERN REGION RENEWALS MANCHESTER OXFORD ROAD STATION DATA COMS CONTAINMENT LOCATION PLAN			
Drawing number: MCO/NWR/OPL/PLAN/100000/Y650	Sheet: 03	Tot Shts: 09	Revision: P01

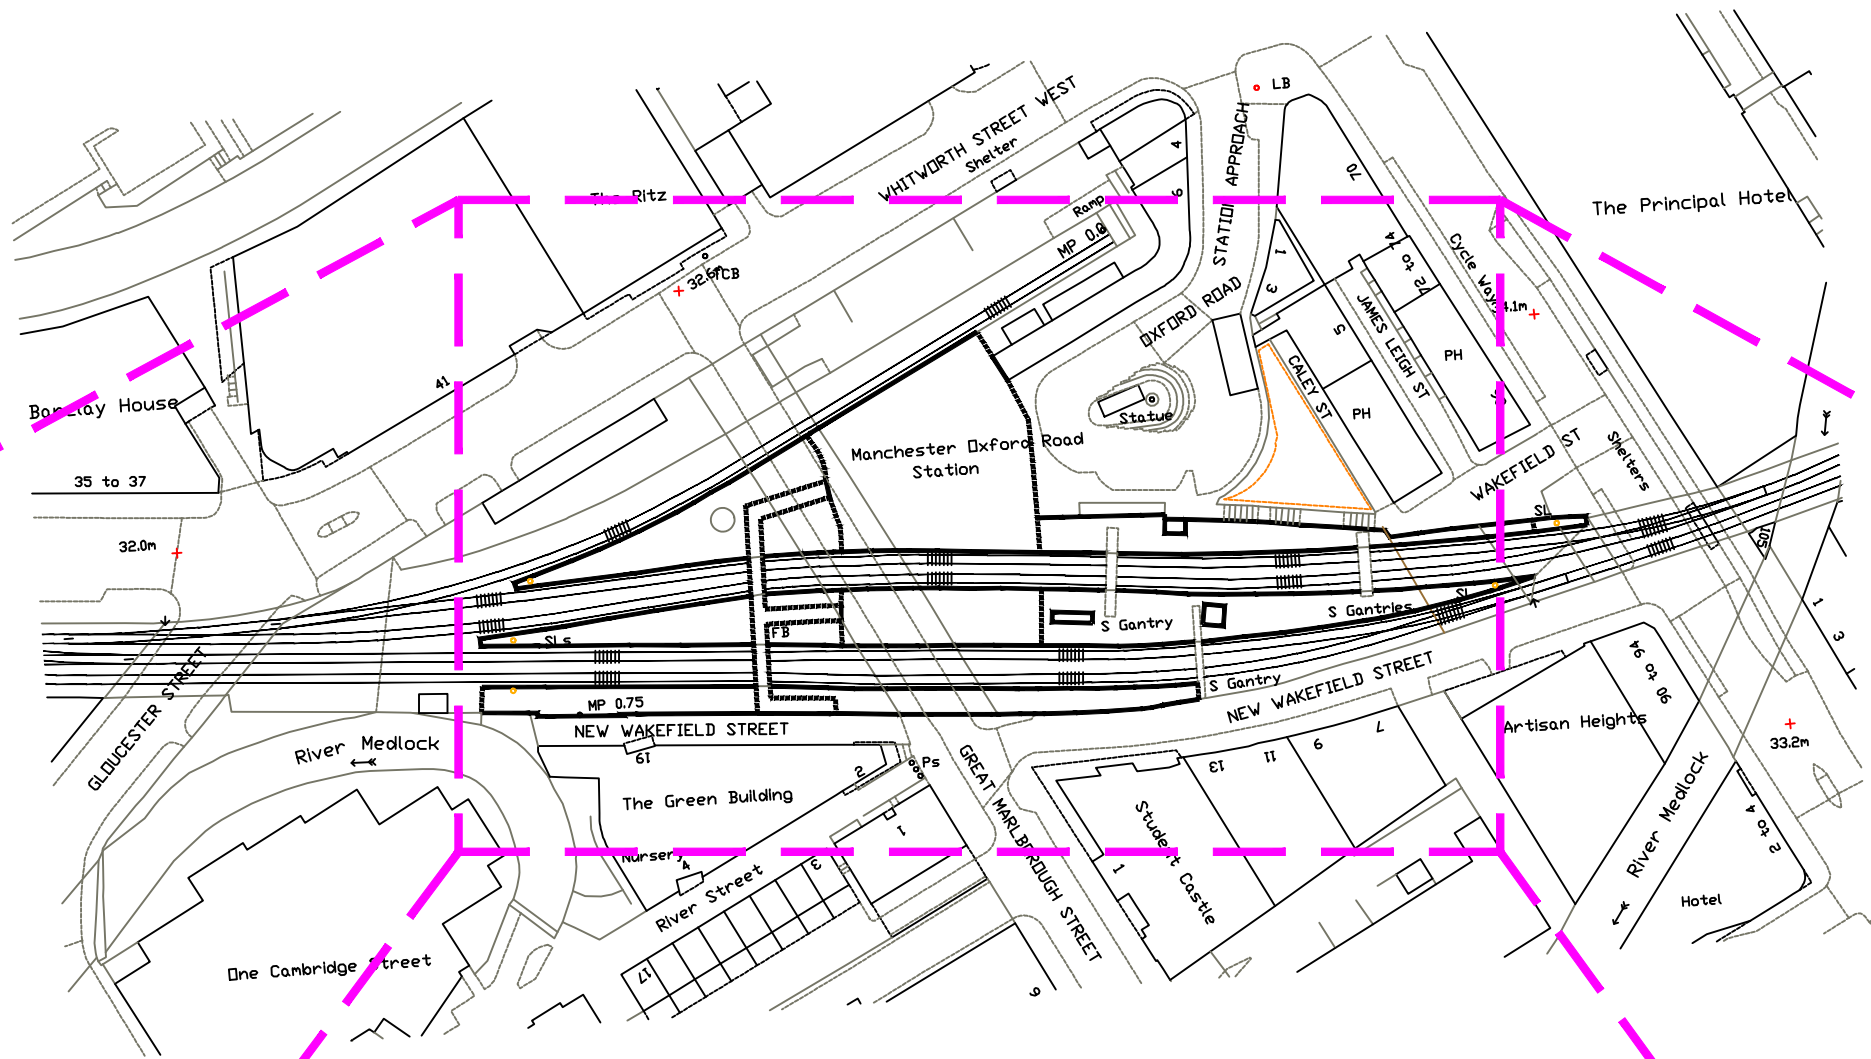

MANCHESTER OXFORD ROAD STATION LOCATION PLAN – SCALE 1:1250

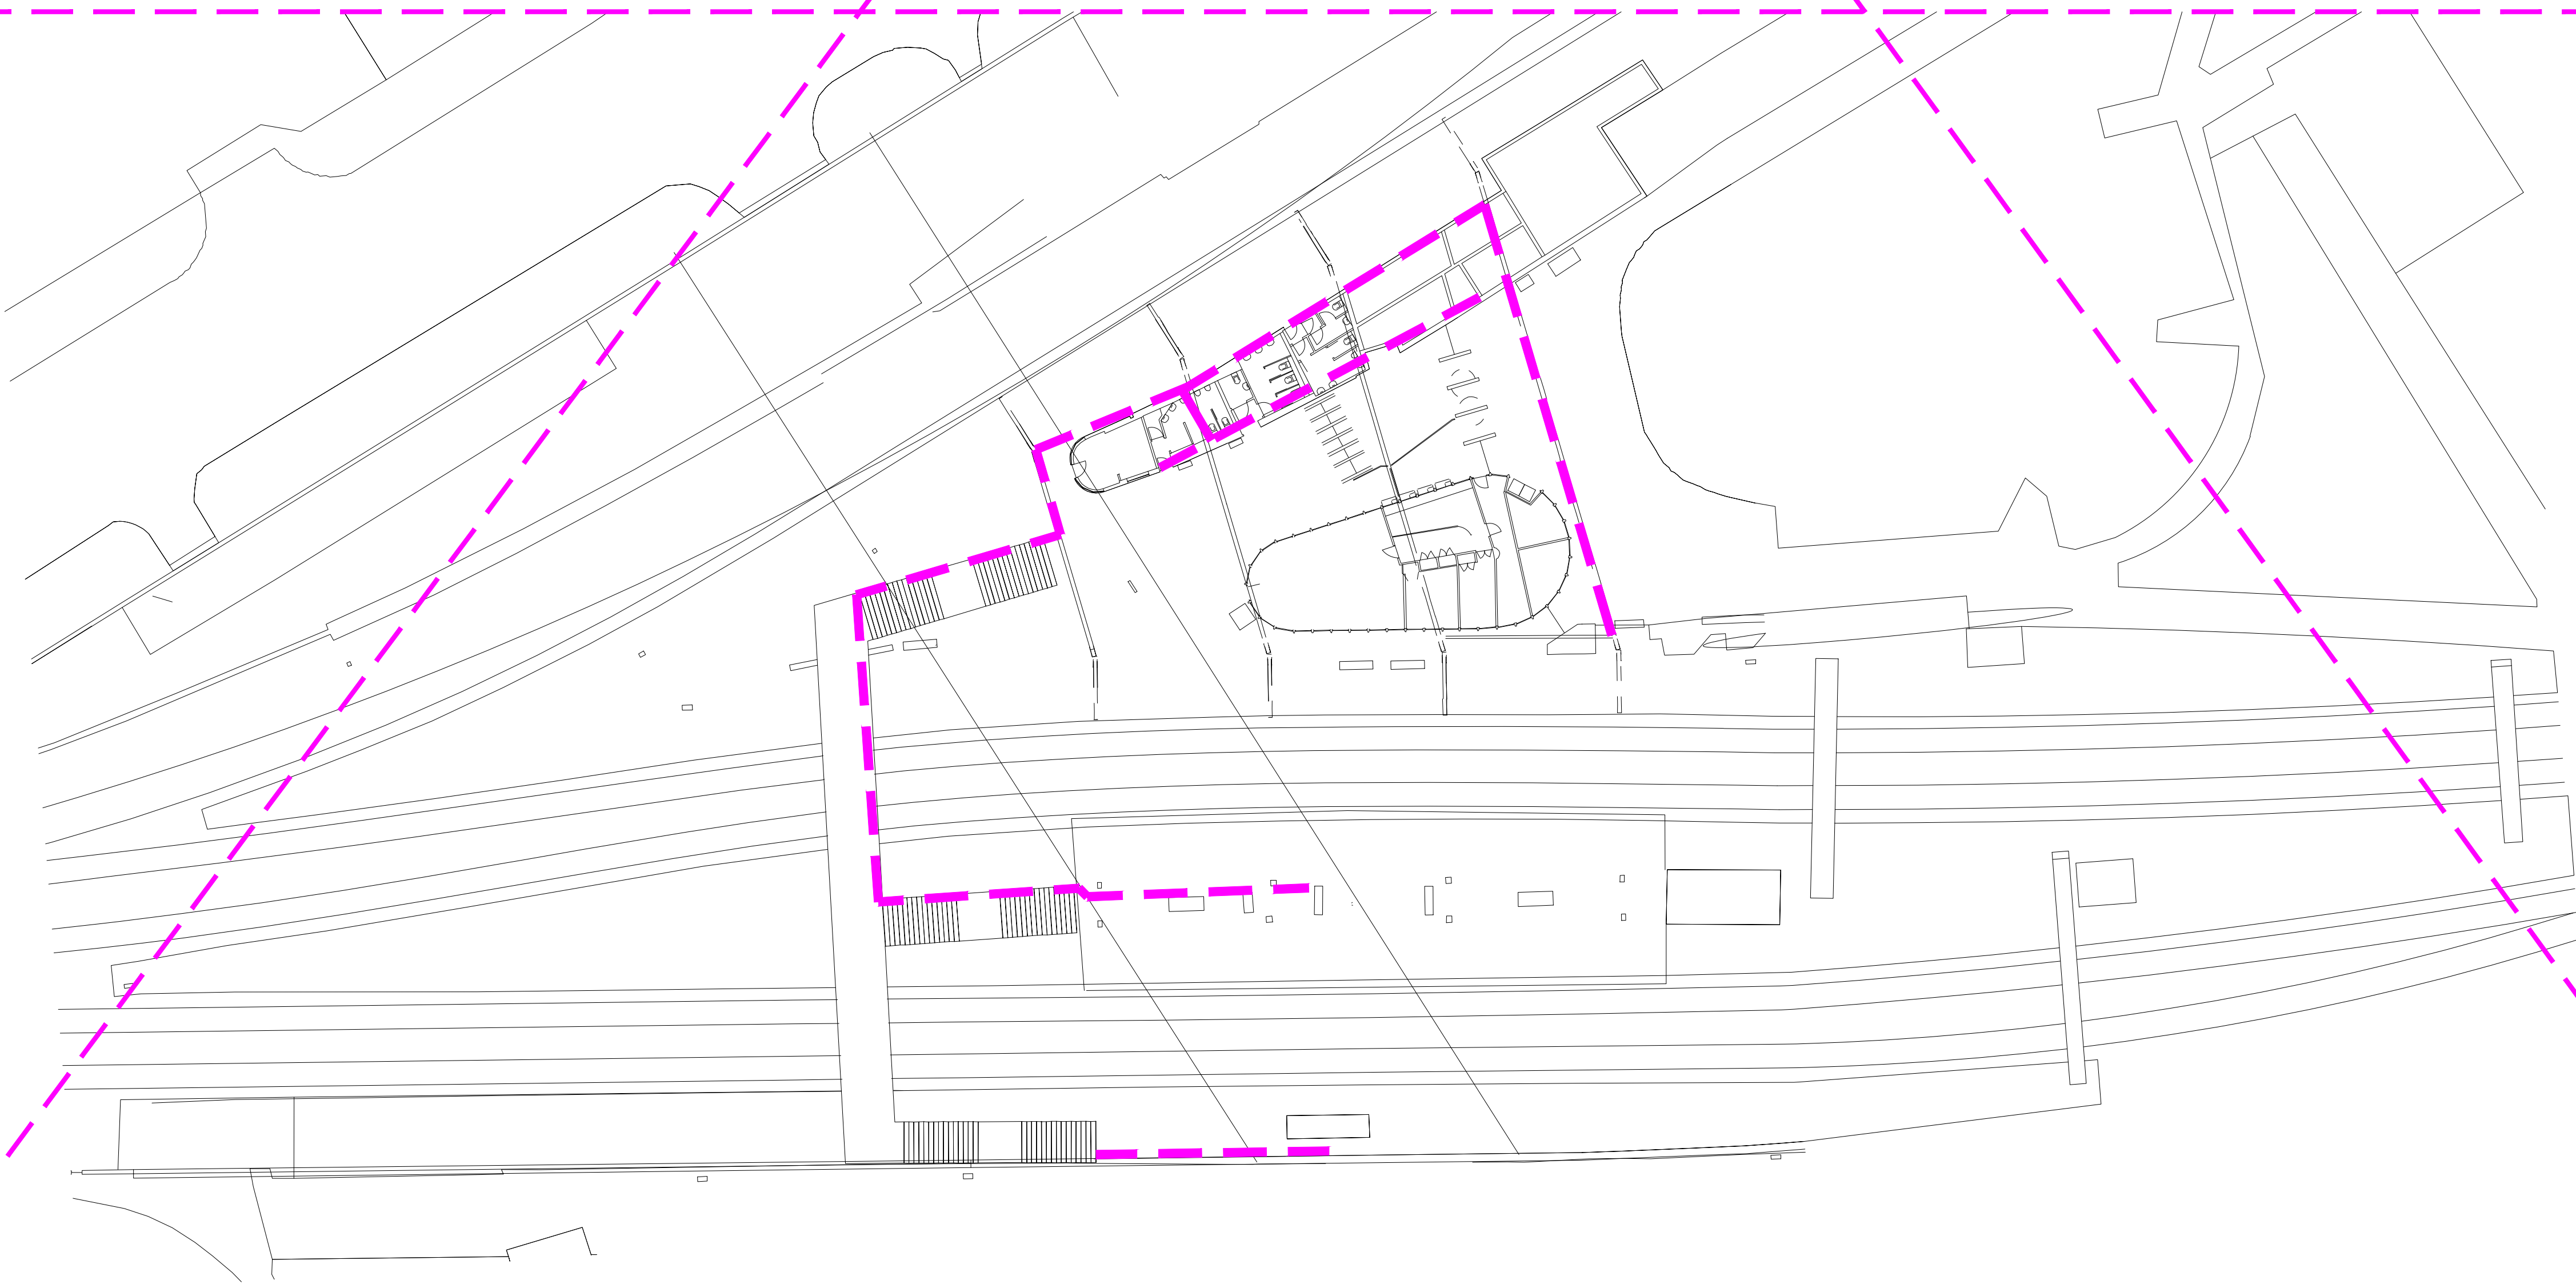

MANCHESTER OXFORD ROAD STATION PLAN – SCALE 1:250

COLOUR KEY


- EQUIPMENT IN BLACK - EXISTING EQUIPMENT
- EQUIPMENT IN BLUE - EXISTING TO BE REPLACED
- EQUIPMENT IN GREEN - EXISTING TO BE RECOVERED
- EQUIPMENT IN MAGENTA - ENHANCED NWR EQUIPMENT
- EQUIPMENT IN RED - NEW NWR EQUIPMENT

--	--	--								
Reference Drg No.	Reference Drg Title	Client Reference Drg No.	Rev	Revision Note	Date	Drawn	Checked	Engineer	QA	Client


All dimensions in mm unless otherwise noted.



Designed: Designer	Engineer: Engineer	Size: 1:500	Scale: A1
Title: NORTHERN REGION RENEWALS MANCHESTER OXFORD ROAD STATION DATA COMS CONTAINMENT LOCATION PLAN			
Drawing number: MCO/NWR/OPL/PLAN/100000/Y650	Sheet: 04	Tot Shts: 09	Revision: P01

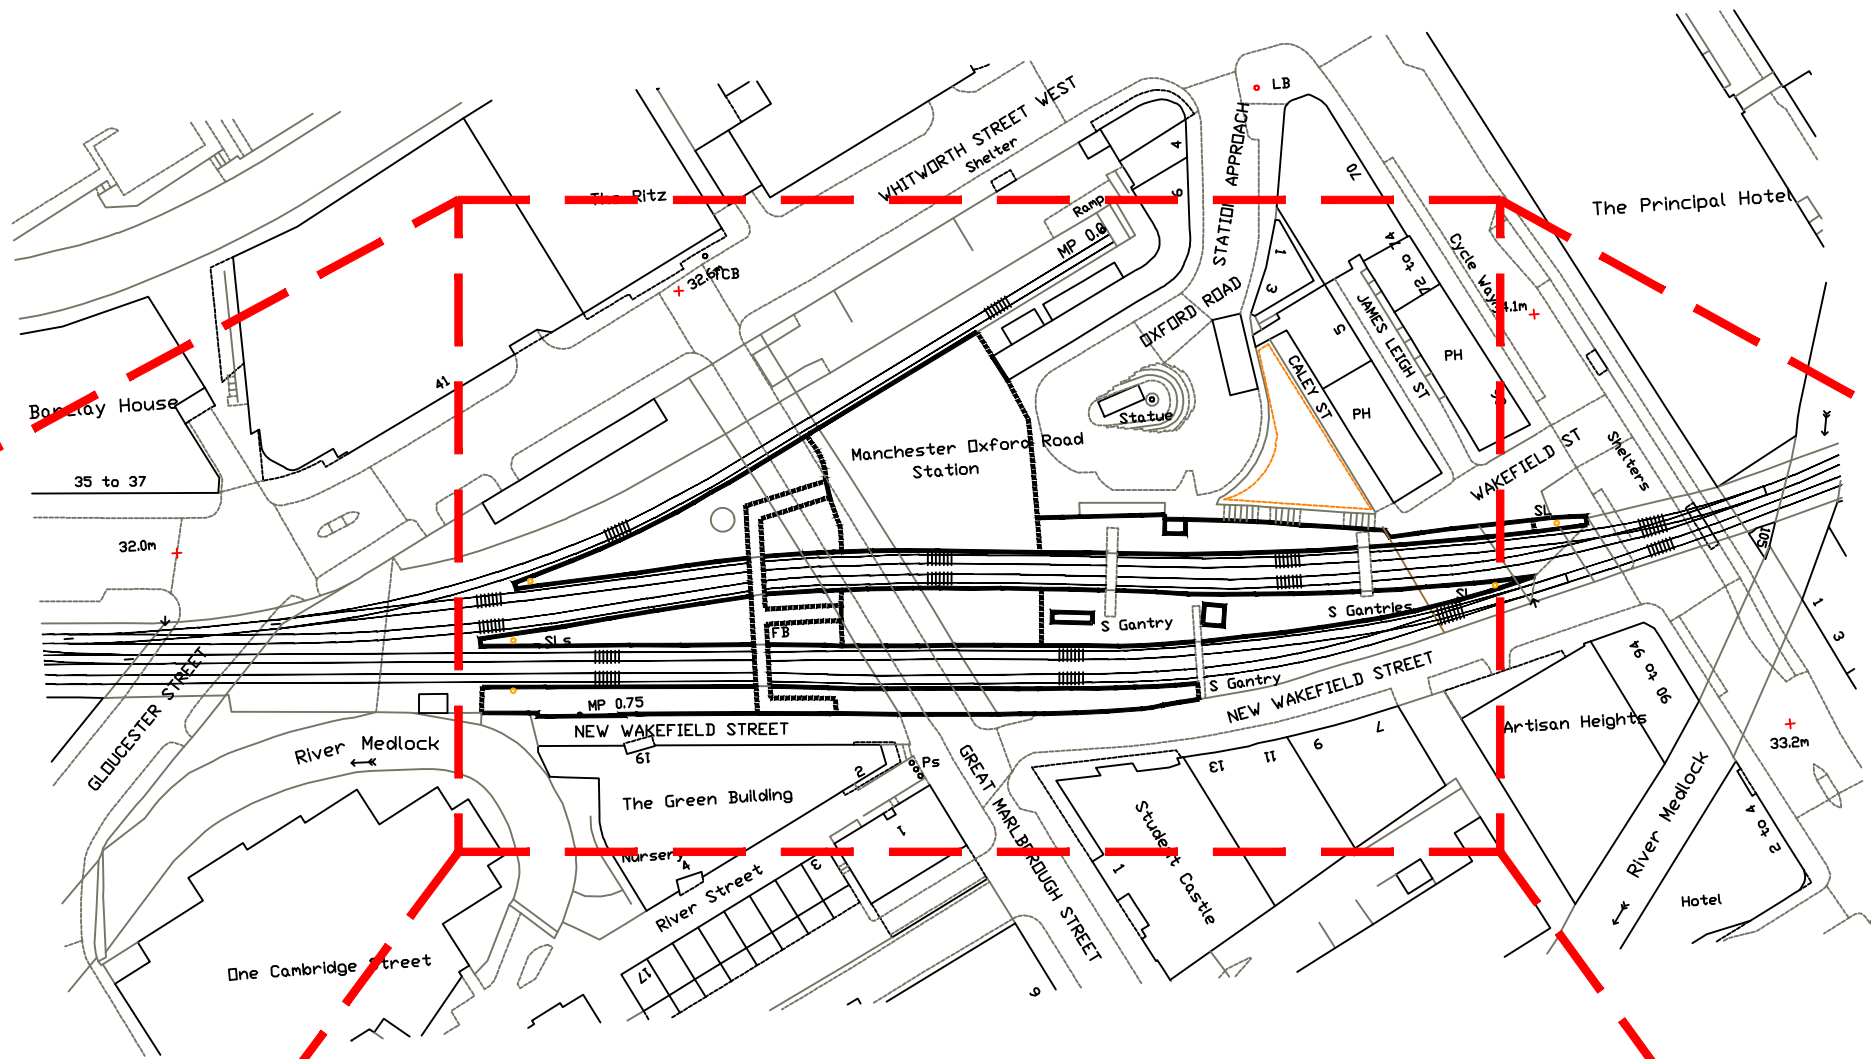

MANCHESTER OXFORD ROAD STATION LOCATION PLAN – SCALE 1:1250

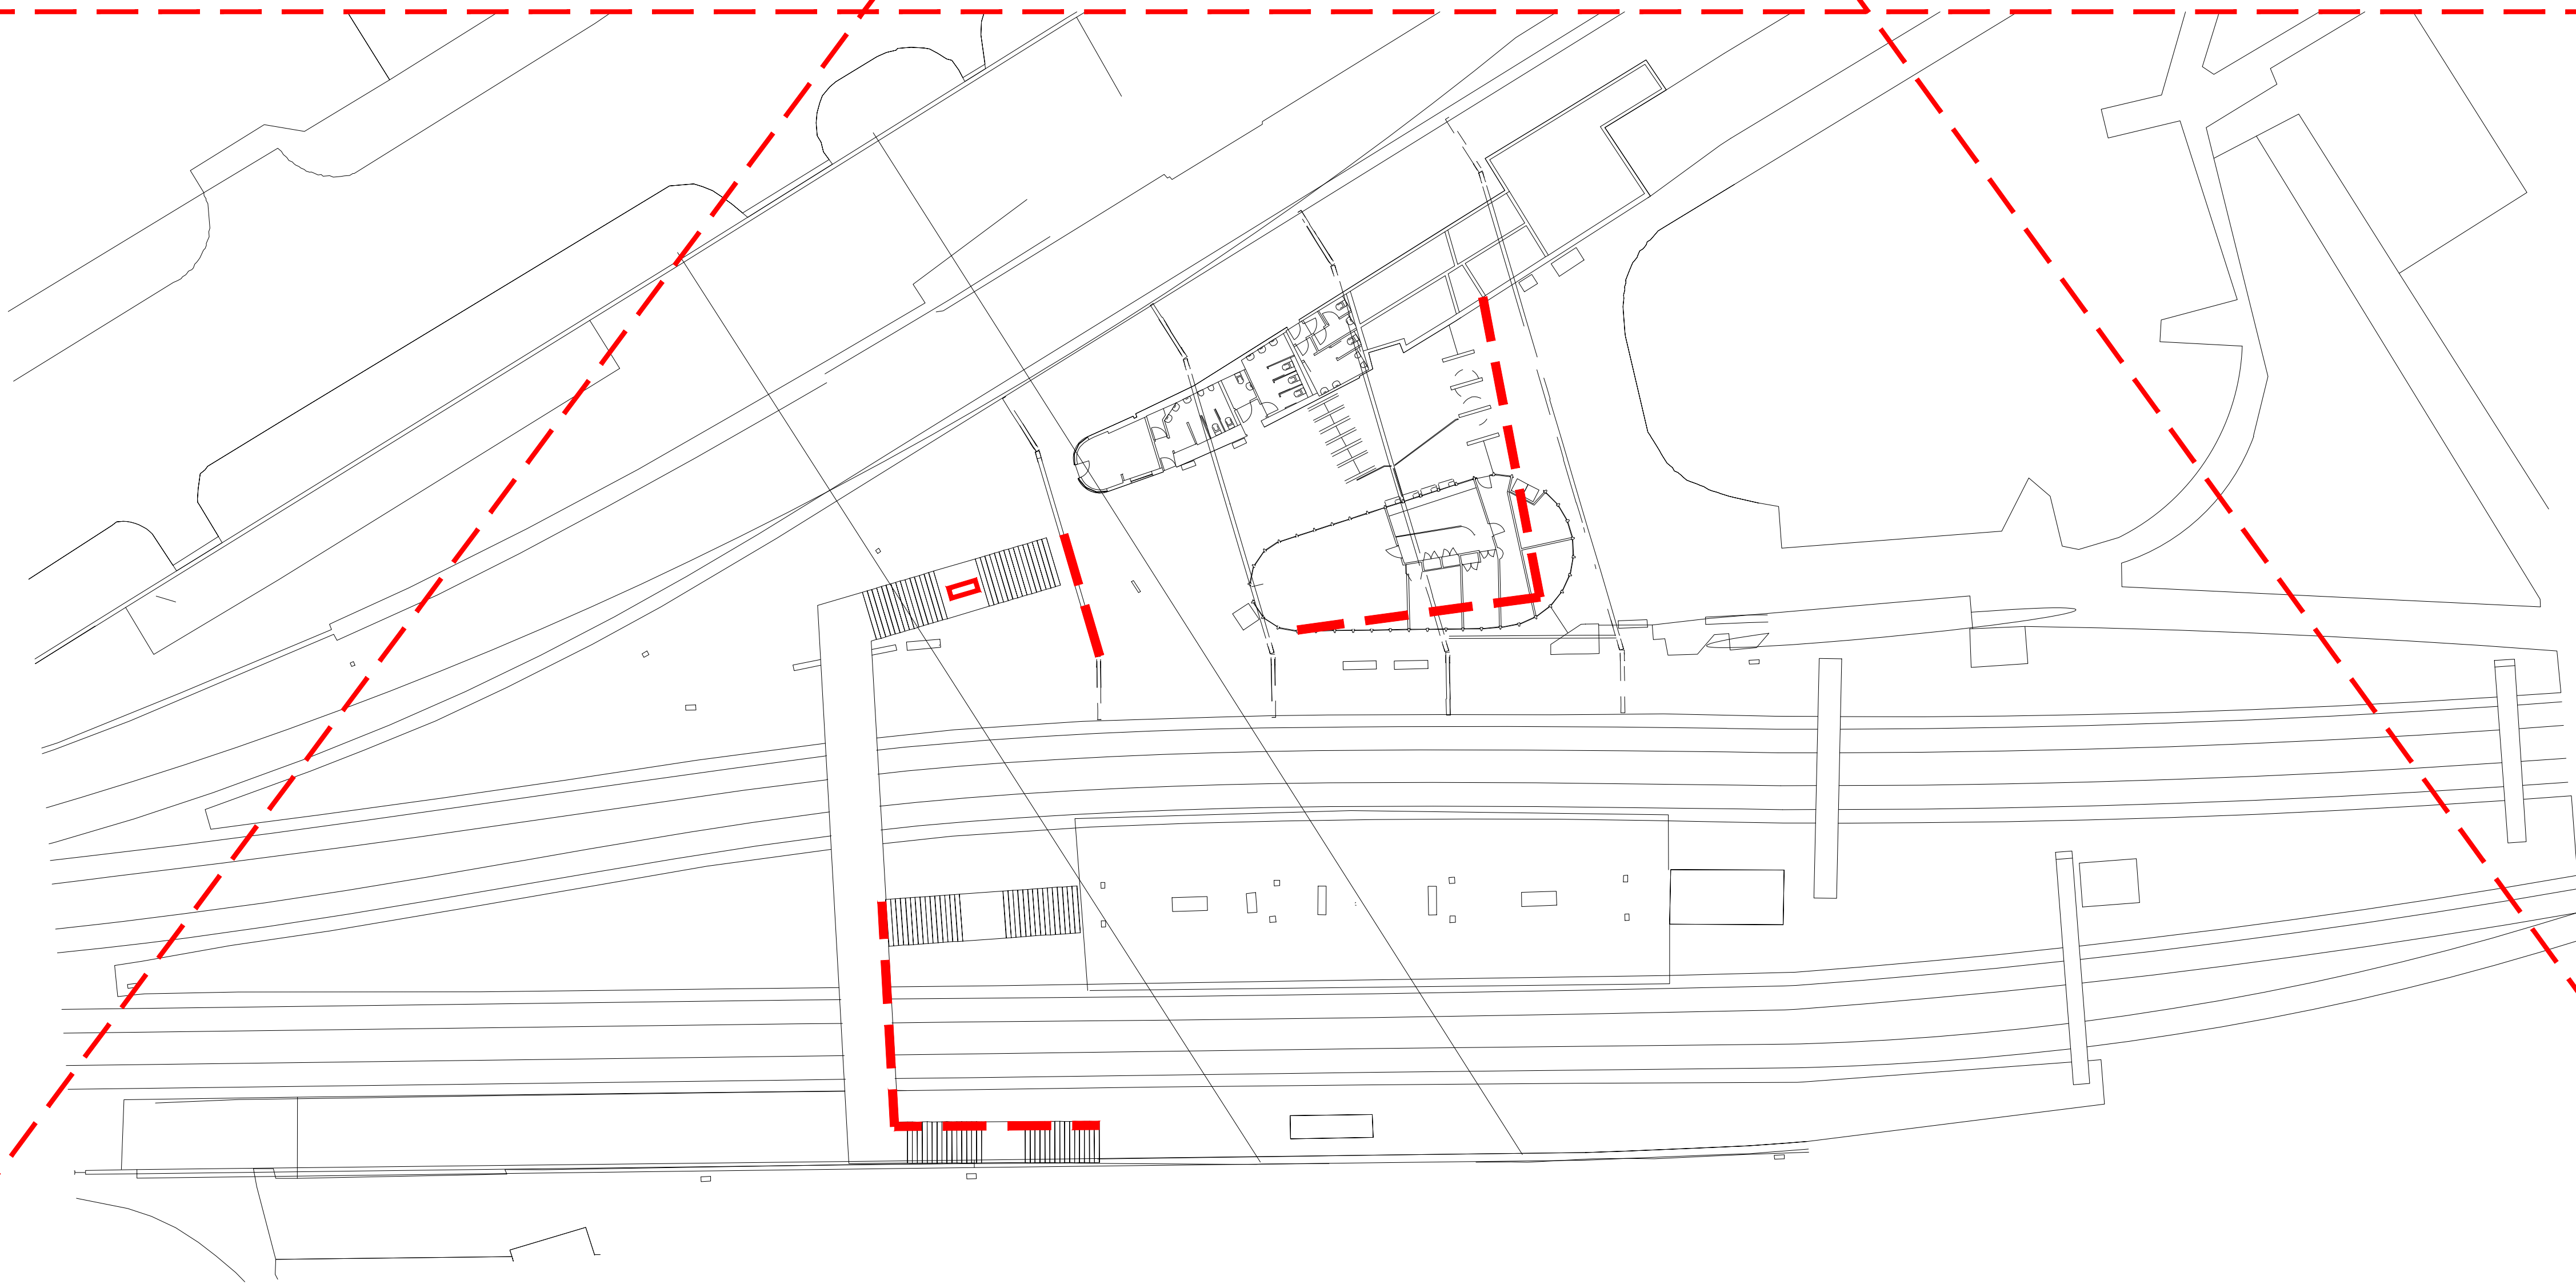

MANCHESTER OXFORD ROAD STATION PLAN – SCALE 1:250

COLOUR KEY



- EQUIPMENT IN BLACK - EXISTING EQUIPMENT
- EQUIPMENT IN BLUE - EXISTING TO BE REPLACED
- EQUIPMENT IN GREEN - EXISTING TO BE RECOVERED
- EQUIPMENT IN MAGENTA - ENHANCED NWR EQUIPMENT
- EQUIPMENT IN RED - NEW NWR EQUIPMENT

--	--	--								
Reference Drg No.	Reference Drg Title	Client Reference Drg No.	Rev	Revision Note	Date	Drawn	Checked	Engineer	QA	Client

All dimensions in mm unless otherwise noted.



Designed: Designer	Engineer: Engineer	Size: 1:500	Scale: A1
Title: NORTHERN REGION RENEWALS MANCHESTER OXFORD ROAD STATION DATA COMS CONTAINMENT LOCATION PLAN			
Drawing number: MCO/NWR/OPL/PLAN/100000/Y650	Sheet: 05	Tot Shts: 09	Revision: P01

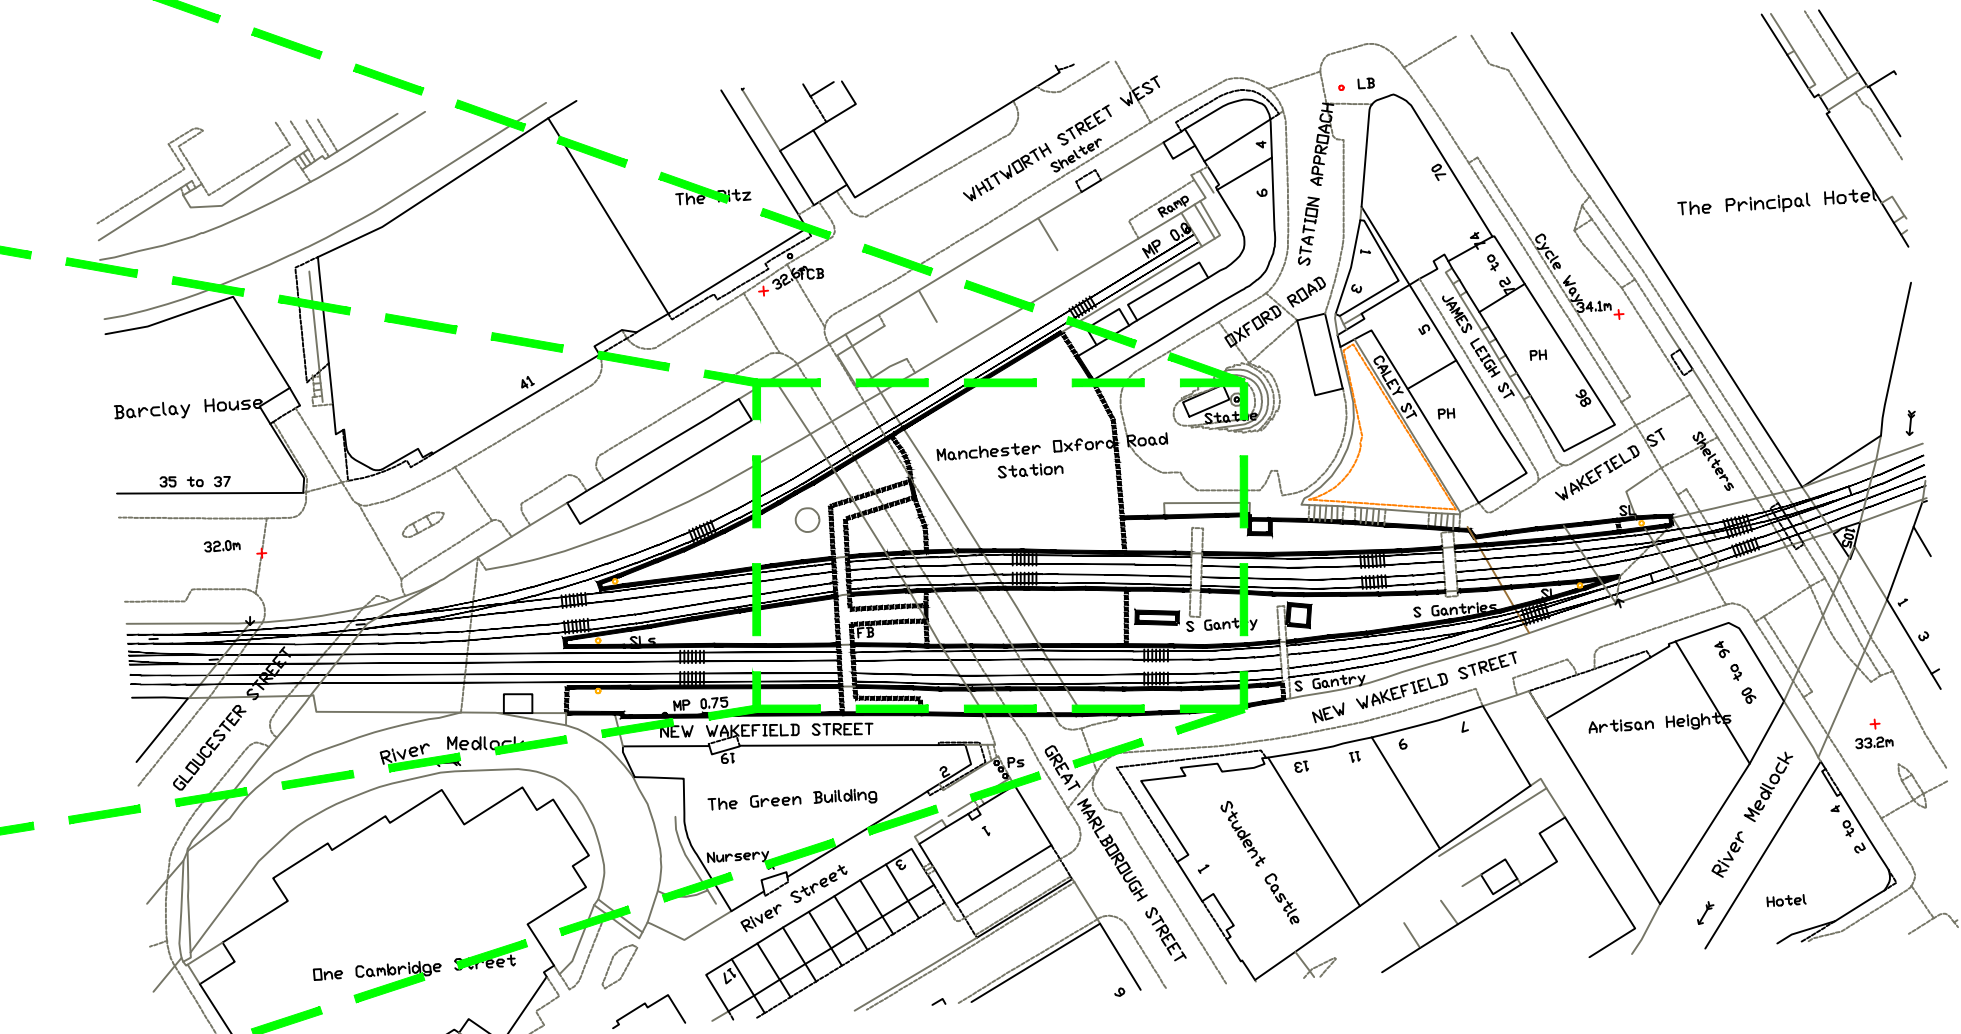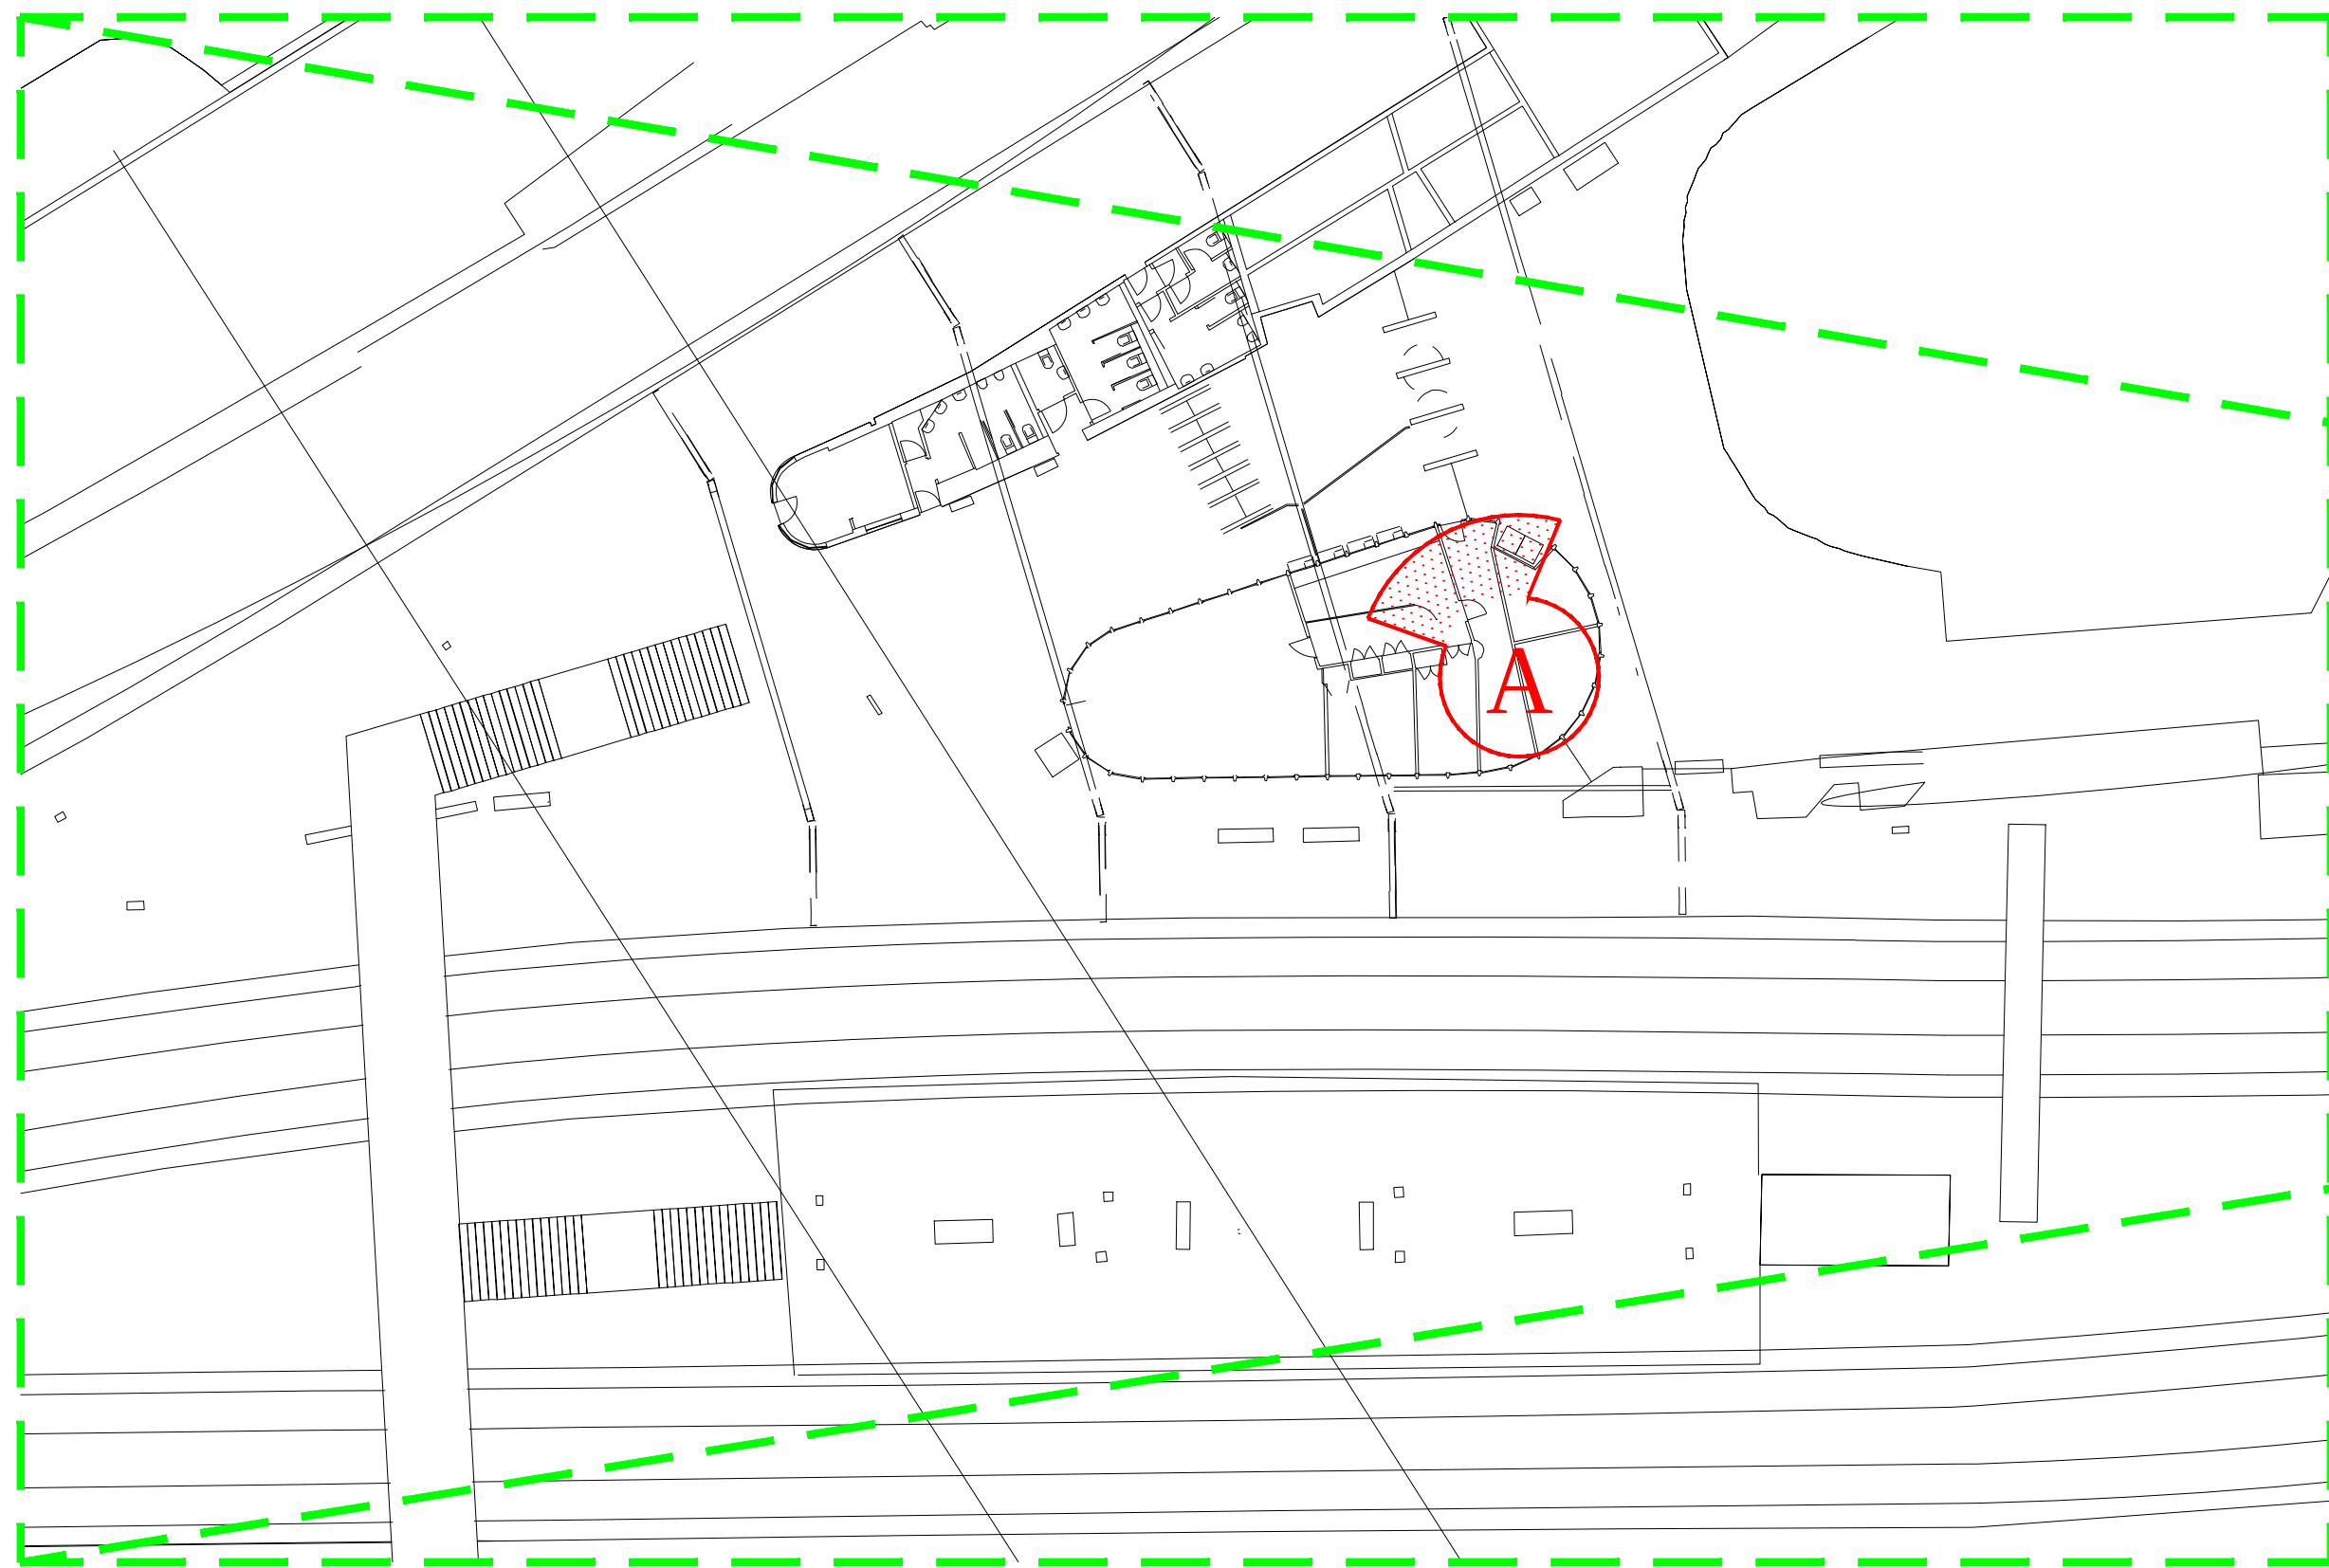


MANCHESTER OXFORD ROAD STATION LOCATION PLAN – SCALE 1:1250

MANCHESTER OXFORD ROAD STATION PLAN – SCALE 1:250



PERSPECTIVE VIEW A - EXISTING
APPLIES TO CIS RACK

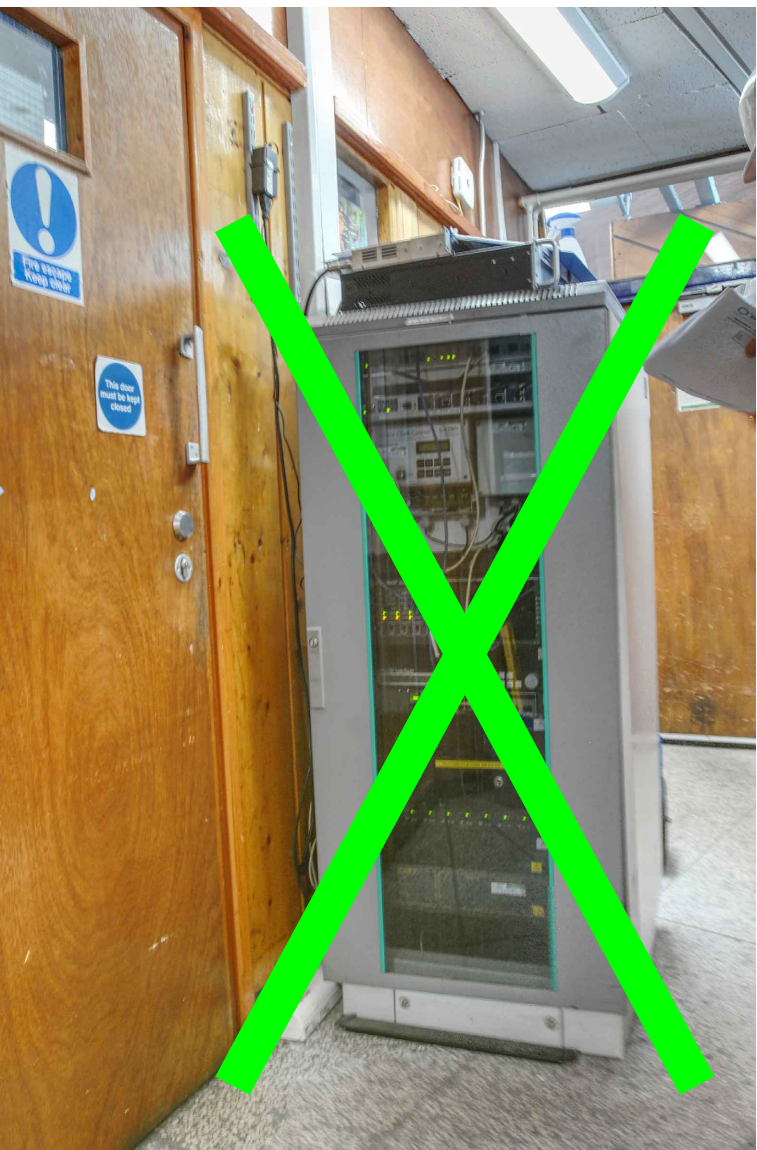

PERSPECTIVE VIEW A - PROPOSED
EXISTING CABINET TO BE REMOVED

COLOUR KEY



- EQUIPMENT IN BLACK - EXISTING EQUIPMENT
- EQUIPMENT IN BLUE - EXISTING TO BE REPLACED
- EQUIPMENT IN GREEN - EXISTING TO BE RECOVERED
- EQUIPMENT IN MAGENTA - ENHANCED NWR EQUIPMENT
- EQUIPMENT IN RED - NEW NWR EQUIPMENT

--	--	--	01	FIRST RELEASE FOR LISTED BUILDING CONSENT	10/06/2022	JPT	OH			
Reference Drg No.	Reference Drg Title	Client Reference Drg No.	Rev	Revision Note	Date	Drawn	Checked	Engineer	QA	Client

All dimensions in mm unless otherwise noted.



Designed: Designer	Engineer: Engineer	Size: 1:500	Scale: A1
Title: NORTHERN REGION RENEWALS MANCHESTER OXFORD ROAD STATION DATA COMS CONTAINMENT PERSPECTIVE VIEWS			
Drawing number: MCO/NWR/OPL/PLAN/100000/Y650	Sheet: 06	Tot Shts: 09	Revision: P01

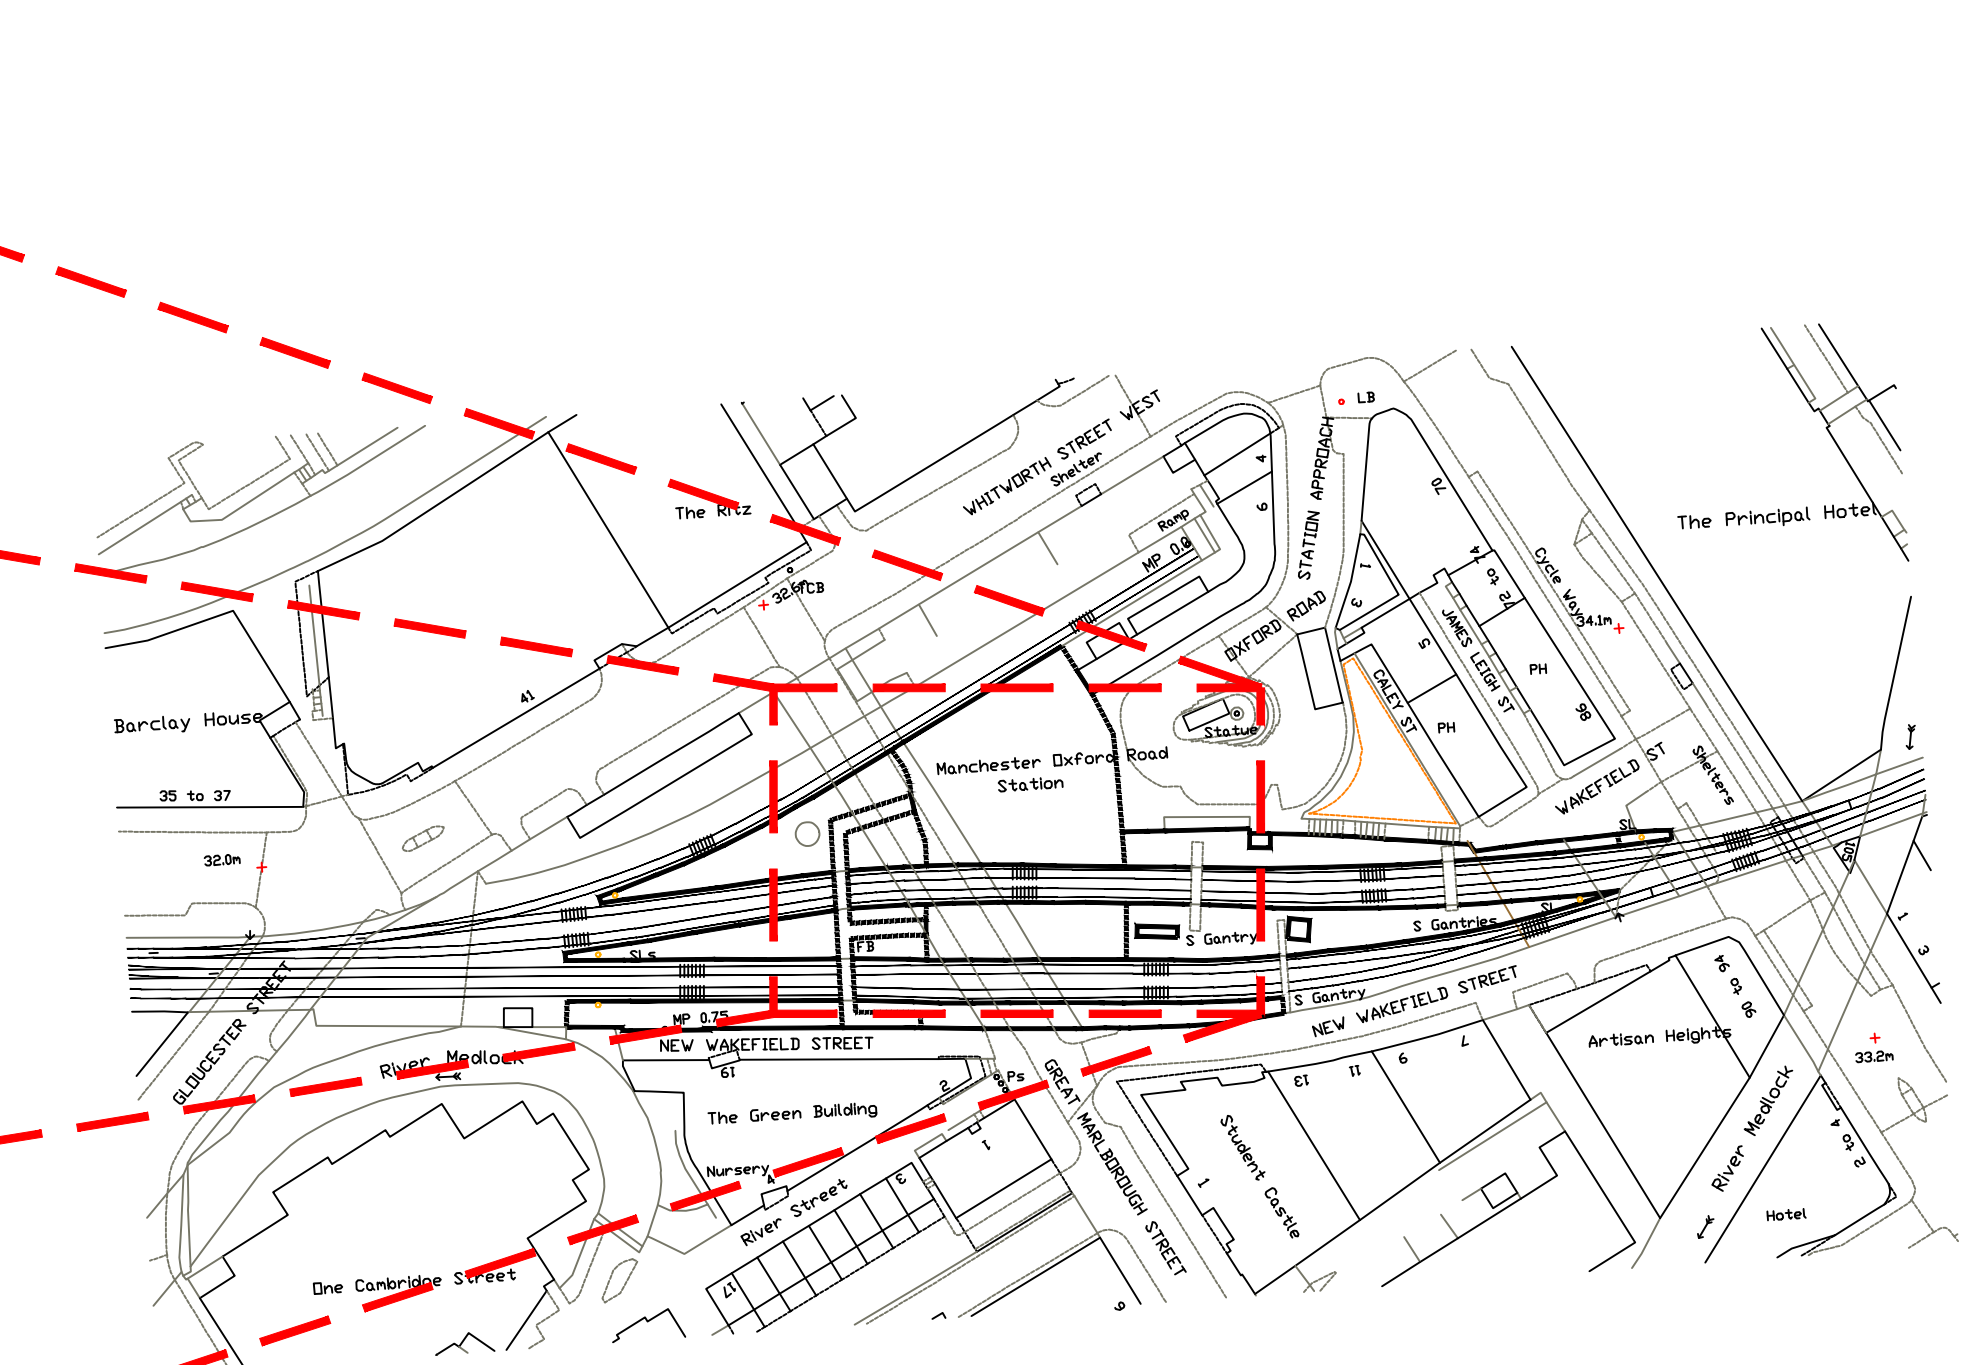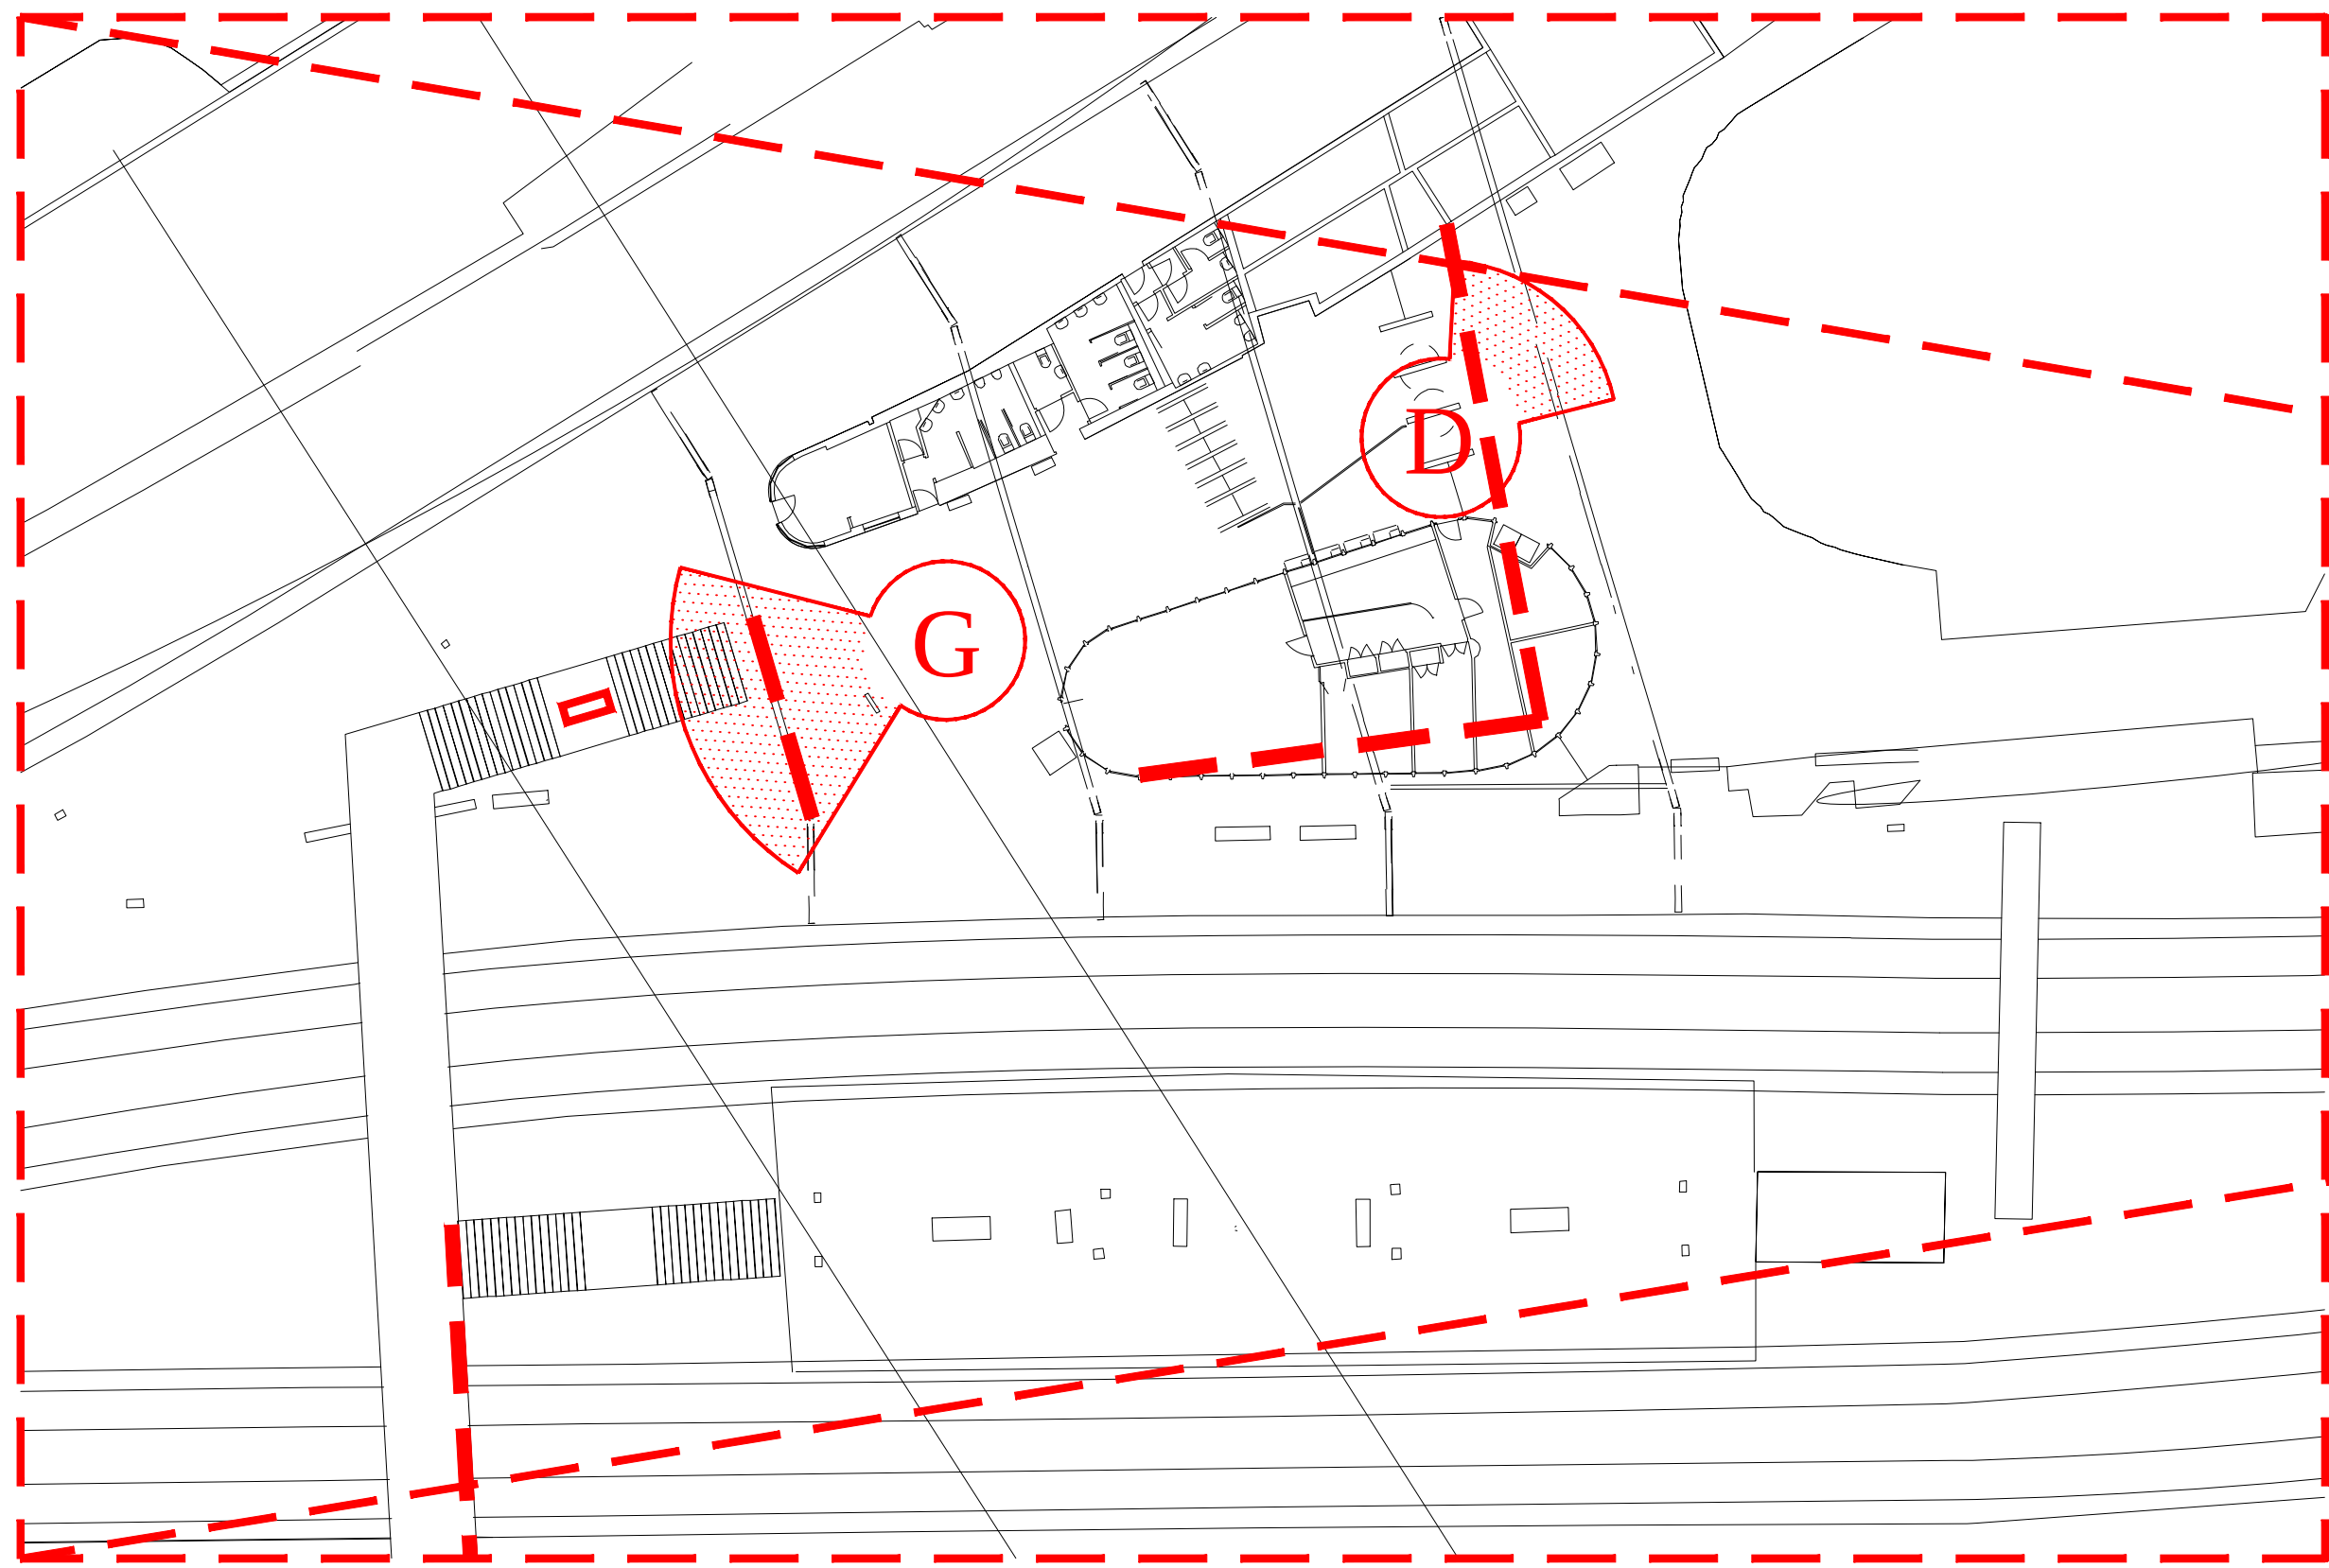

MANCHESTER OXFORD ROAD STATION LOCATION PLAN – SCALE 1:1250

MANCHESTER OXFORD ROAD STATION PLAN – SCALE 1:250




PERSPECTIVE VIEW D - EXISTING




PERSPECTIVE VIEW D - PROPOSED

NEW 75x75mm SINGLE COMPARTMENT TRUNKING AT HIGH LEVEL ABOVE THE STATION ENTRANCE AND FOLLOWING AROUND TO TICKET OFFICE

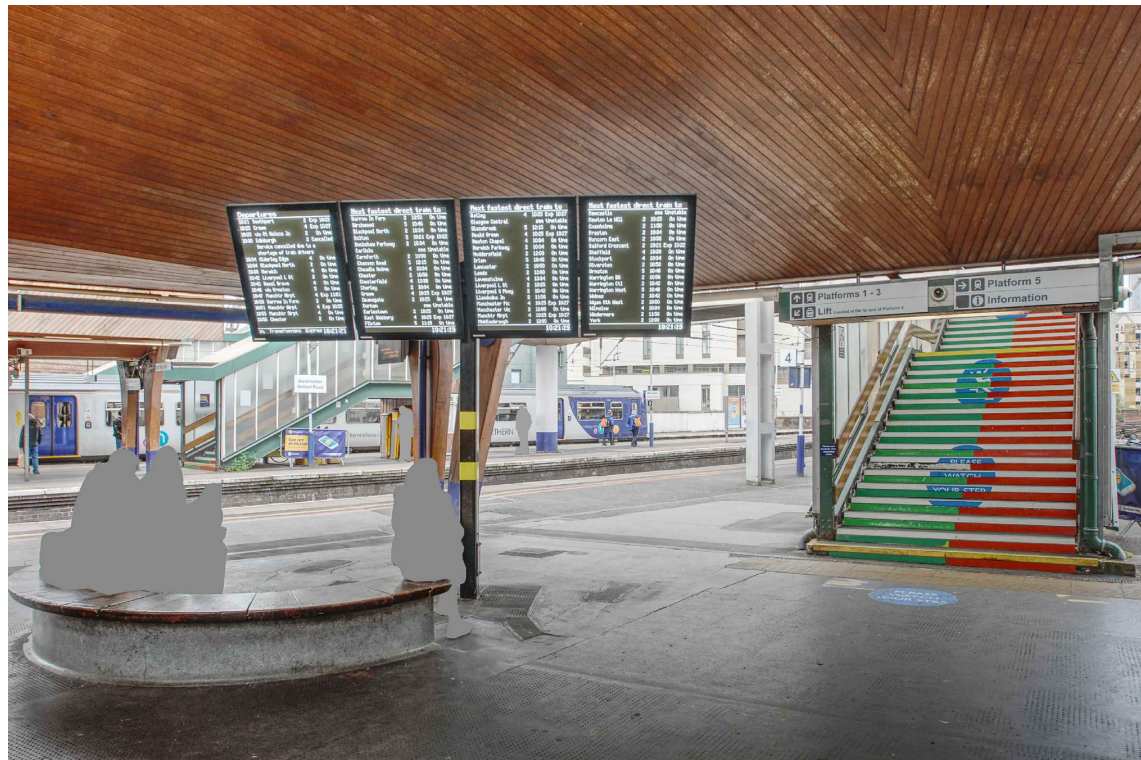

PERSPECTIVE VIEW G - EXISTING

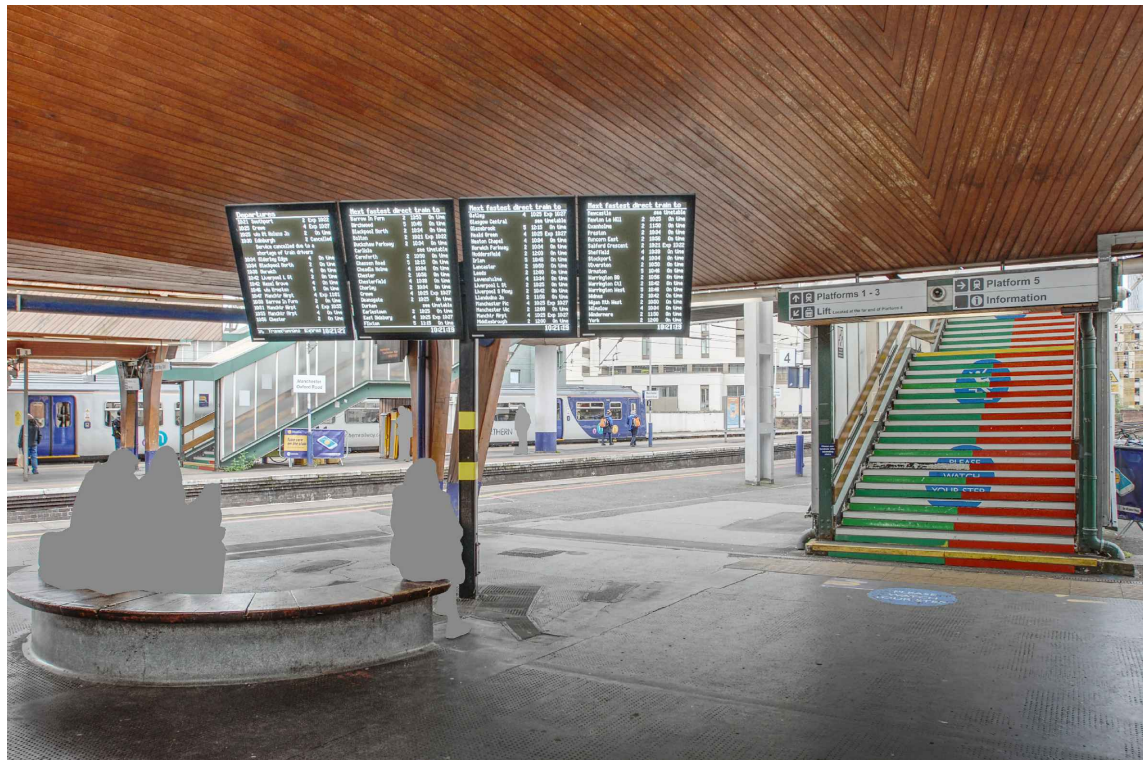

PERSPECTIVE VIEW G - PROPOSED

NEW 20mm CONDUIT AT HIGH LEVEL ON THE CANOPY EXTENDING FROM THE EXISTING ROUTE LOCATED AT THE BASE OF THE STAIRS

COLOUR KEY																														Designed: Designer Engineer: Engineer Size: 1:500 Scale: A1	
EQUIPMENT IN BLACK - EXISTING EQUIPMENT																														Title: NORTHERN REGION RENEWALS MANCHESTER OXFORD ROAD STATION DATA COMS CONTAINMENT PERSPECTIVE VIEWS	
EQUIPMENT IN BLUE - EXISTING TO BE REPLACED	
EQUIPMENT IN GREEN - EXISTING TO BE RECOVERED	
EQUIPMENT IN MAGENTA - ENHANCED NWR EQUIPMENT										01 FIRST RELEASE FOR LISTED BUILDING CONSENT10/06/2022JPTH																				Drawing number: MCO/NWR/DPL/PLAN/100000/Y650	
EQUIPMENT IN RED - NEW NWR EQUIPMENT																														Sheet: 08	
Reference Drg No.										Reference Drg Title										Client Reference Drg No.										Rev										Revision Note										Date										Drawn										Checked										Engineer										QA										Client										All dimensions in mm unless otherwise noted.																				Stonebridge Trading Estate Sibree Rd, Coventry CV3 4ET, UK +44(0)1926 864999										Tot Shts: 09										Revision: P01									

