
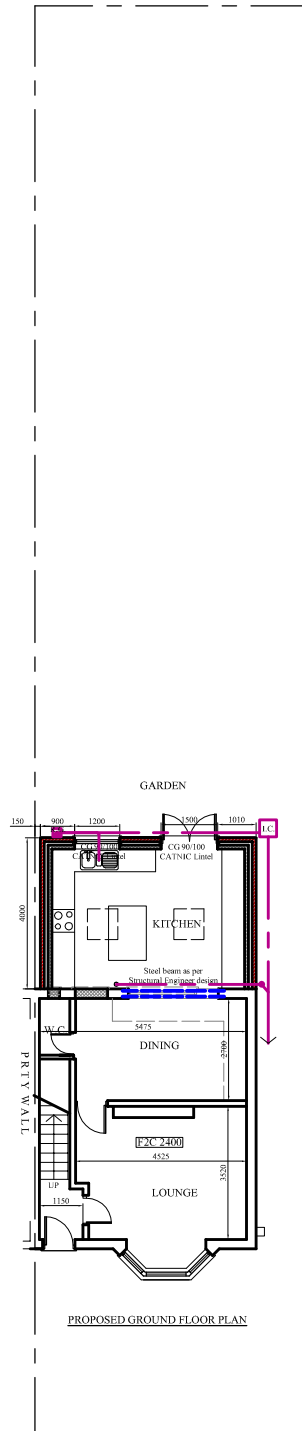


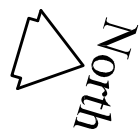

SITE PLAN 1:200 @A4