

GENERAL NOTES

Fully remove all existing security mesh coverings to windows and door openings, plus remove all temporary and secure doors etc to fully expose existing windows and doors ready for removal as window and door schedule drawings.


Fully remove and disconnect all existing rainwater goods and drainage pipes ready for full removal.

Fully remove all existing roof coverings and disable ready for full removal as roofing drawings.


All existing lighting, M&E installations, aerials etc to be fully disconnected and removed as MEP drawings.

All existing graffiti damage to elevations to be fully removed back to existing brickwork.

Make good all surfaces to be retained.

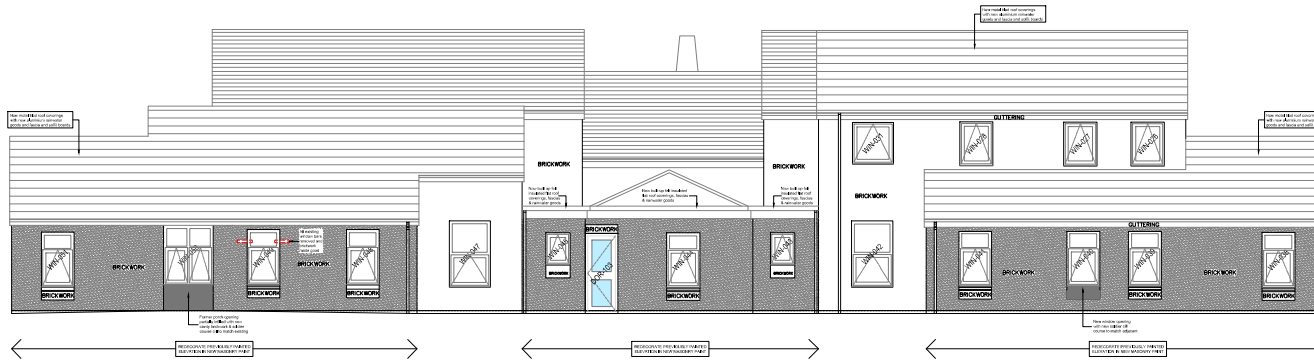

MAIN BUILDING - ELEVATION C

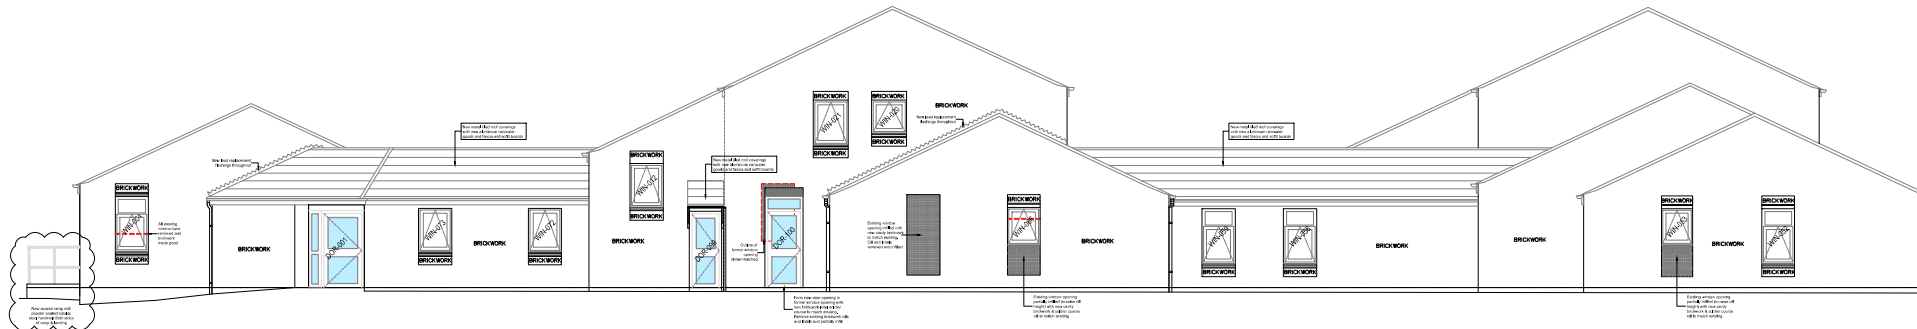

MAIN BUILDING - ELEVATION D

NOTES

1. All dimensions are in millimetres unless otherwise stated.

2. This drawing is to be read with all other relevant documentation.

3. Do not scale from this drawing, all measurement data should be taken directly from the model.

LEGEND

