
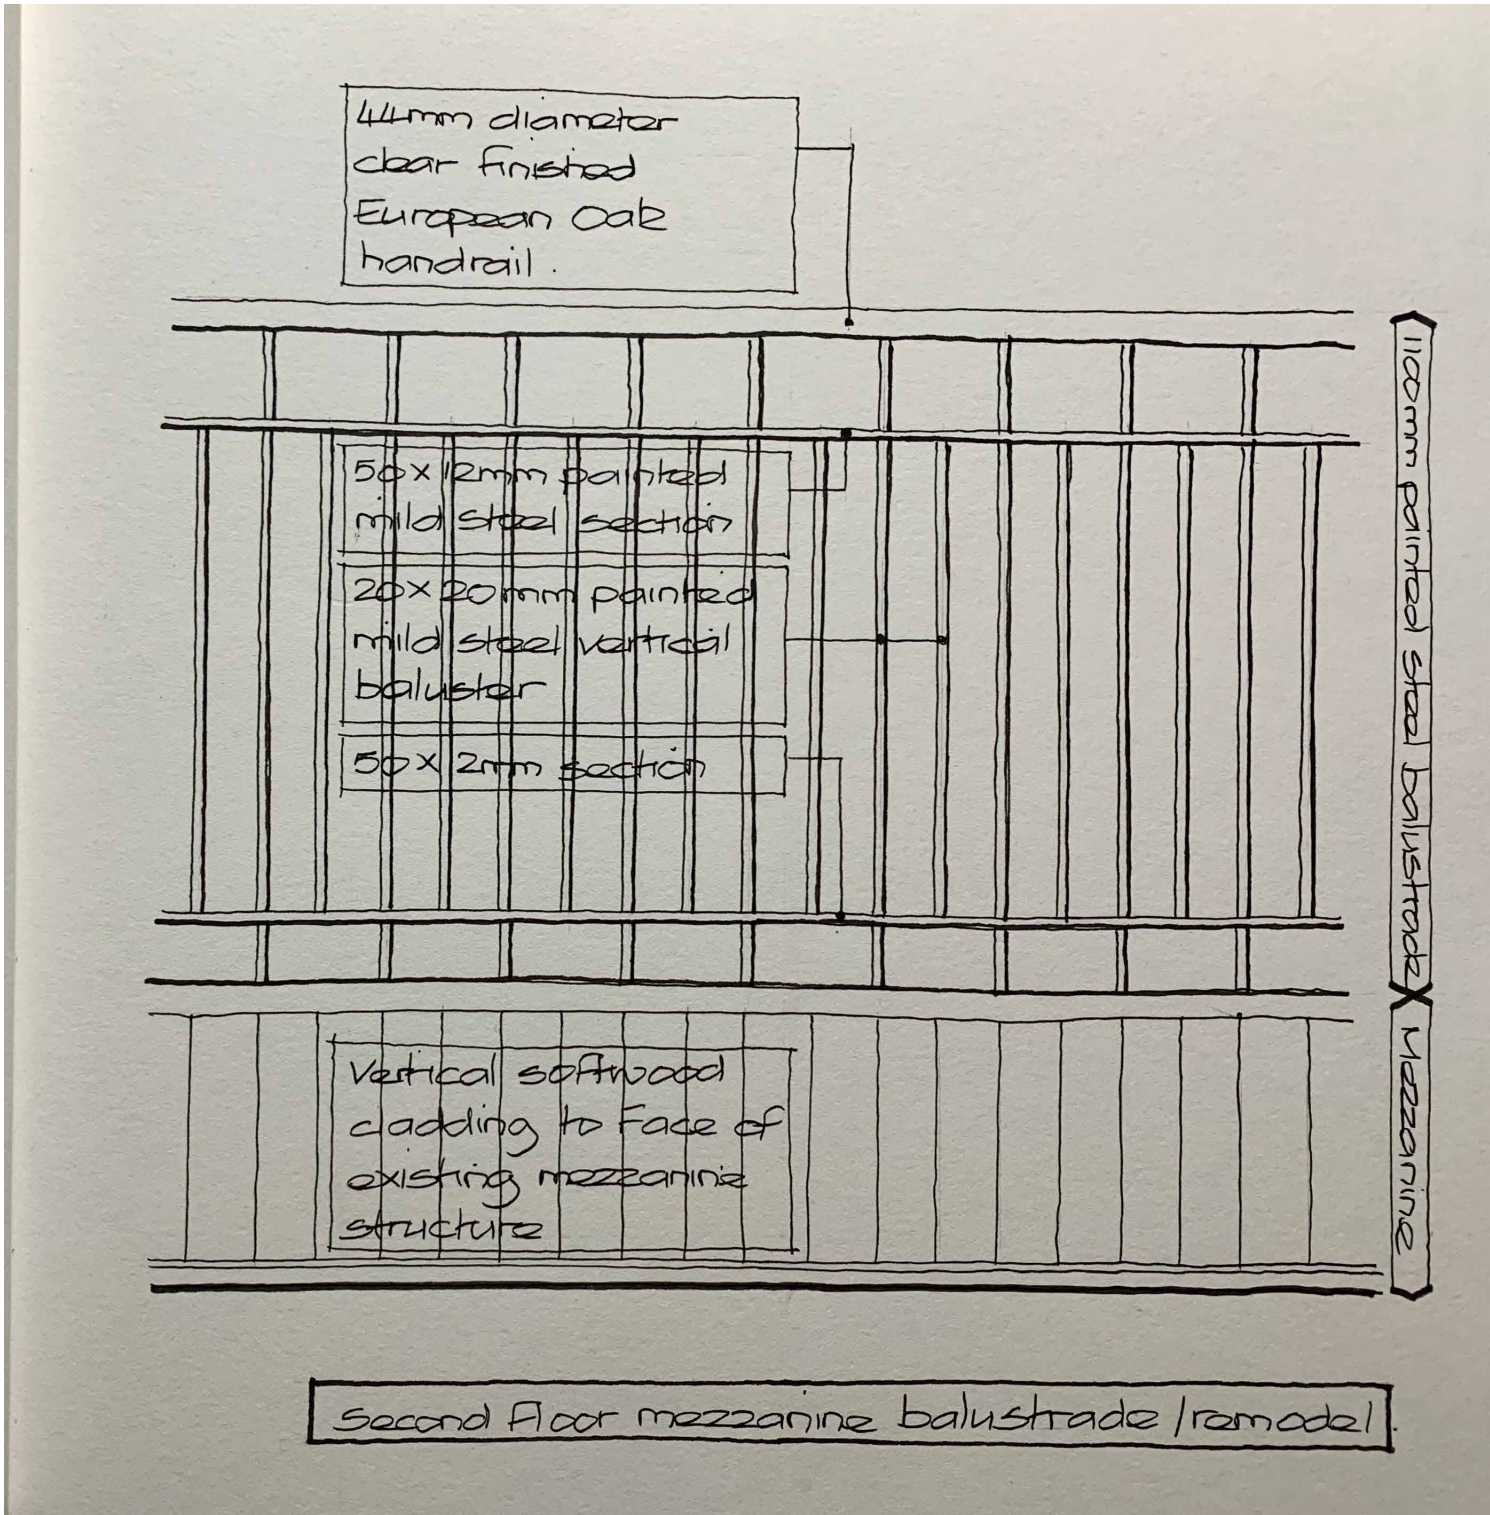
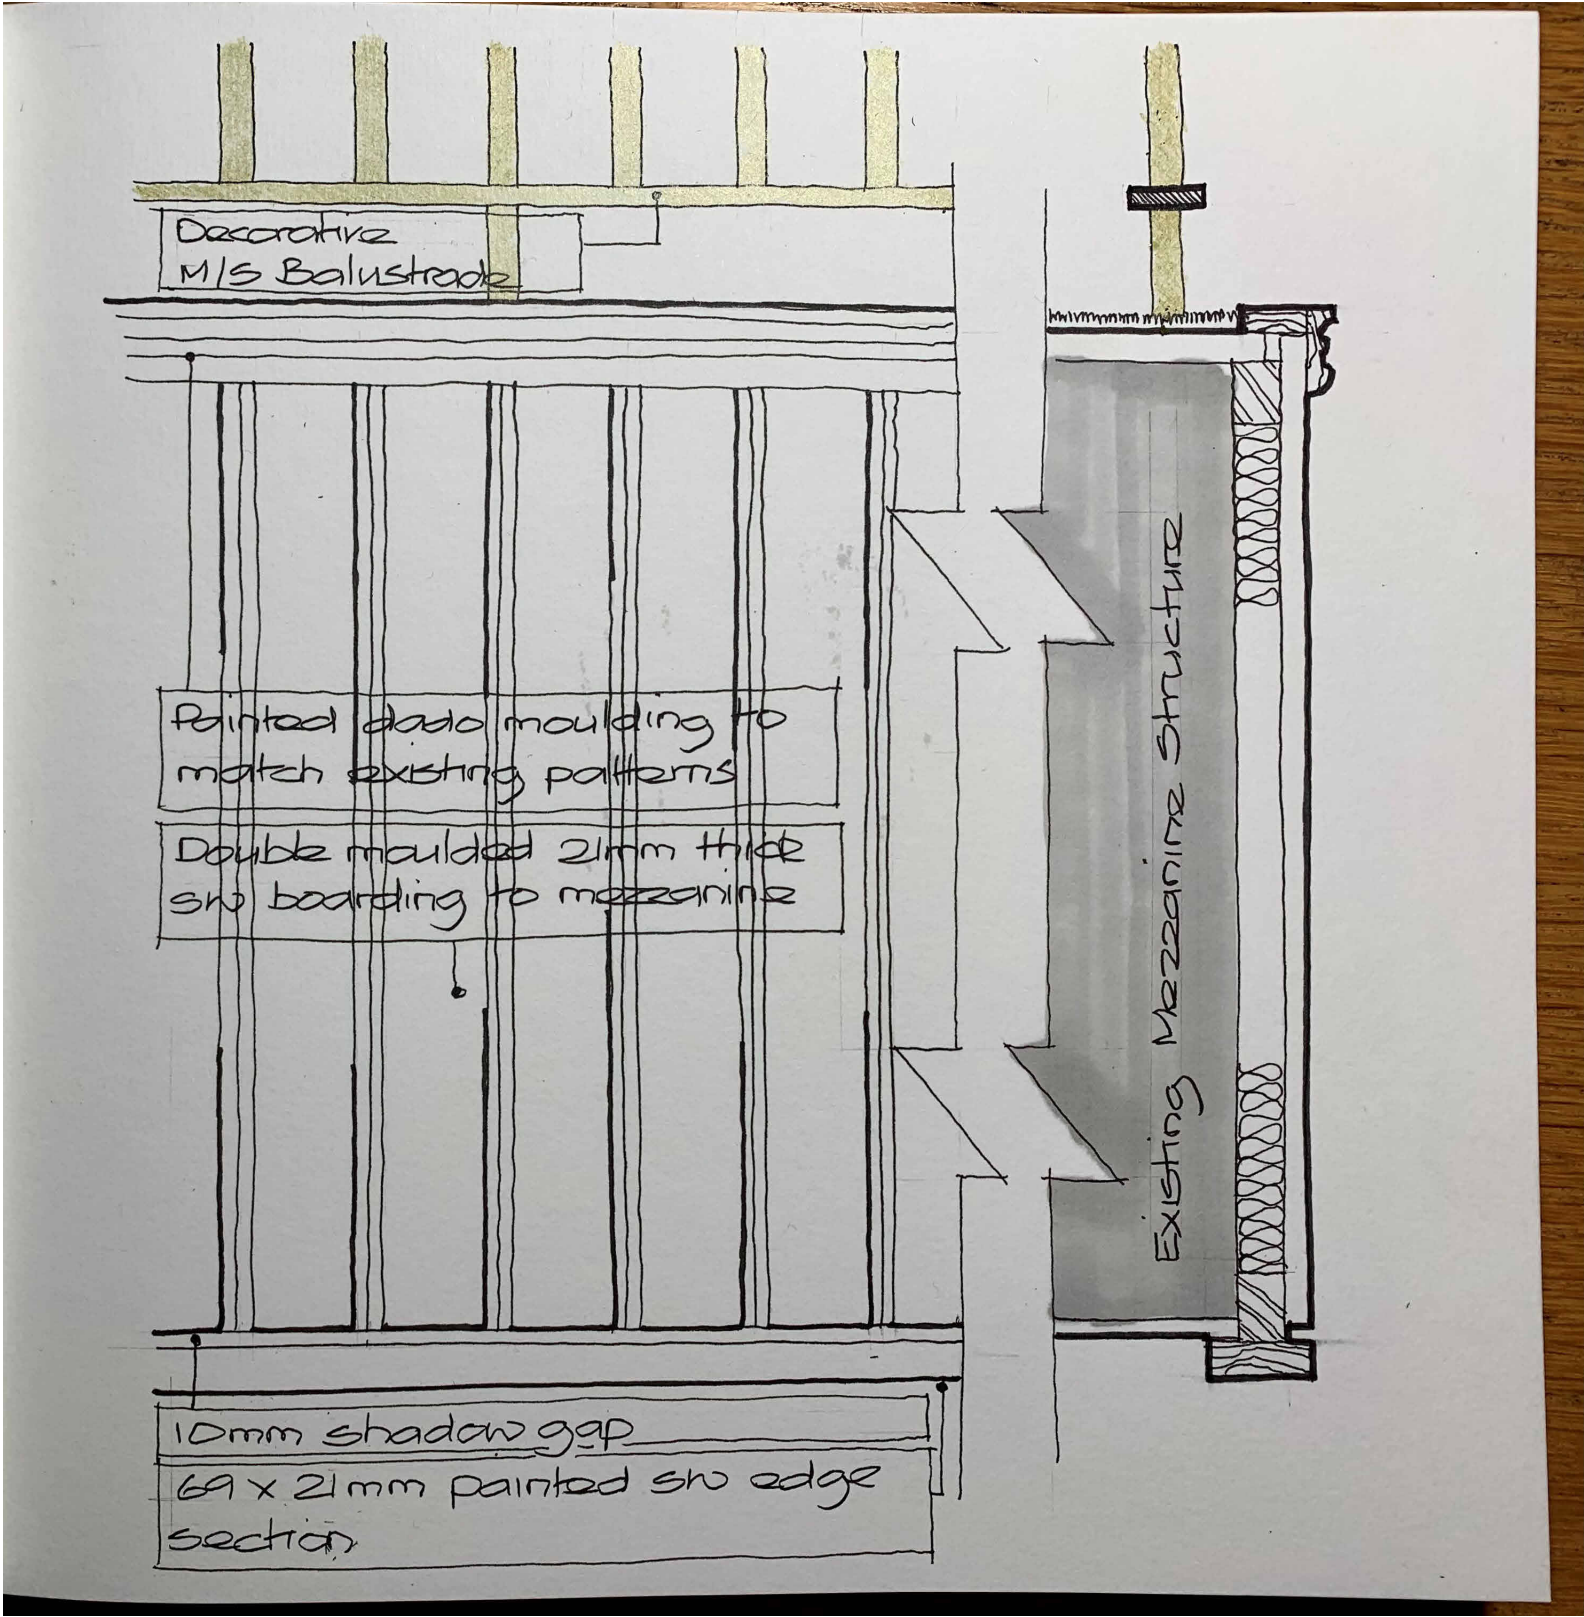


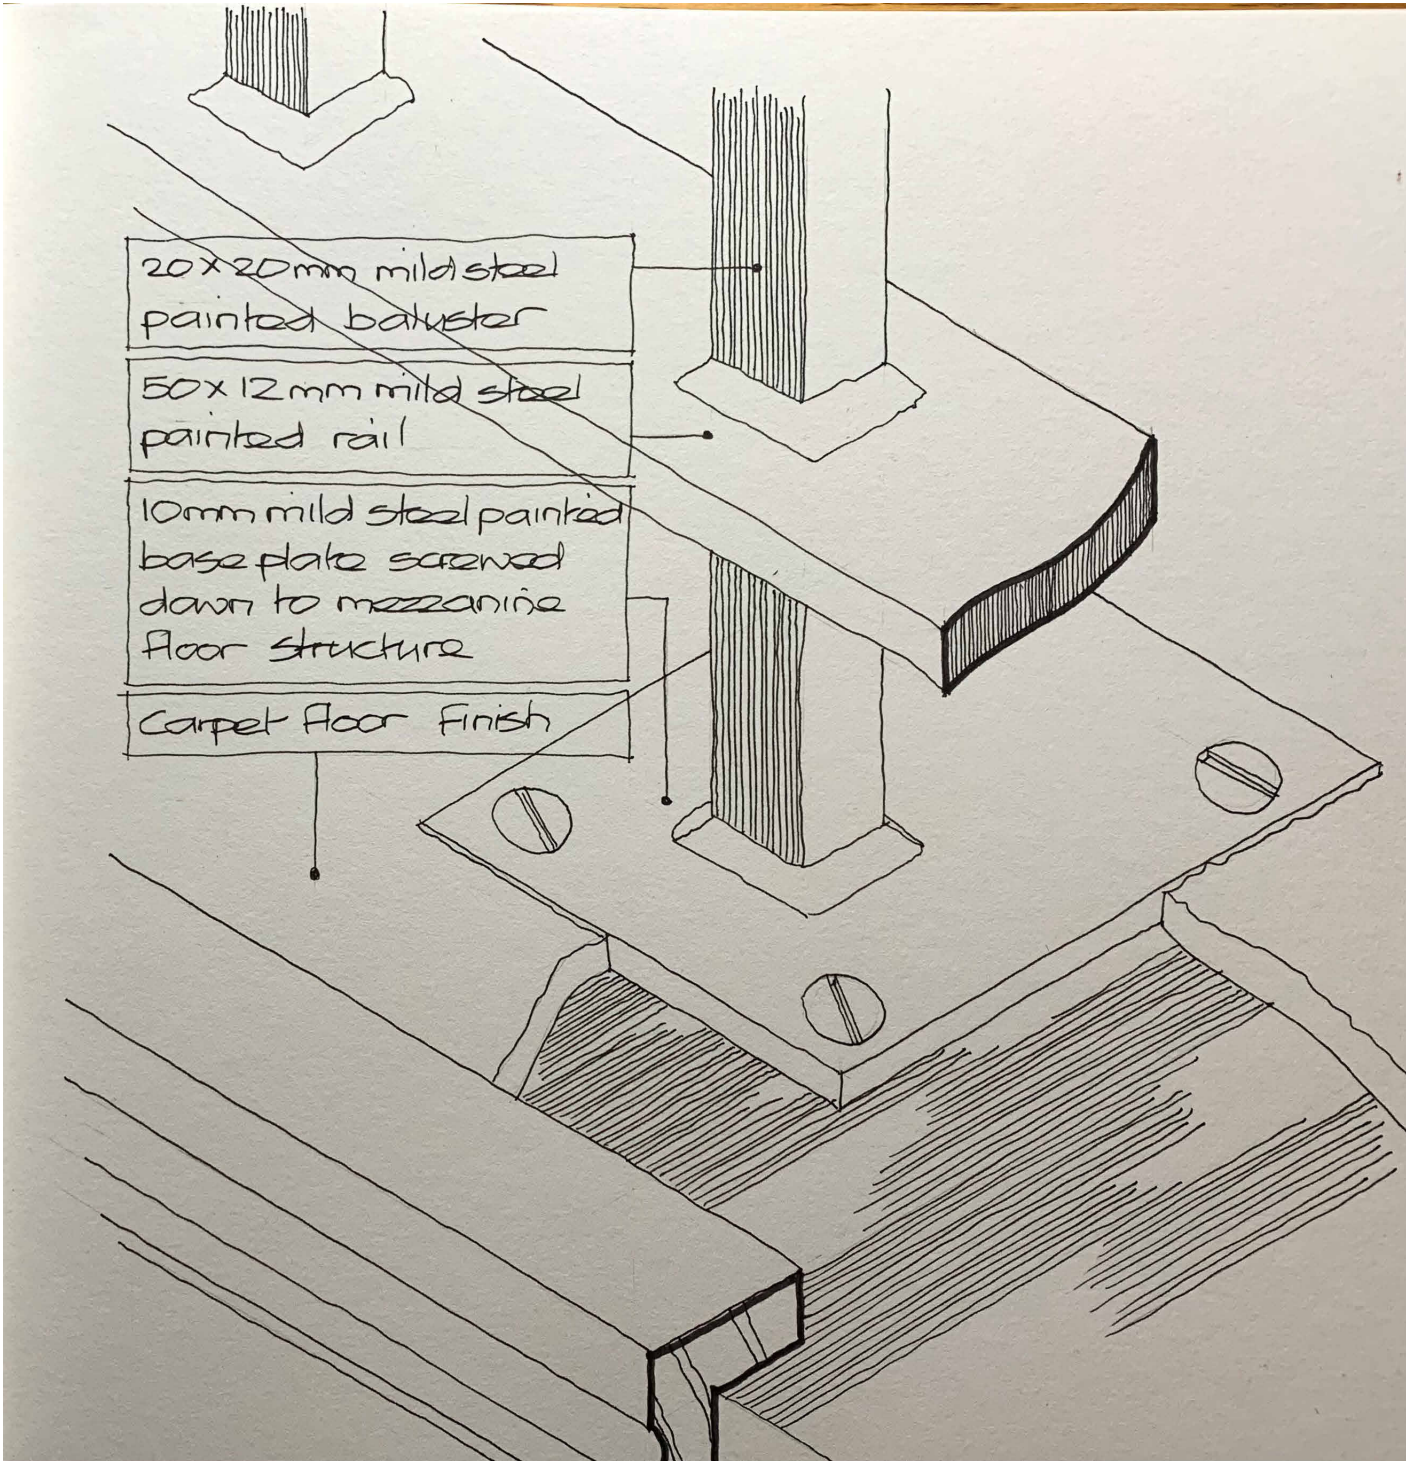

1 Balustrade_Mezzanine
1 : 100

Notes:

- This drawing is copyright.
- Do not scale dimensions from this drawing.
- This drawing is to be read in conjunction with all other relevant drawings.
- All discrepancies on this drawing are to be reported to the architect.
- Do not modify any element of this drawing.
- Use drawing only for purpose(s) issued.
- This drawing may contain colour.

Scale Bar

01m3m5m

Scale: 1:100

North Point

Key Plan

The following external model files are included within this drawing:

P2

2023/12/01

Listed Building Consent Submission.

AB

RM

P1

2023/10/20

Stage 4 Issue for Costing

AB

RM

Rev

Date

Revision Notes

Drawn

Review

MANCHESTER

1824

The University of Manchester

ARCADIS

Project

Rutherford Building

Drawing Title

Balustrade Details_Level Mezz + 03

Job Number

141532

Date

23.05.23

Security Classification

Drawn By

AB

Scale@A1

1 : 100

Purpose

LISTED BUILDING CONSENT

Reviewed By

RM

Drawing Number

2301-RBUM-ARC-XX-ZZ-DR-A-2301

Revision

P2