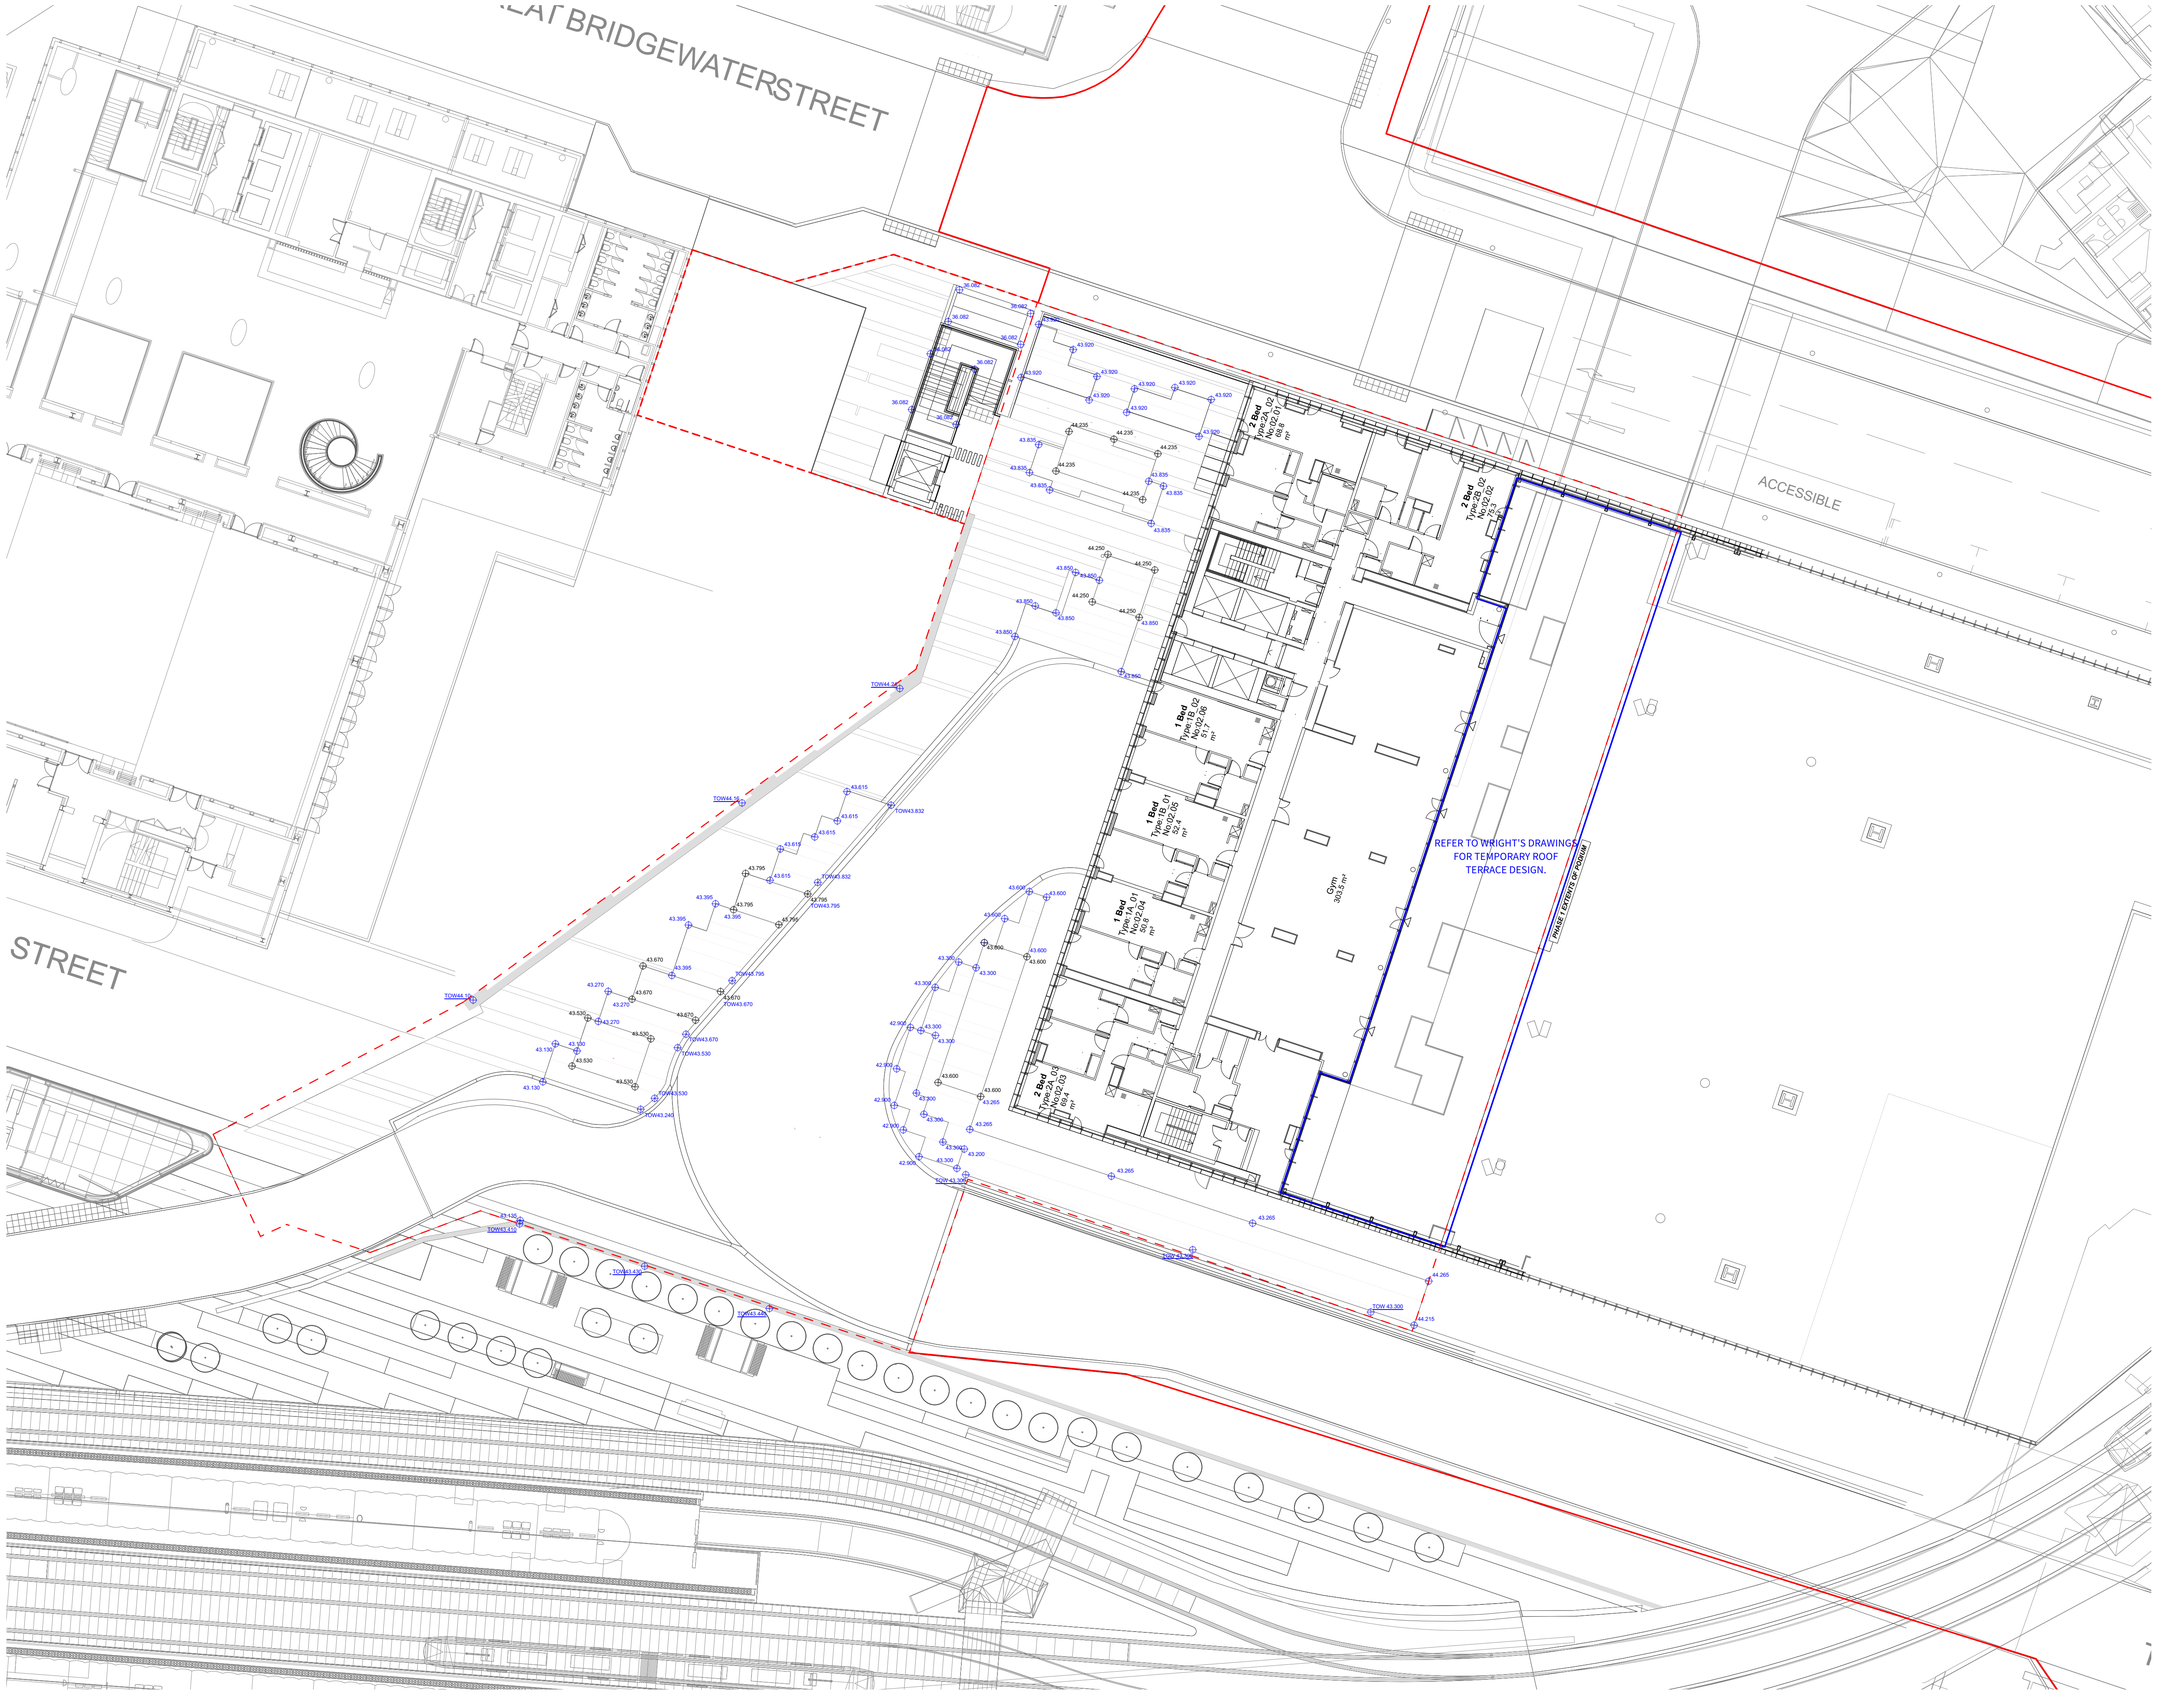


© THIS DRAWING IS COPYRIGHT PROTECTED AND MAY NOT BE REPRODUCED IN WHOLE OR PART WITHOUT WRITTEN AUTHORITY FROM THE OWNER.

NOTES:
1. Do not scale from this drawing.
2. Always work to noted dimensions.
3. All dimensions are in millimetres unless otherwise stated.
4. All setting out, levels and dimensions to be agreed on site.
5. The dimensions of all materials must be checked on site before being laid out.
6. This drawing must be read with the relevant specification clauses and detail drawings.
7. Order of construction and setting out to be agreed on site.

KEY

BOUNDARY KEY
- Red Line Planning Boundary
- Phase 1 Boundary
- Slot Site Boundary

LEVELS KEY
- Top of Standard Planter Level
- Top of Tree Planter Level
- Top of Wall Level

Revision	Date	Description	Drawn	Apprvd.
D4-C03	31.01.24	Stage 5	TF	KR
S4-C02	11.04.22	Construction	TF	KR
D4-C01	04.02.22	For construction	TF	KR
S1-P05	04.11.21	Stage 4+	TF	KR
S2-P04	17.06.21	For information	TF	KR
S1-P03	10.06.21	Draft Tender	TF	KR

Planit I.E. Limited
E: info@planit-ie.com **W:** planit-ie.com
MANCHESTER
2 Back Grafton St , Altrincham, WA14 1DY
T: 0161 928 9281
LONDON
Unit 6 Waterside, 44-48 Wharf Road, London, N1 7UX
T: 0207 253 5678
LIVERPOOL
Tempest 5.3, 12 Tithebarn Street, Liverpool, L2 2DT
T: 0151 363 1230

Client ASK

Project Viadux, Greater Bridgewater Street Stair and Lift

Drg Title Top of Wall / Planter Levels - Phase 1

Created on	Created by	Approved by
18-06-20	TF	KR

Scale	Size	Workstage
1:200	A1	Stage 5

Drg No. VIA-PLA-XX-XX-DR-L-3002
Suitability D4
Revision C02

© Planit I.E. Limited