

Doc Name: Plaster Removal Plan Level LG Central

Doc Reference: OTH-PUR-TH-LG-SKE-A-0591

Status: S4 Suitable for Construction


Document Type: Sketch



Purpose:	<i>To show areas requiring Terrix plaster applications</i>
Location:	<i>Lower Ground floor</i>
Documents affected:	-
WPs affected:	<i>Specialist decoration</i>
Co-ordinated with:	
Purcell	Yes / No
Ramboll	Yes / No
Arup	Yes / No
Planit	Yes / No

Revision History:

REV.	DATE	DESCRIPTION OF CHANGE
-	08/02/2021	First Issue
01	31/03/2022	Amended for Terrix plaster application use
02	24/02/2023	Updated following site reviews

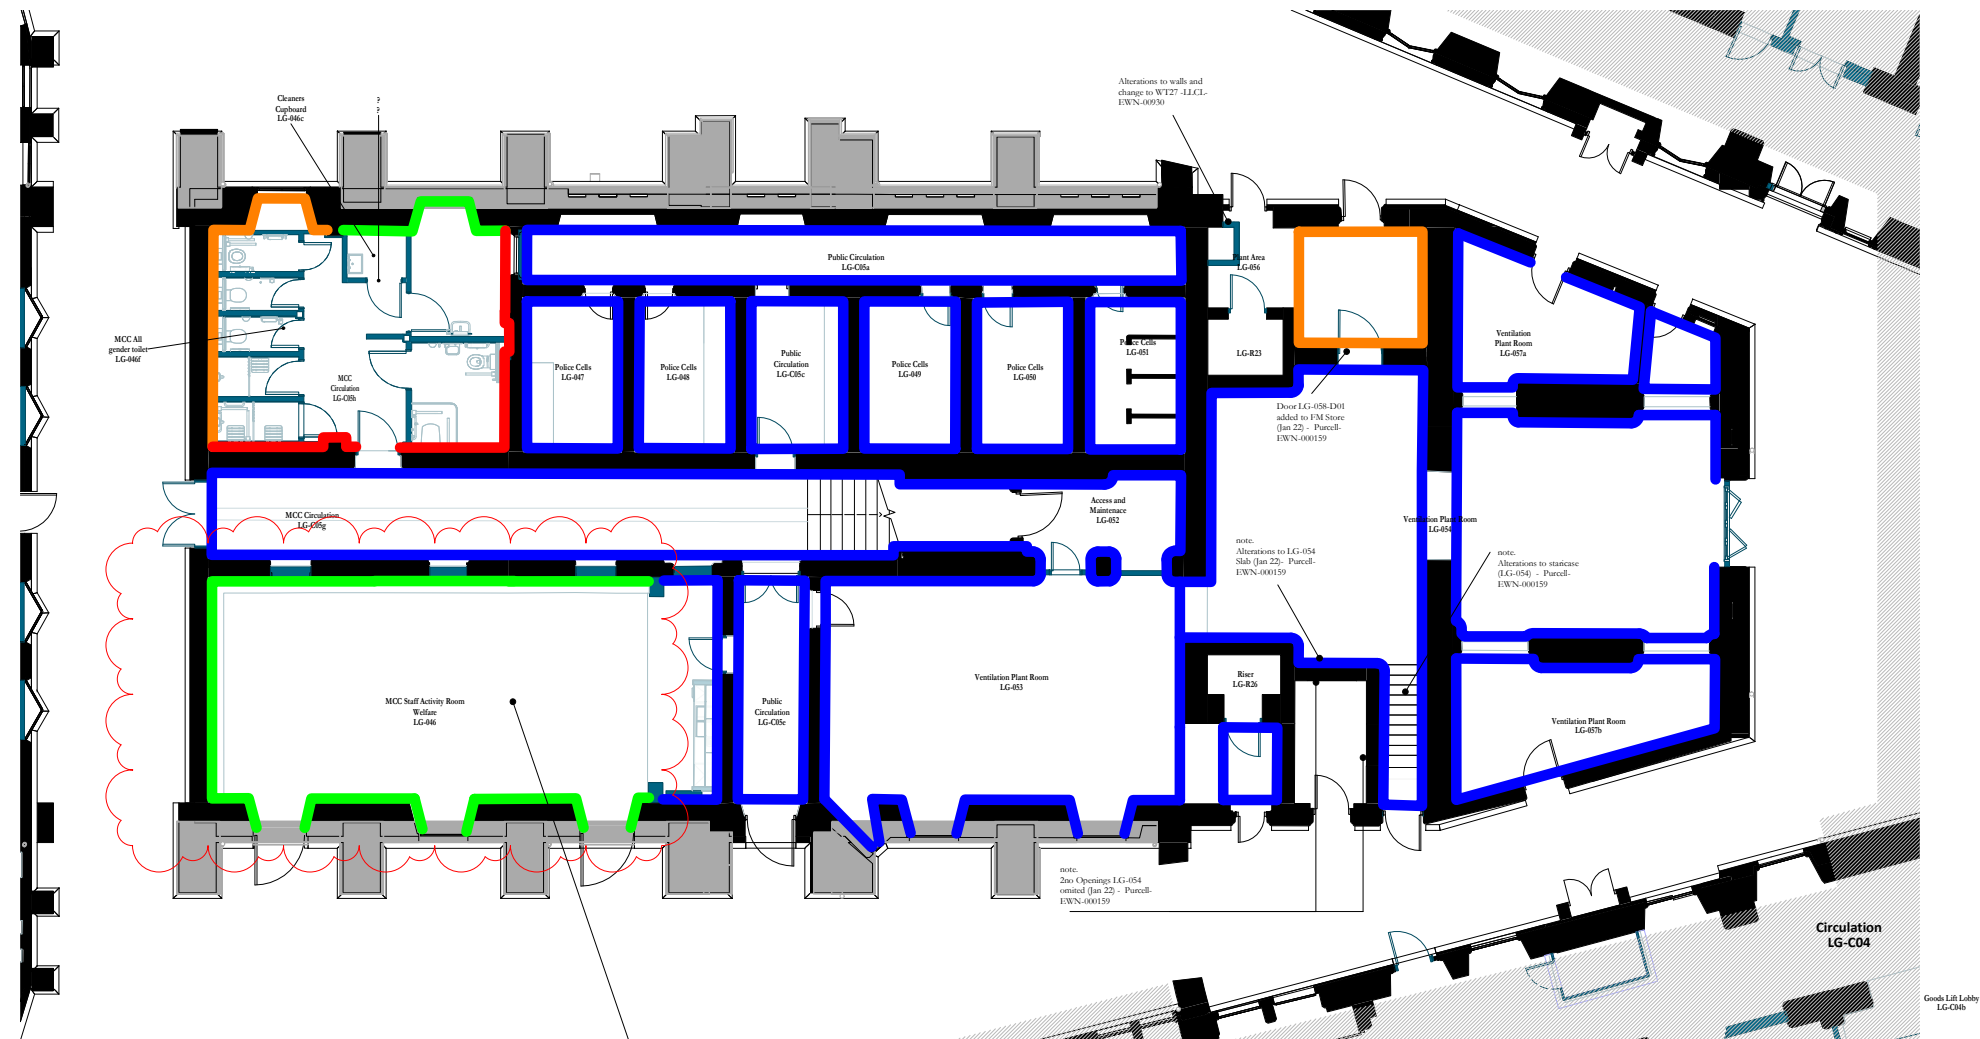

GA PLAN PROPOSED LEVEL LG - Plaster Removal Plan - 0591
1 : 100

In LG-046 areas of scabbled & topcoat changed to full terrix

- To be scabbled/scarified and to receive Terrix topcoat
- To receive full Terrix plaster
- Leave as existing; No Terrix treatment
- Existing exposed brickwork

NB Where perimeter service boxing is located, do not scarify and skim below 800mm above floor level

Scale Bars to be used as guidance only - refer to sheet size below									
1:100	1:200	1:300	1:400	1:500	1:600	1:700	1:800	1:900	1:1000
1:100	1:200	1:300	1:400	1:500	1:600	1:700	1:800	1:900	1:1000
1:100	1:200	1:300	1:400	1:500	1:600	1:700	1:800	1:900	1:1000
1:100	1:200	1:300	1:400	1:500	1:600	1:700	1:800	1:900	1:1000

Notes:
Drawings are based on survey data and may not accurately represent what is physically present.
Do not scale from this drawing. All dimensions are to be verified on site before proceeding with the work.
All dimensions are in millimeters unless noted otherwise.
Purcell shall be notified in writing of any discrepancies.

Key Plan

ISSUE	DATE	APPROVED	DRAWN	DESCRIPTION
02	24/02/2023	AB	MJBS	As revision clouds
01	31/03/2022	AB	MJBS	Amended for Terrix
-	08/02/2021			First Issue



OUR
TOWN
HALL
PROJECT



PURCELL

Project Office, Room 308, Town Hall, MANCHESTER M60 2L1
+44 (0) 7970 097 432
www.purcelluk.com

PROJECT STATUS	RIBA STAGE 5
CLIENT	Manchester City Council
PROJECT	OUR TOWN HALL
DRAWING TITLE	PLASTER REMOVAL LEVEL LG - CENTRAL
SIZE & SCALE	A1: 1 : 100
DRAWING STATUS	For Construction

JOB NUMBER	236959
DRAWING NO.	OTH-PUR-TH-03-SKE-A-0591 02